




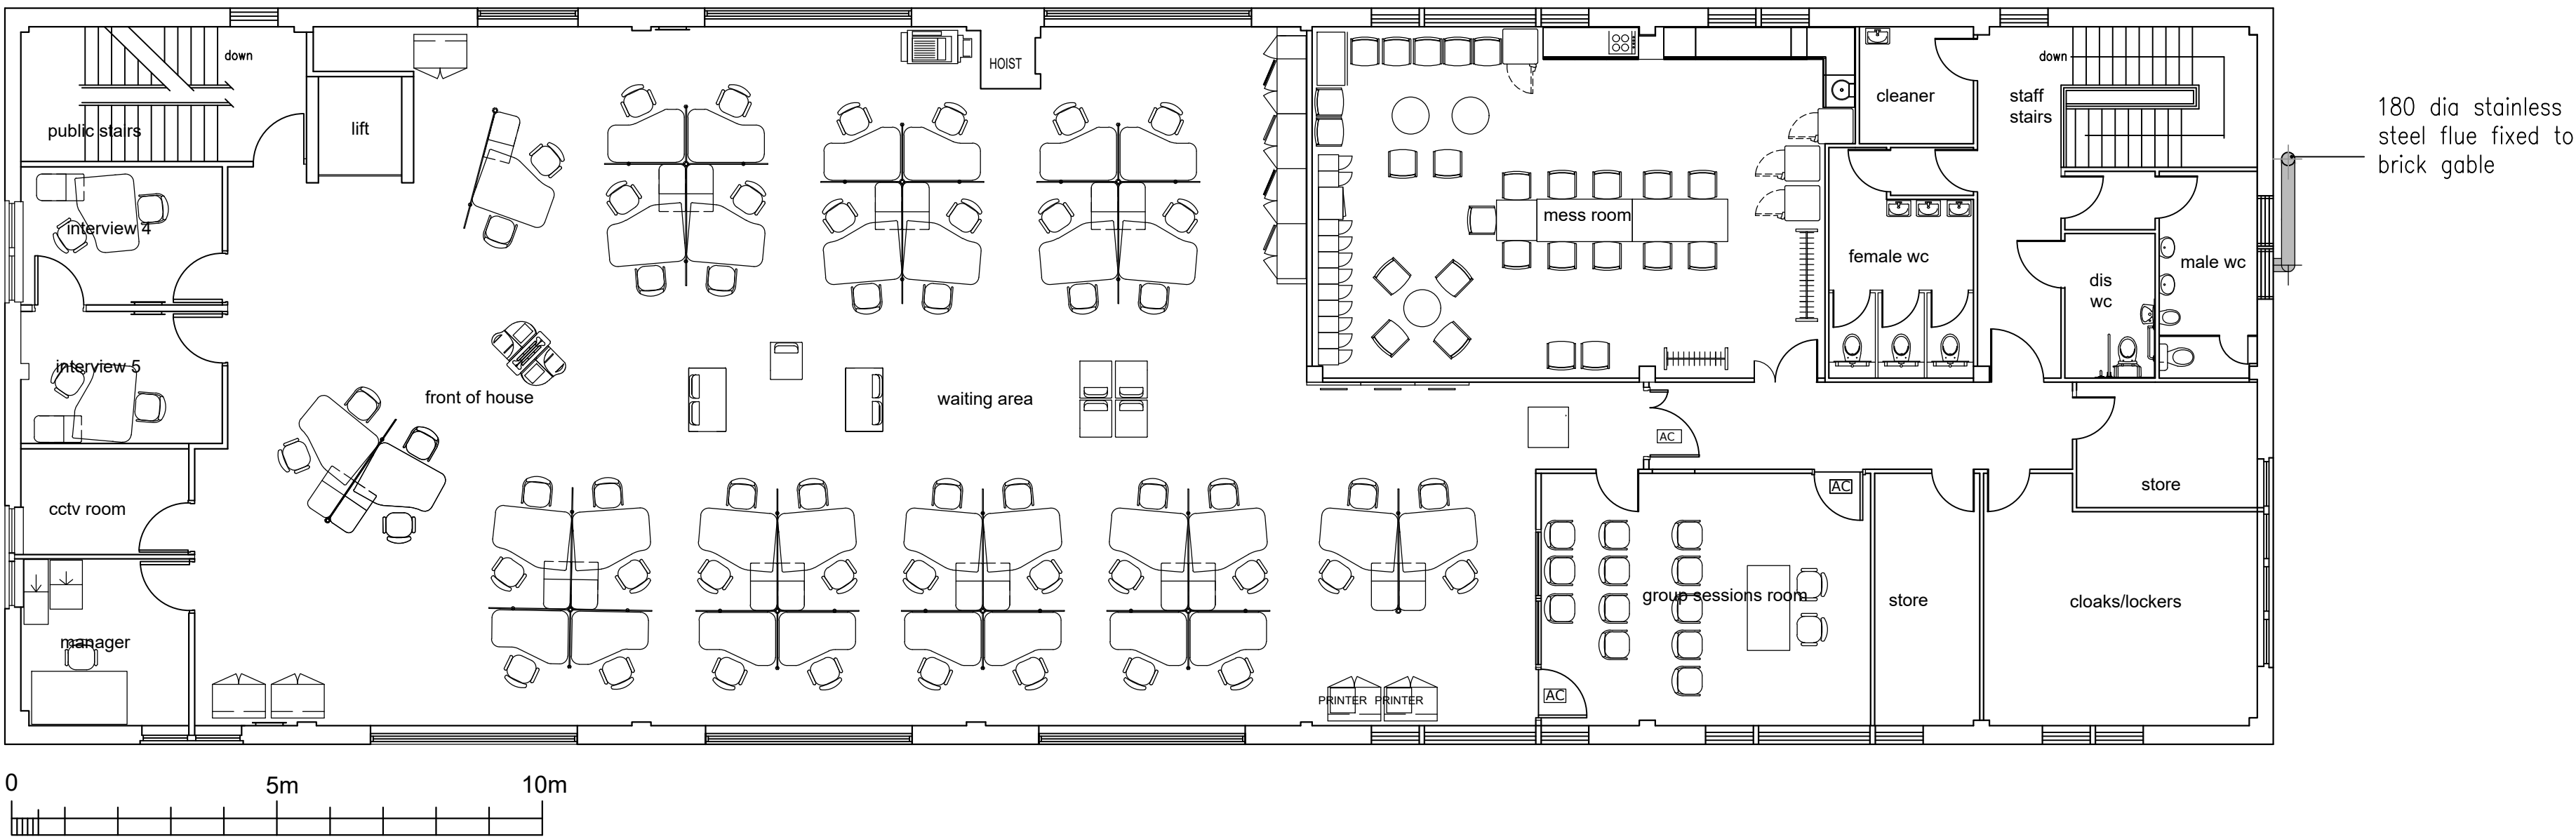

PROPOSED SECOND FLOOR PLAN

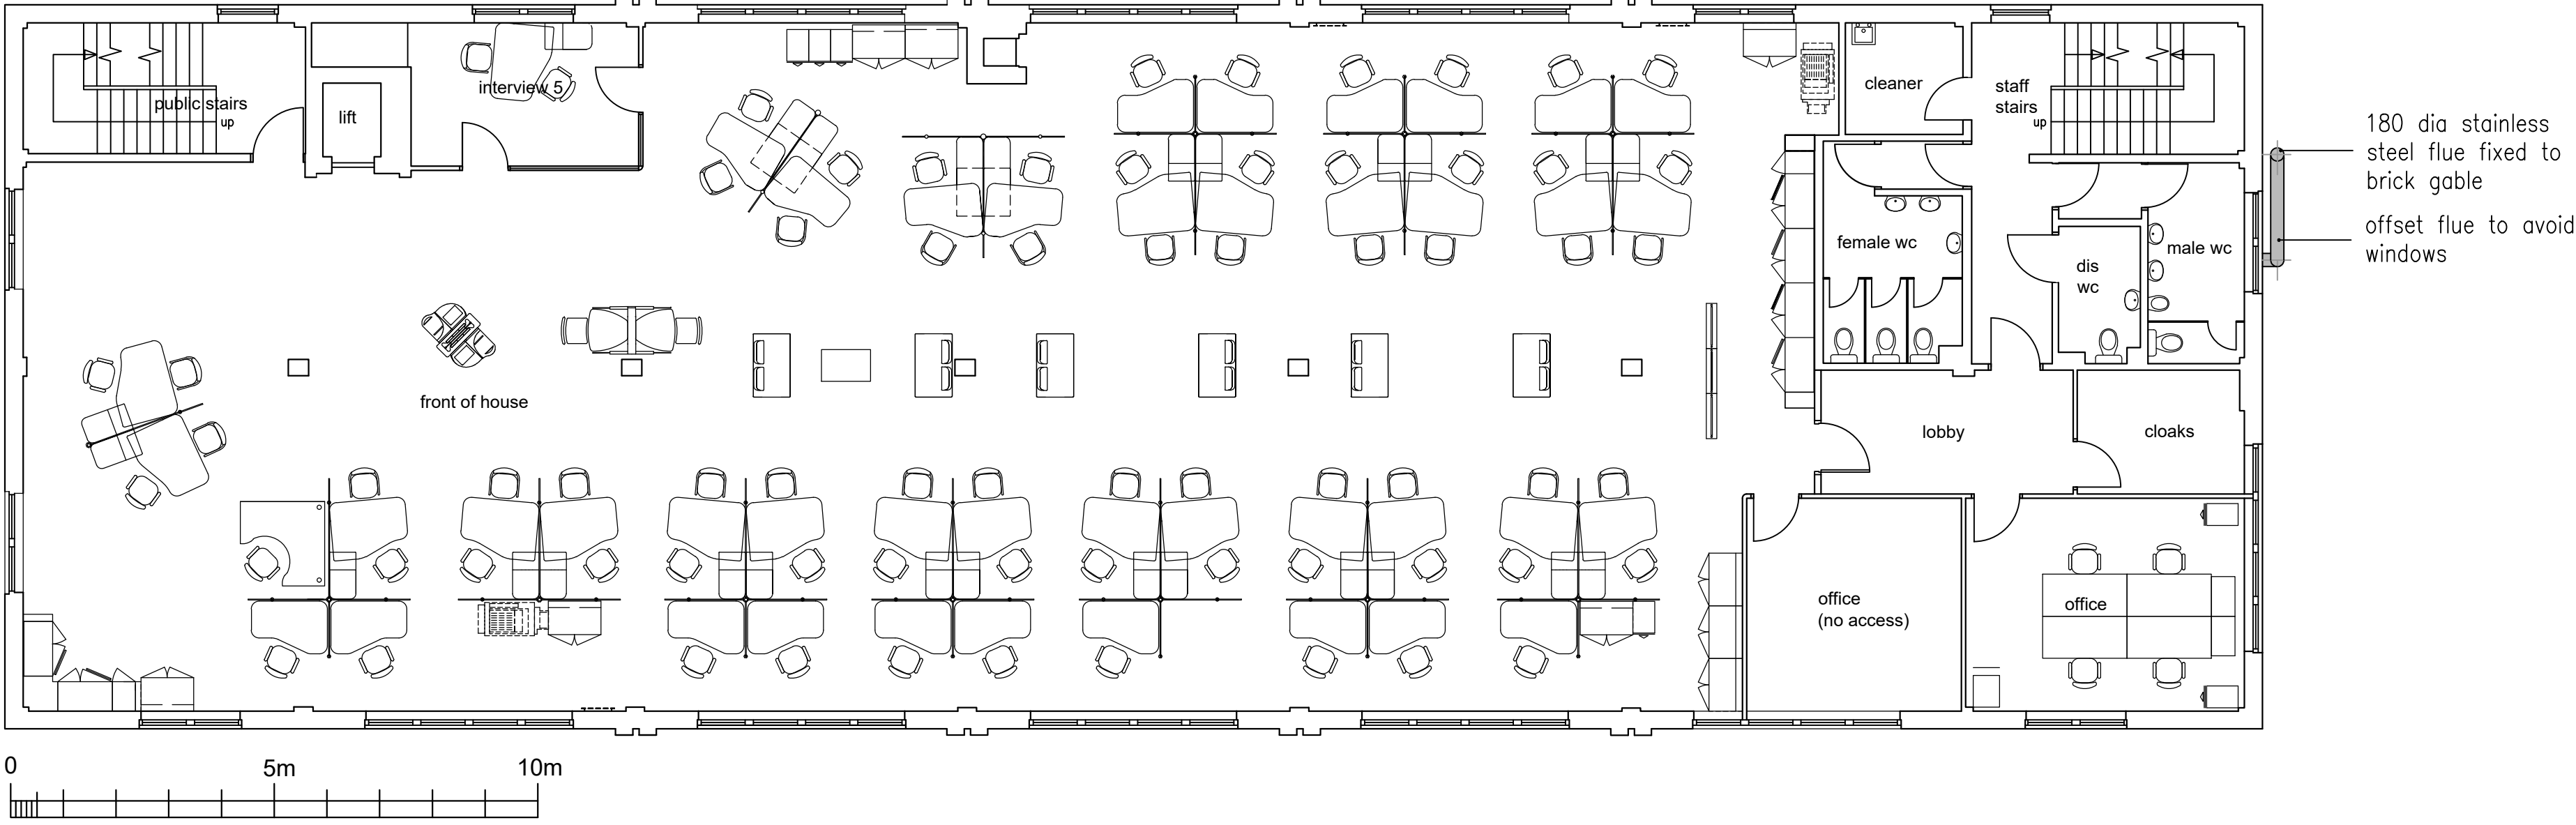

PROPOSED FIRST FLOOR PLAN

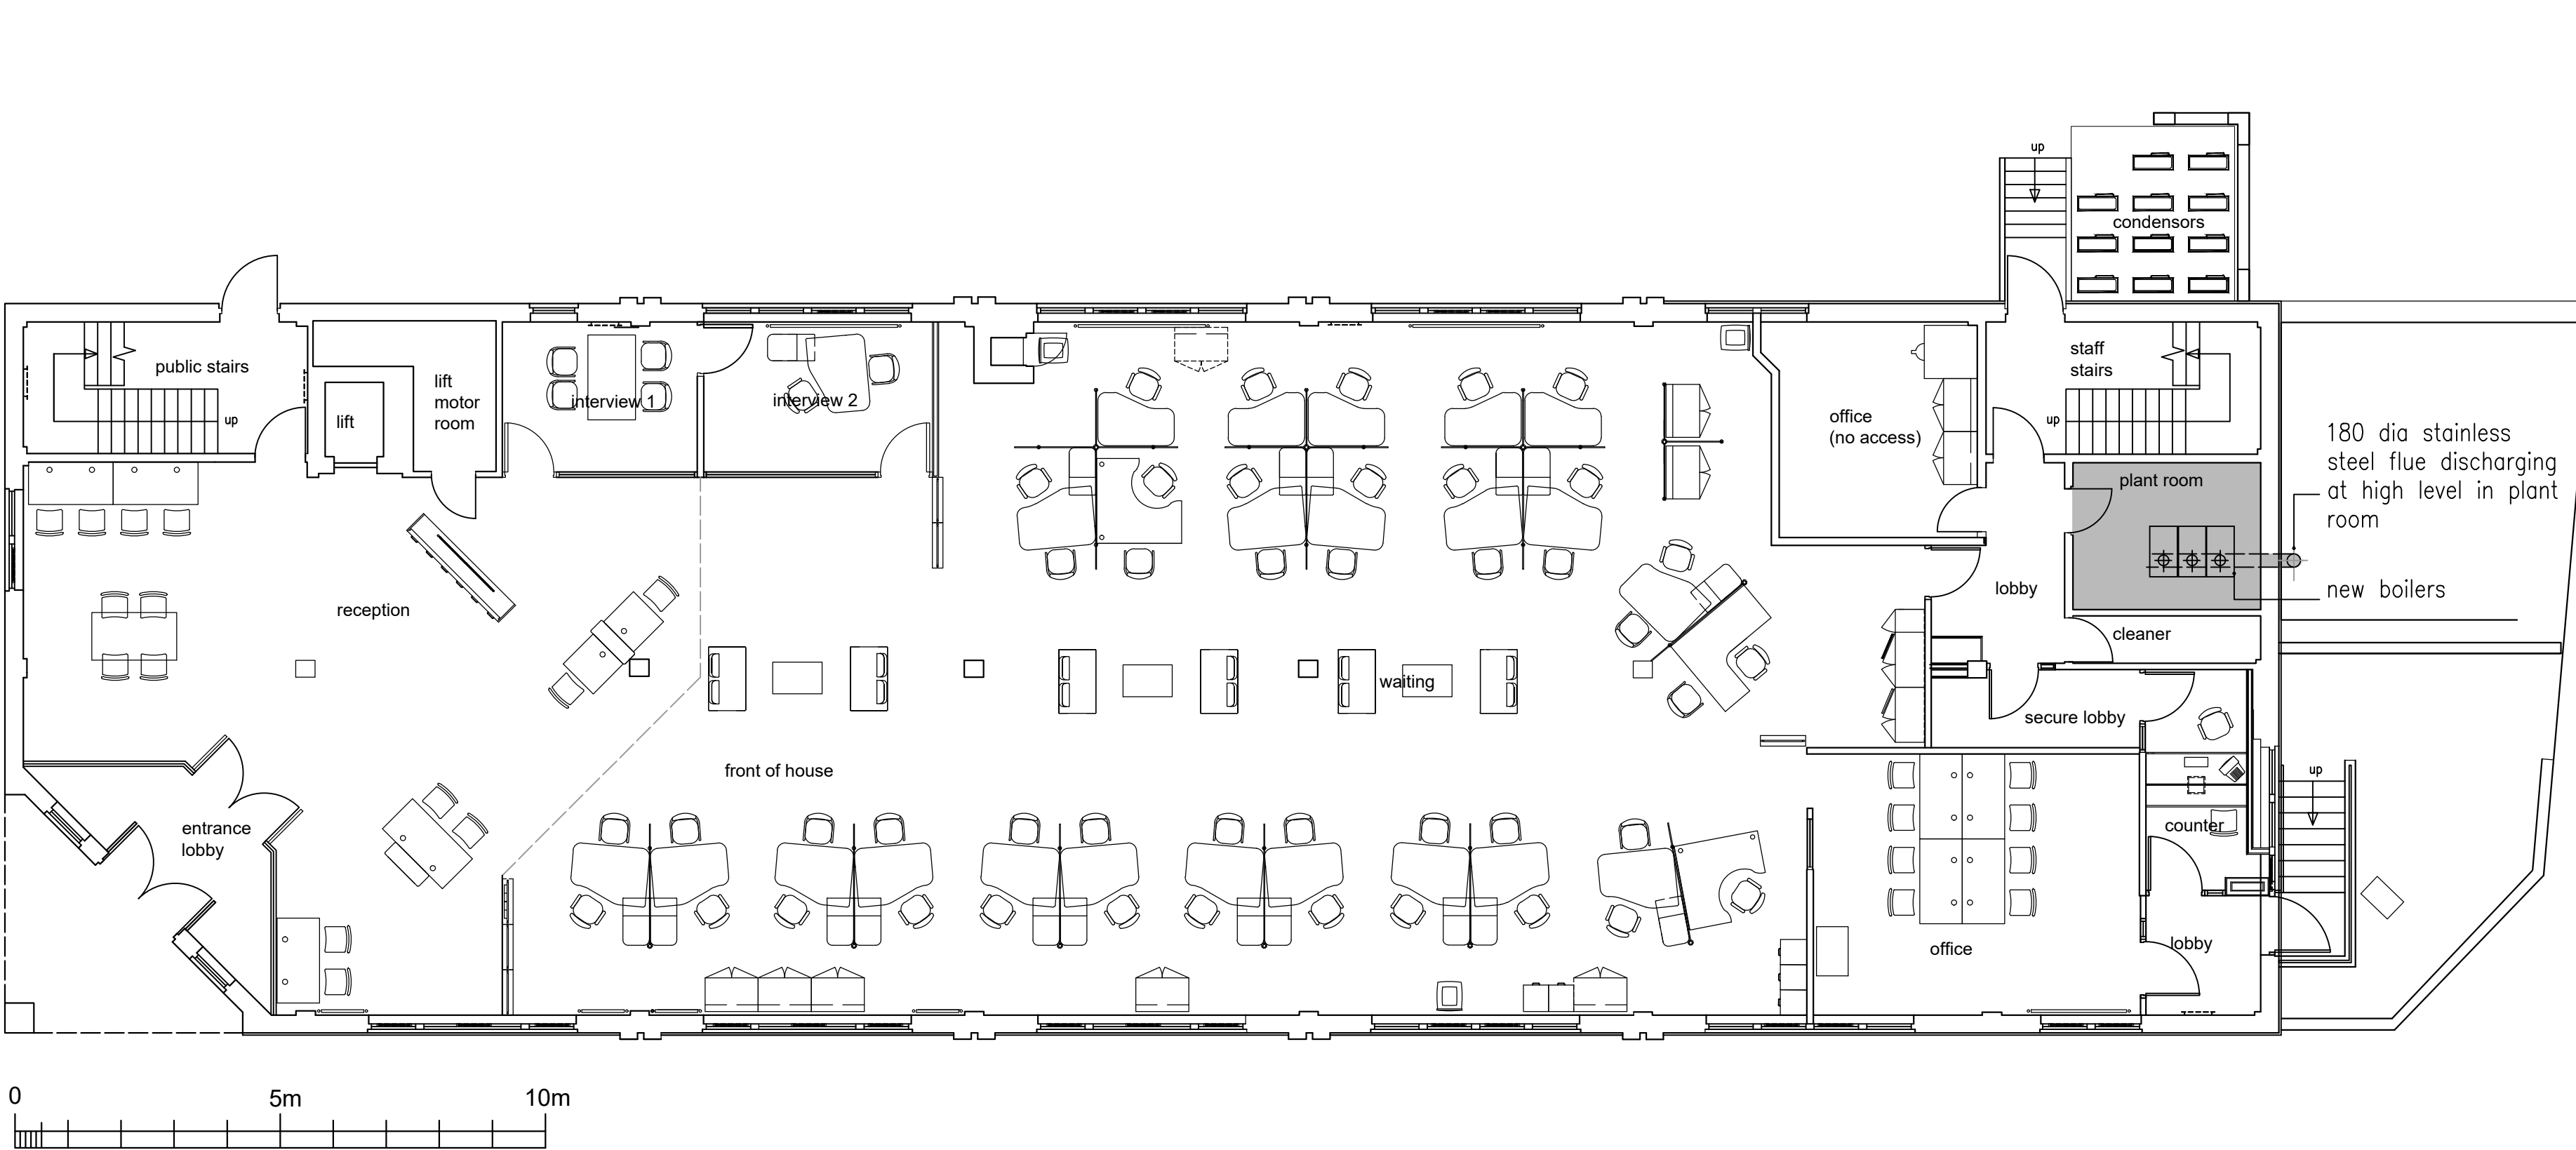

PROPOSED GROUND FLOOR PLAN

A FLUE DIMENSIONS CONFIRMED		15.02.24
revisions		
proposed floor plans dwp rochdale fleece street rochdale		
date: october 2022	scale 1:100 @a1	
status: preliminary	dwg. d482/PL05 rev A	
DO NOT SCALE - IF DIMENSIONS ARE NOT GIVEN PLEASE ASK COPYRIGHTED TO ARCHITECTURAL DESIGNWORKS LTD		