


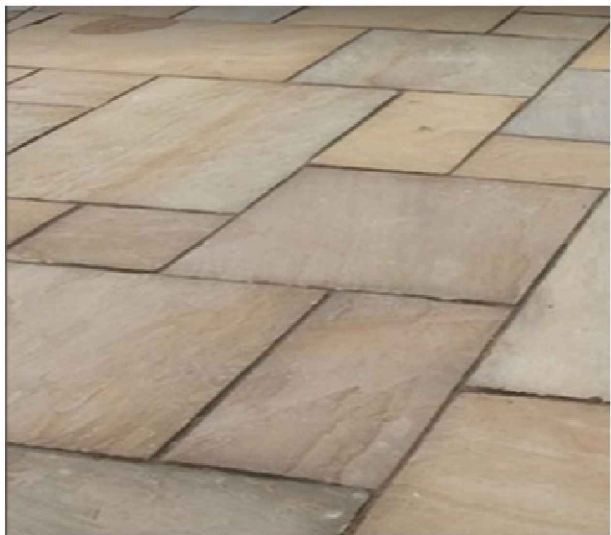

Buff Indian sandstone paving flags around building.



Tarmac finish to driveway and circulation areas.

LANDSCAPING SCHEDULE

Topsoil
Imported top soil to comply with BS3882:1994. Where topsoil is absent imported top soil shall be spread to a depth of 0.3m. Within any tree protection areas, to minimize disturbance of tree roots during planting operations, topsoil shall be spread to a maximum depth of 0.15m over existing top soil.


Planting.
All hardy nursery stock shall comply with BS: 3936, Specification for nursery stock. All site preparation, planting and post planting aftercare shall comply with "Handling and Establishment of Landscape Plants" 1996 published by the committee for Plant Supply and Establishment. All stock to be planted at the sizes and densities detailed in the planting schedule. All trees of a height greater than 1.5 metres shall be supported using a wooden stake of a top diameter not less than 50mm. The tree stake shall be driven to a depth of not less than 0.5m. The height of the stake above the ground level shall be equal to 1/3rd the height of the tree. All staked trees shall be attached to the top of the stake with a single proprietary tree tie.

Mulching.
All planted ornamental stock shall be mulched with a course grade of part-composted wood-chip or bark mulch. The mulch shall be spread to a depth of 50mm to a radius of 300mm around all shrubs and transplants and a radius of 500mm around all trees of a height greater than 1.0m.

Trees:
Tree species have been specifically selected for their compact or fastigate form due to their restricted locations as well as their flowers and berries for wildlife.

Species;
Aw- Acer campestre William Caldwell
Bp - Betula pendula 'Youngii'
Cr - Sargent Crabapple Tree
Sa - Sorbus aucuparia 'Rosiness'

All other open areas of the site not described to be finished with turf.
All new turf to be fine quality eg Sportsman by Turflands or equivalent and laid in accordance with BS 3969 1990.

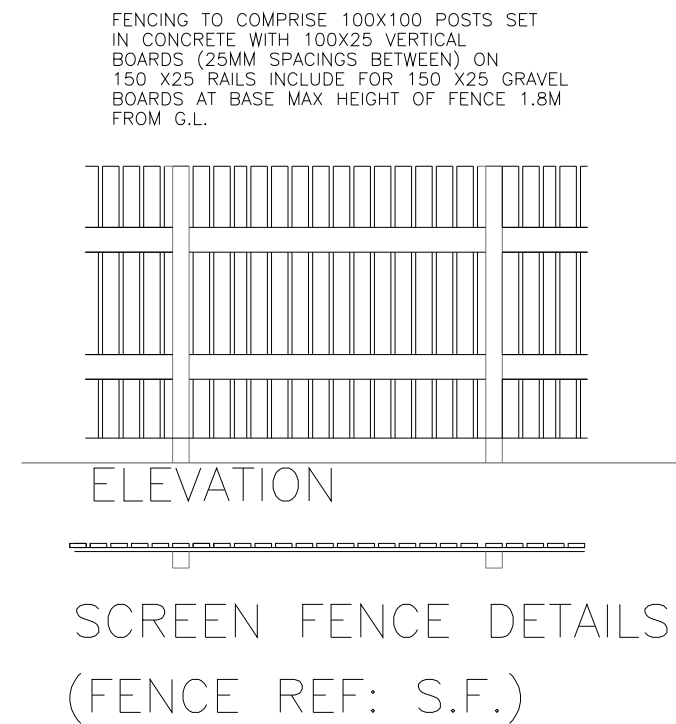

- Drawings to be read in conjunction with domestic sprinkler design carried out by UK Sprinklers Limited - details contained on drawings ref: C1345-00-01 A01, C1345-01-01 A01, and C1345-02-01 A01.

B	18-1-24	Details added for planning conditions
A	8-7-22	Revised following discussion with planning officer
rev:	date:	description

ajc
AJ COCKER ASSOCIATES
CHARTERED BUILDING SURVEYORS

New Century House
176 Drake Street
Rochdale
OL16 1UP
Tel: 01706 764880
Fax: 01706 764881
www.ajcockerassociates.co.uk
mail@ajcockerassociates.co.uk

RICS
the mark of
property
professionalism
worldwide

Project: Proposed single dwelling land at Kings Road/Lockhart Street, Rochdale	scale: 1:200 date: January 2022 drawn: NL
Proposals -site plan showing levels	
Client: S.Ahmad	Dwg. Nr. K225-02/B

COPYRIGHT RESERVED.
This drawing is the property of A.J.Cocker Associates Ltd. and must not be copied or used in whole or in part without their consent.
CDM:
Clients and contractors must fulfil their duties under the CDM regulations 2015. The client is required to notify the HSE of any projects lasting more than 30 days or involving more than 500 person days.