



SITE PLAN ANALYSIS

1:500 @ A3

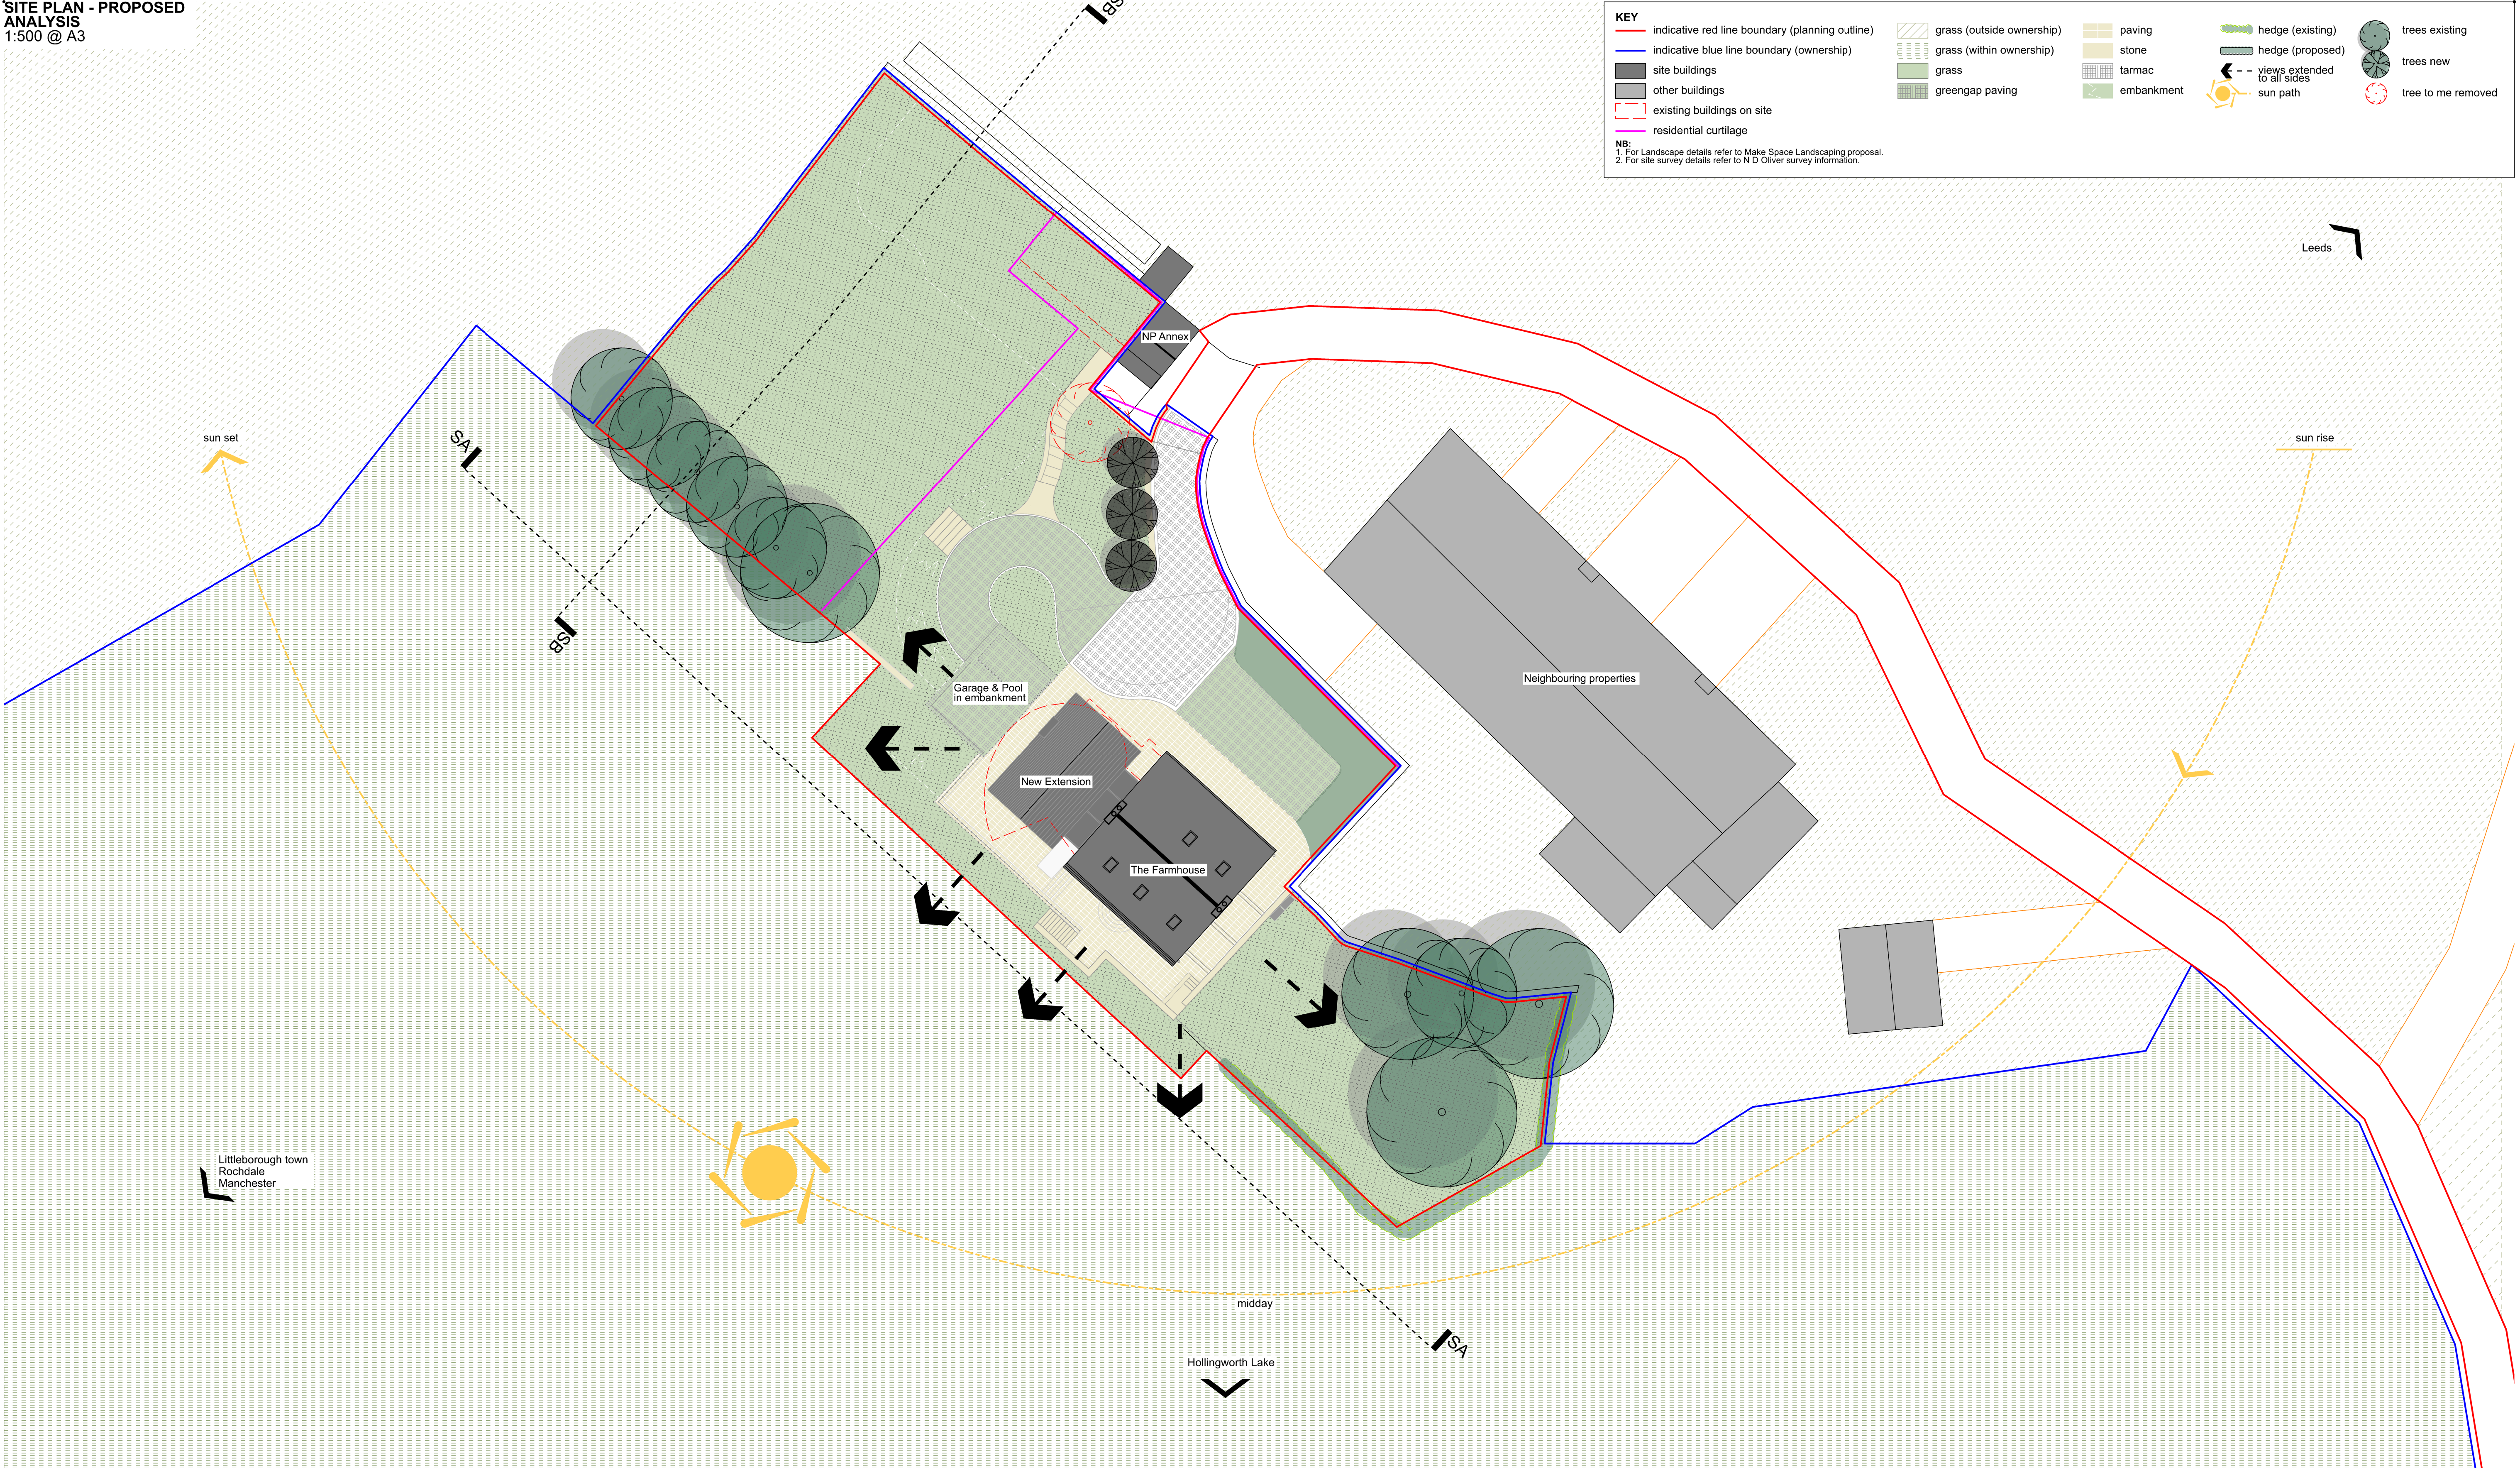

Do not scale from this drawing.
All dimensions are in millimetres unless otherwise noted.
All dimensions to be checked on site before proceeding with work.
All omissions and discrepancies to be reported in writing to Project 3 Architects Ltd.
Areas indicated on this drawing are approximate and indicative only.
© Project 3 Architects Limited Registered in England & Wales Number 08021795.

Rev:	Date:	Description:	By:
P01	17/05/24	Paper size changed A1 > A3	AS

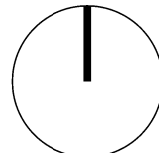

PROJECT 3
architects

westgate house
44 hale road
altrincham
WA14 2EX
0161 233 0575
mail@project3architects.com
www.project3architects.com

Project:
The Farmhouse
Littleborough
Title:
SITE PLAN - PROPOSED
ANALYSIS

Status:
PLANNING

Drawing Number:
0763-P3A-XX-XX-DR-A-05501

Scale @ ISO A3:
1:500

Revision:
P01