




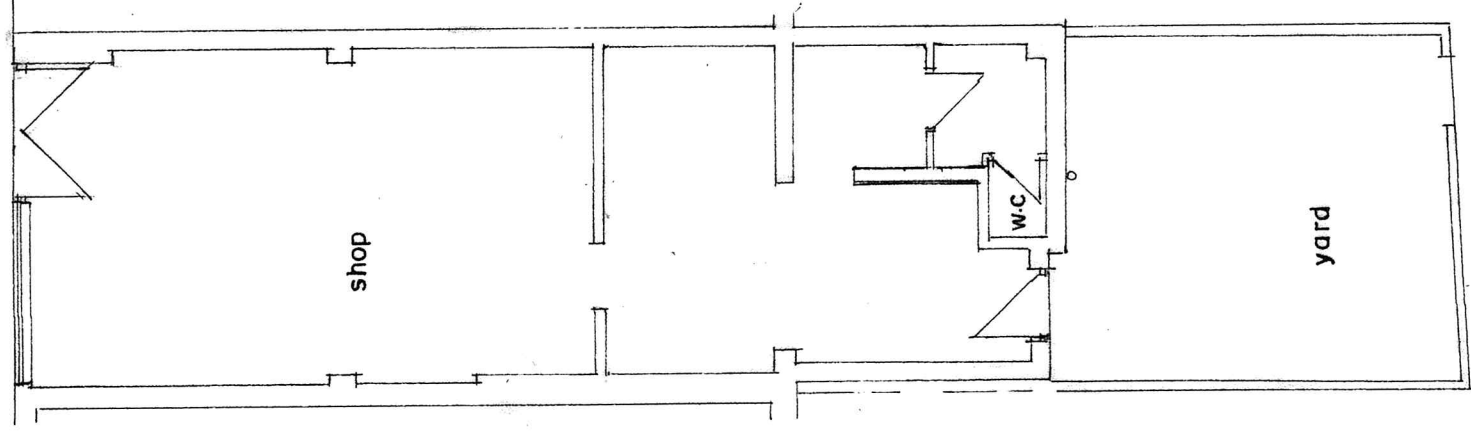


GROUND FLOOR PLAN
(EXISTING)

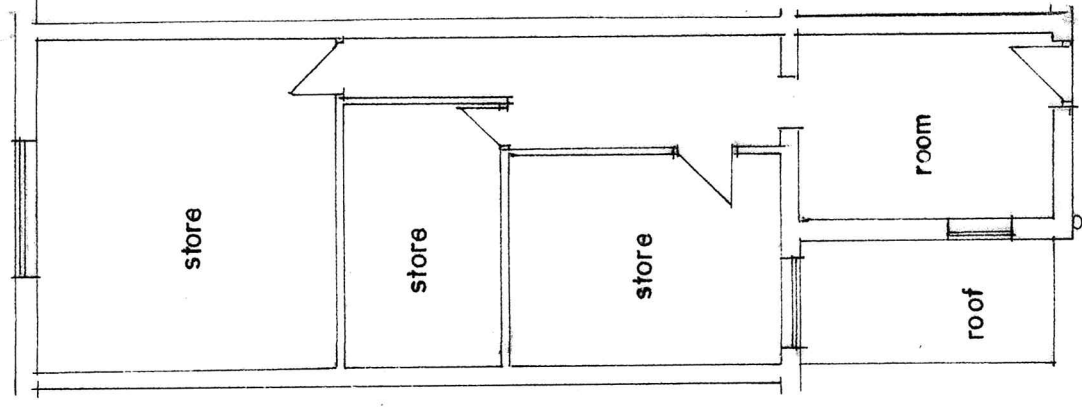


FIRST FLOOR PLAN
(EXISTING)

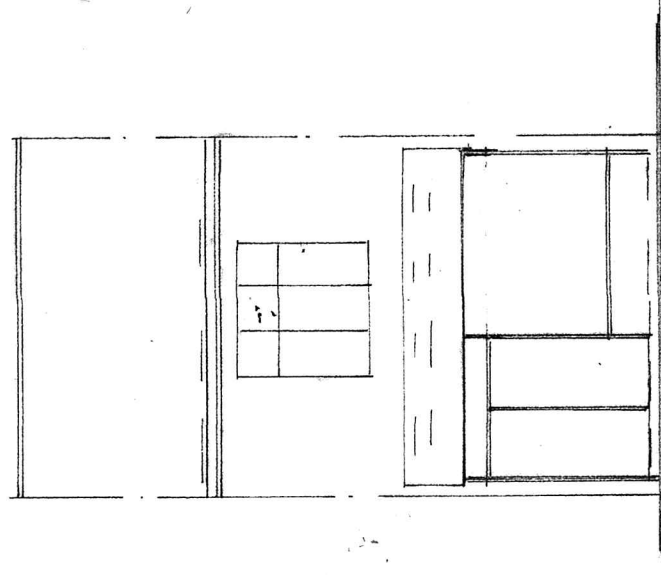

FRONT ELEVATION
(EXISTING)

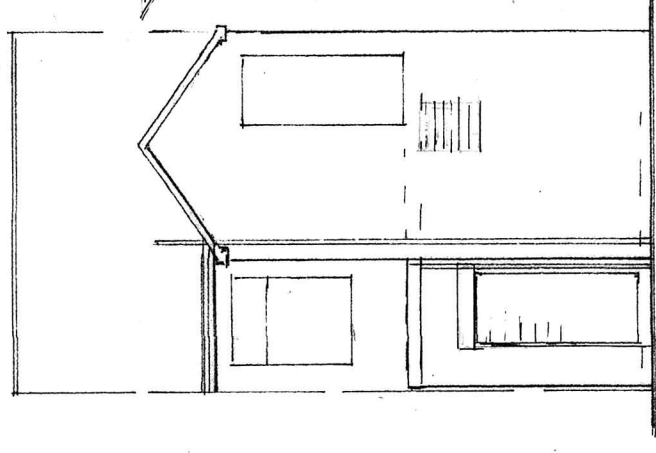


REAR ELEVATION
(EXISTING)

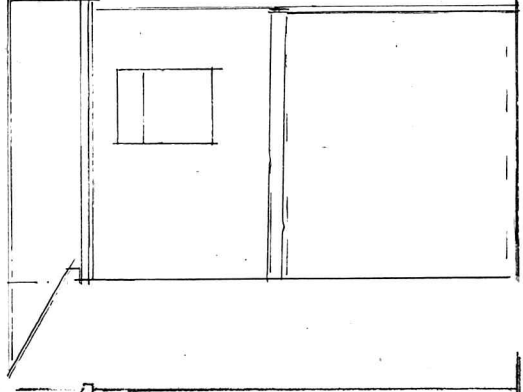


SIDE ELEVATION
(EXISTING)

MARKET STREET

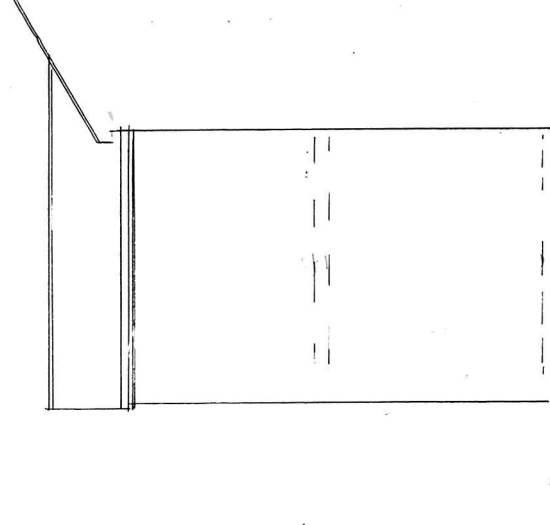

SIDE ELEVATION
(EXISTING)

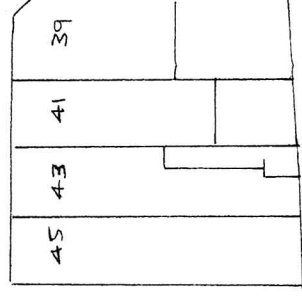

SITE PLAN SCALE 1:500
(EXISTING)

BUILDING DESIGN SERVICES

M. FAROOQ

6 Stock Close, Shawclough, Rochdale OL12 6BB

Tel: 01706 712231 Mob: 07967605763

**PROPOSED CHANGE OF USE AT FIRST FLOOR FROM
STORAGE AREA TO SELF CONTAINED FLAT AND
FRONT ALTERATION TO ELEVATION AT
41 MARKET STREET HEYWOOD OL10 1HX**

For: Mr ANEEL FAROOQ

Plan

Scale 1:100

Scale 1:100

1938/1