




NOTES:
This drawing is Copyright of Anderton Gables
No scaling, dimensions, areas, etc. other than those figured are to be taken from this drawing. All dimensions to be checked on site by the contractor and such dimensions are their responsibility
This drawing is for use at the named location and for the stated purpose only and as such should not be used at any other location or for any other purposes
All work must comply with relevant British Standards and Building Regulation requirements
Any drawing errors and/or omissions are to be reported to the Designer
This drawing is to be read in conjunction with any other Designers or other Consultants information

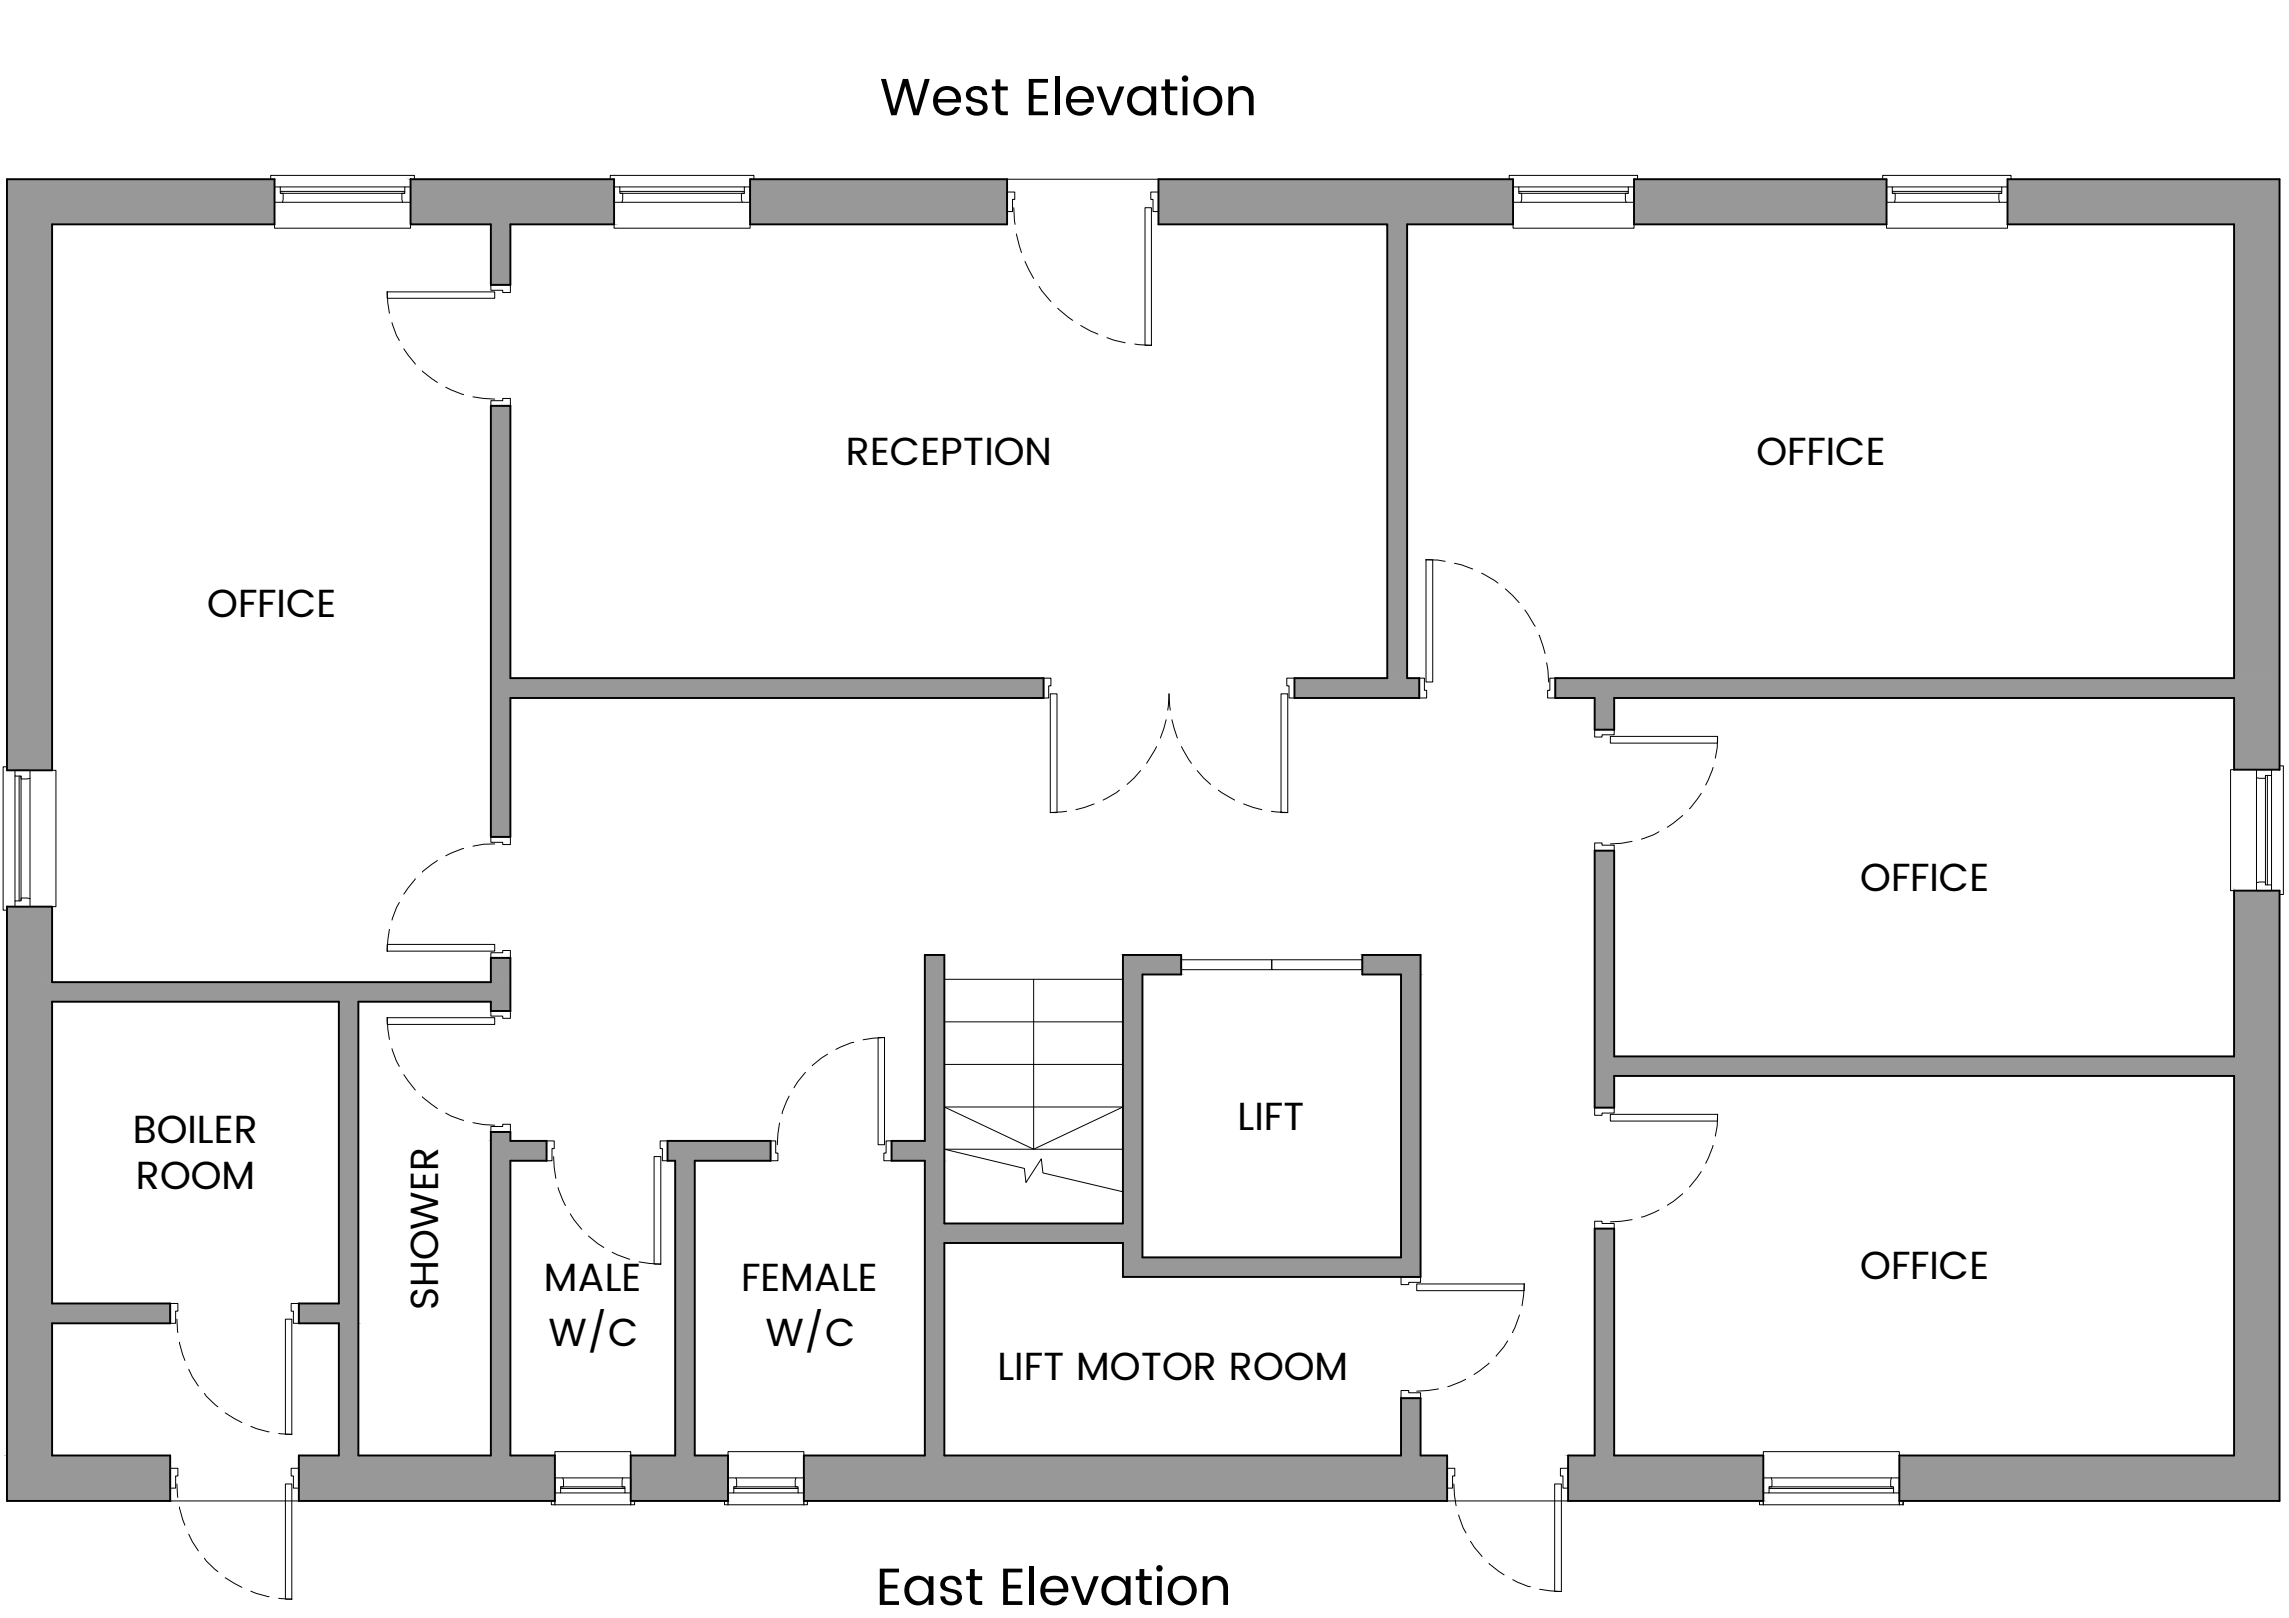


GROUND FLOOR

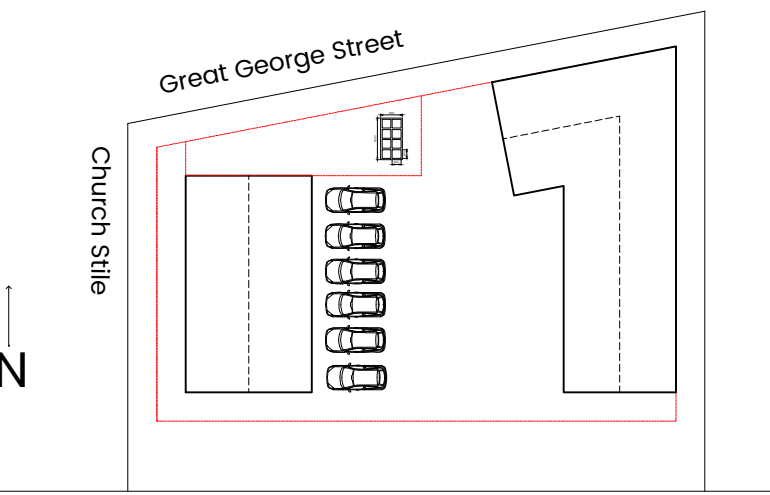


GROUND FLOOR OPTION 3

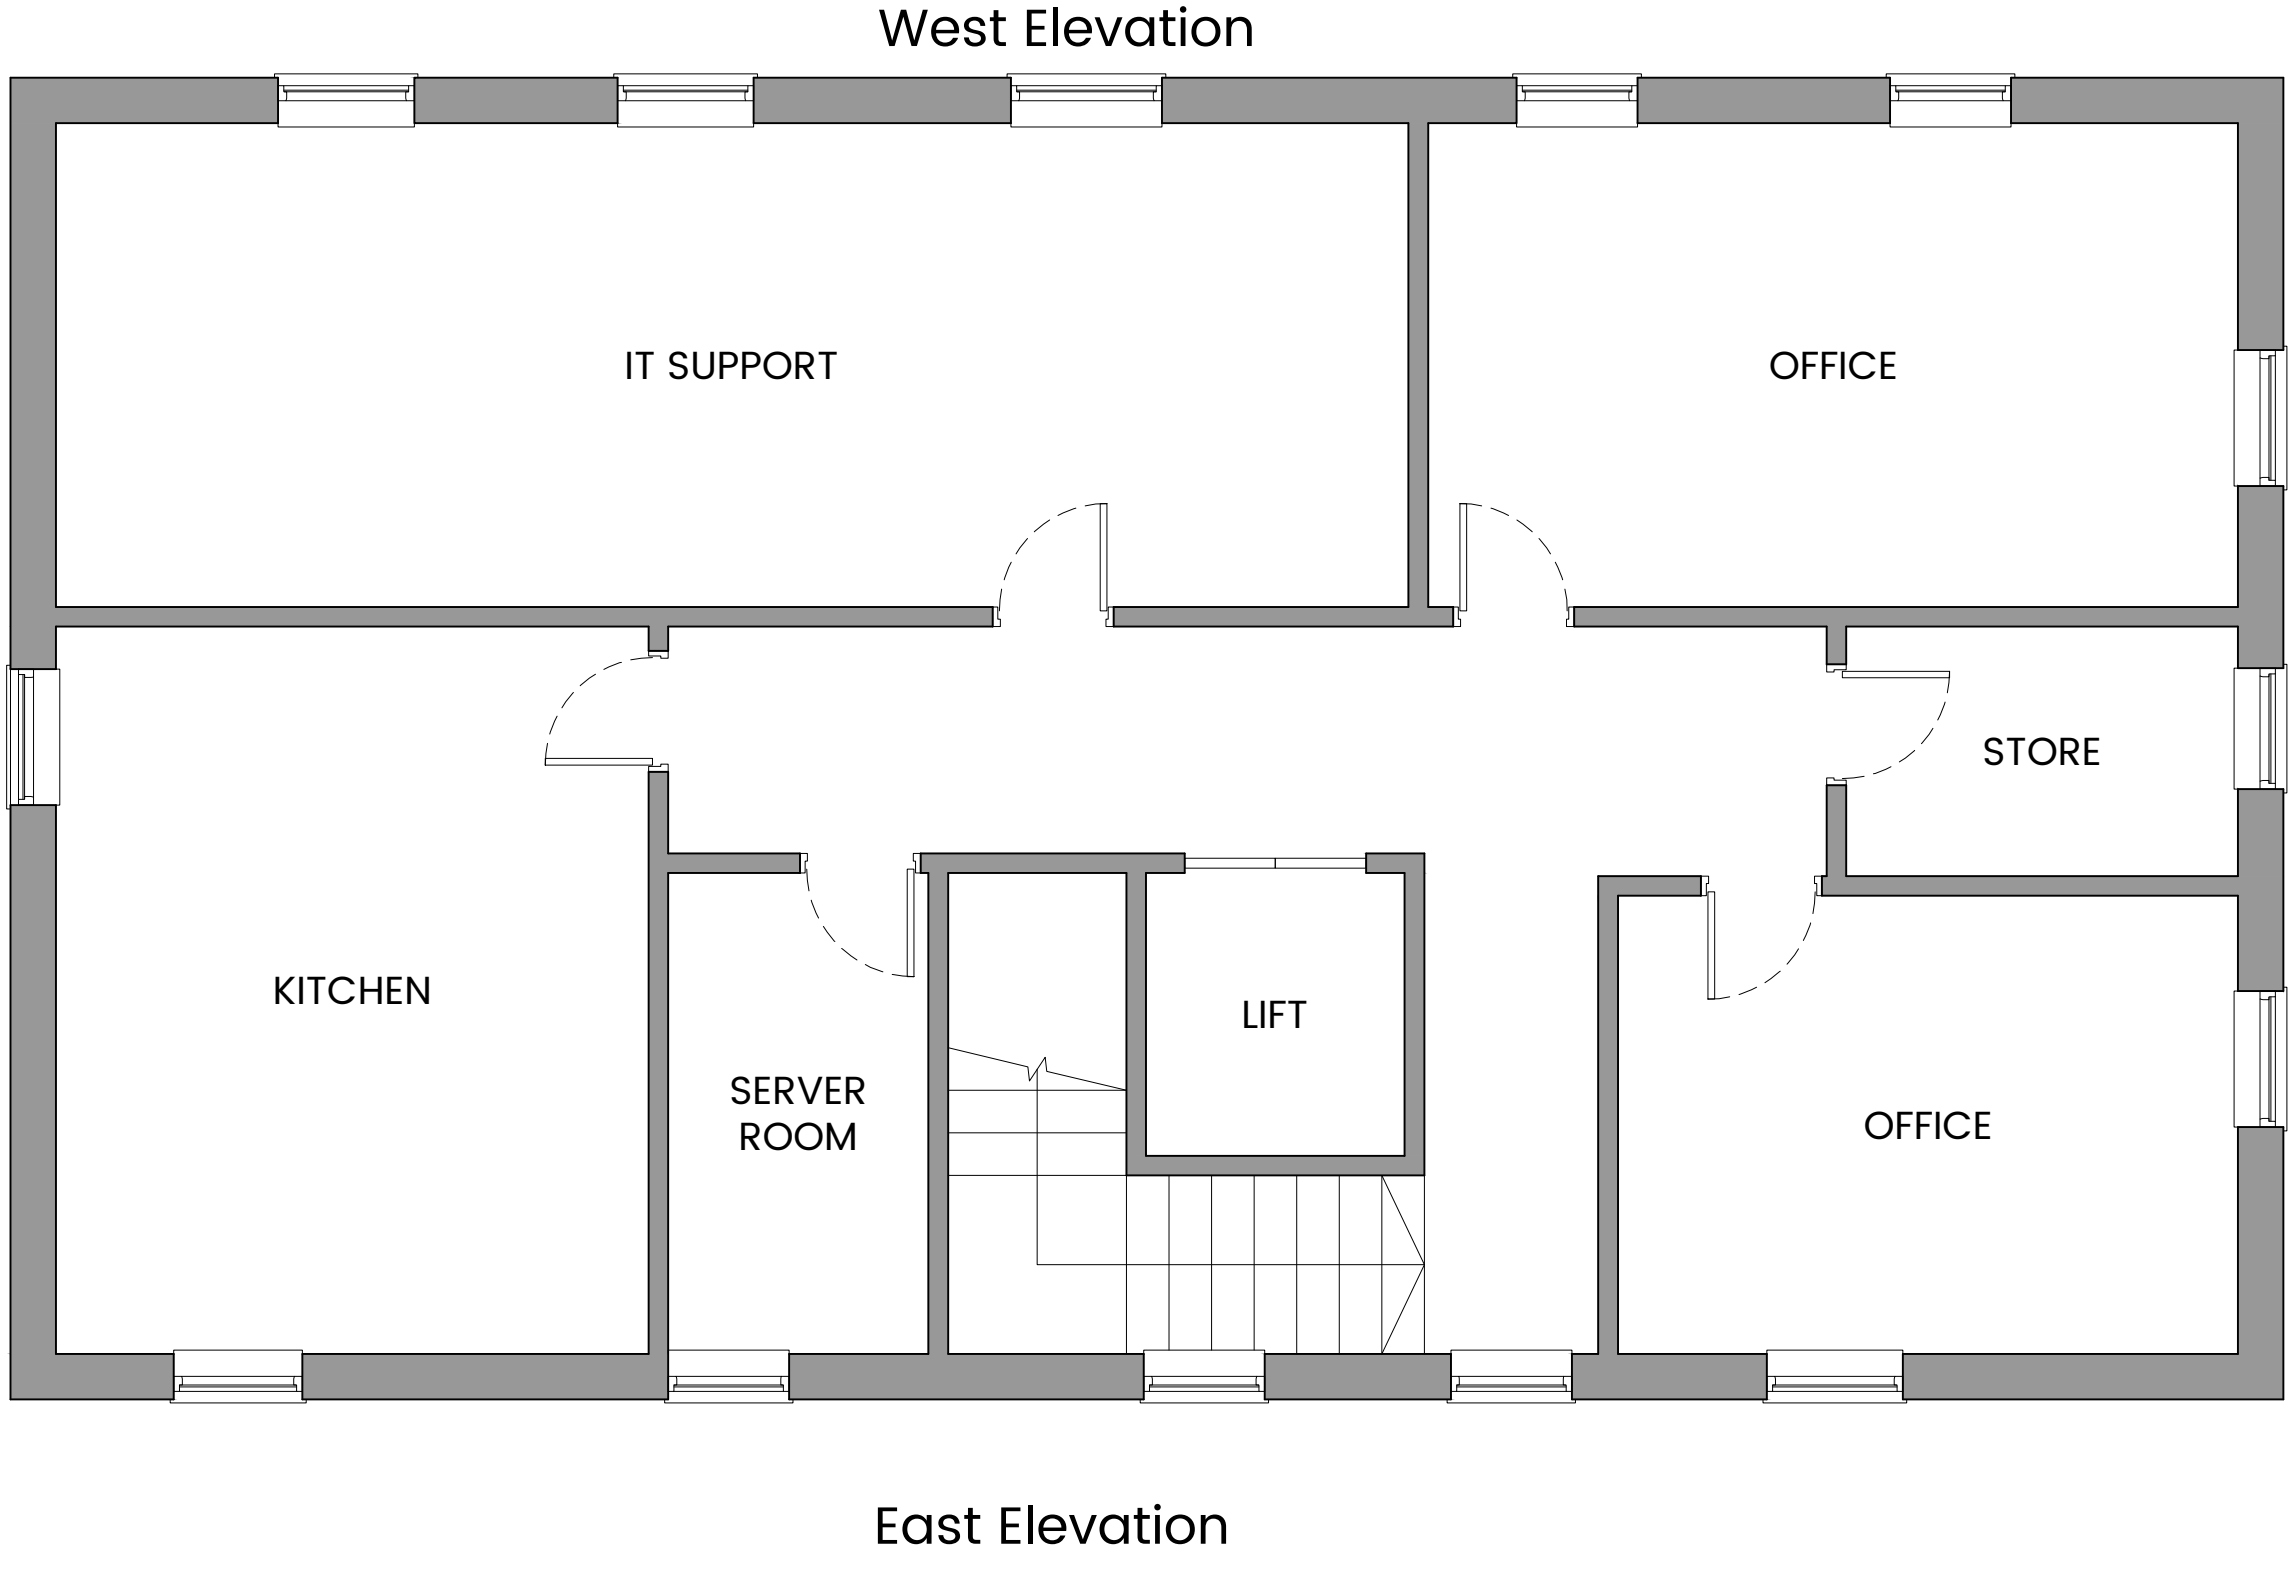

FIRST FLOOR

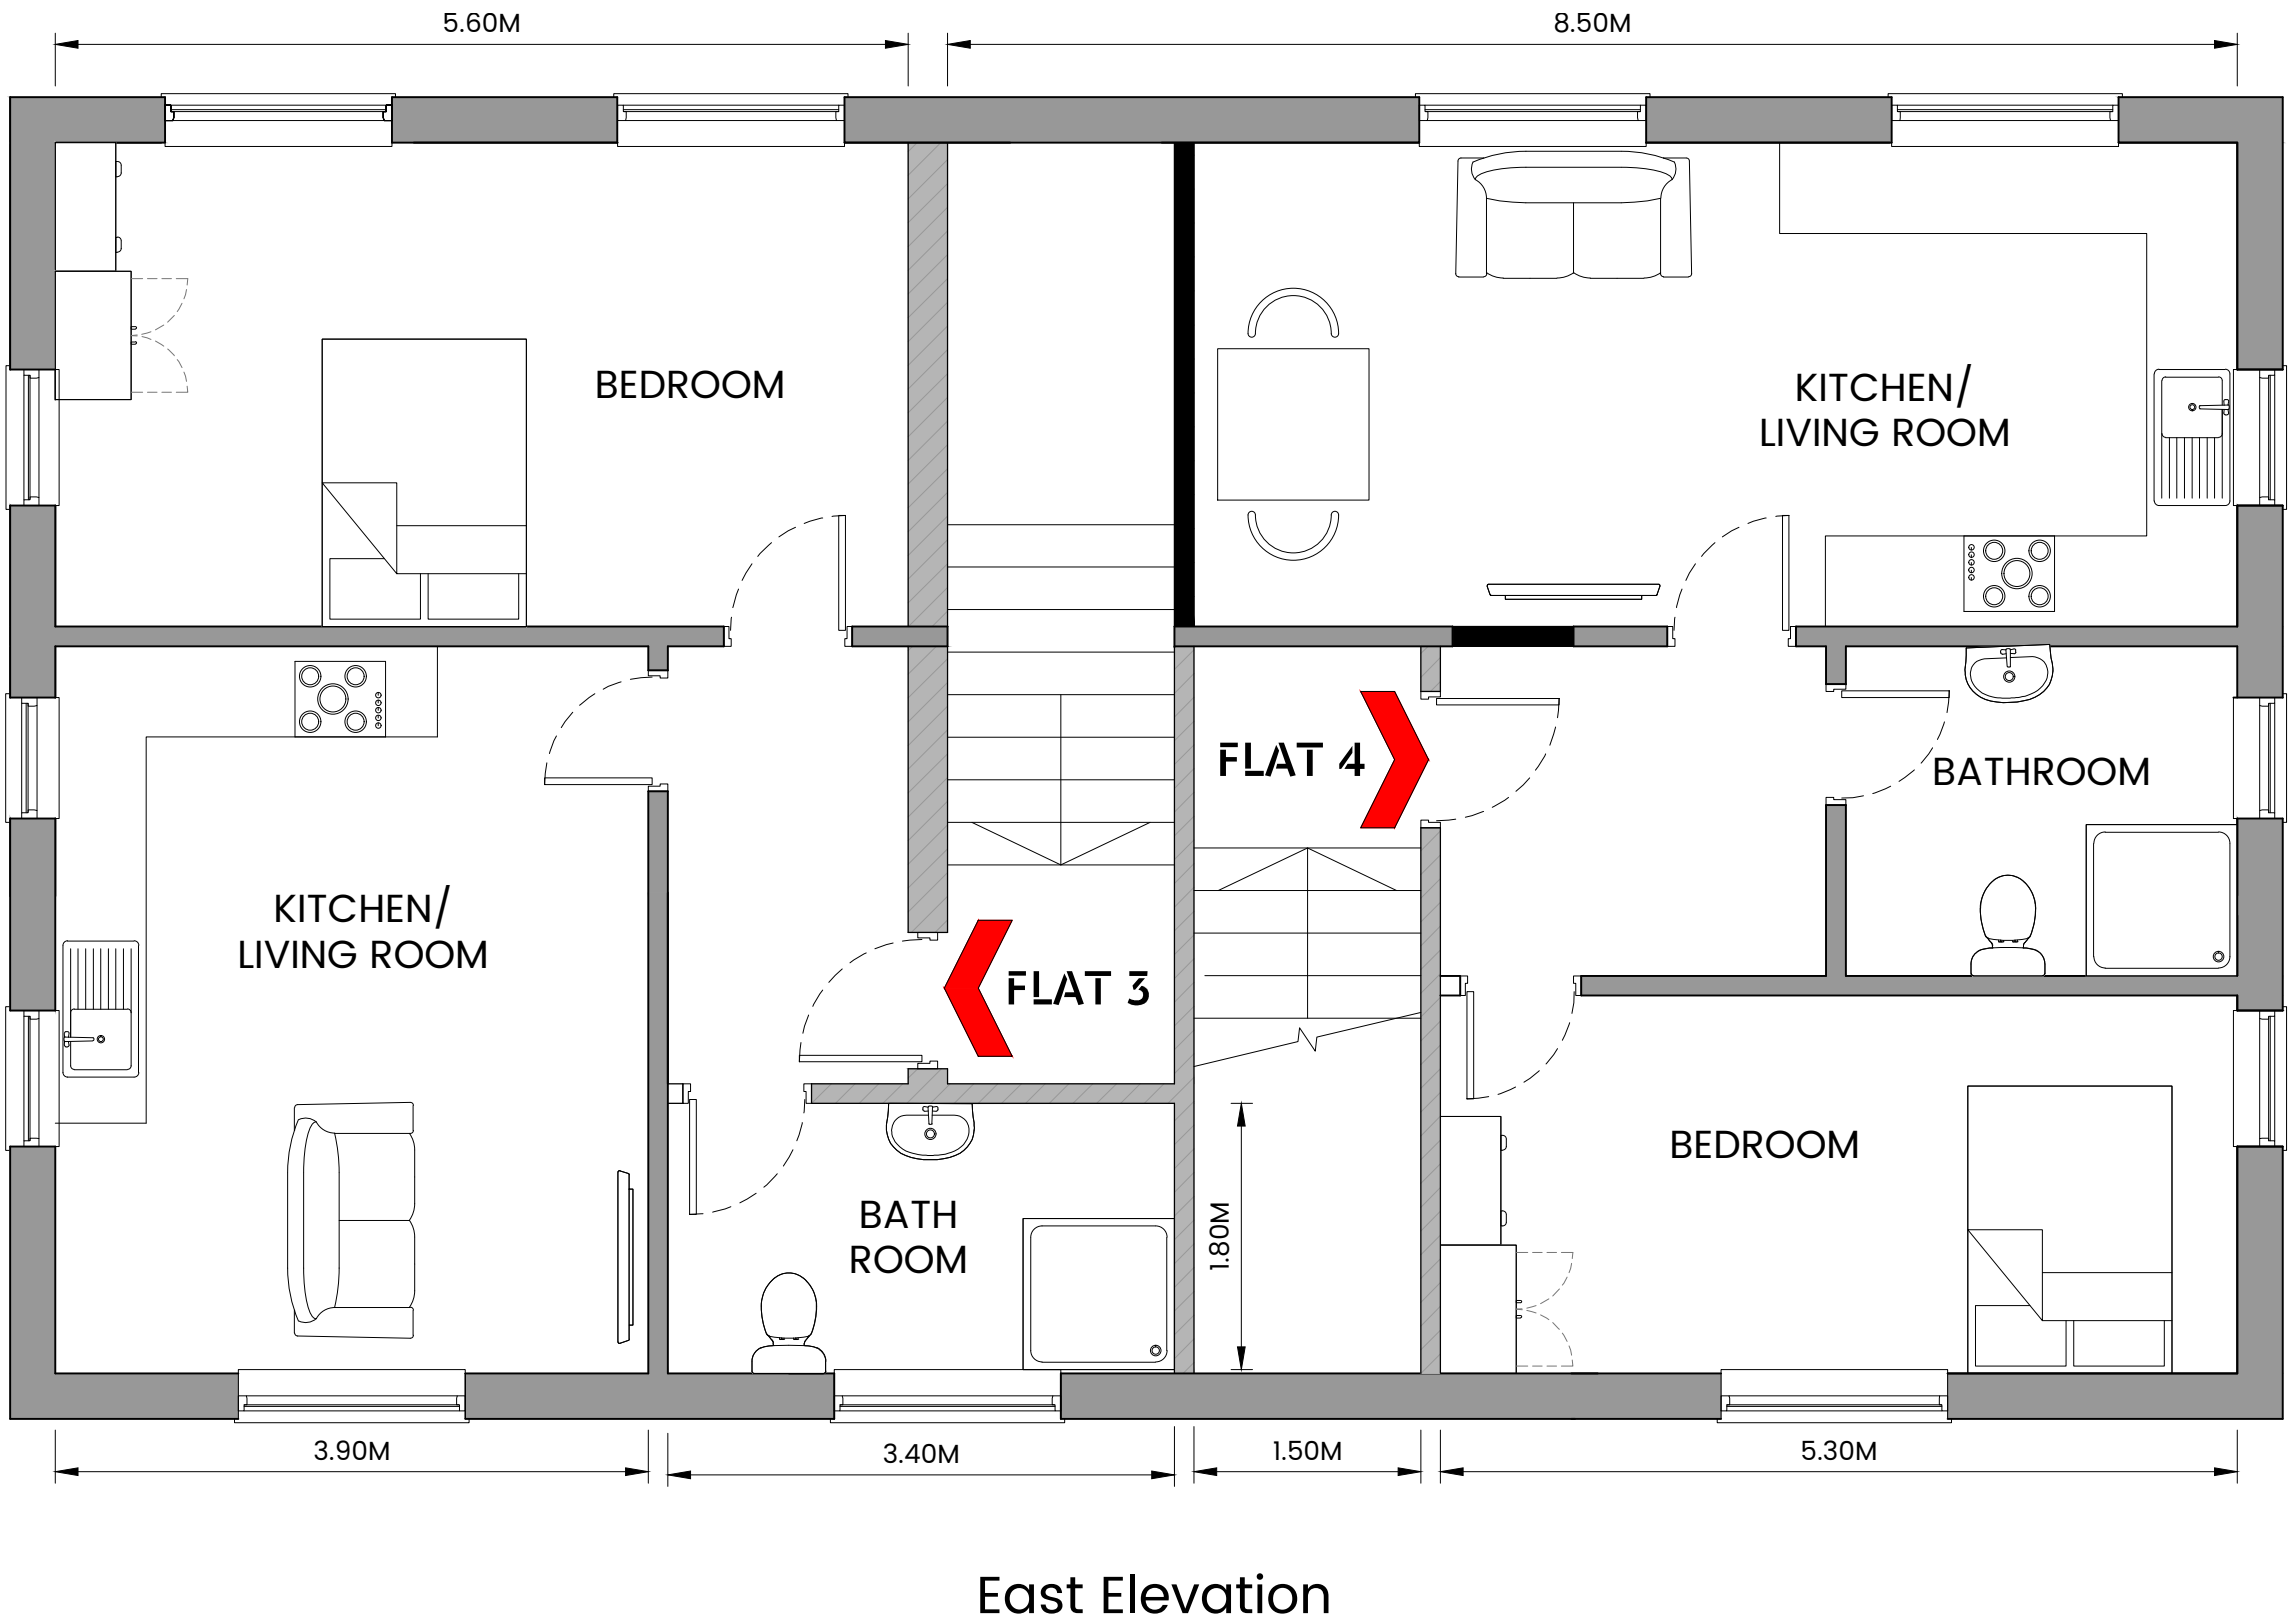

FIRST FLOOR OPTION 3

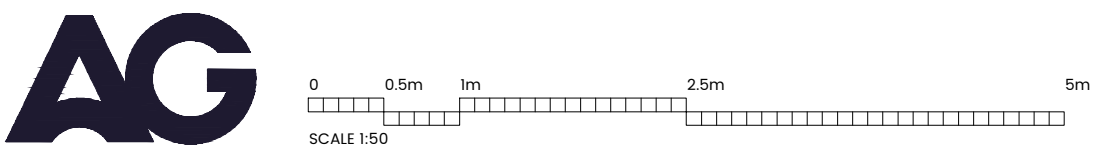

AG Built Environment Consultancy
RICS
PRESTON | 01772 562800
Thomas Carter House, 82 Cross Street, Preston, Lancashire, PR1 3LT
MANCHESTER | 0161 696 3119
Canada House, Suite G, Chepstow Street, Manchester, M1 5W
LIVERPOOL | 0151 832 3850
Avenue HQ, floor 2, 4 St. Pauls Square, Liverpool, L3 9SJ
W anderton@agables.co.uk
E info@andertonagables.co.uk

Project Location:
St. Chad's House,
32 Church Stile,
Rochdale
OL16 1QE

Drawing Title:
Proposed and Existing Floor Plans

Drawing Title	PLANNING PERMISSION
Scale	Size
1:50	A1
Date	01/23
Drawn By	BH
Check By	DA

Job No:
AG22/0198

Draw No:
##

Revision:
.