




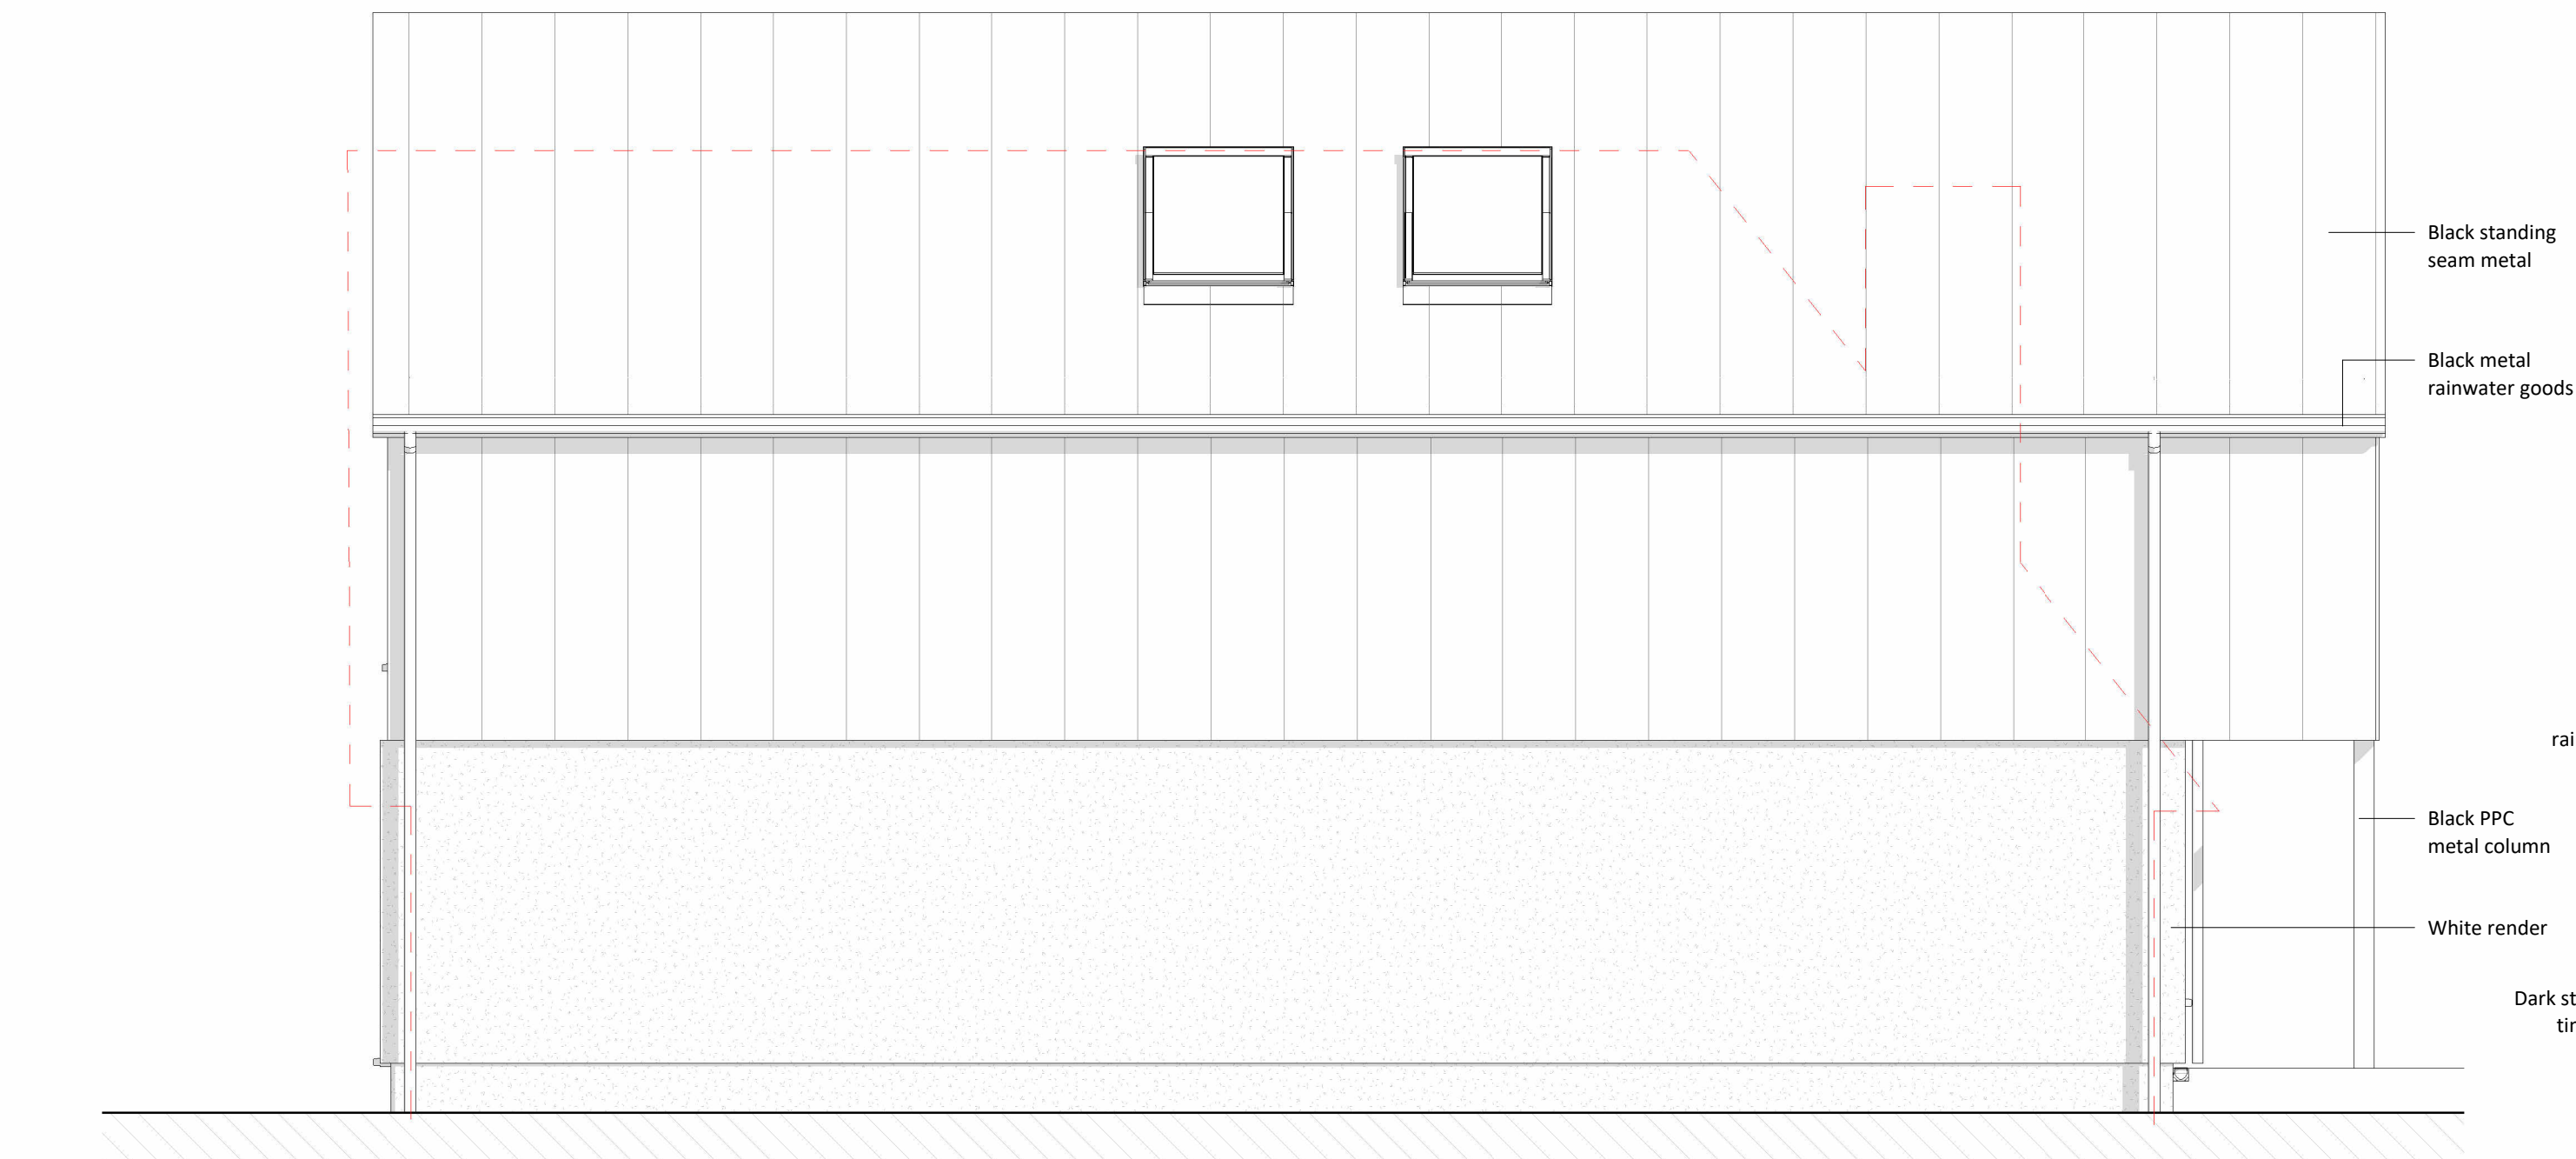


1 **North Elevation**
1 : 50

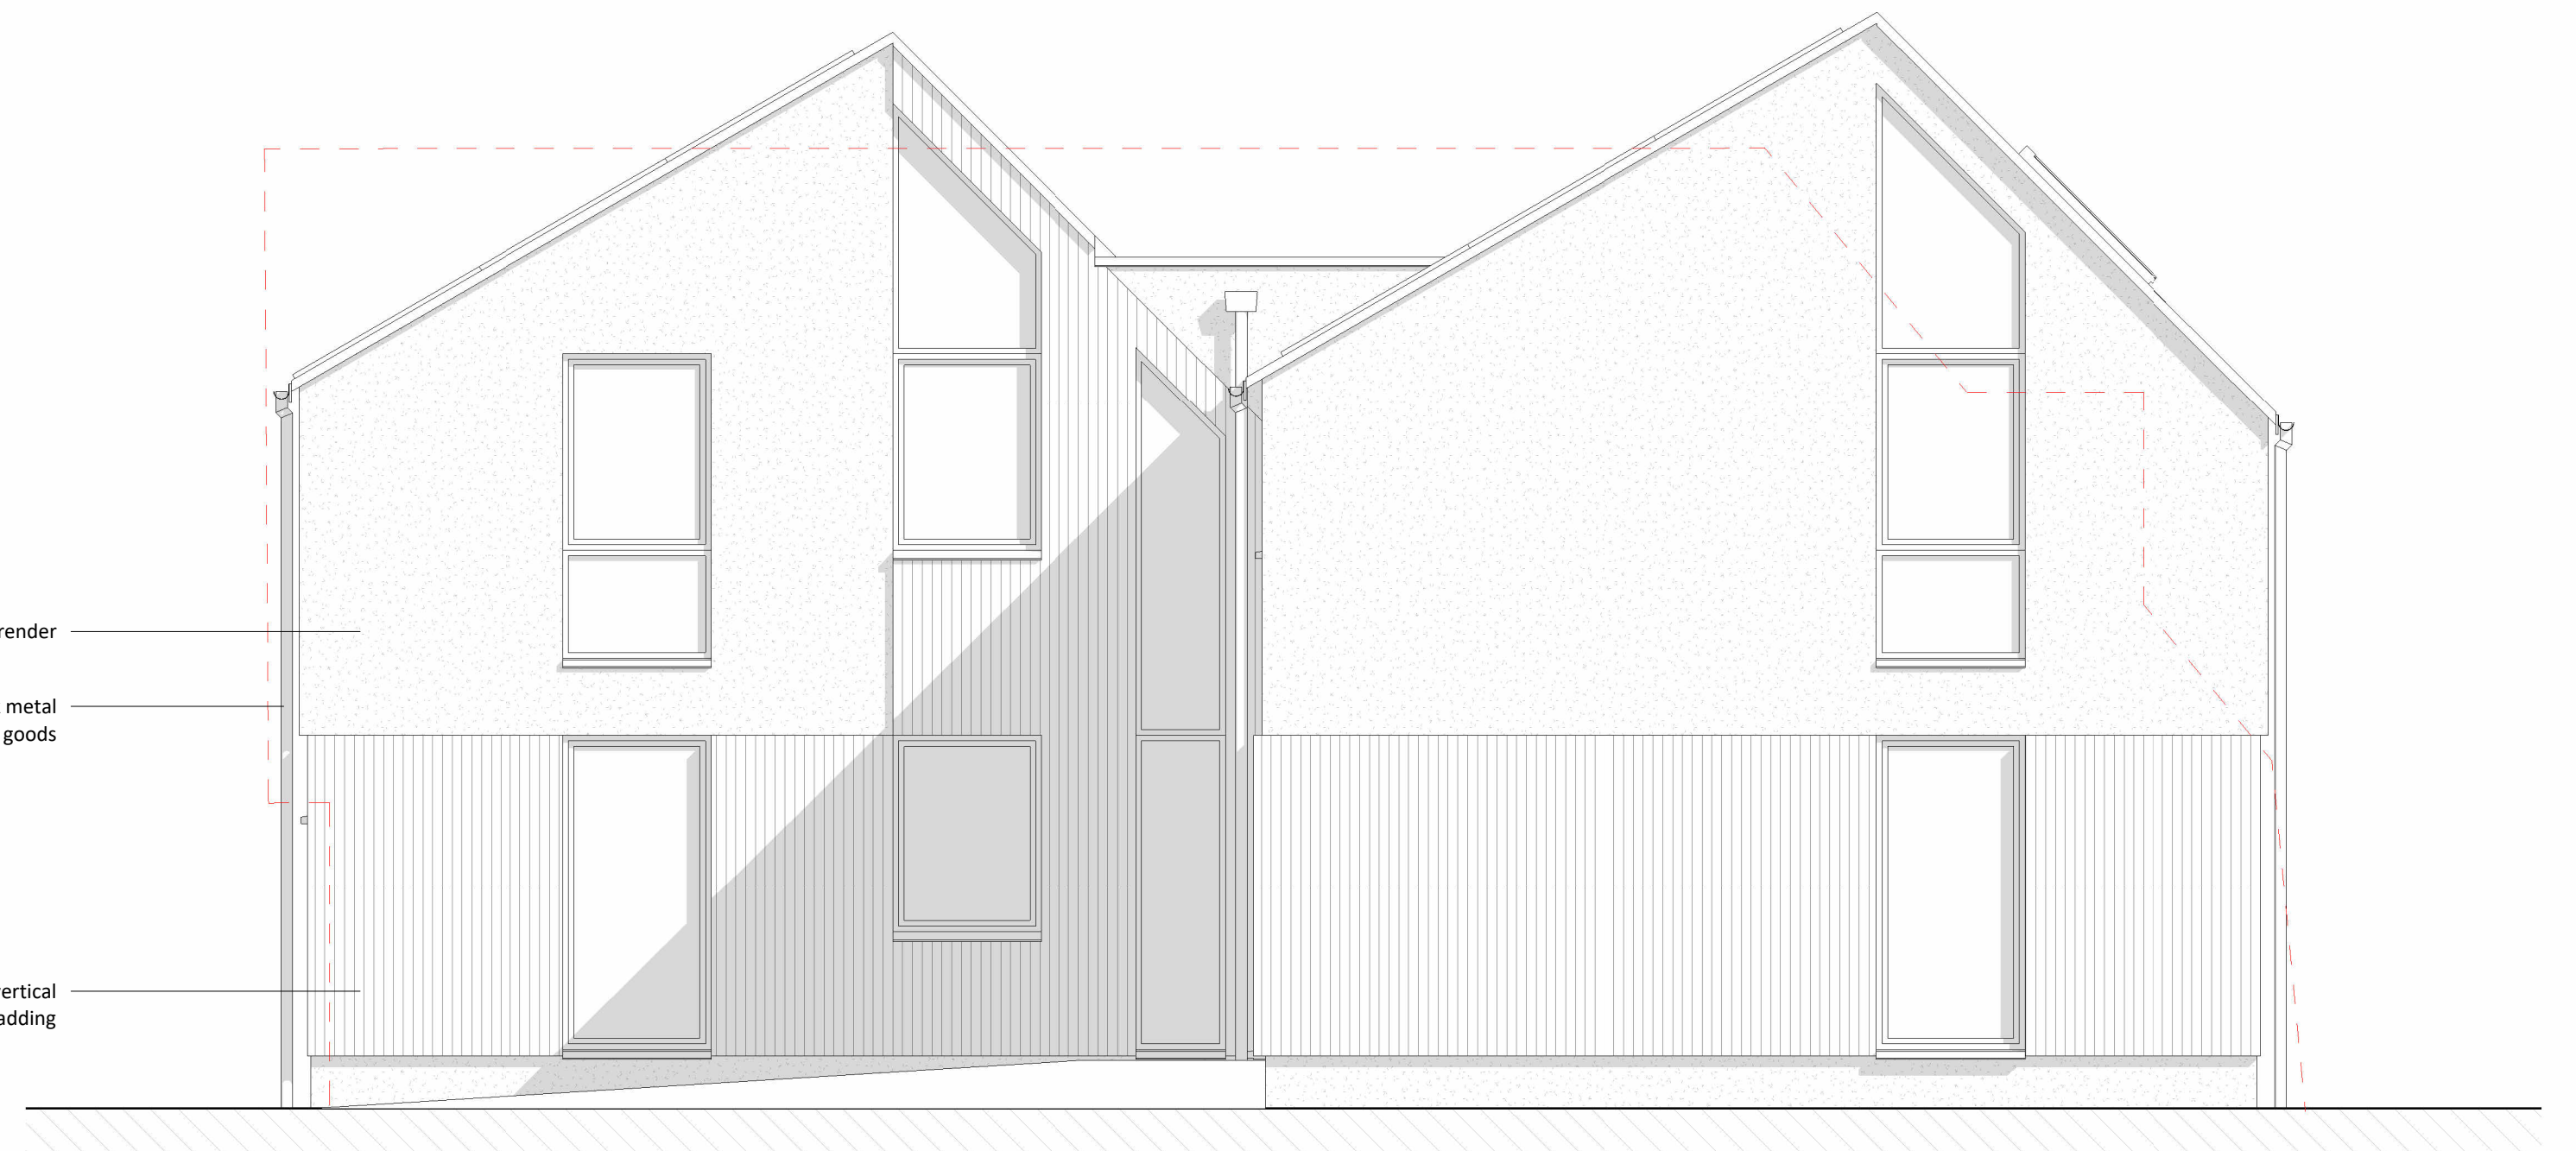

2 **East Elevation**
1 : 50

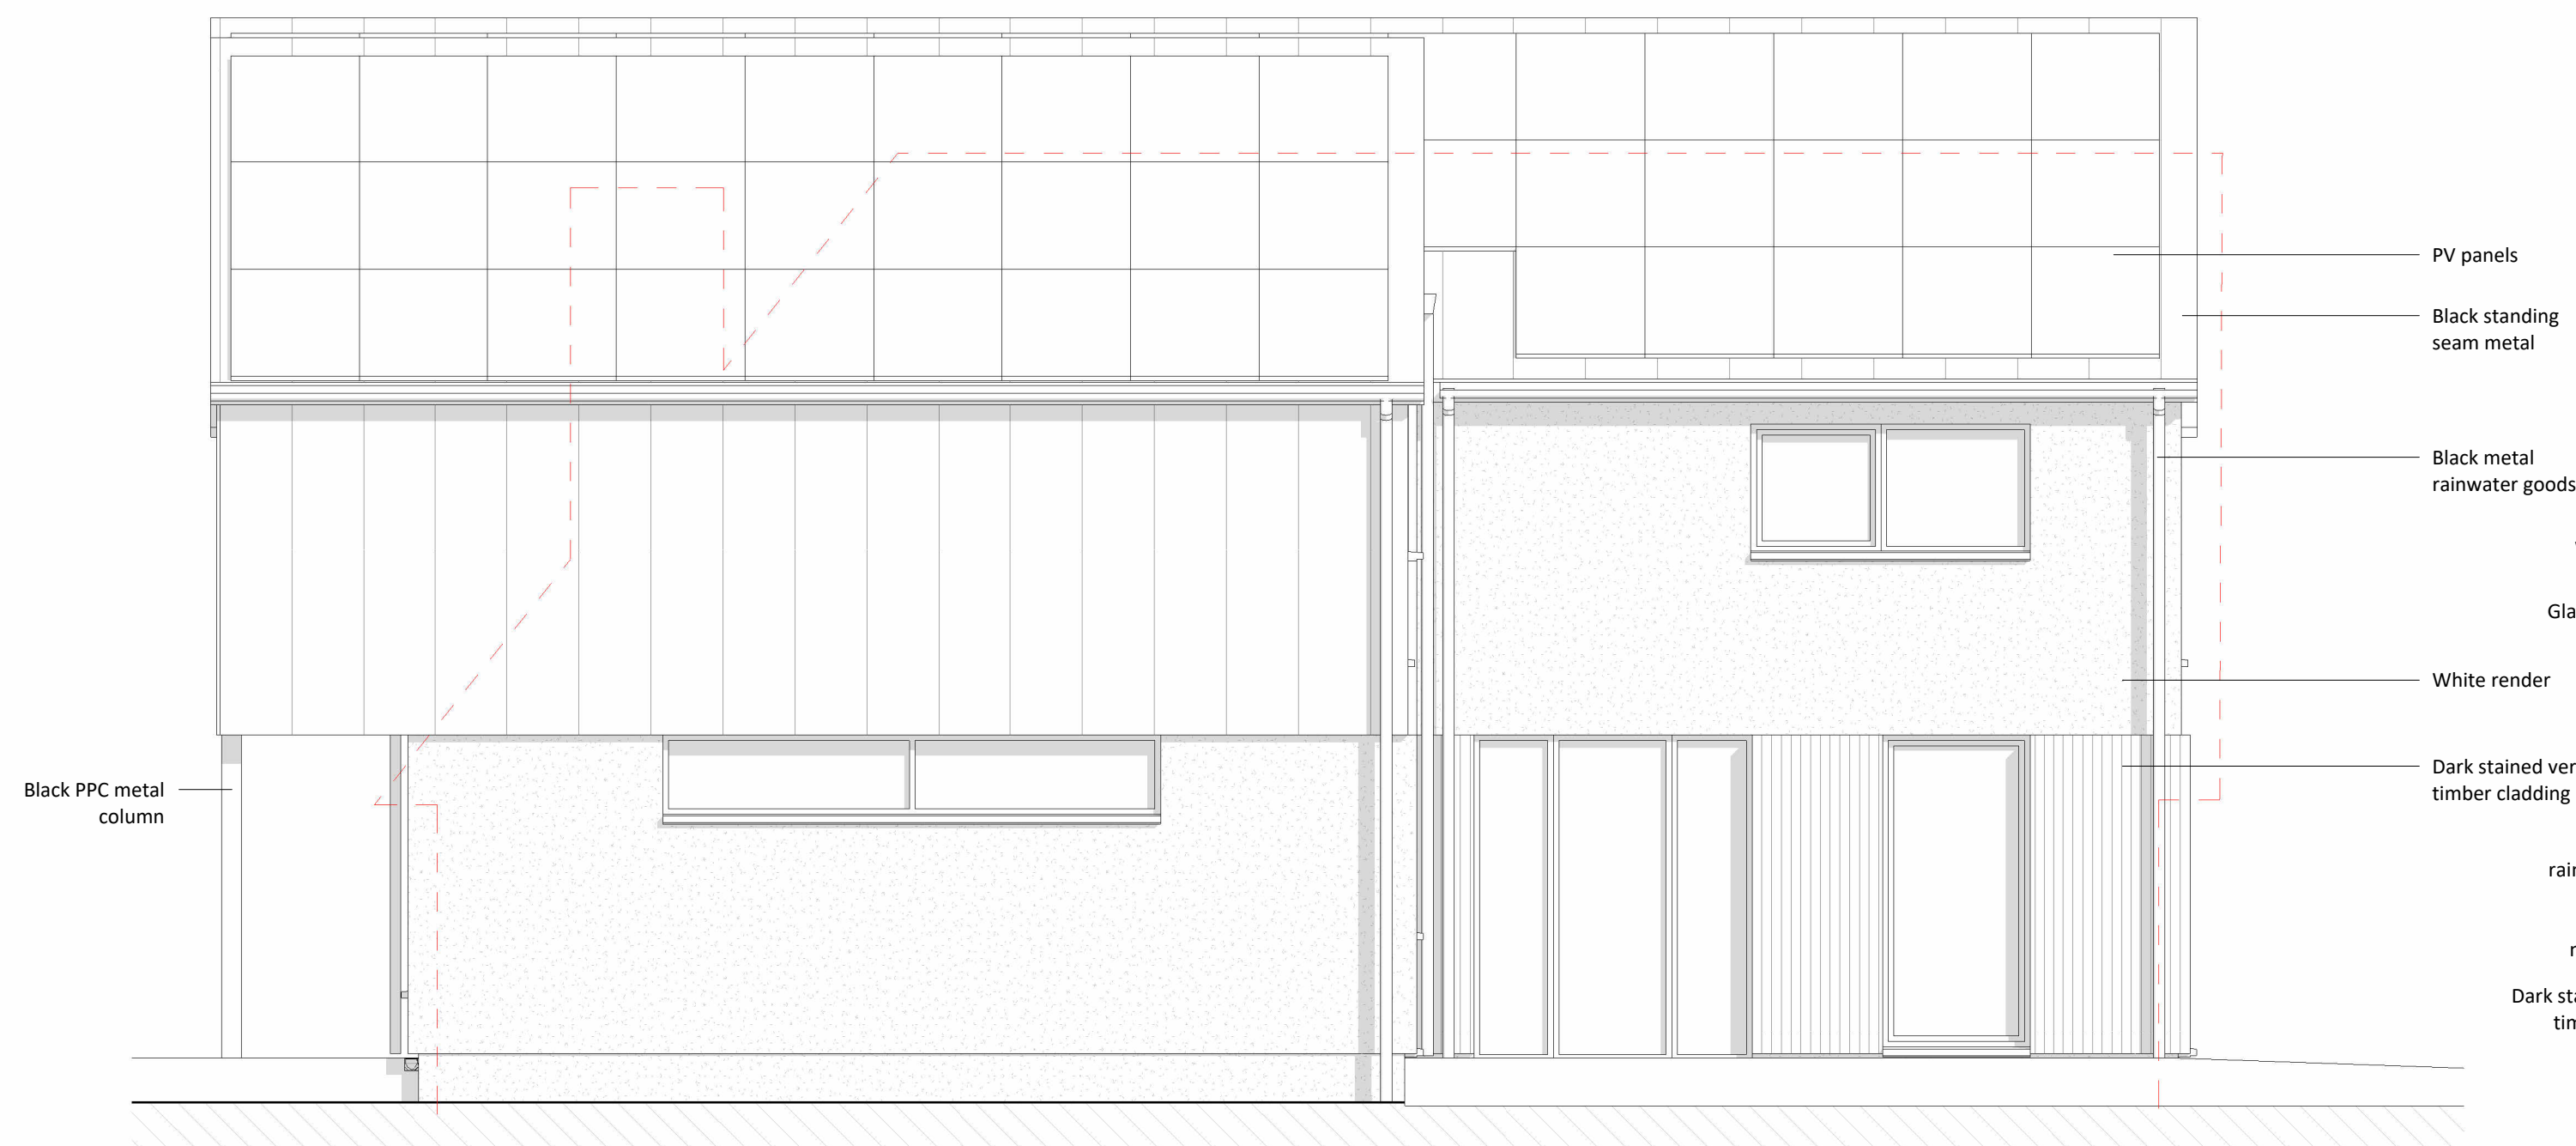

3 **South Elevation**
1 : 50

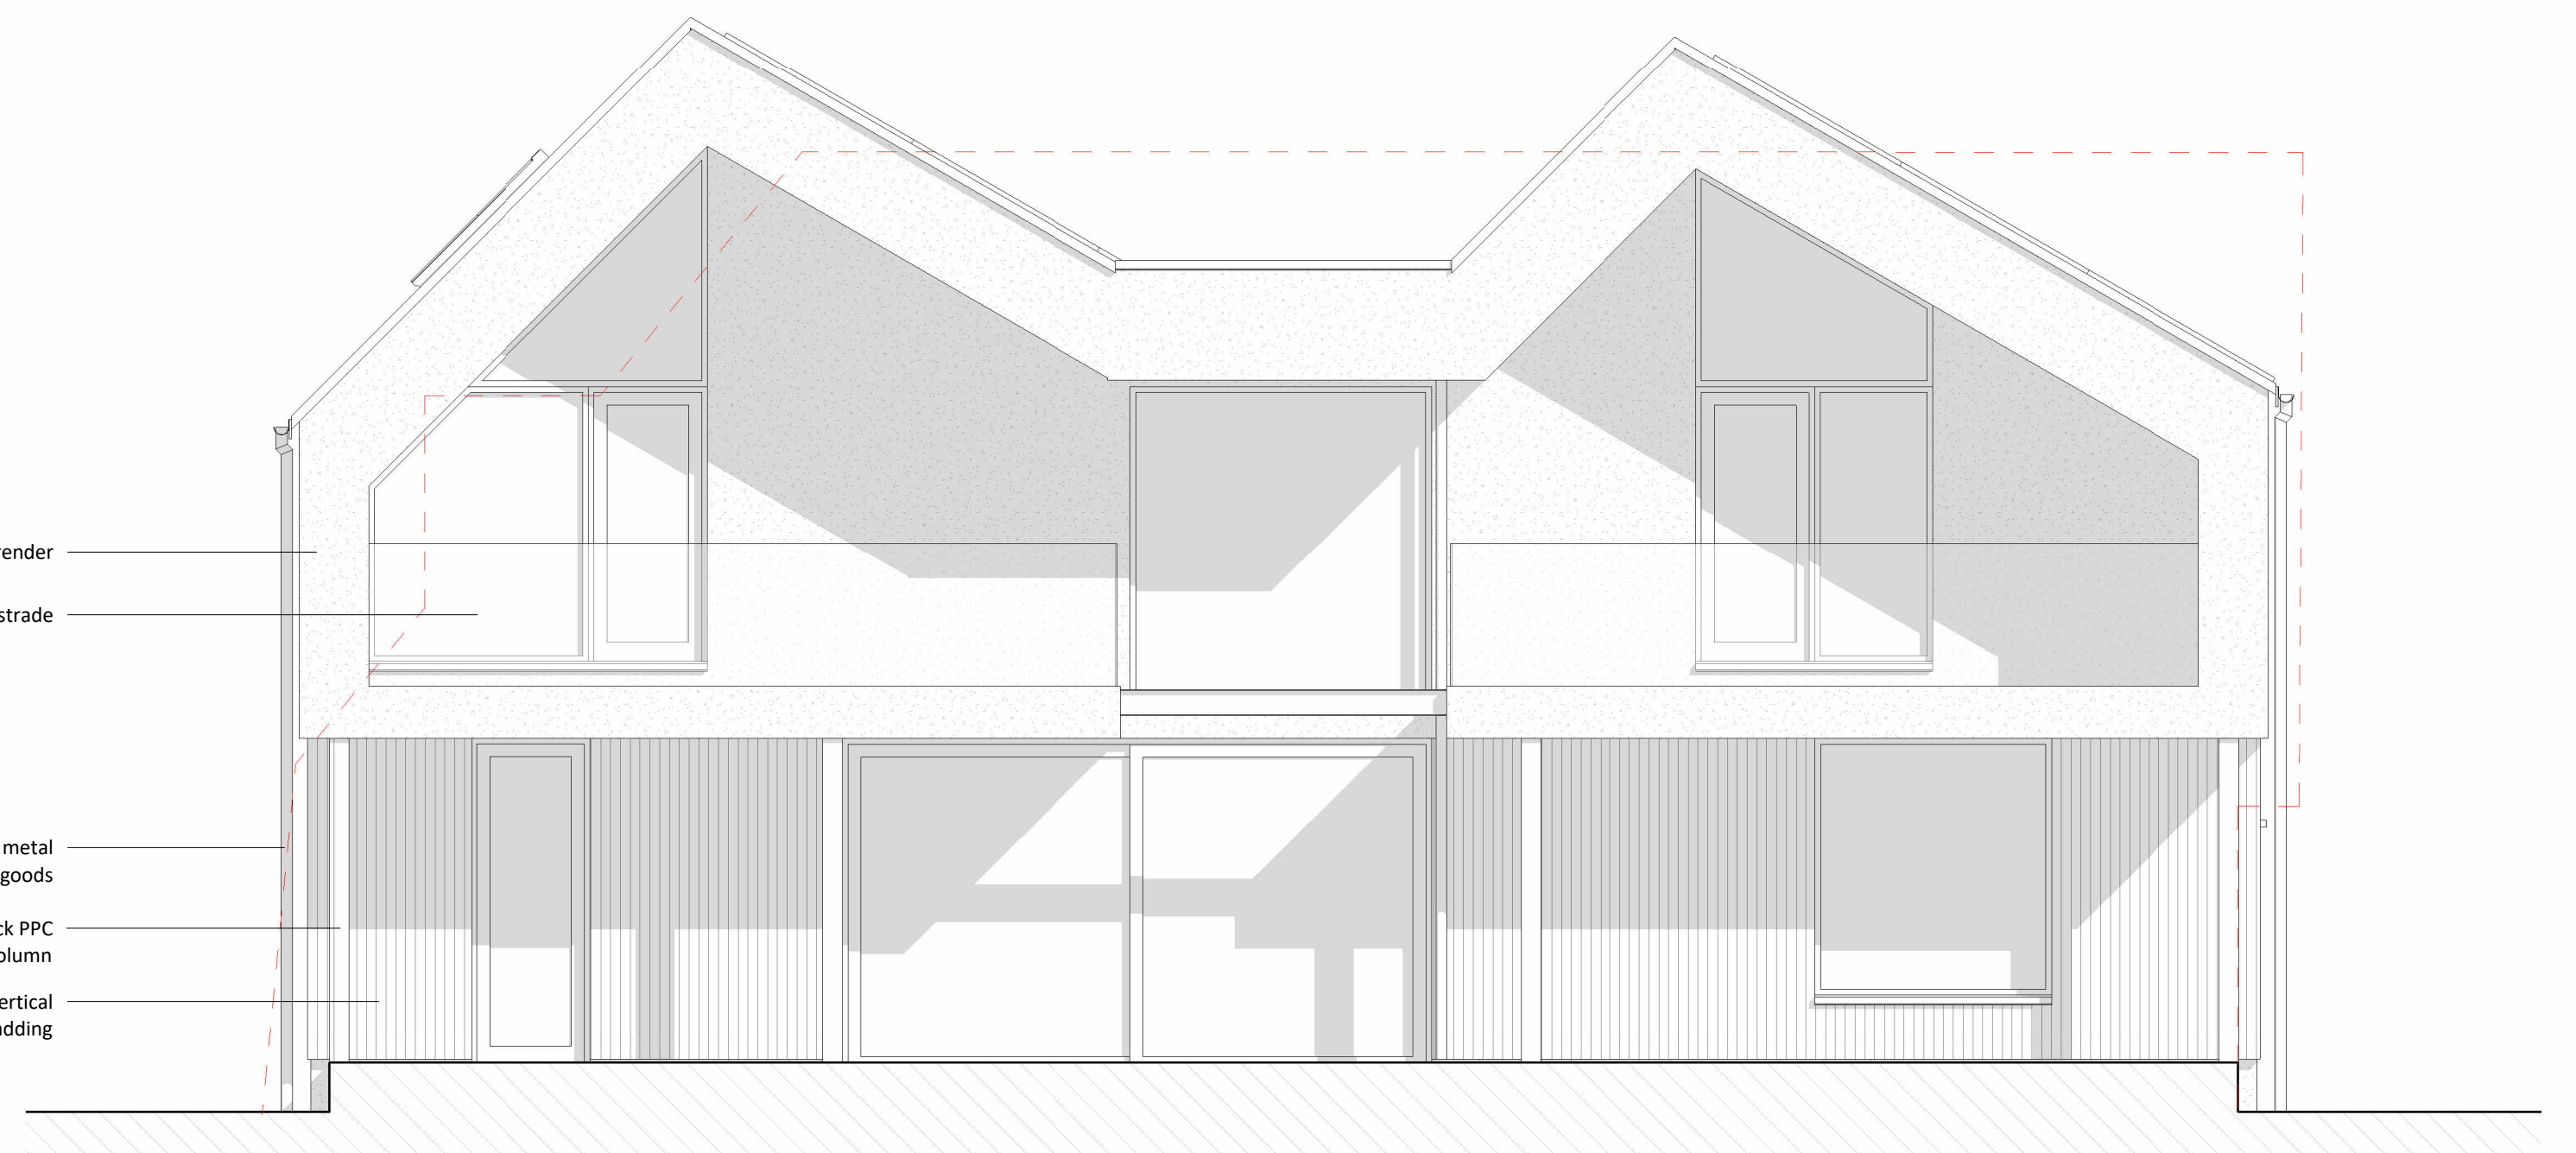

4 **West Elevation**
1 : 50

0m 1m 2m 3m 4m 5m

SCALE 1:50 @ A1

Key	
---	Outline of existing building

General Notes

1. This drawing remains copyright of Progress in Practice and may not be reproduced or copied without consent in writing.
2. Do not scale drawing - use figured dimensions only.
3. Any discrepancies between site and drawings to be reported to the architect immediately.
4. Read in conjunction with all relevant structural and mechanical & electrical engineers drawings.
5. Dimensions critical to proposed building works must be checked on site before building works commence, as certain assumptions have been made due to lack of accessibility and anomalies in the existing building.

Other Notes

Revision	Date	By	Ck	Notes
P01	27.05.22	KL	HF	Issued for contractor costing
P02	13.07.22	HF	HD	Issued for planning
P03	16.03.23	HF	HD	Amended for planning

Project Address

12 Northdene Drive, Rochdale

Drawing

Proposed Elevations

Drawing Number

21012-PIP-V1-XX-DR-A-PL-2000

Drawing Status

Preliminary

Date

27.05.22

Scale

1:50 @ A1

1:100 @ A3

Drawn

KL

Checked

HF

Revision

P03