




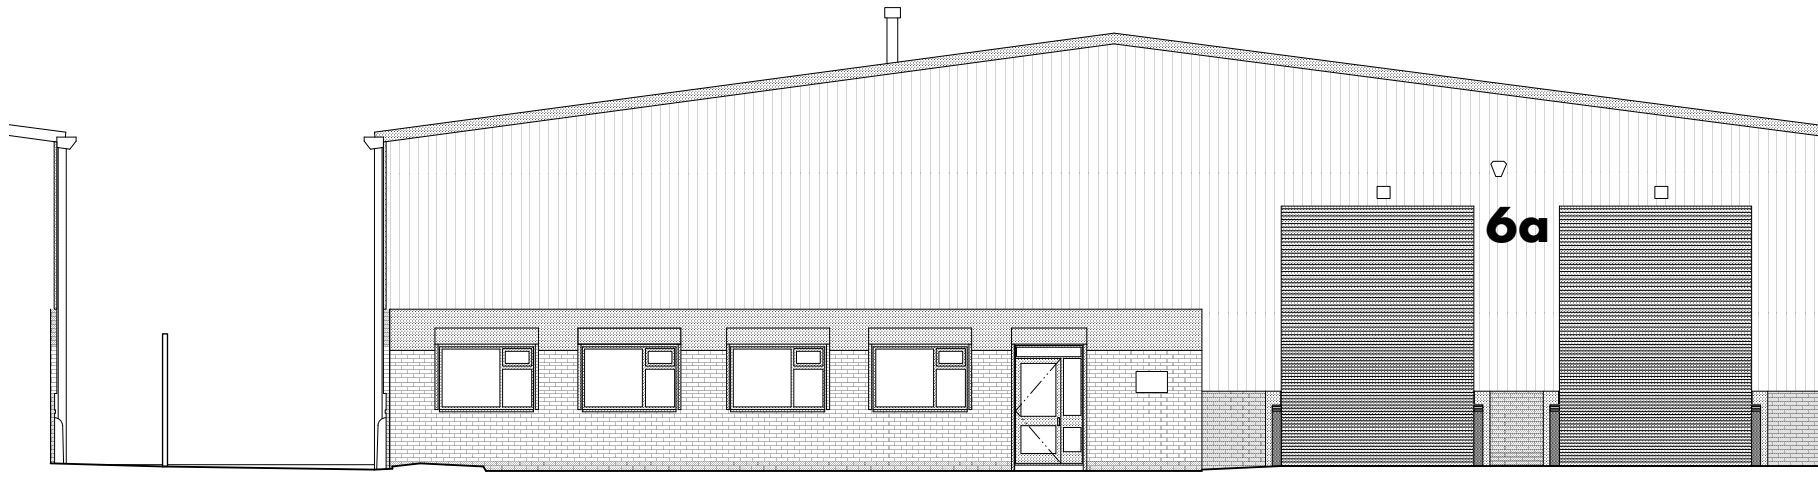


01 Front Elevation
Scale: 1:100

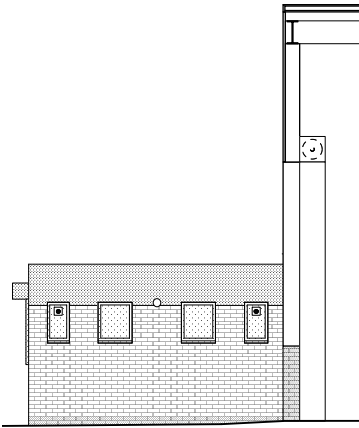

02 Side Return Elevation
Scale: 1:100

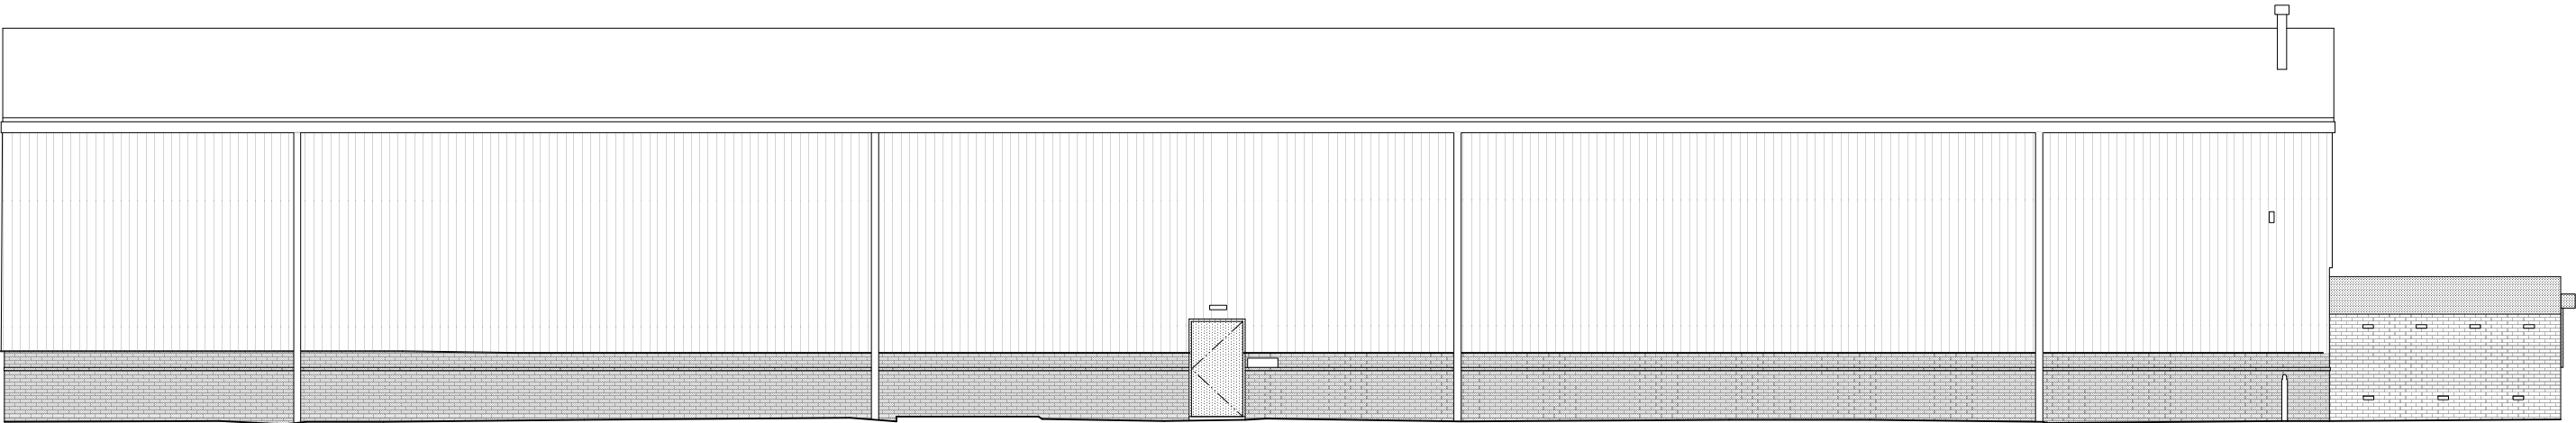


03 Side Elevation
Scale: 1:100

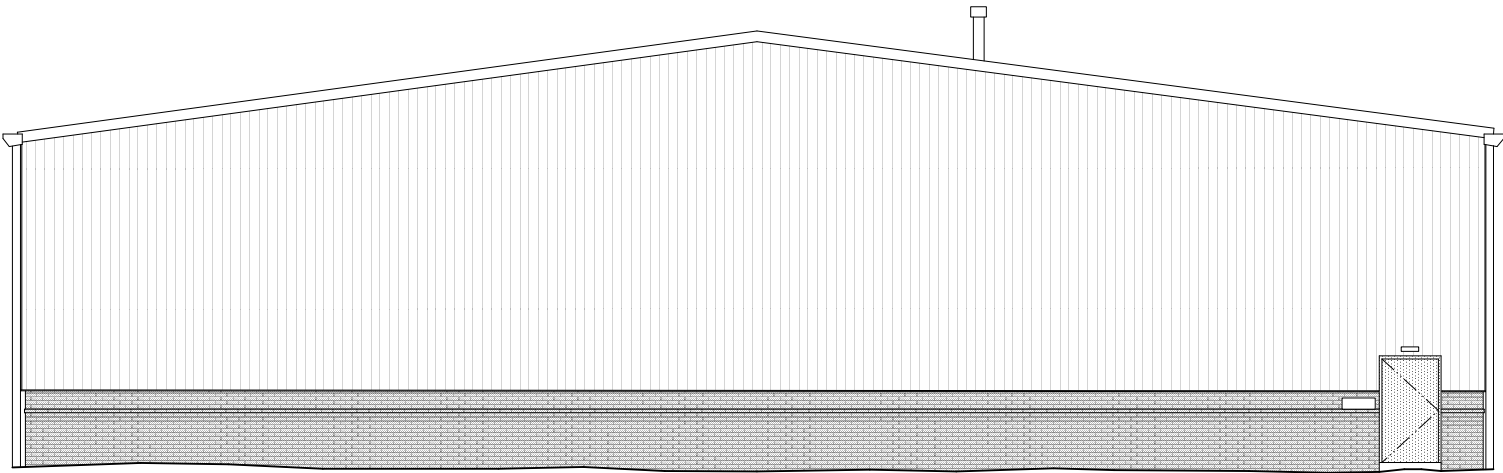

04 Rear Elevation
Scale: 1:100



05 EXISTING FRONT ELEVATION
Scale: NA

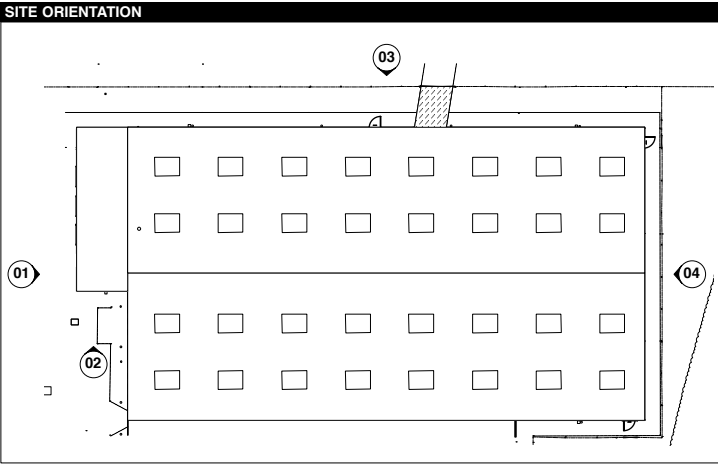

Revision

DESCRIPTION
Existing External Elevations

CLIENT
Krispy Kreme

PROJECT
Rochdale

ADDRESS
6A, Transpeninne Trading Estate, Rochdale, OL11 2PX

JOB No. 801.P3.1

DATE MAR 23

STATUS APPROVAL

DRAWN BY SW

SCALE 1:100 @ A2

UNIT 5, 7 Watnook Place, London N17 7JL
T +44 (0)20 7262 1000 F +44 (0)20 7262 1004
www.pathdesign.co.uk info@pathdesign.co.uk

THIS DRAWING IS FOR DESIGN INTENT PURPOSES ONLY. DO NOT SCALE THIS DRAWING