

[illegible]

1. ALL DIMENSIONS IN MM UNLESS OTHERWISE NOTED.

A	Issued for Planning	JMS	RWB	28.06.23
REV	MODIFICATION	BY	CH	DATE

c/o Hutchison 3G UK Limited
450 Longwater Avenue,
Green Park,
Reading,
Berkshire
RG2 6GF



Great British Communications
Lapwing House, Block 3 Forward Point,
Tan House Lane, Widnes, Cheshire, WAB 0SL
t. 44 (0)151 420 4128
www.gbcservices.co.uk

3UK Nominal ID:	ROD21936
-----------------	----------

Address: FINLAN ROAD
MIDDLETON
ROCHDALE
M24 2SS

Title: 001 DRAWING REGISTER

Project: UNILATERAL SW

Purpose of Issue:	PLANNING
-------------------	----------

MBNL/TM/H3G Cell ID:
ROD189/30376/M1377


Drawing No: ROD21936 ROD189 30376 M1377 GA REV A

SITE LOCATION



Reproduced by permission of Ordnance Survey on behalf of the Controller of His Majesty's Stationery Office
All rights reserved. © Crown Copyright licence no. 100022432


SITE AREA PLAN

 

SITE PHOTOGRAPH




PARKING LOCATION

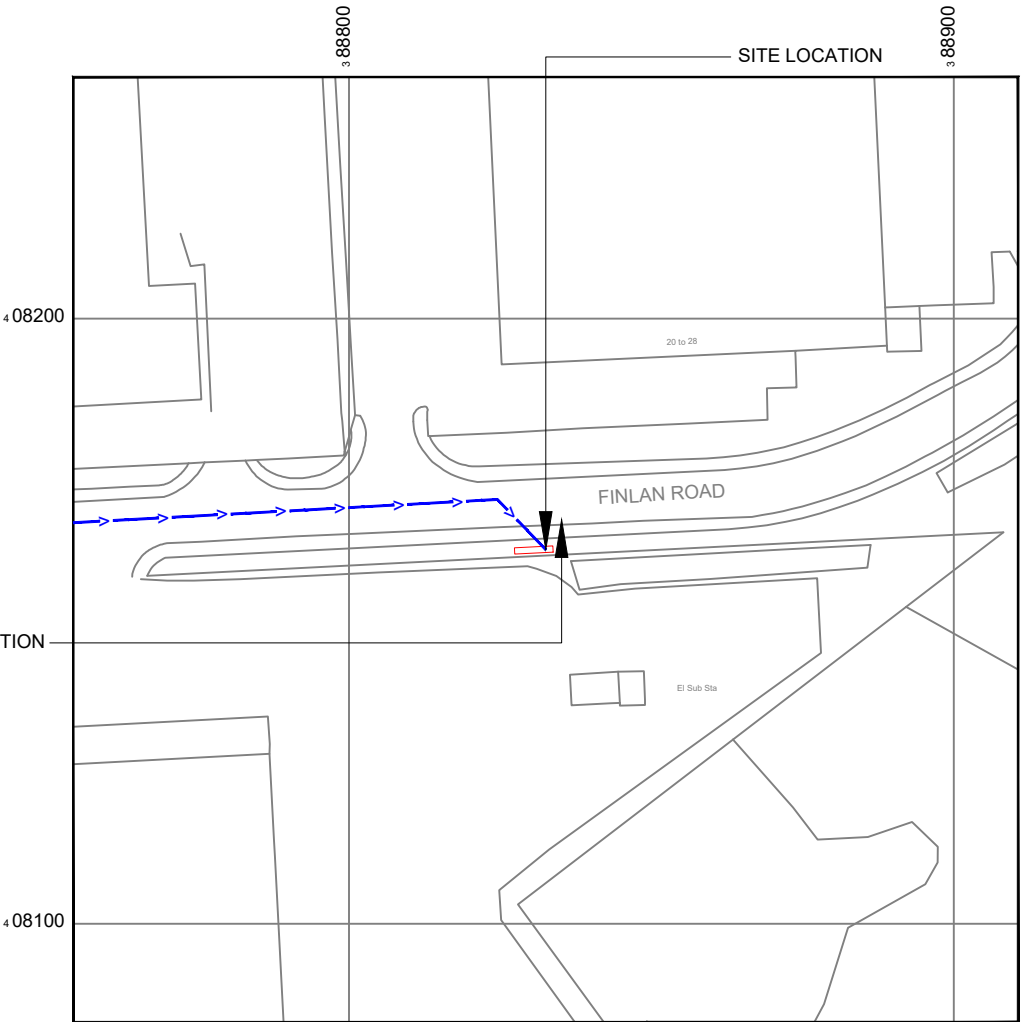

Reproduced by permission of Ordnance Survey on behalf of
the Controller of His Majesty's Stationery Office
All rights reserved. © Crown Copyright licence no. 100022432

NGR E: 388833 N: 408162

SITE LOCATION PLAN

 

GOOGLE MAPS QR CODE

GOOGLE MAPS - <https://tinyurl.com/2zty2rn6>

STREETVIEW - <https://tinyurl.com/57pjmsxv>

NOTES:

1. ALL DIMENSIONS IN MM UNLESS OTHERWISE NOTED.

Access Route To Site:

DIRECTIONS TO SITE: - HEAD SOUTH-WEST ON M62, AT JUNCTION 20, TAKE THE A627(M) EXIT TO ROCHDALE/OLDHAM, AT THORNHAM INTERCHANGE, TAKE THE 1ST EXIT ONTO A627(M) HEADING TO OLDHAM, TAKE THE EXIT TOWARDS A664/MIDDLETON/CASTLETON, AT SLATTOCKS INTERCHANGE, TAKE THE 2ND EXIT ONTO A627(M) HEADING TO CASTLETON/A664/MIDDLETON, AT THE ROUNDABOUT, TAKE THE 2ND EXIT ONTO WHITBROOK WAY, TURN LEFT ONTO FINLAN RD, DESTINATION WILL BE ON THE RIGHT

A	Issued for Planning	JMS	RWB	28.06.23
REV	MODIFICATION	BY	CH	DATE

Cignal Infrastructure Limited UK

c/o Hutchison 3G UK Limited
450 Longwater Avenue,
Green Park,
Reading,
Berkshire
RG2 6GF

Design Consultant & Principal Contractor:



Site Name: FINLAN ROAD

3UK Nominal ID: ROD21936

Address: FINLAN ROAD
MIDDLETON
ROCHDALE
M24 2SS

Title: 002 SITE LOCATION PLAN


Project: UNILATERAL SW

Purpose of Issue: PLANNING

MBNL/TM/H3G Cell ID:
ROD189/30376/M1377

Drawing No: ROD21936_ROD189_30376_M1377_GA_REV A

Issue: A

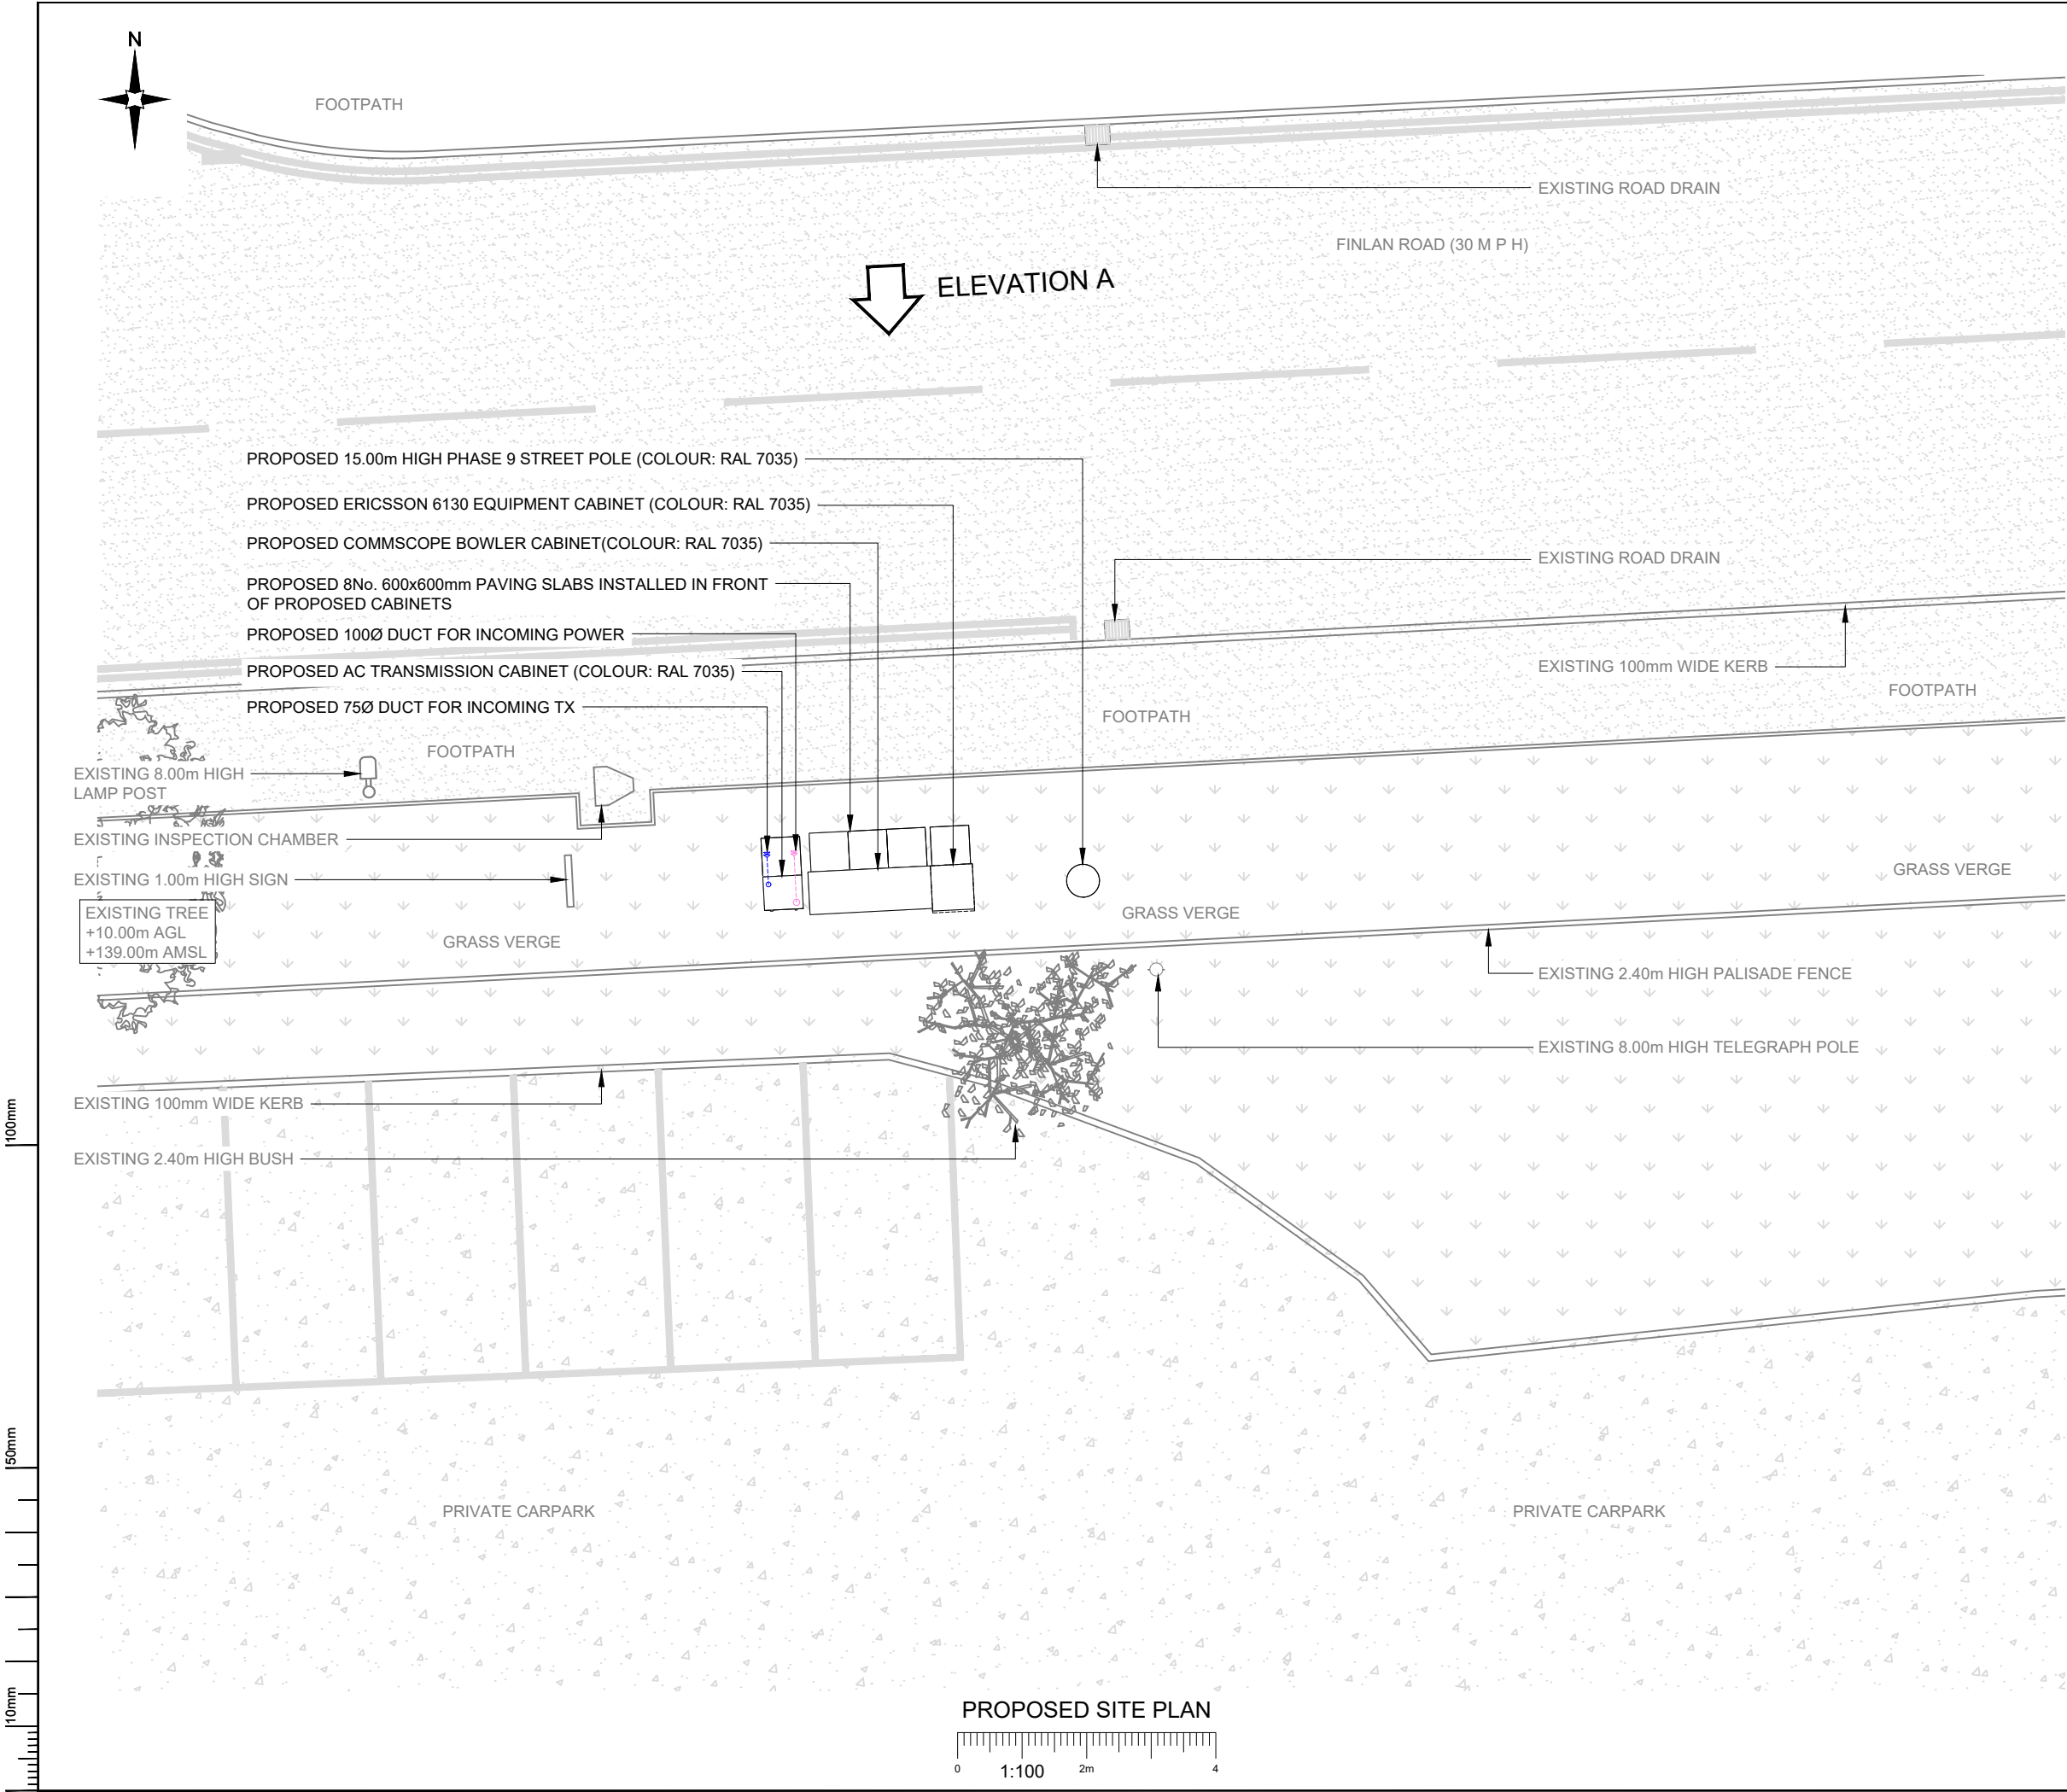

NOTES:

1. ALL DIMENSIONS IN MM UNLESS OTHERWISE NOTED.

A	Issued for Planning	JMS	RWB	28.06.23
REV	MODIFICATION	BY	CH	DATE

Cignal Infrastructure Limited UK


c/o Hutchison 3G UK Limited
450 Longwater Avenue,
Green Park,
Reading,
Berkshire
RG2 6GF

Design Consultant & Principal Contractor:

GBC

Great British Communications
Lapwing House, Block 3 Forward Point,
Ton House Lane, Widnes, Cheshire, WAB 0SL
t. 44 (0)151 420 4128
www.gbcservices.co.uk

Site Name:	FINLAN ROAD
3UK Nominal ID:	ROD21936
Address:	FINLAN ROAD MIDDLETON ROCHDALE M24 2SS
Title:	215 PROPOSED SITE PLAN
Project:	UNILATERAL SW
Purpose of Issue:	PLANNING
MBNL/TM/H3G Cell ID: ROD189/30376/M1377	
Drawing No: ROD21936_ROD189_30376_M1377_GA_REV A	Issue: A

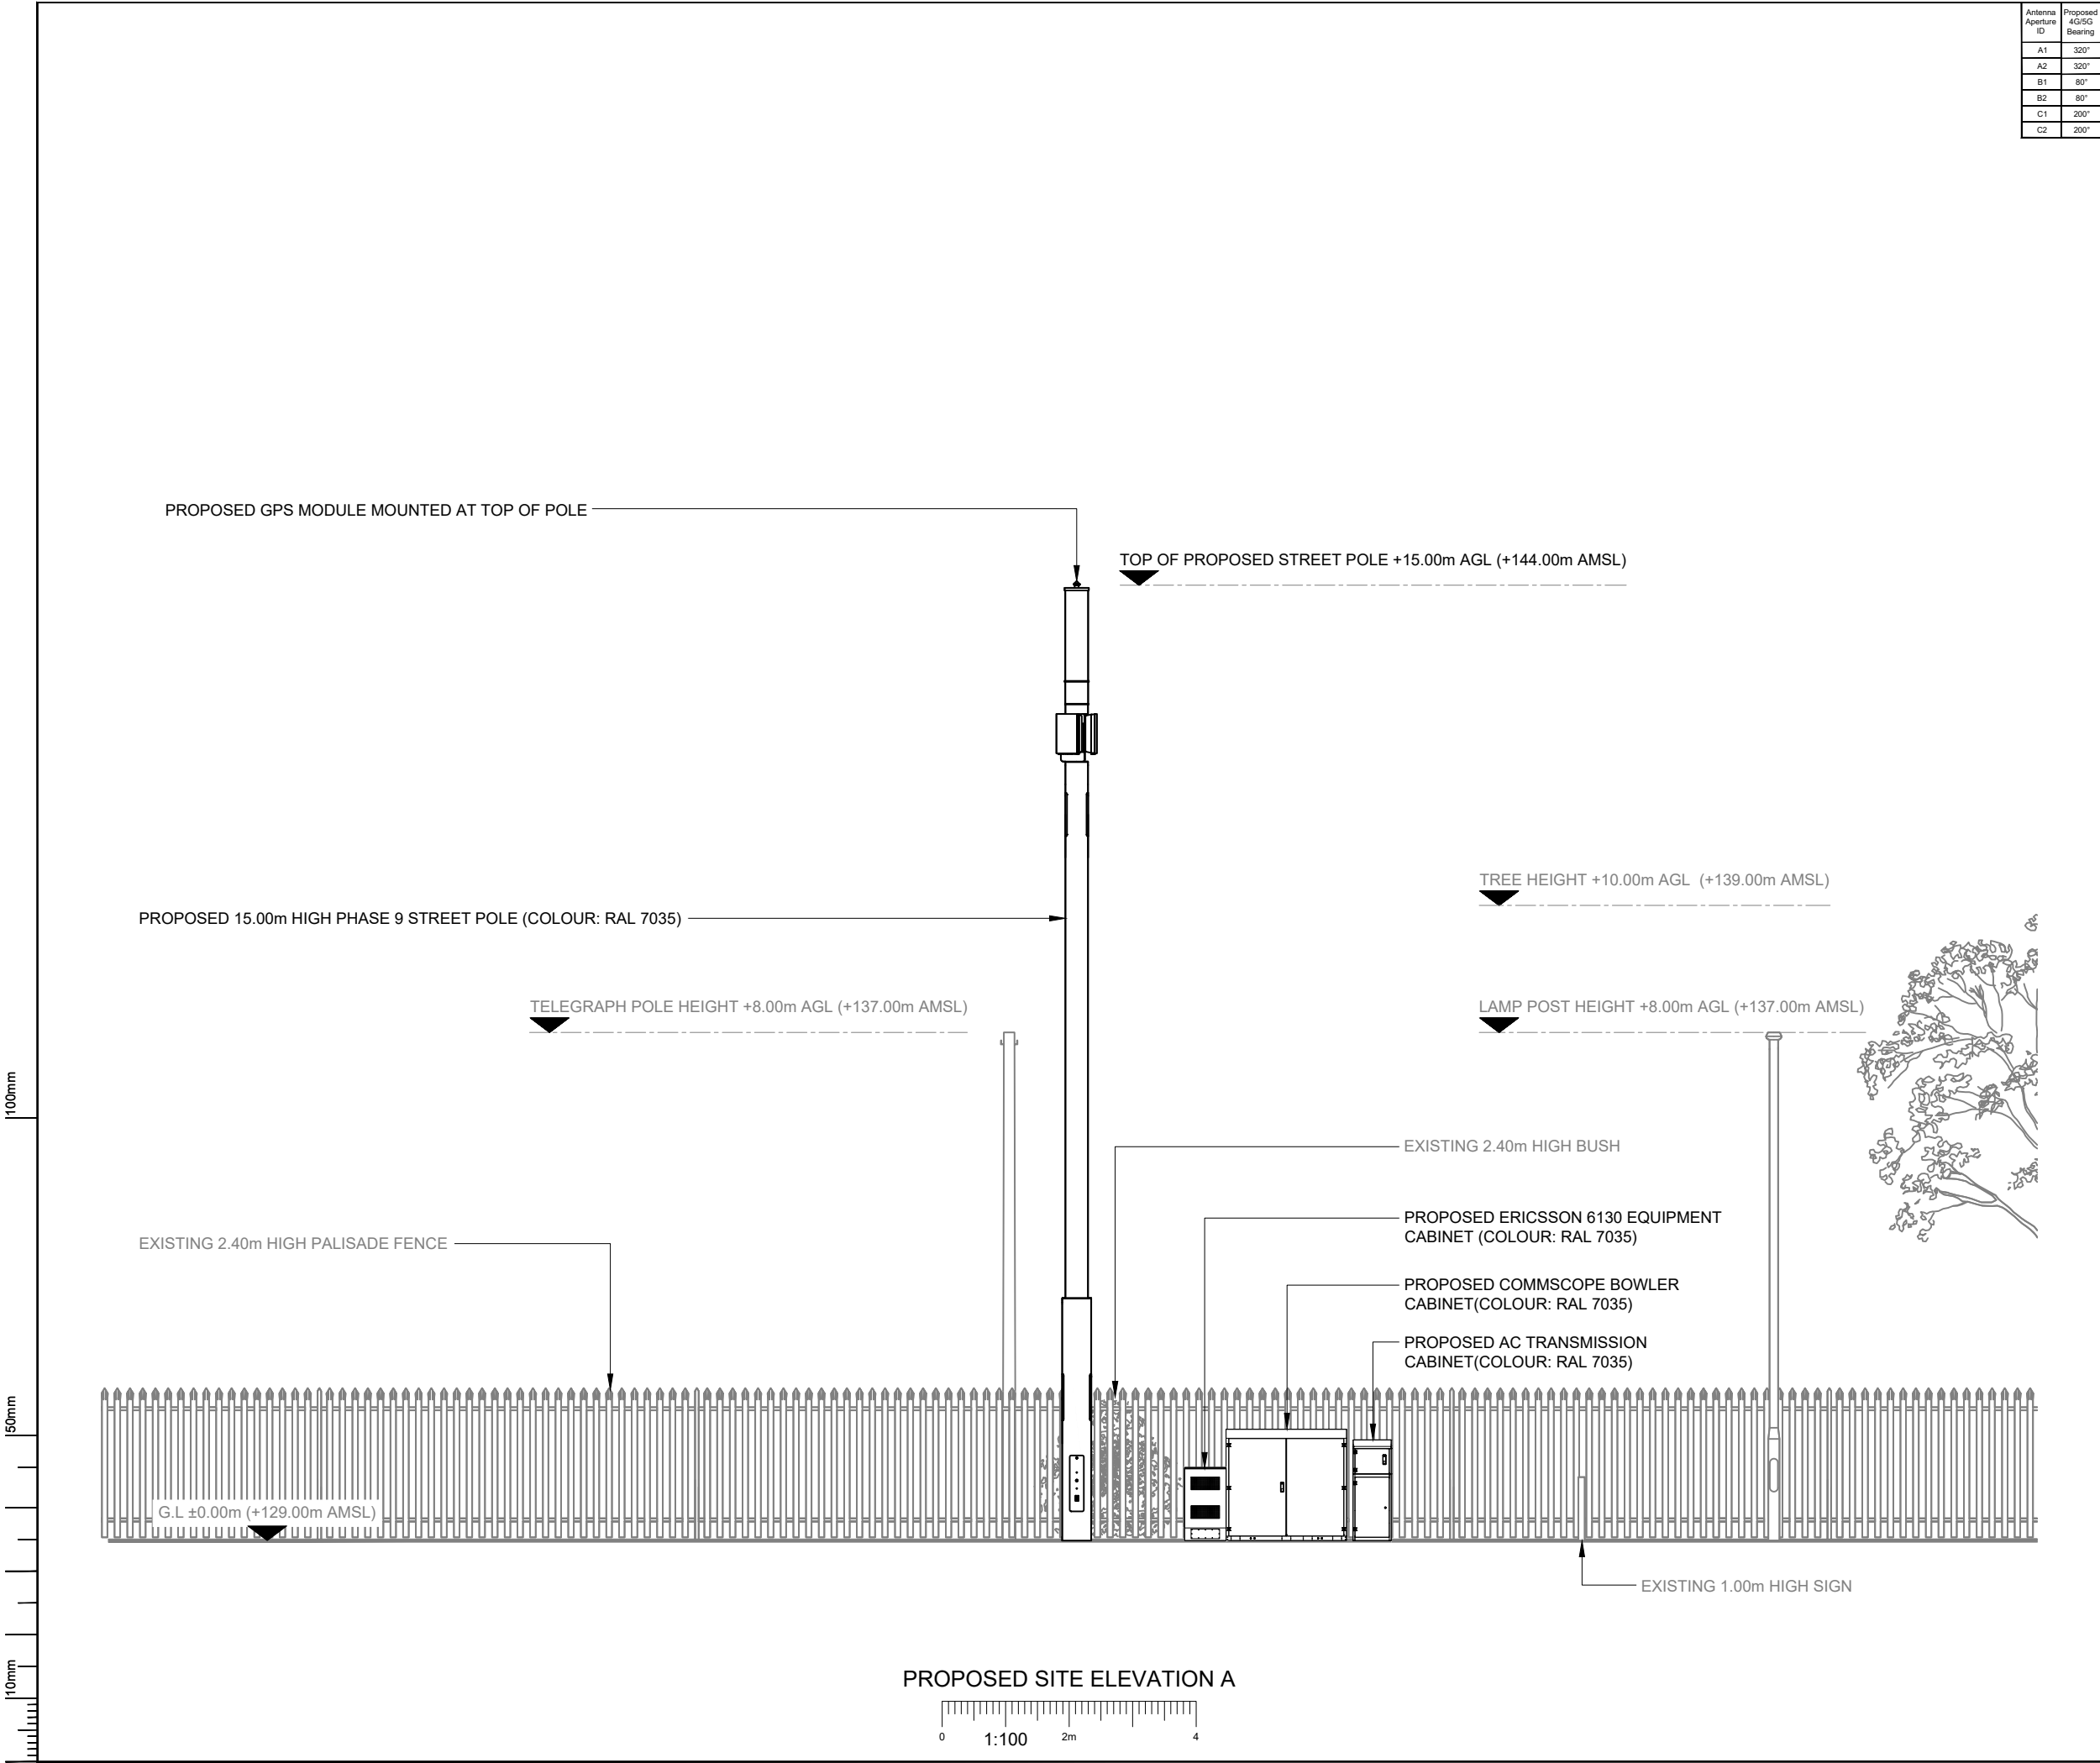

Antenna Aperture ID	Proposed 4G/5G Bearing
A1	320°
A2	320°
B1	80°
B2	80°
C1	200°
C2	200°

- NOTES:
- ALL DIMENSIONS IN MM UNLESS OTHERWISE NOTED.

A	Issued for Planning	JMS	RWB	28.06.23

REV	MODIFICATION	BY	CH	DATE
-----	--------------	----	----	------

Signal Infrastructure Limited UK

c/o Hutchison 3G UK Limited
450 Longwater Avenue,
Green Park,
Reading,
Berkshire
RG2 6GF

Design Consultant & Principal Contractor:



Great British Communications
Lapwing House, Block 3 Forward Point,
Ton House Lane, Widnes, Cheshire, WA8 0SL
t. 44 (0)151 420 4128
www.gbcservices.co.uk

Site Name: FINLAN ROAD

3UK Nominal ID: ROD21936

Address: FINLAN ROAD
MIDDLETON
ROCHDALE
M24 2SS

Title: 265 PROPOSED SITE ELEVATION

Project: UNILATERAL SW

Purpose of Issue: PLANNING

MBNL/TM/H3G Cell ID:
ROD189/30376/M1377

Drawing No: ROD21936_ROD189_30376_M1377_GA_REV A Issue: A