


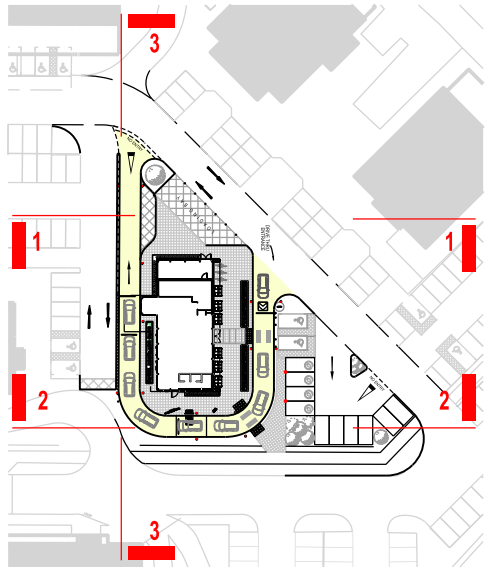


 


KEY PLAN - NTS

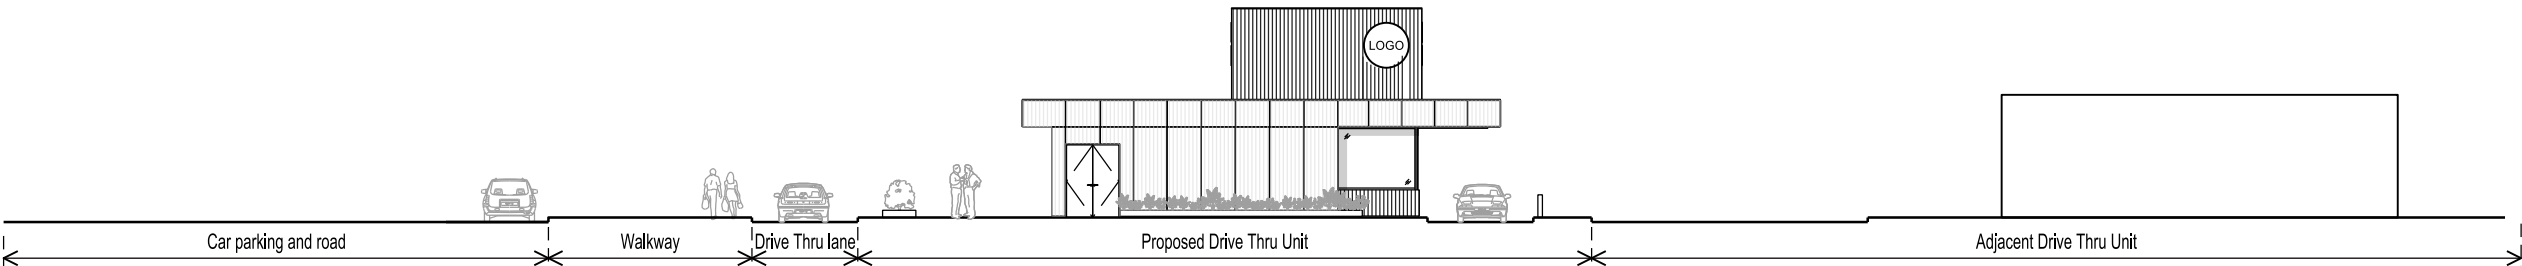

NORTH ELEVATION - 1

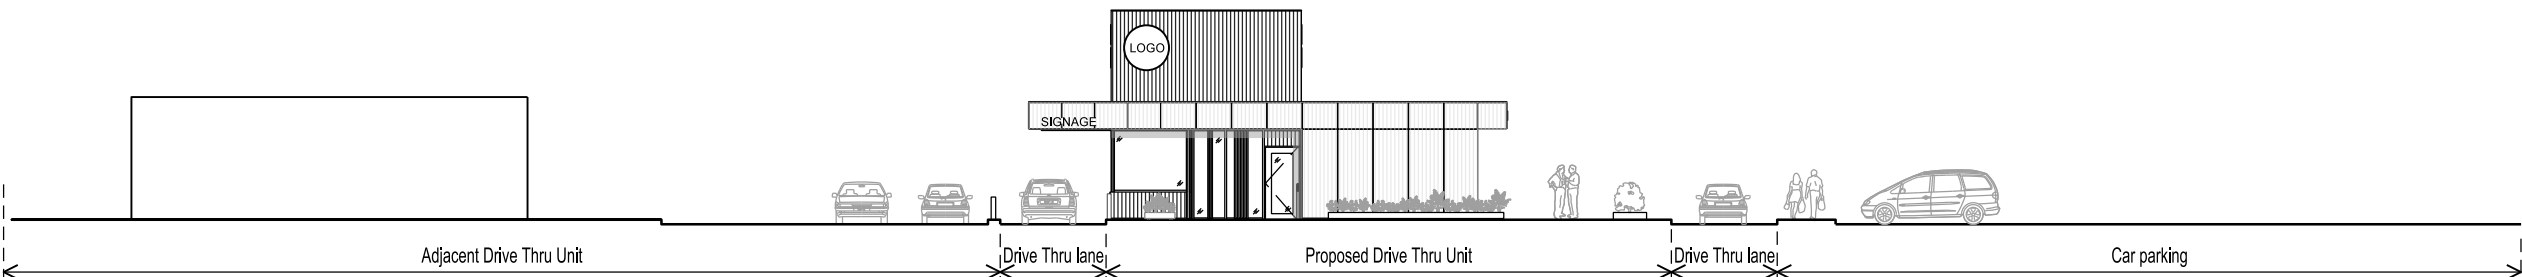

SOUTH ELEVATION - 2

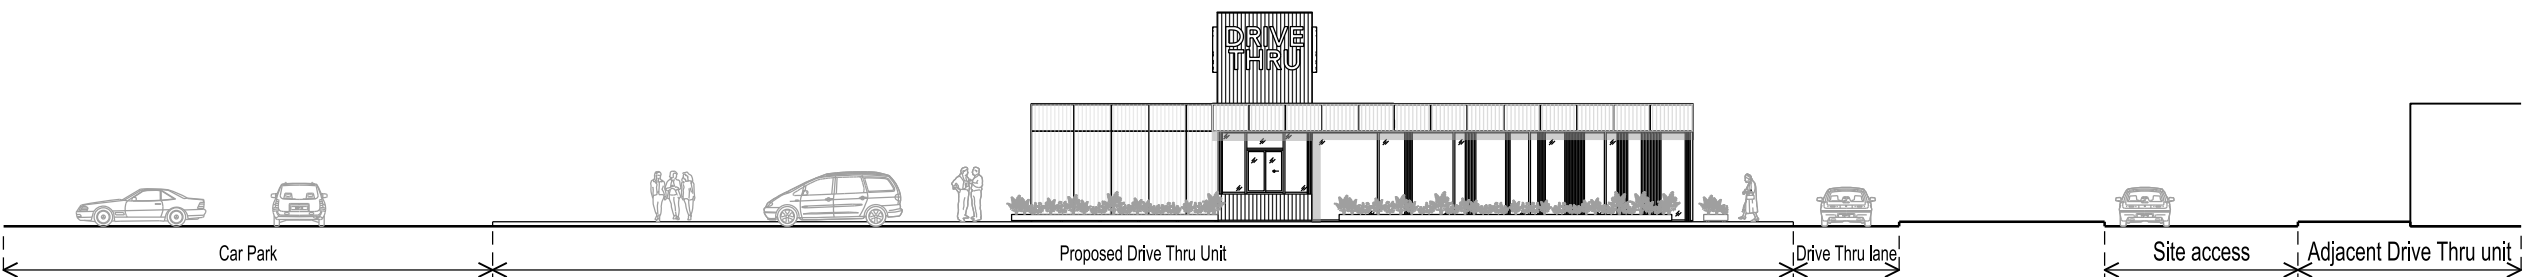

WEST ELEVATION - 3

E	05.07.23	ANNOTATION AMENDED ON KEY PLAN	CF
D	05.07.23	5no. DROP DOWN BOLLARDS AND WHITE MARKING ADDED TO DELIVERY BAY SHOWN ON THE KEY PLAN	CF
C	17.08.22	KEY PLAN ADDED	CF
B	02.08.22	N. ELE DOOR REVISED	JT
A	13.07.22	PLANNING ISSUE	CF
REV.	DATE	NOTES	INIT.

CLIENT / PROJECT
AIG HOLDINGS LTD
SANDBROOK PARK, ROCHDALE
OL11 1RY
DRAWING TITLE
UNIT H
PROPOSED SITE ELEVATIONS
SCHEME 2

STATUS
PLANNING

DATE	DRAWN	SCALE @ A3
07.07.2022	CF	1:250

PROJECT NUMBER	UNIT / BLOCK	CI / SFB CODE	TYPE & NUMBER	REVISION LETTER

DRAWING NO.	11254	E	203	E
Site Location Plans	L	GA Plans	P	Elevations
Sections	S	Details	D	Prefix Colour

THE RATCLIFFE GROVES PARTNERSHIP
LONDON
19 BEDFORD ROW
LONDON WC1R 4EB
T. 020 7600 6666 E. london@rgp.uk.com
www.rgp.uk.com

MANCHESTER
105 MANCHESTER ROAD
BURY LANCASHIRE BL9 0TD
T. 0161 797 6000 E. manchester@rgp.uk.com

