



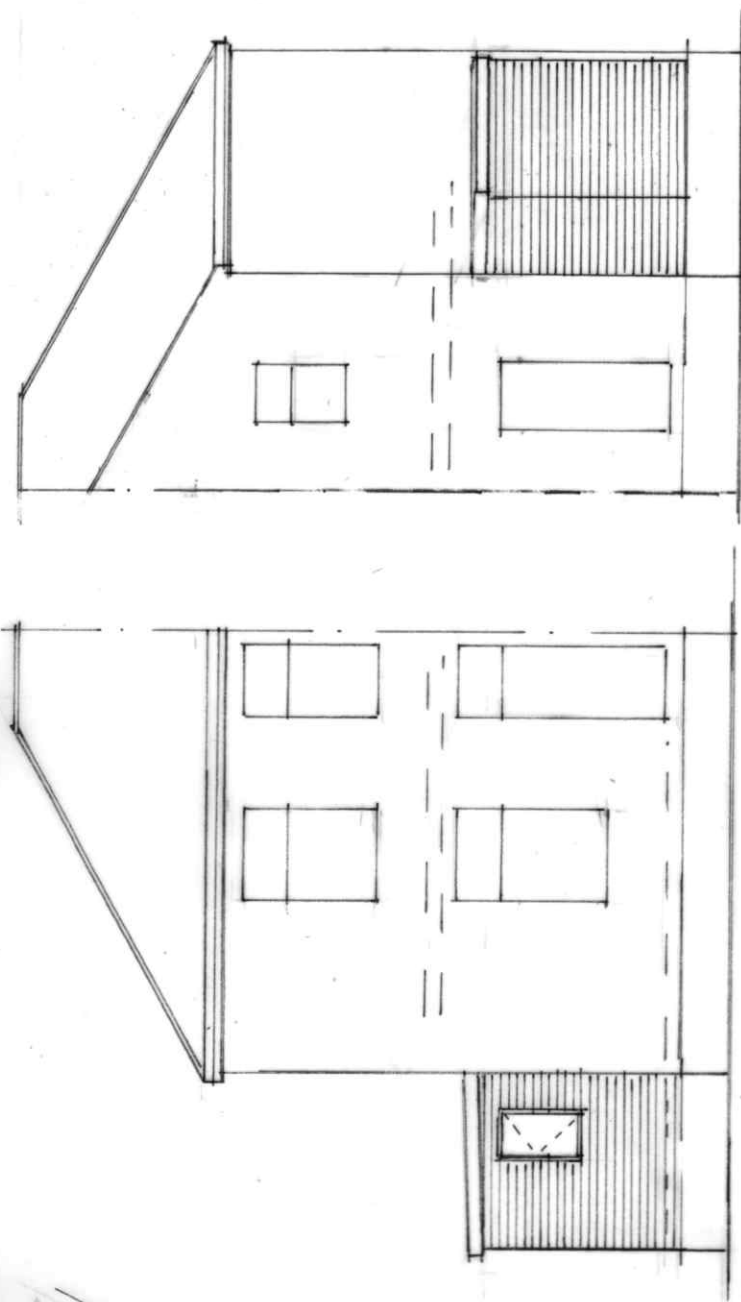


FRONT ELEVATION
(PROPOSED)


REAR ELEVATION
(PROPOSED)

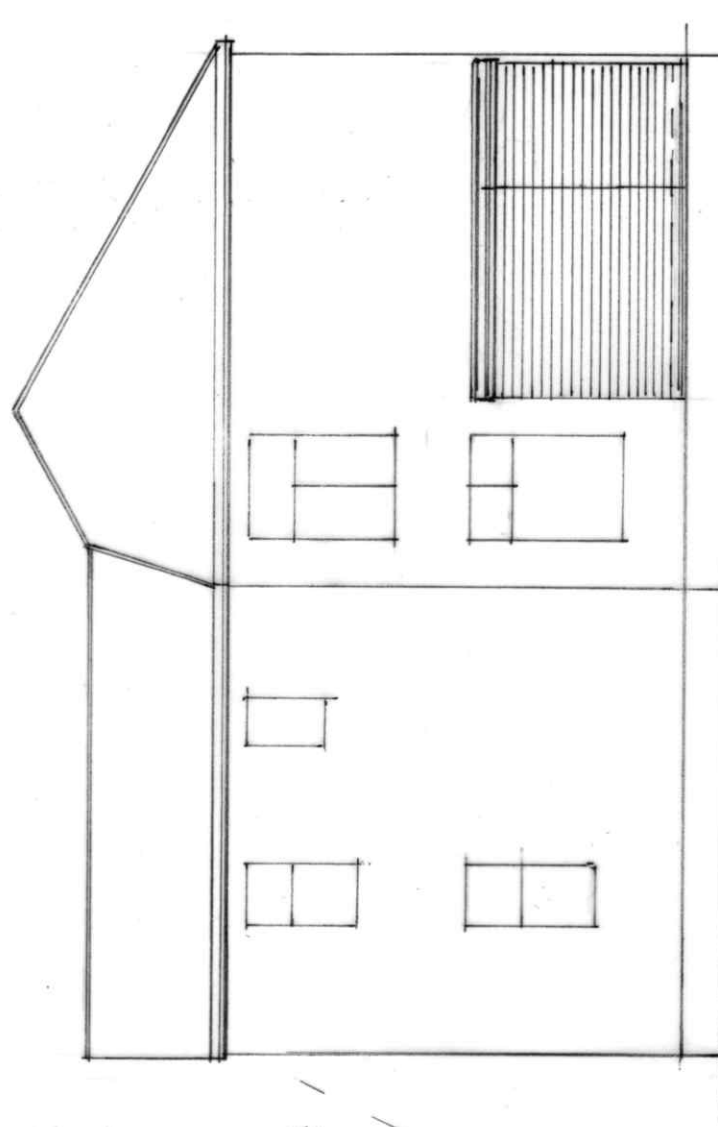

SIDE ELEVATION
(PROPOSED)

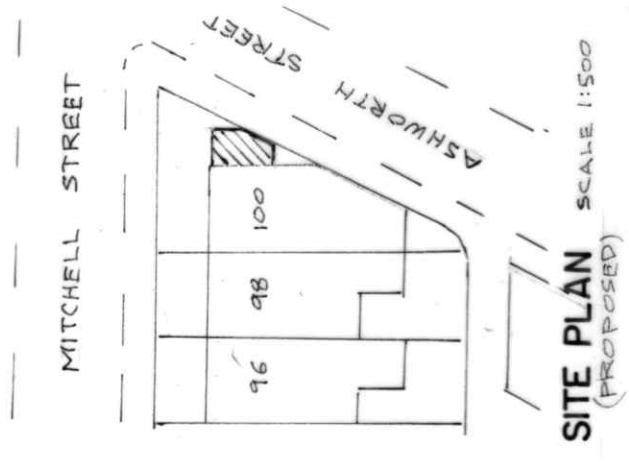

SITE PLAN SCALE 1:500
(PROPOSED)

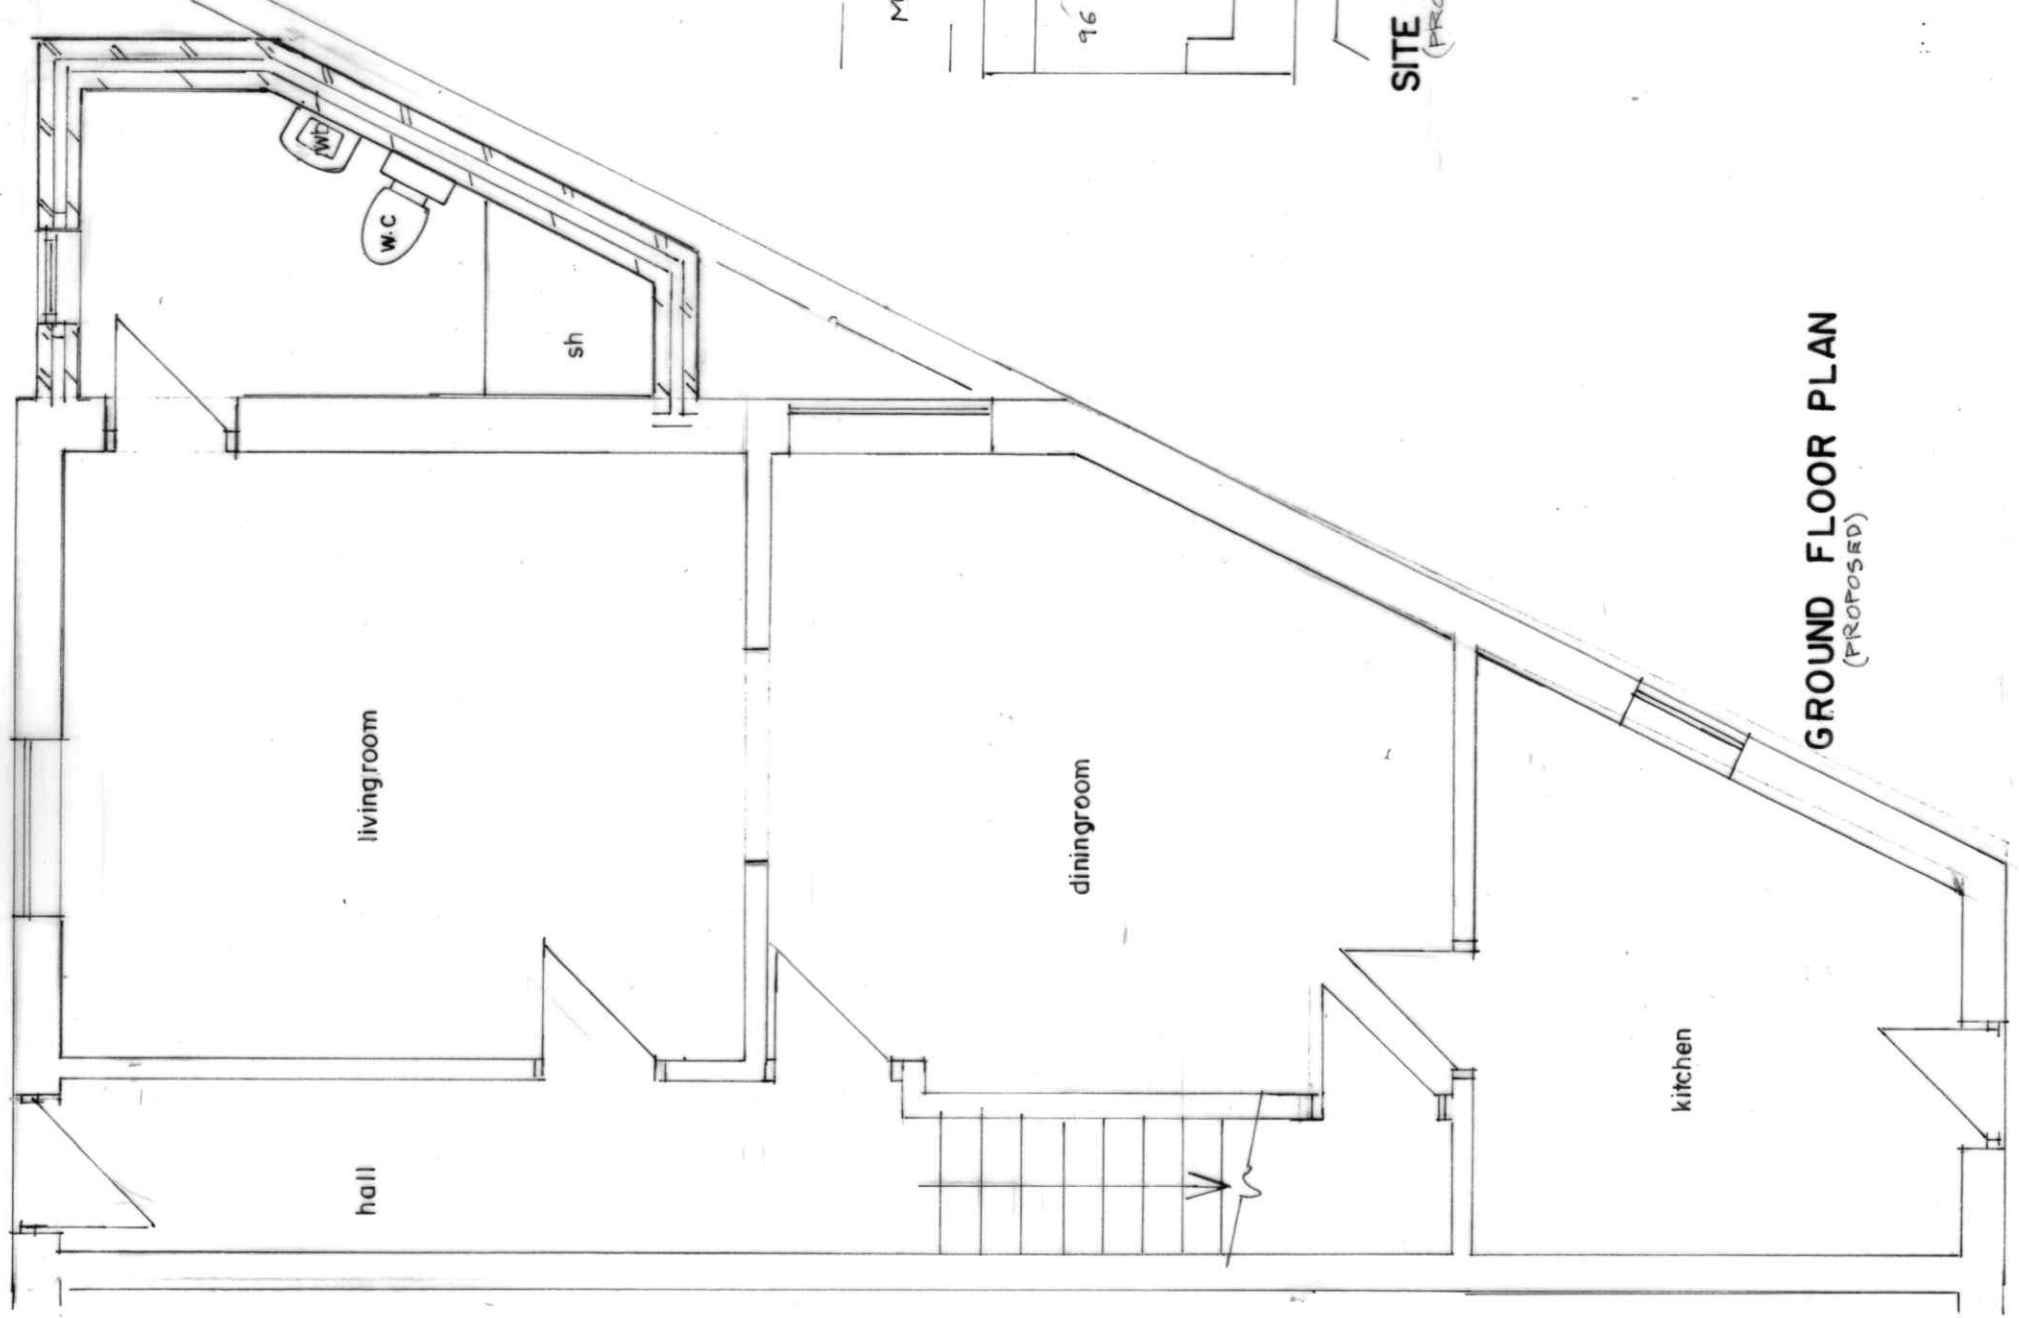

GROUND FLOOR PLAN
(PROPOSED)

BUILDING DESIGN SERVICES	
M. FAROOQ	
418 Bury Road Rochdale OL11 5EU.	
Tel: 01706 712231 Mob: 07967605763	
PROPOSED SINGLE STOREY SIDE EXTENSION AT	
100 MITCHELL STREET ROCHDALE OL12 6SH	
For: Mr MOHAMMED IQBAL	
Plan	Scale 1:50
Elevation	Scale 1:100
2075 /2	