


ALL DIMENSIONS ARE FOR REFERENCE
PURPOSES ONLY DISCRPENCIES ARE TO BE
REPORTED TO THE DRAWINGS AUTHOR. DO NOT
SCALE FROM DRAWING.

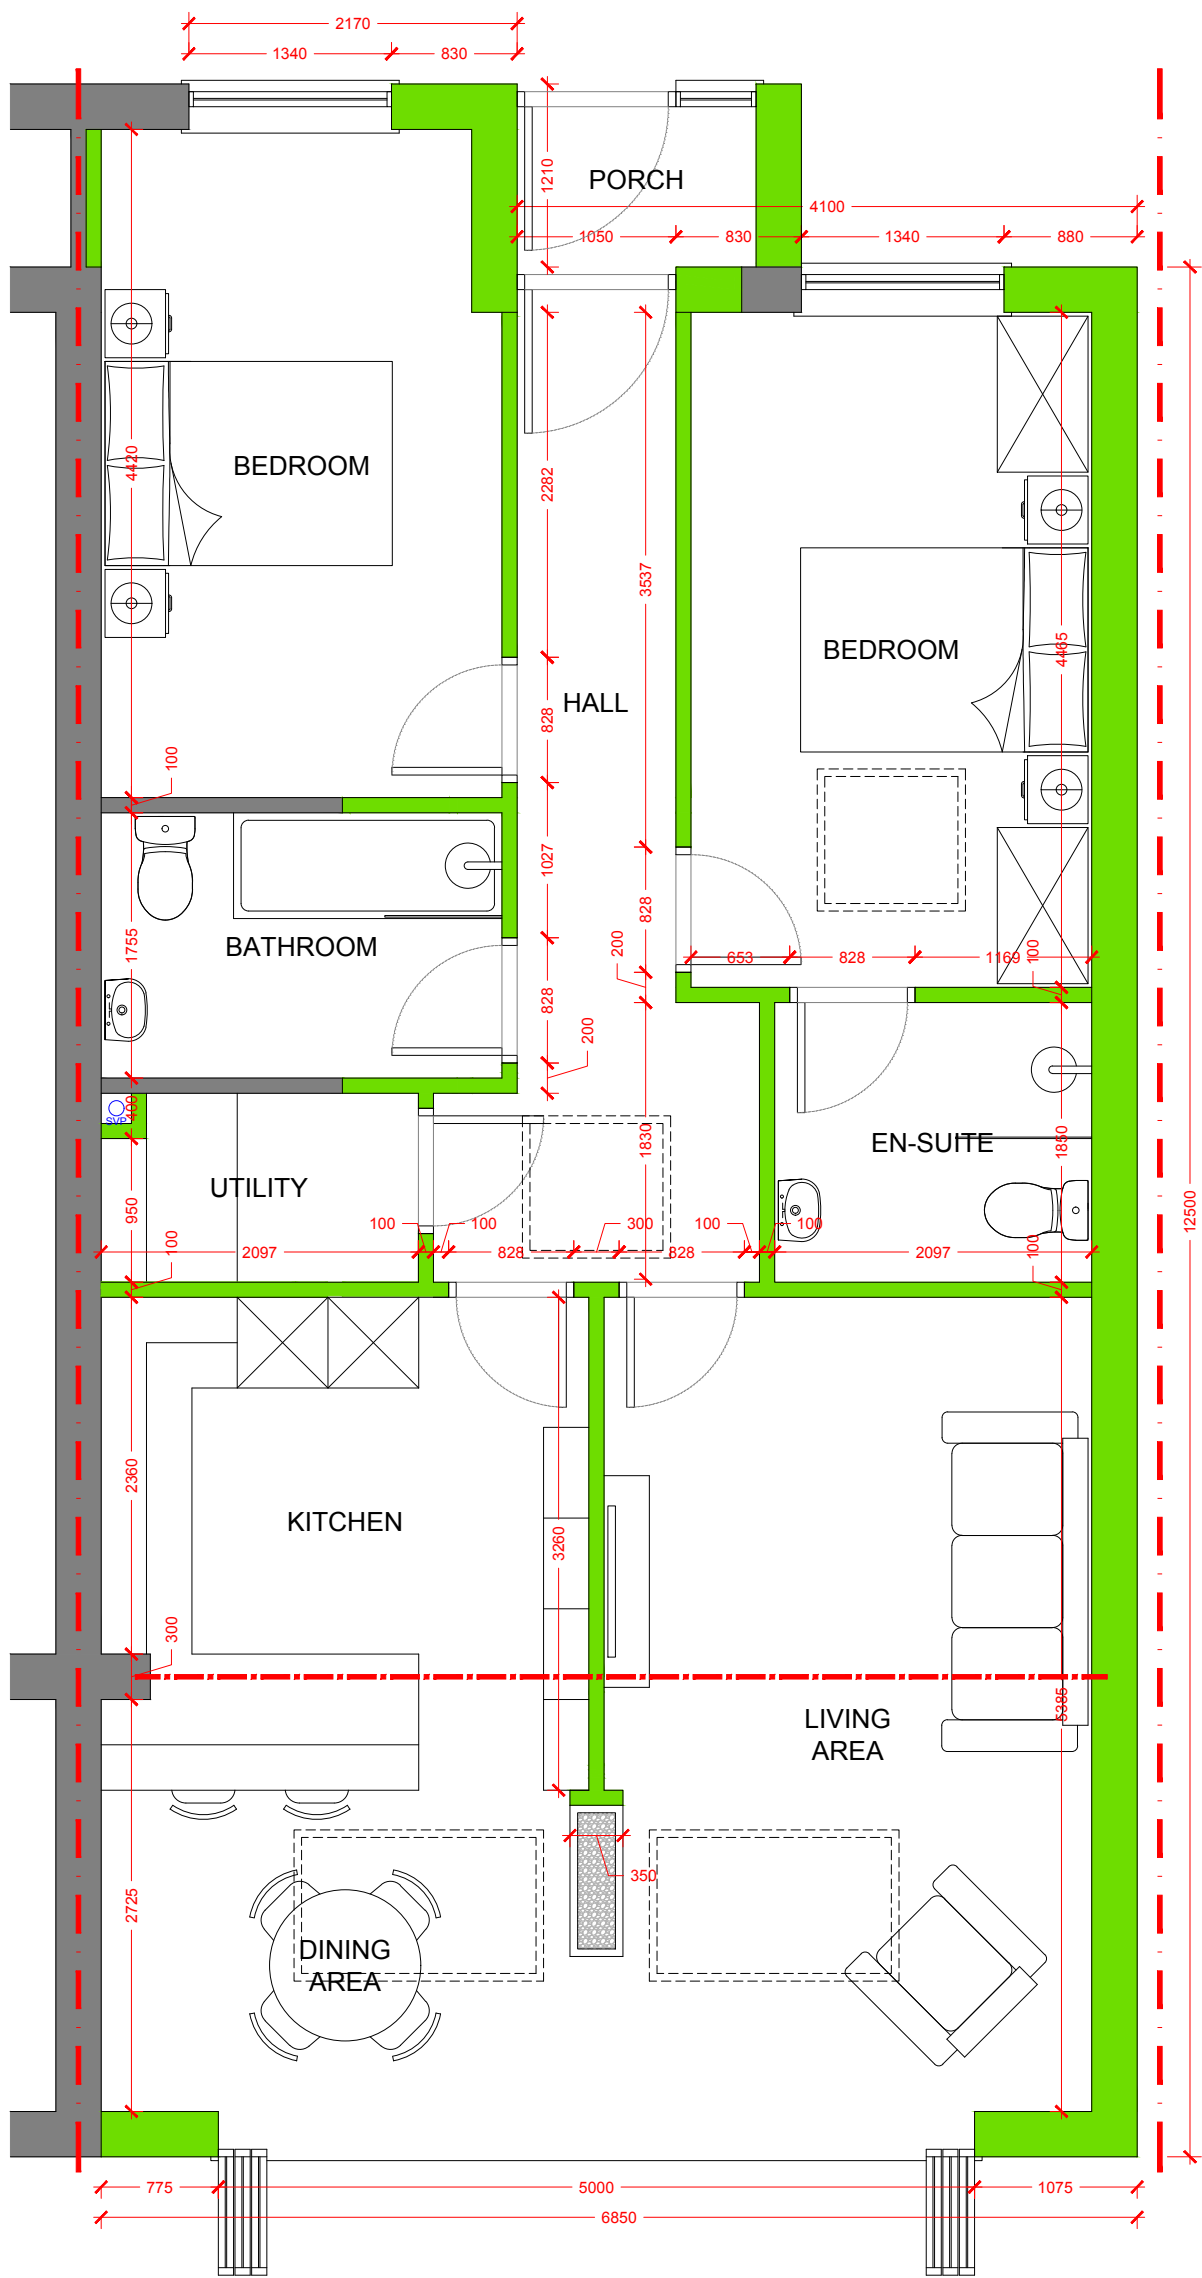

PROPOSED GROUND FLOOR PLAN

A	19.01.24	Porch with pitched roof added.		
Rev	Date	Description	Rev By	Chk'd By
Drawing Title				
PROPOSED GROUND FLOOR PLAN				
Job-Dwg No				
031ROC-104A				
Project Title				
SINGLE STOREY SIDE & REAR EXTENSION				
162 GLENWOOD DRIVE MIDDLETON ROCHDALE M24 2TL				
Client				
MRS. PAMELA WROE				
Status				
PLANNING				
Scale		1:50	Drawing Size	
			A3	
Date		07/22		

