




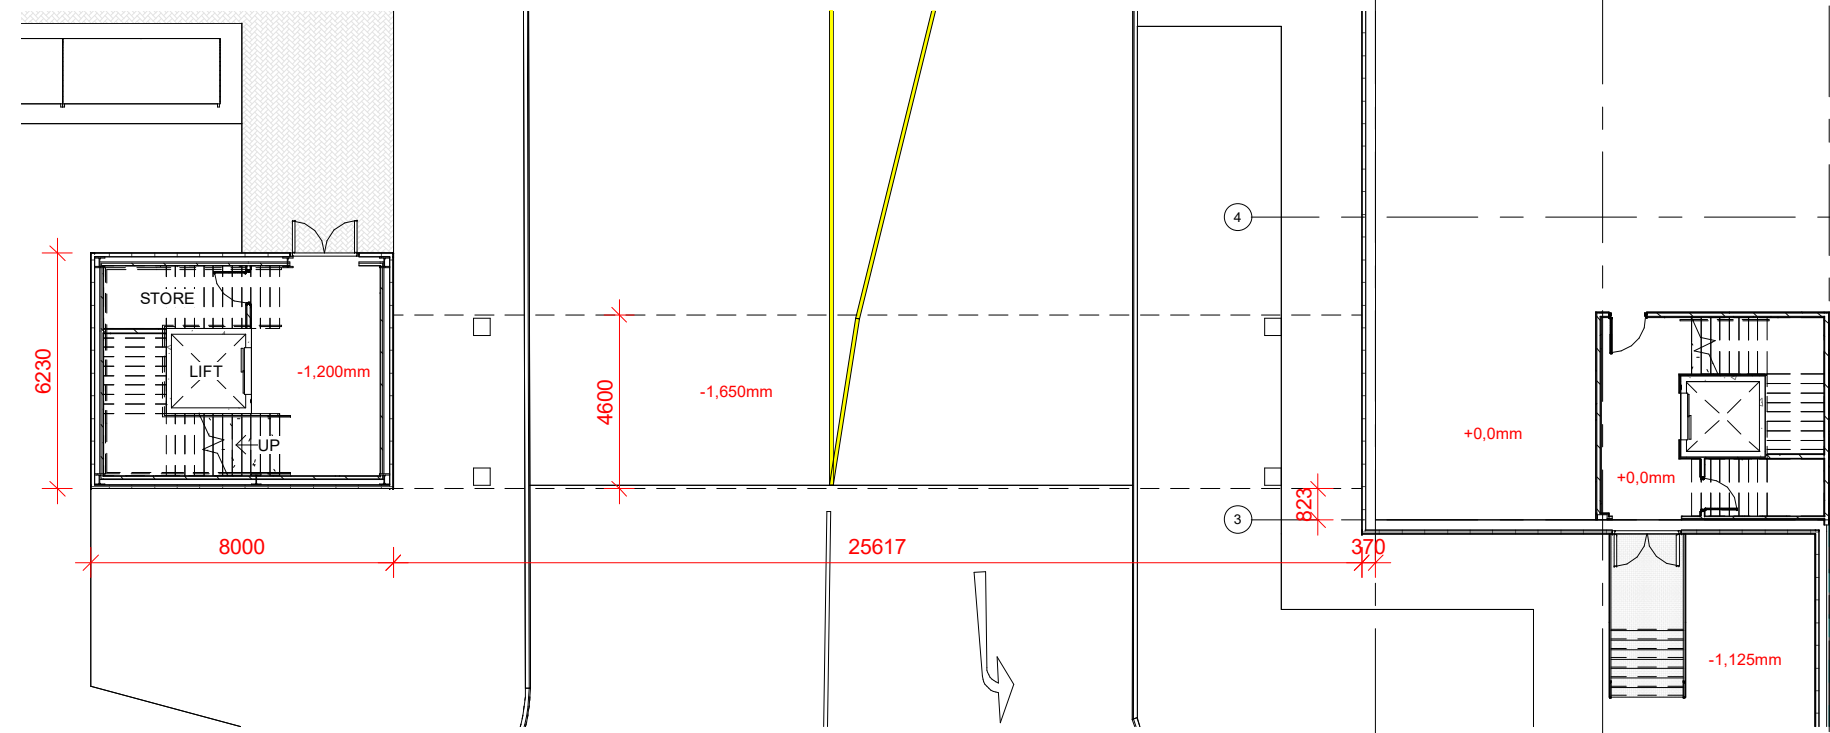


1 **YARD LEVEL PLAN**
1 : 200

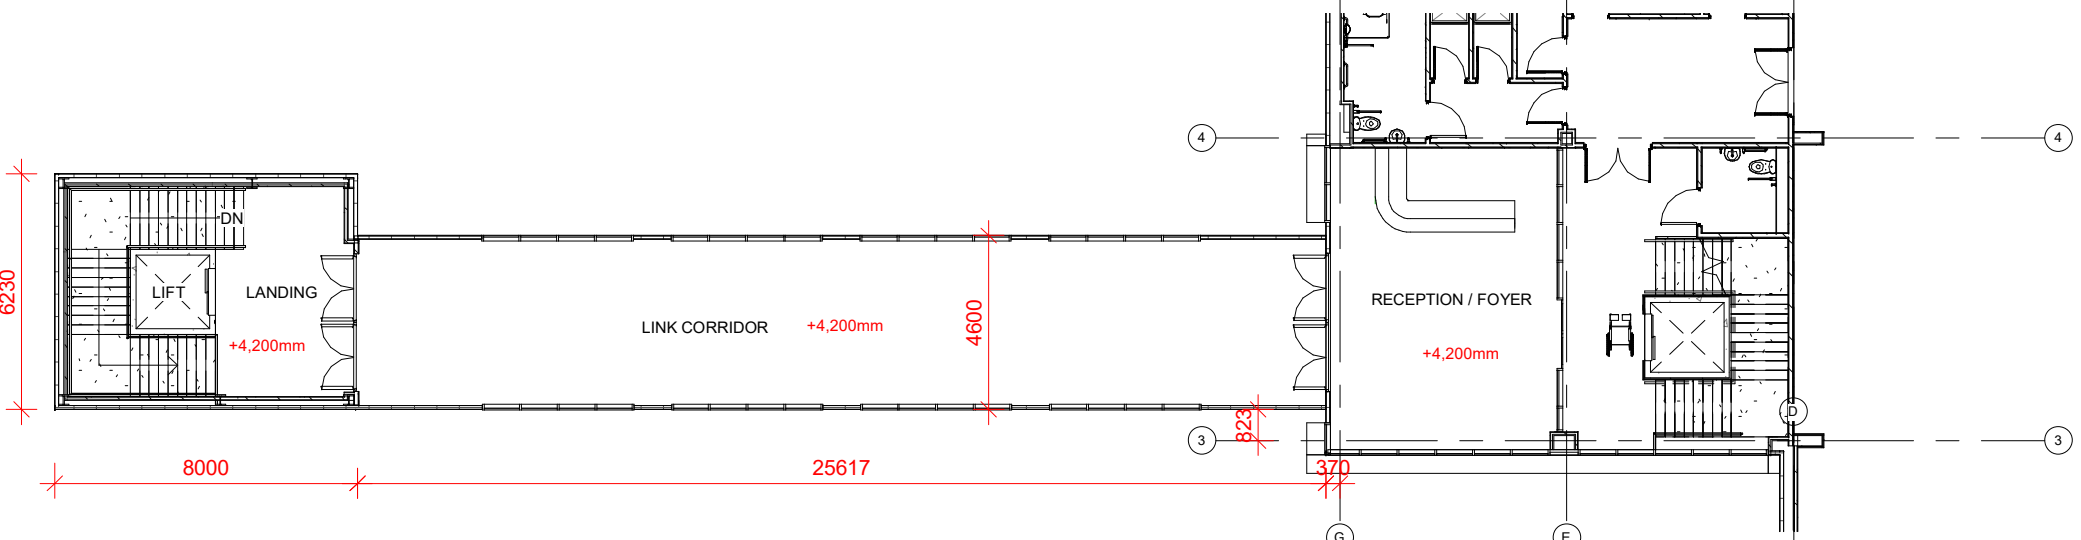


2 **FIRST FLOOR PLAN**
1 : 200

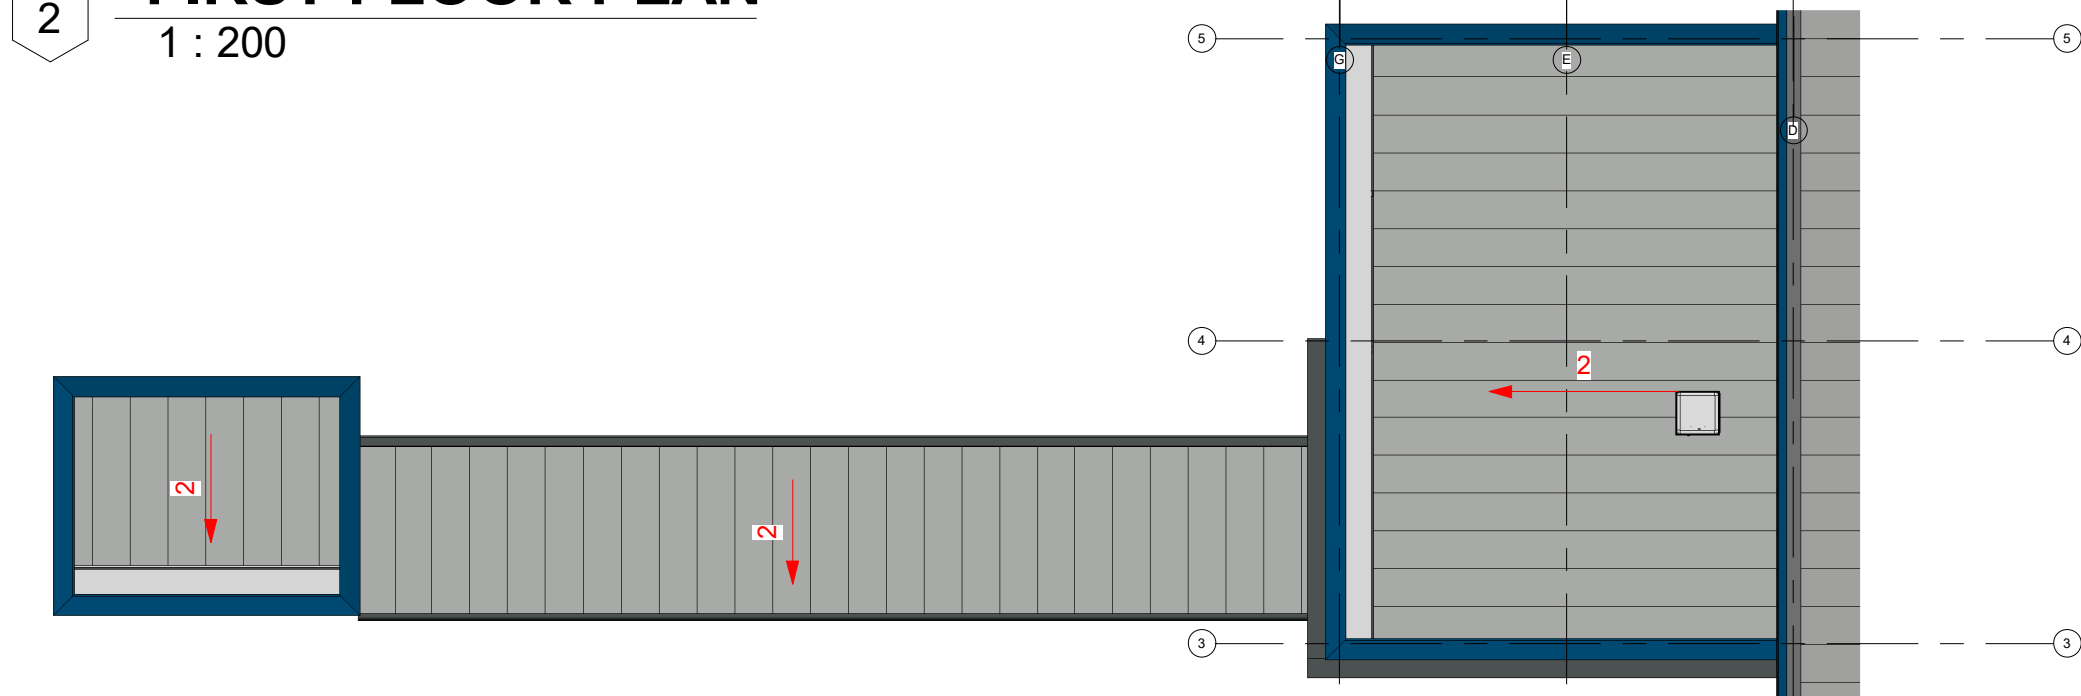

9 **ROOF PLAN**
1 : 200

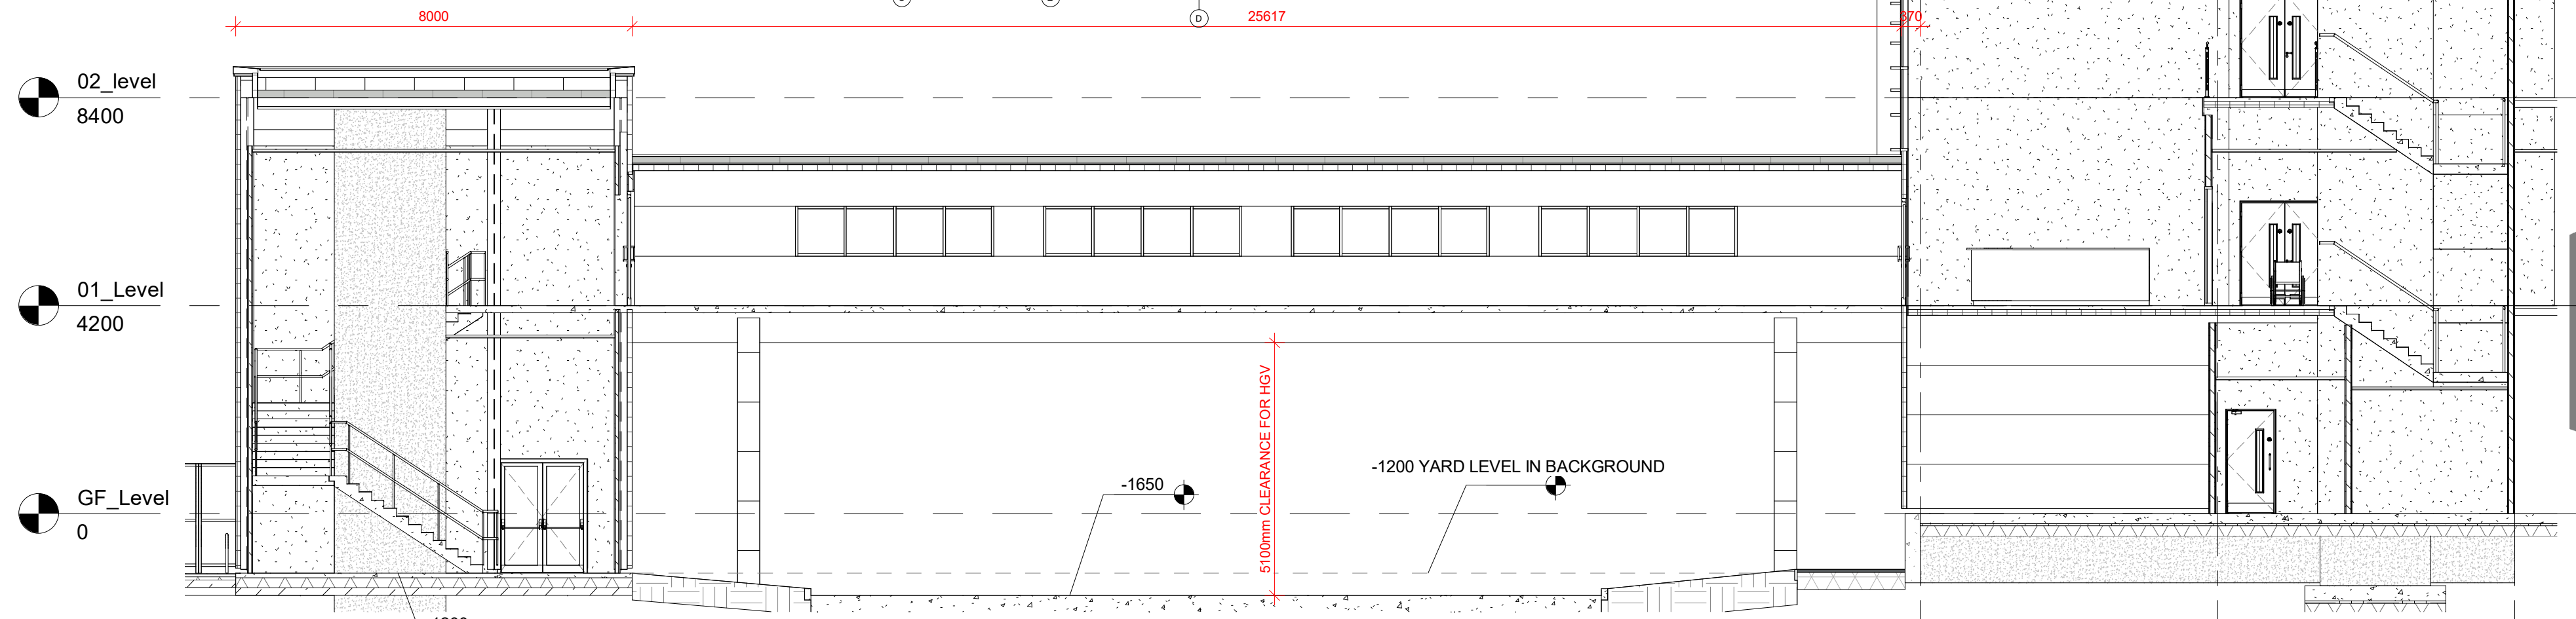


7 **SECTION**
1 : 100

 


VISUAL SCALE 1:100

- 02_level 8400
- 01_Level 4200
- GF_Level 0

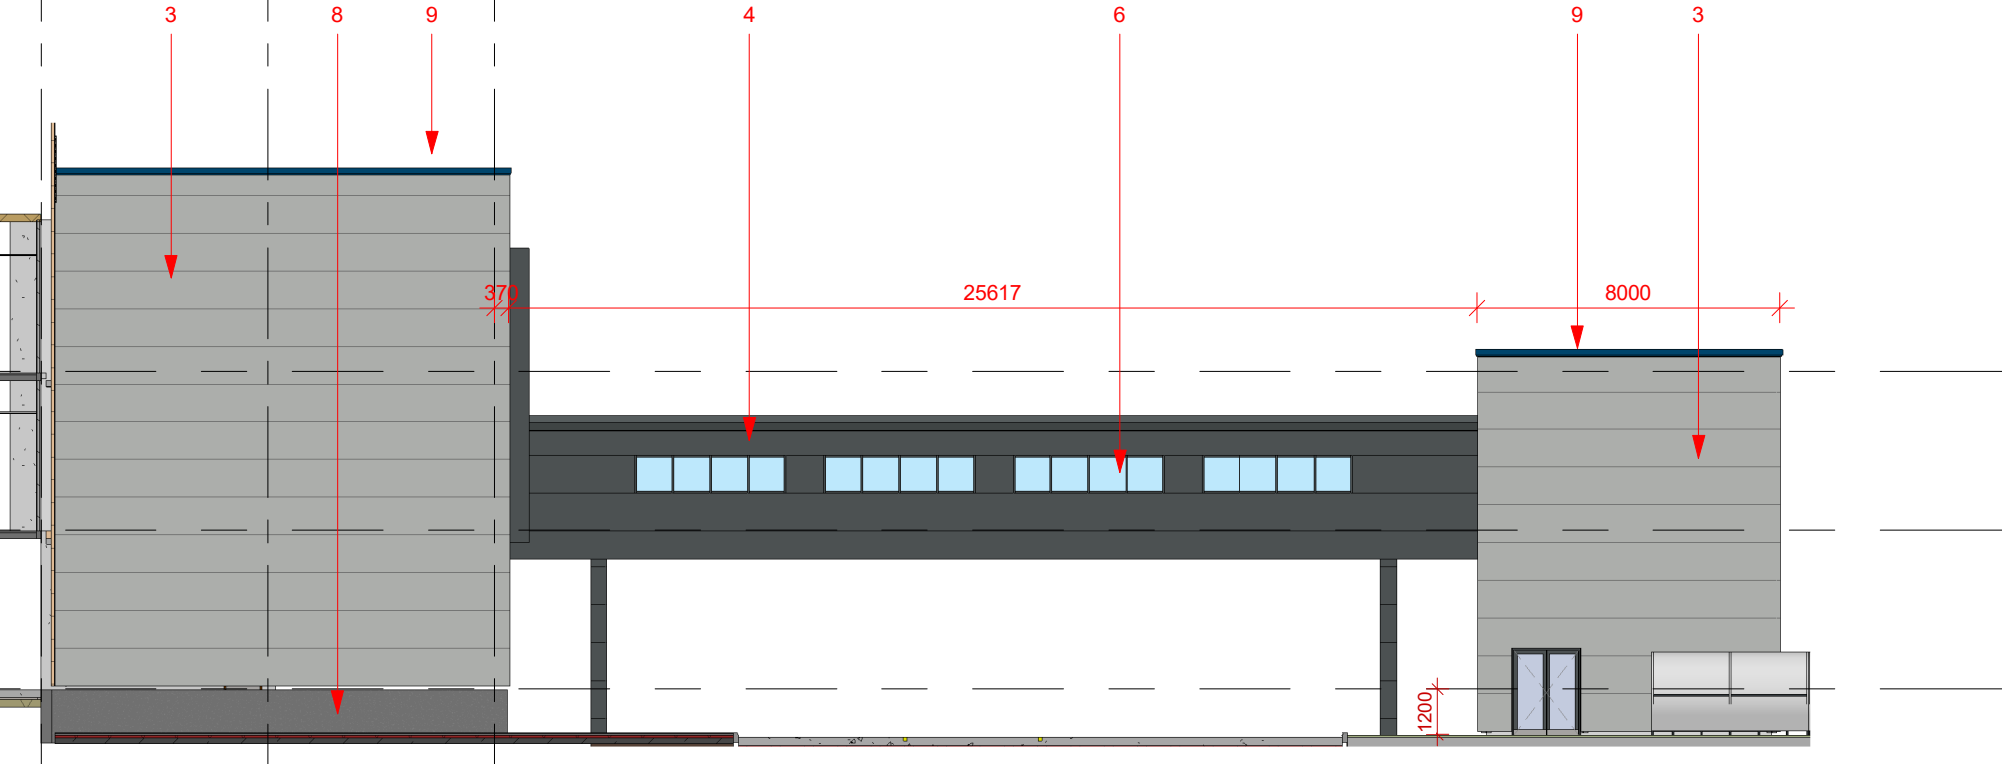


4 **NORTH ELEVATION**
1 : 200

- 02_level 8400
- 01_Level 4200
- GF_Level 0

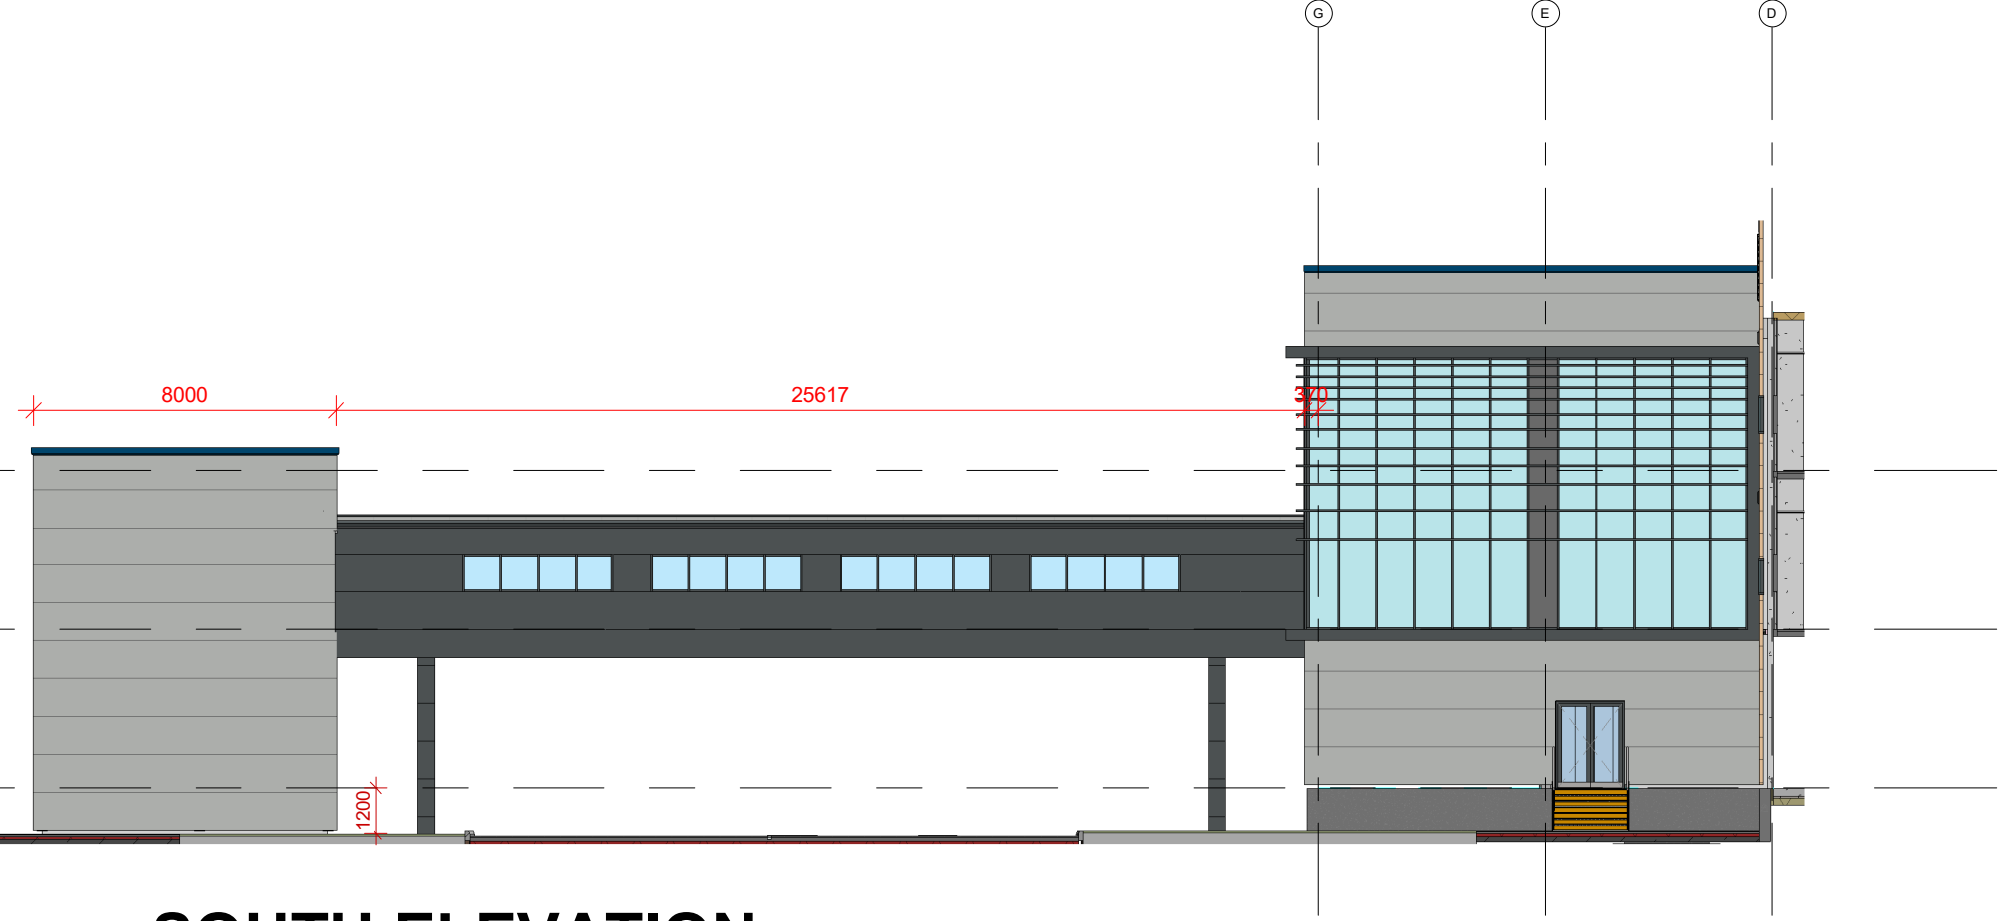


3 **SOUTH ELEVATION**
1 : 200

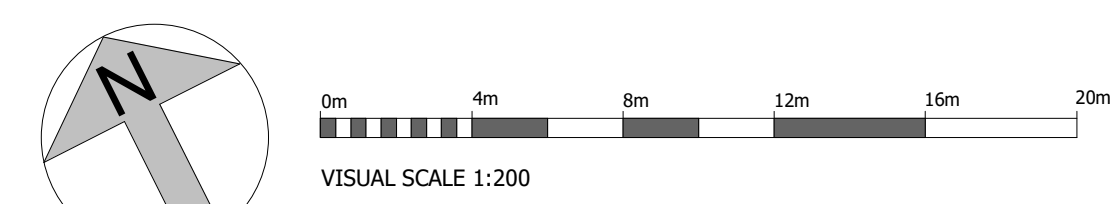


VISUAL SCALE 1:200

- 02_level 8400
- 01_Level 4200
- GF_Level 0

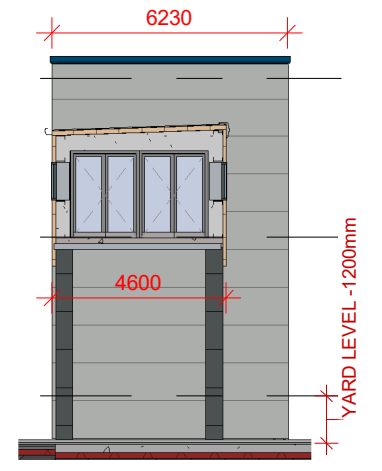

5 **EAST ELEVATION**
1 : 200


- 02_level 8400
- 01_Level 4200
- GF_Level 0

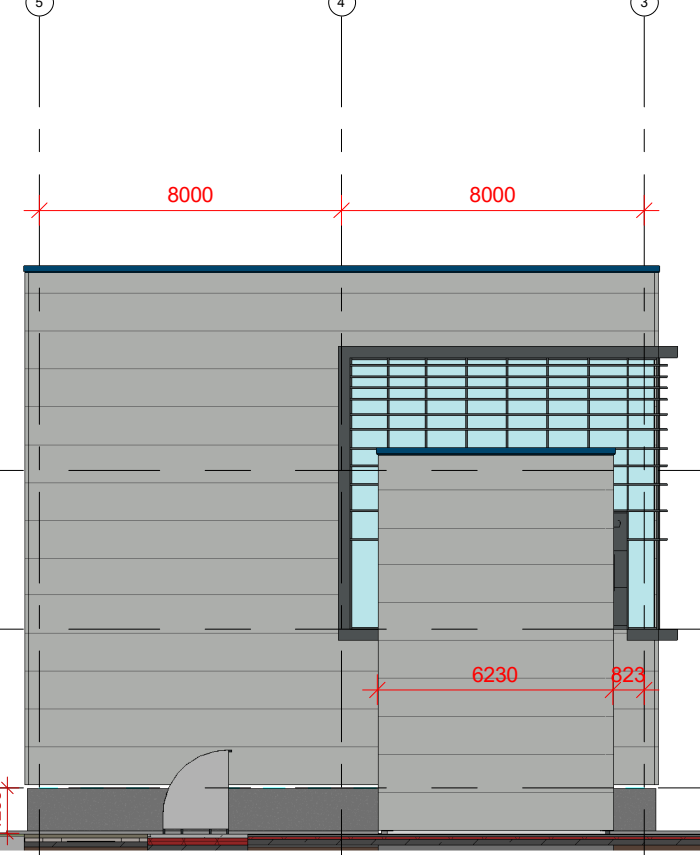

6 **WEST ELEVATION**
1 : 200

MATERIALS KEY

- 1 COMPOSITE CLADDING PANELS (TBC) - KYANITE RAL 5010
- 2 COMPOSITE CLADDING PANELS (TBC) - AZURITE BLUE GREEN
- 3 COMPOSITE CLADDING PANELS (TBC) - MOONSTONE RAL 7035
- 4 COMPOSITE CLADDING PANELS (TBC) - BASALT GREY RAL 7012
- 5 TRANSLUCENT POLYCARBONATE PANELS - OPAL WHITE
- 6 ALUMINIUM FRAMED CLEAR GLAZED CURTAIN WALL AND RIBBON WINDOWS FRAME: BASALT GREY RAL 7012
- 7 DOCK DOORS, LEVEL ACCESS DOORS AND EXTERNAL DOORS: RAL 7012
- 8 PRECAST CONCRETE WALL
- 9 PARAPET CAPPING - KYANITE RAL 5010

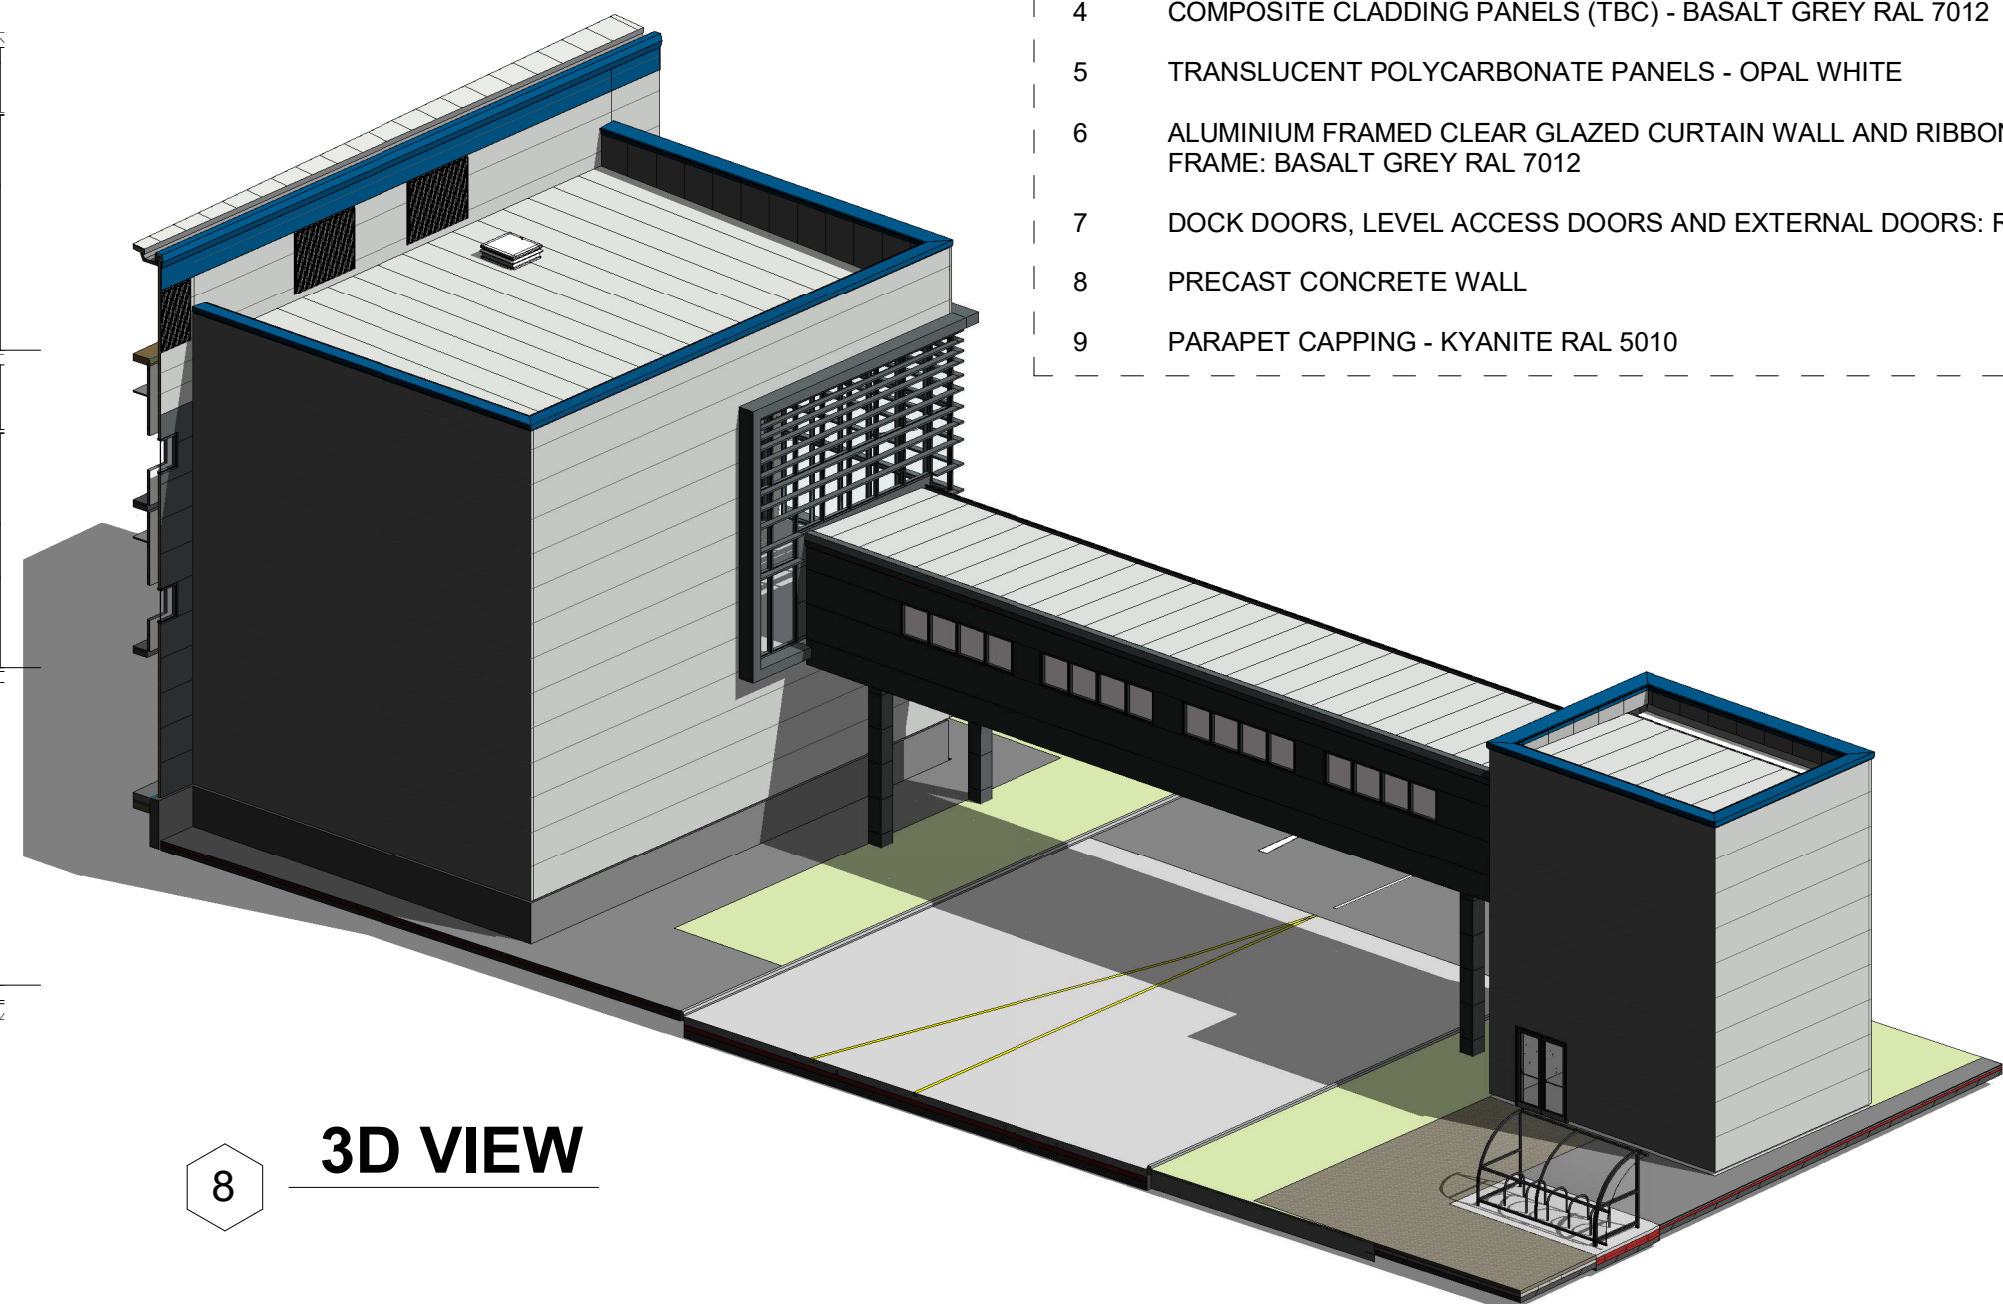

8 **3D VIEW**

Do not scale this drawing
ashton smith to be notified of discrepancies in figured dimensions
Contractors must check all dimensions from site
This drawing is copyright and is for use on this site only
This drawing is to be used solely for information as entitled
For other information refer to the latest revision of any cross referenced drawing



LOCATION PLAN:

NOTES:

P3	10.01.23	Levels amended
P2	14.12.22	Bridge stair tower and bridge updated to final levels
P1		Initial Drawing Issue

REV	DATE	DESCRIPTION	DRAWN BY	CHECK BY
			JA	RR
			JA	RR
			JA	RR

PROJECT TITLE MANCHESTER ROAD, HEYWOOD			
DRAWING TITLE PROPOSED BRIDGE LINK AND STAIR TOWER UNIT 3			
RIBA STAGE	STATUS	DRAWN BY	CHECKED BY
	PLANNING	JA	RR
SHEET	SCALE	DATE	SUITABILITY
A1	As indicated	06/10/22	S3
DRAWING NO. 21157 - ASA - 00 - EX.ZZ - D - A - 0027 (S3-P3)			
BIM MODEL NUMBER: 21157-ASA-ZZ-ZZ-M3-A-0001 (S3-P4)			

CLIENT Trammell Crow Company	
AshtonSmith Beyond Design	
Ashton Smith, Belvedere House, 2 Victoria Avenue, Harrogate, North Yorkshire, HG1 1EL Tel: 01423 522882 Fax: 01423 565104 www.ashtonsmith.co.uk	

JOB NO. **21157**