

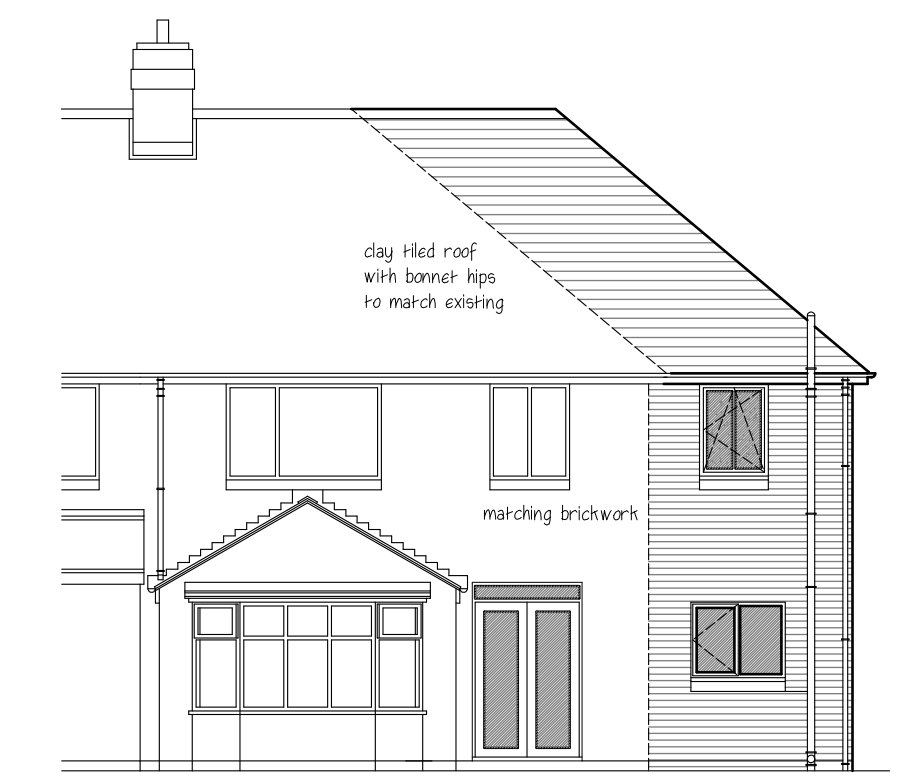
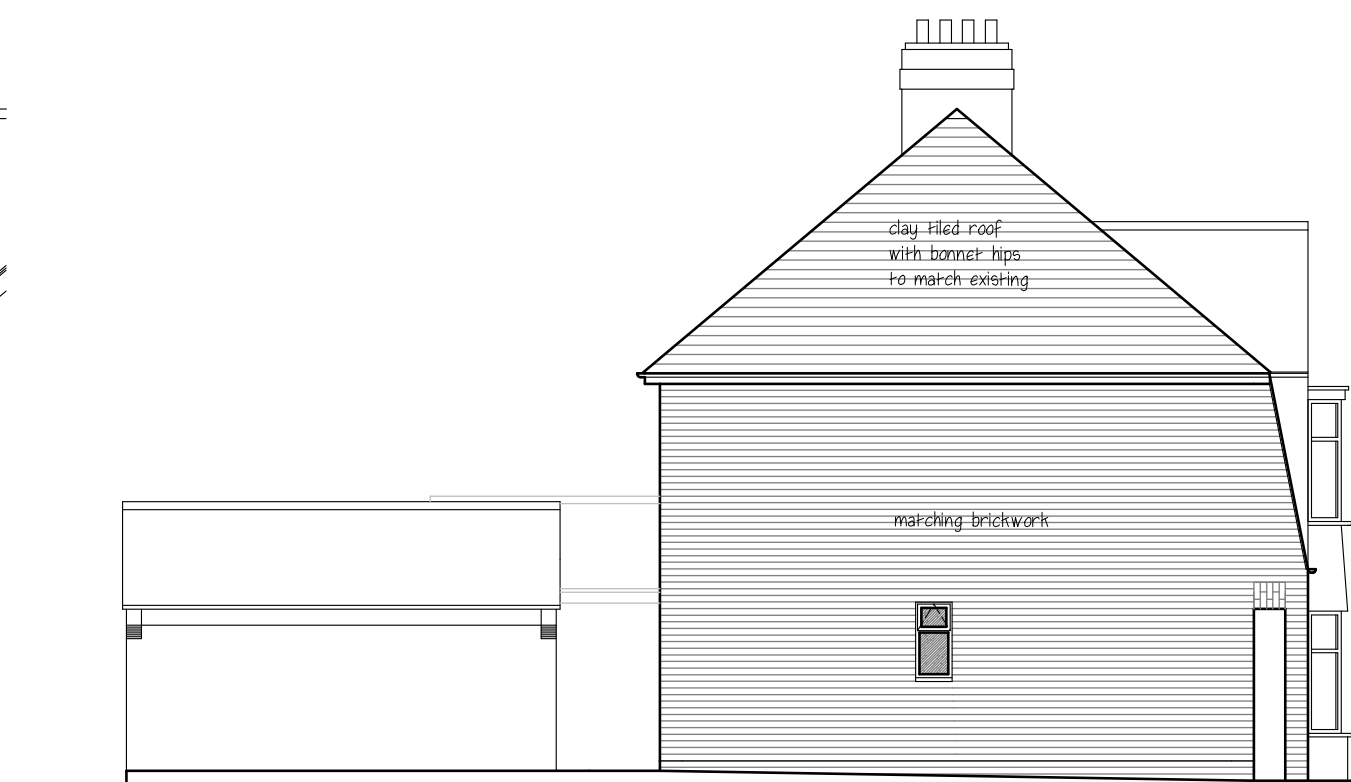
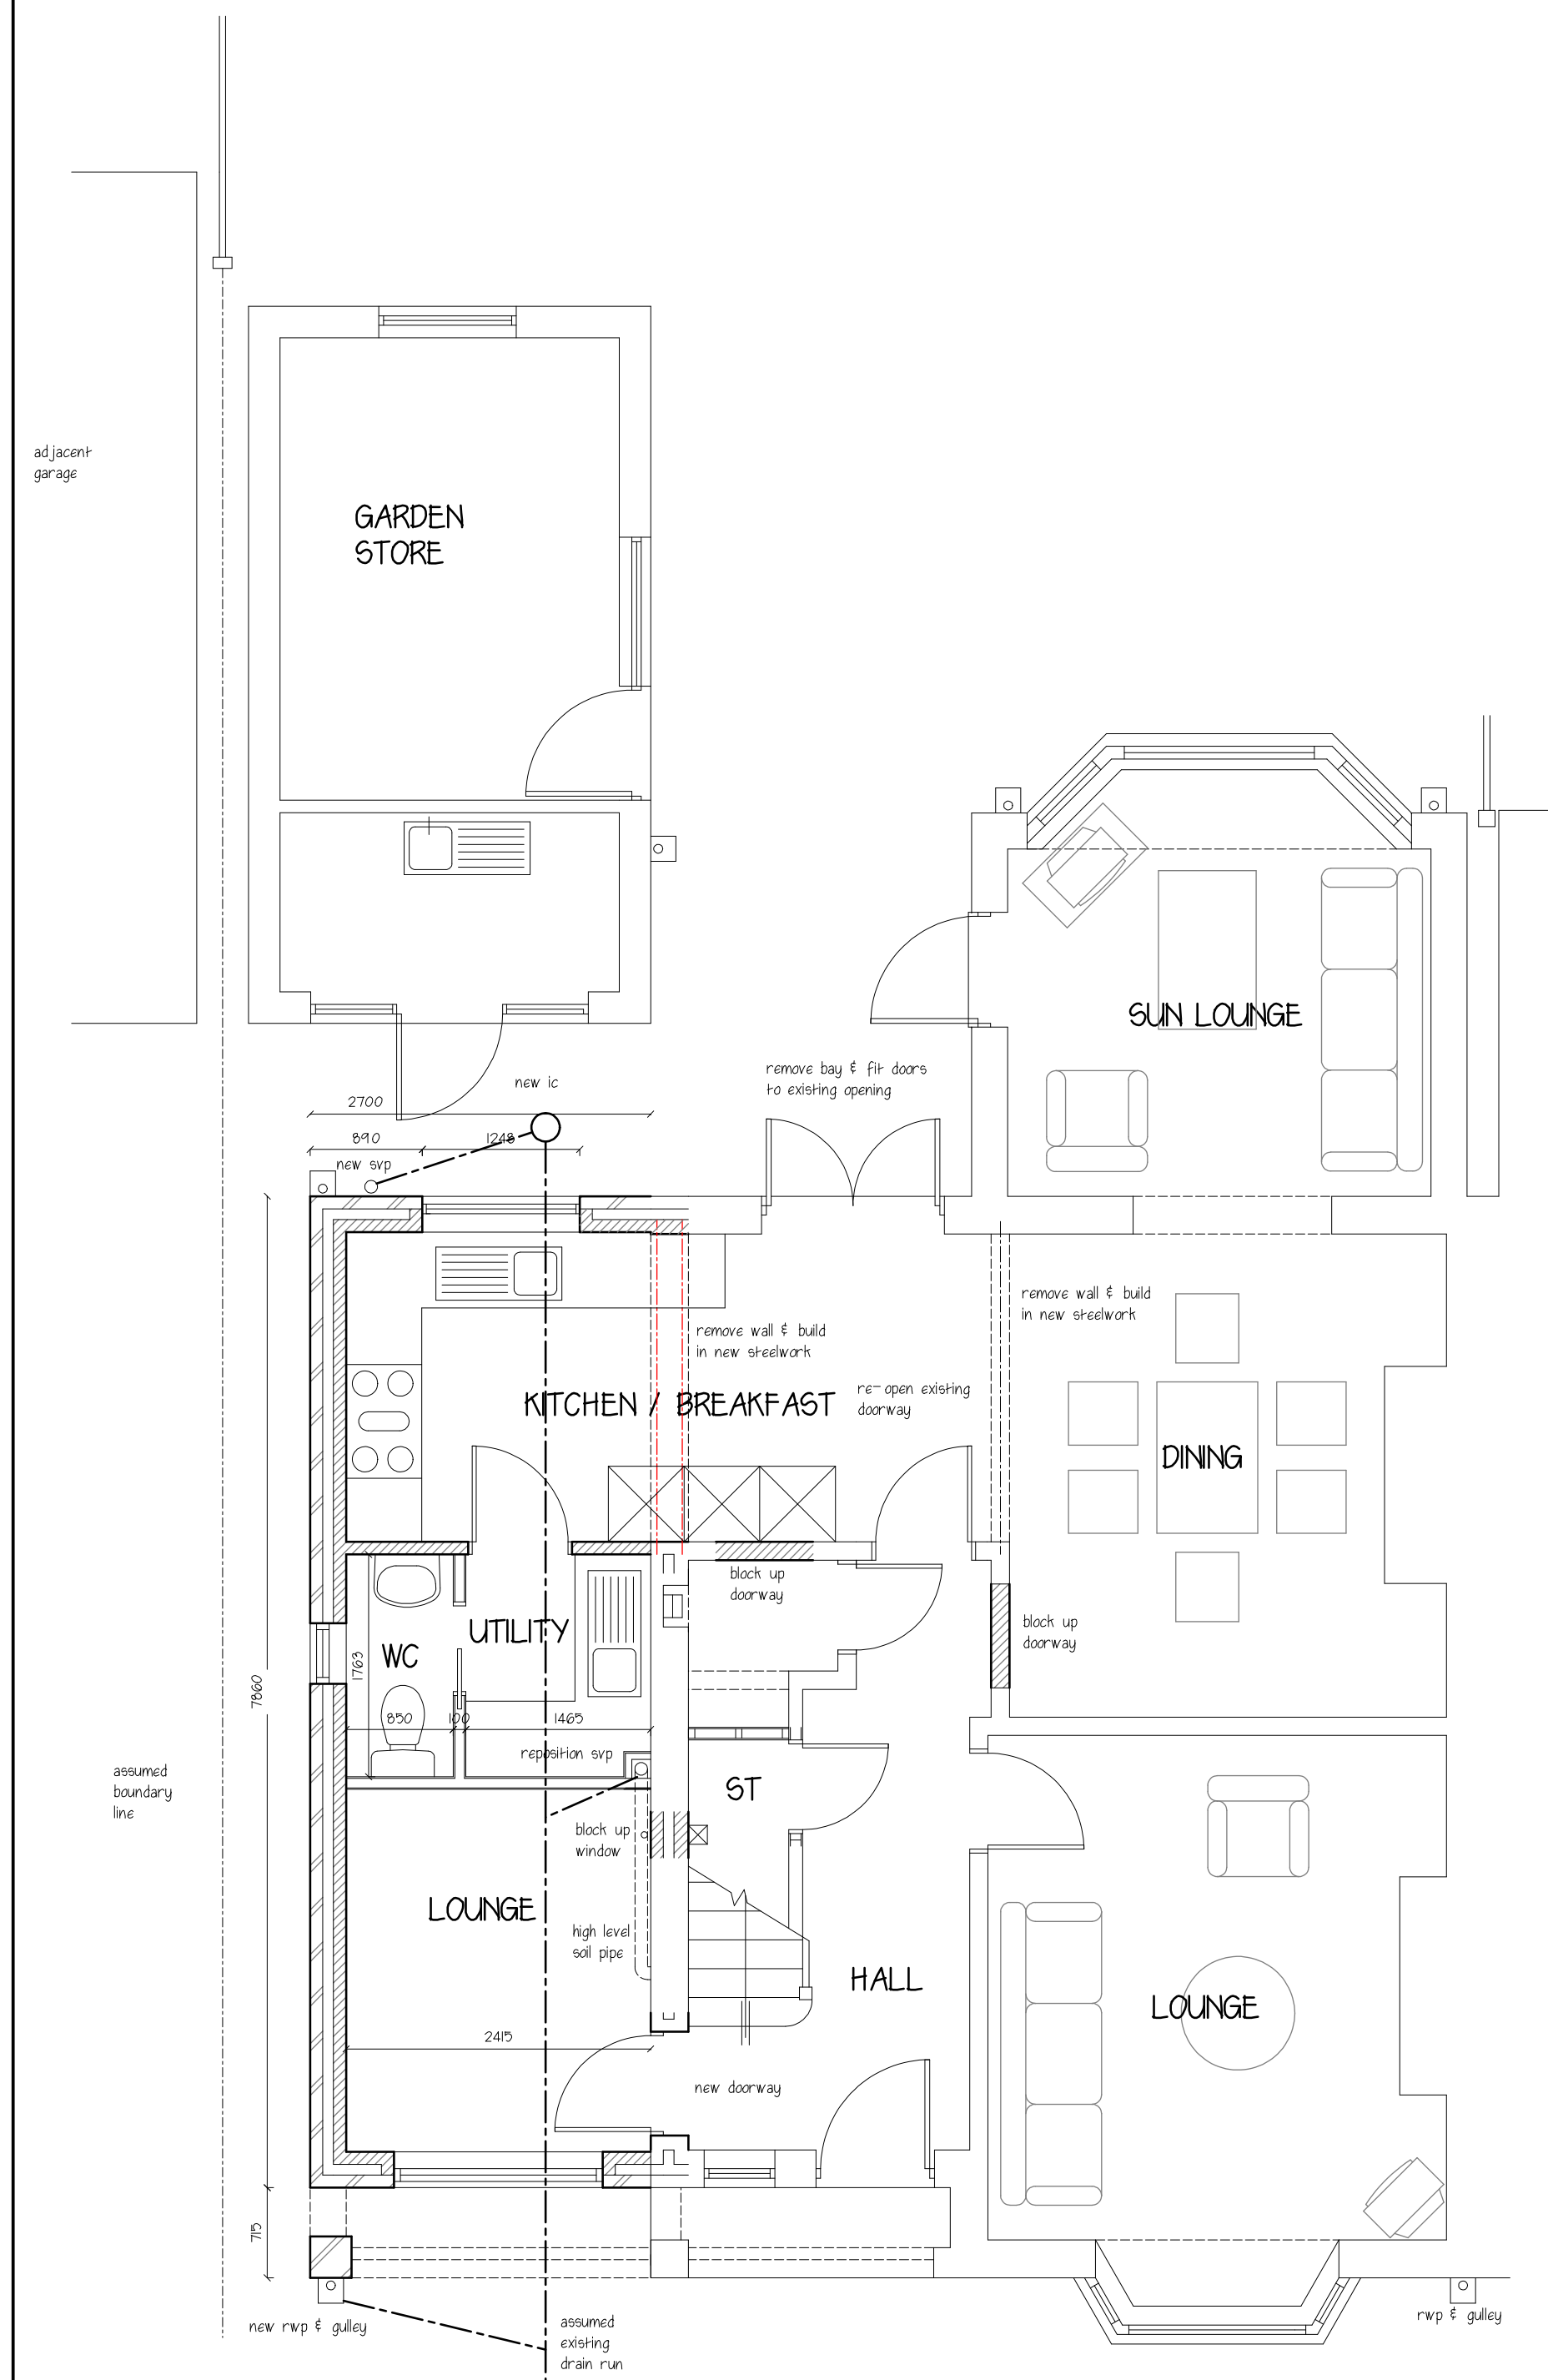
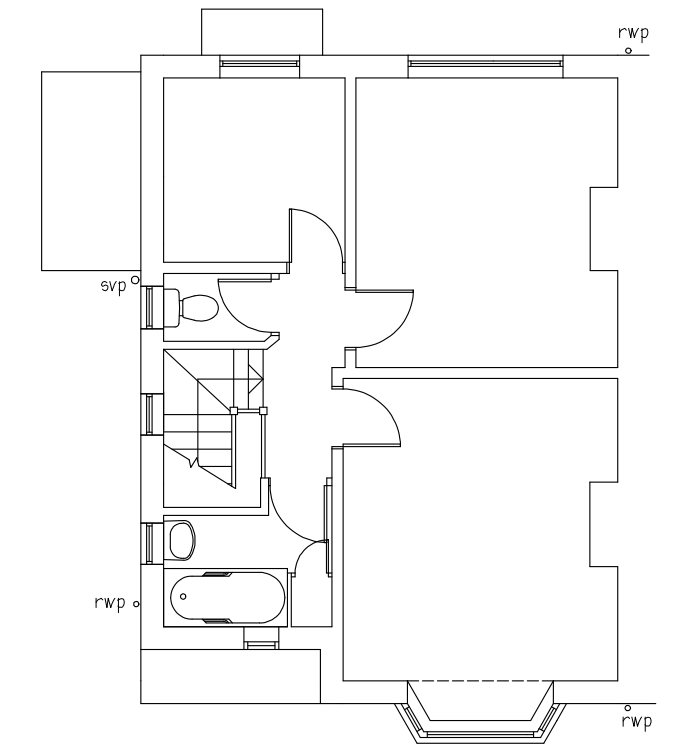
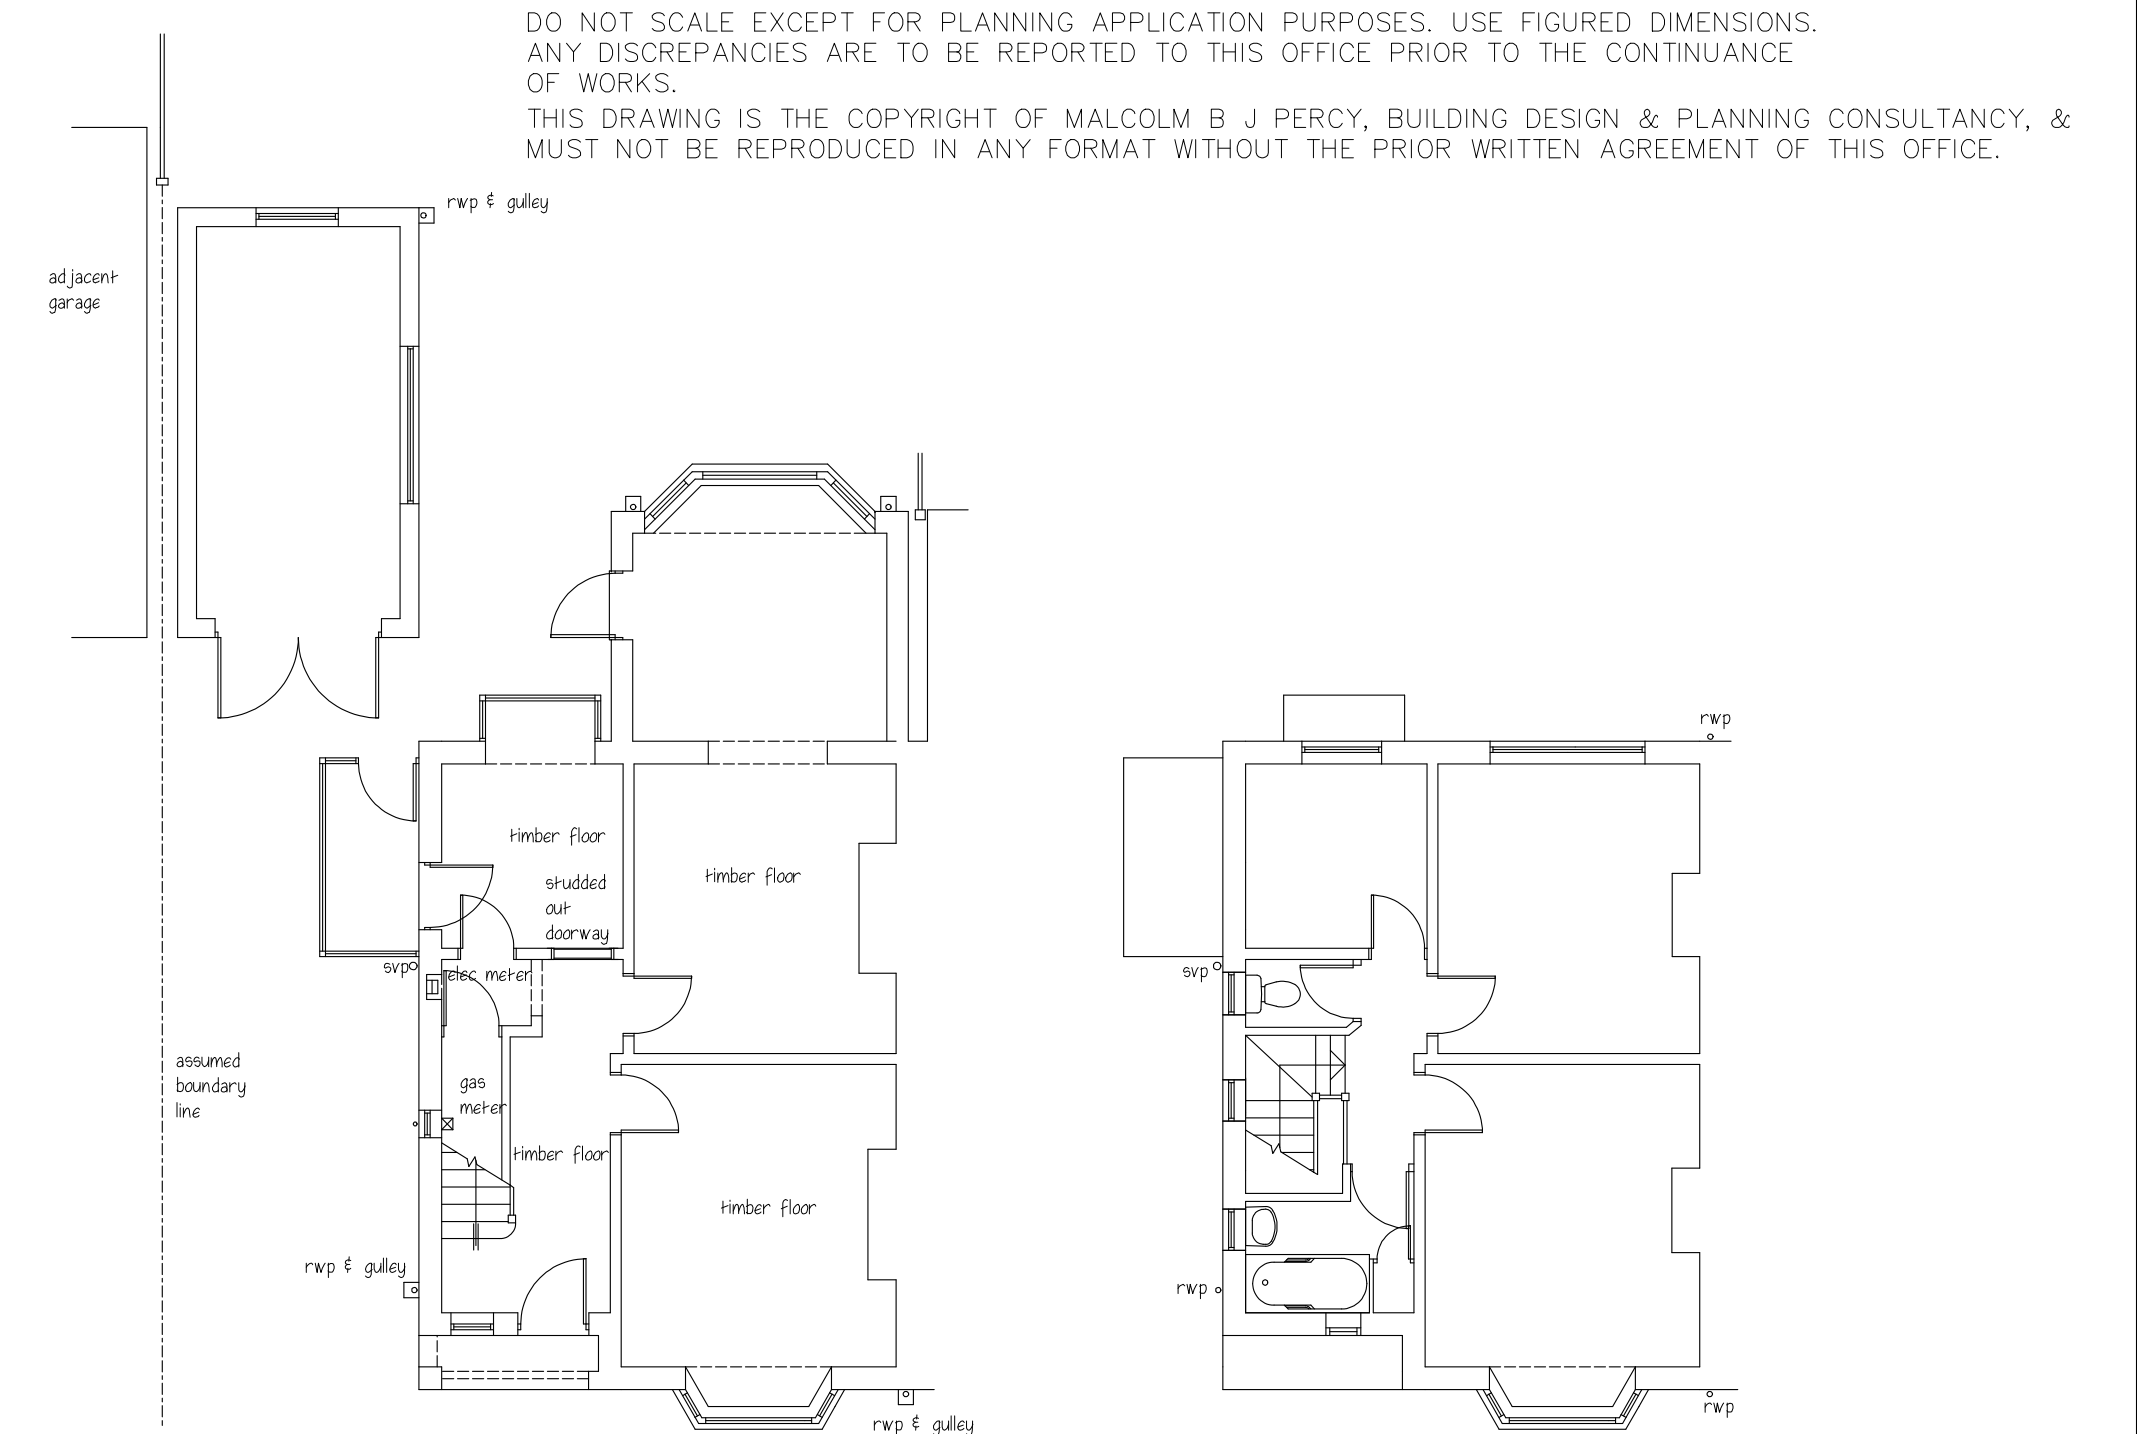
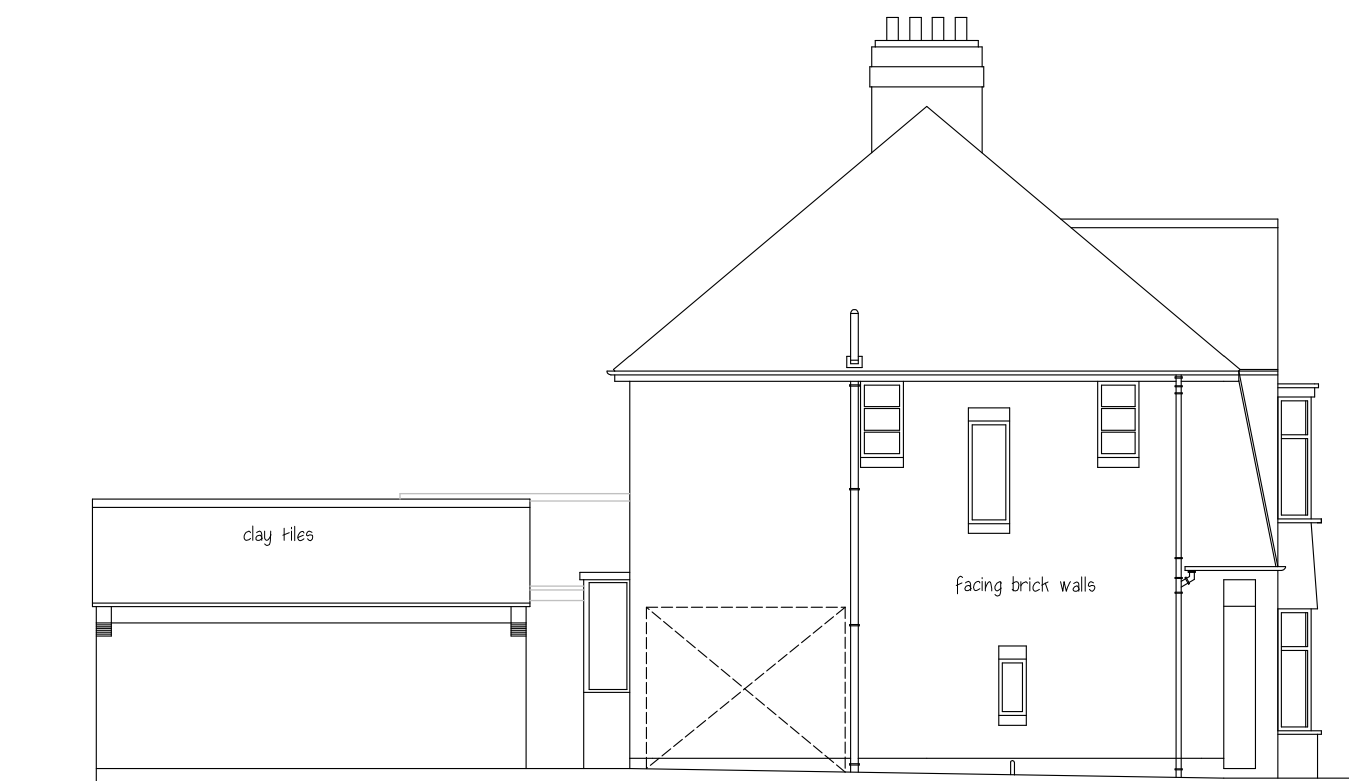


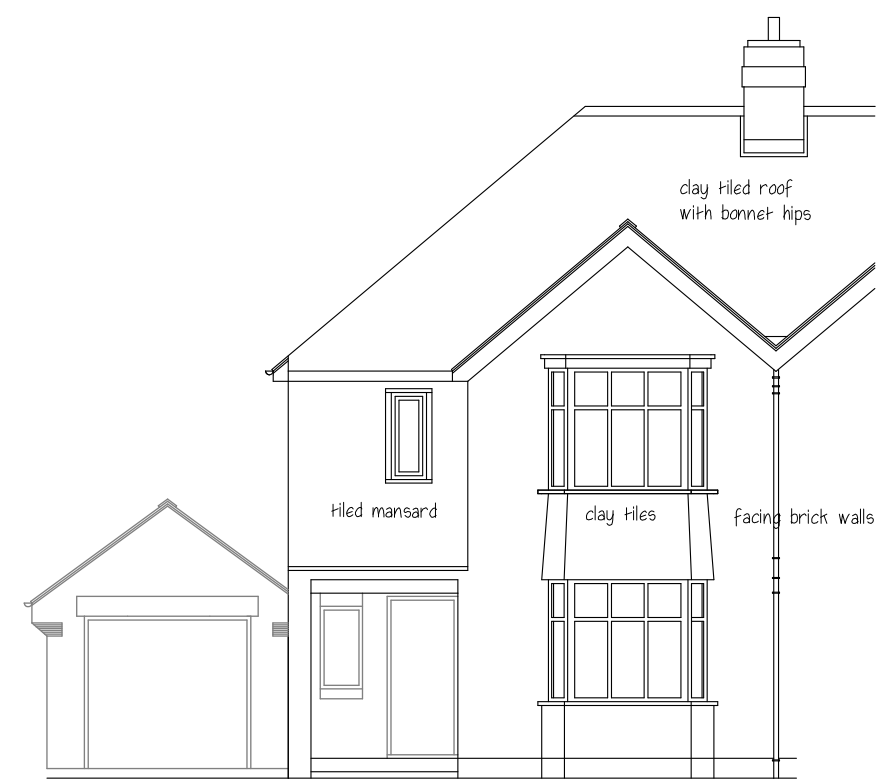

GROUND FLOOR PROPOSED


FIRST FLOOR PROPOSED

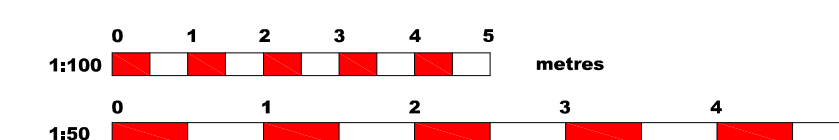

DO NOT SCALE. EXCEPT FOR PLANNING APPLICATION PURPOSES. USE FIGURED DIMENSIONS.
ANY DISCREPANCIES ARE TO BE REPORTED TO THIS OFFICE PRIOR TO THE CONTINUANCE
OF WORKS.
THIS DRAWING IS THE COPYRIGHT OF MALCOLM B J PERCY, BUILDING DESIGN & PLANNING CONSULTANCY, &
MUST NOT BE REPRODUCED IN ANY FORMAT WITHOUT THE PRIOR WRITTEN AGREEMENT OF THIS OFFICE.

Malcolm B. J. Percy, 5, Newark Place, Henhull, Nantwich, Cheshire, CW5 6XY.
E-mail : malcolmpercy@hotmail.com
Mobile : 07802 663325

BUILDING DESIGN
AND PLANNING
CONSULTANCY

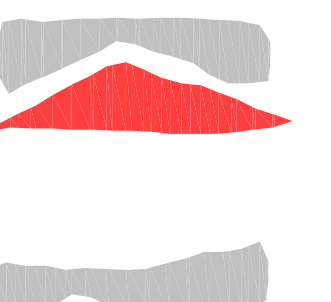

PROJECT TWO STOREY SIDE EXTENSION
8, WOOD TOP AVENUE,
ROCHDALE, OL11 4BD.

CLIENT
MR & MRS D WILCOCK

TITLE

EXISTING & PROPOSED FLOOR PLANS & ELEVATIONS.

DATE
Nov. 2023

SCALE
1:100 & 1:50
© A1

DRAWN BY	mb jp
----------	-------

DRAWING NO.
1603.03

REVISION