




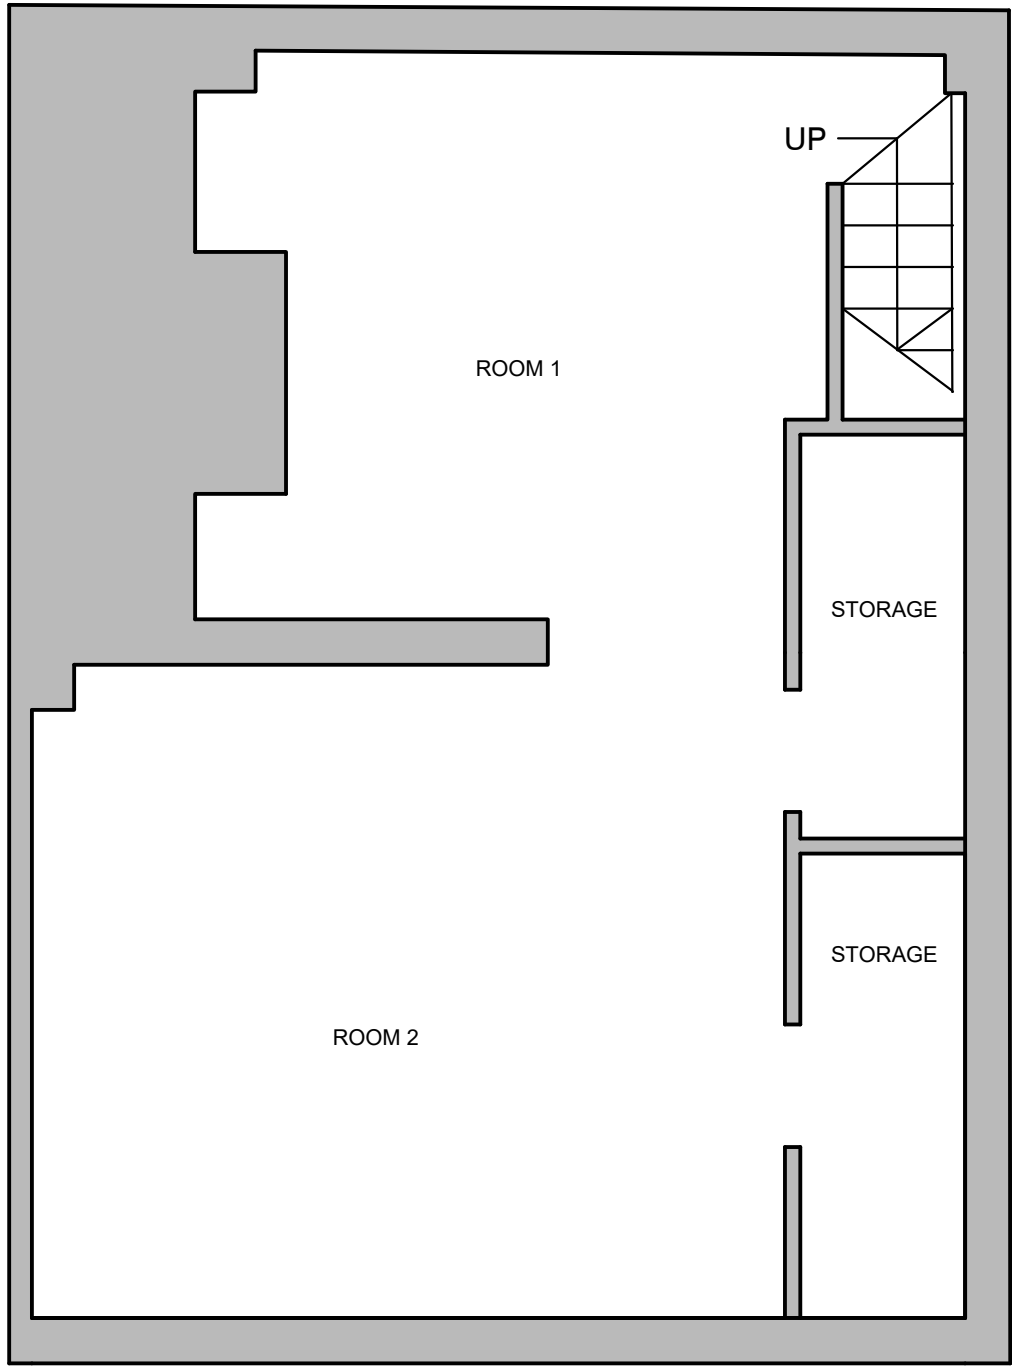


EXISTING BASEMENT PLAN
SCALE 1 : 50

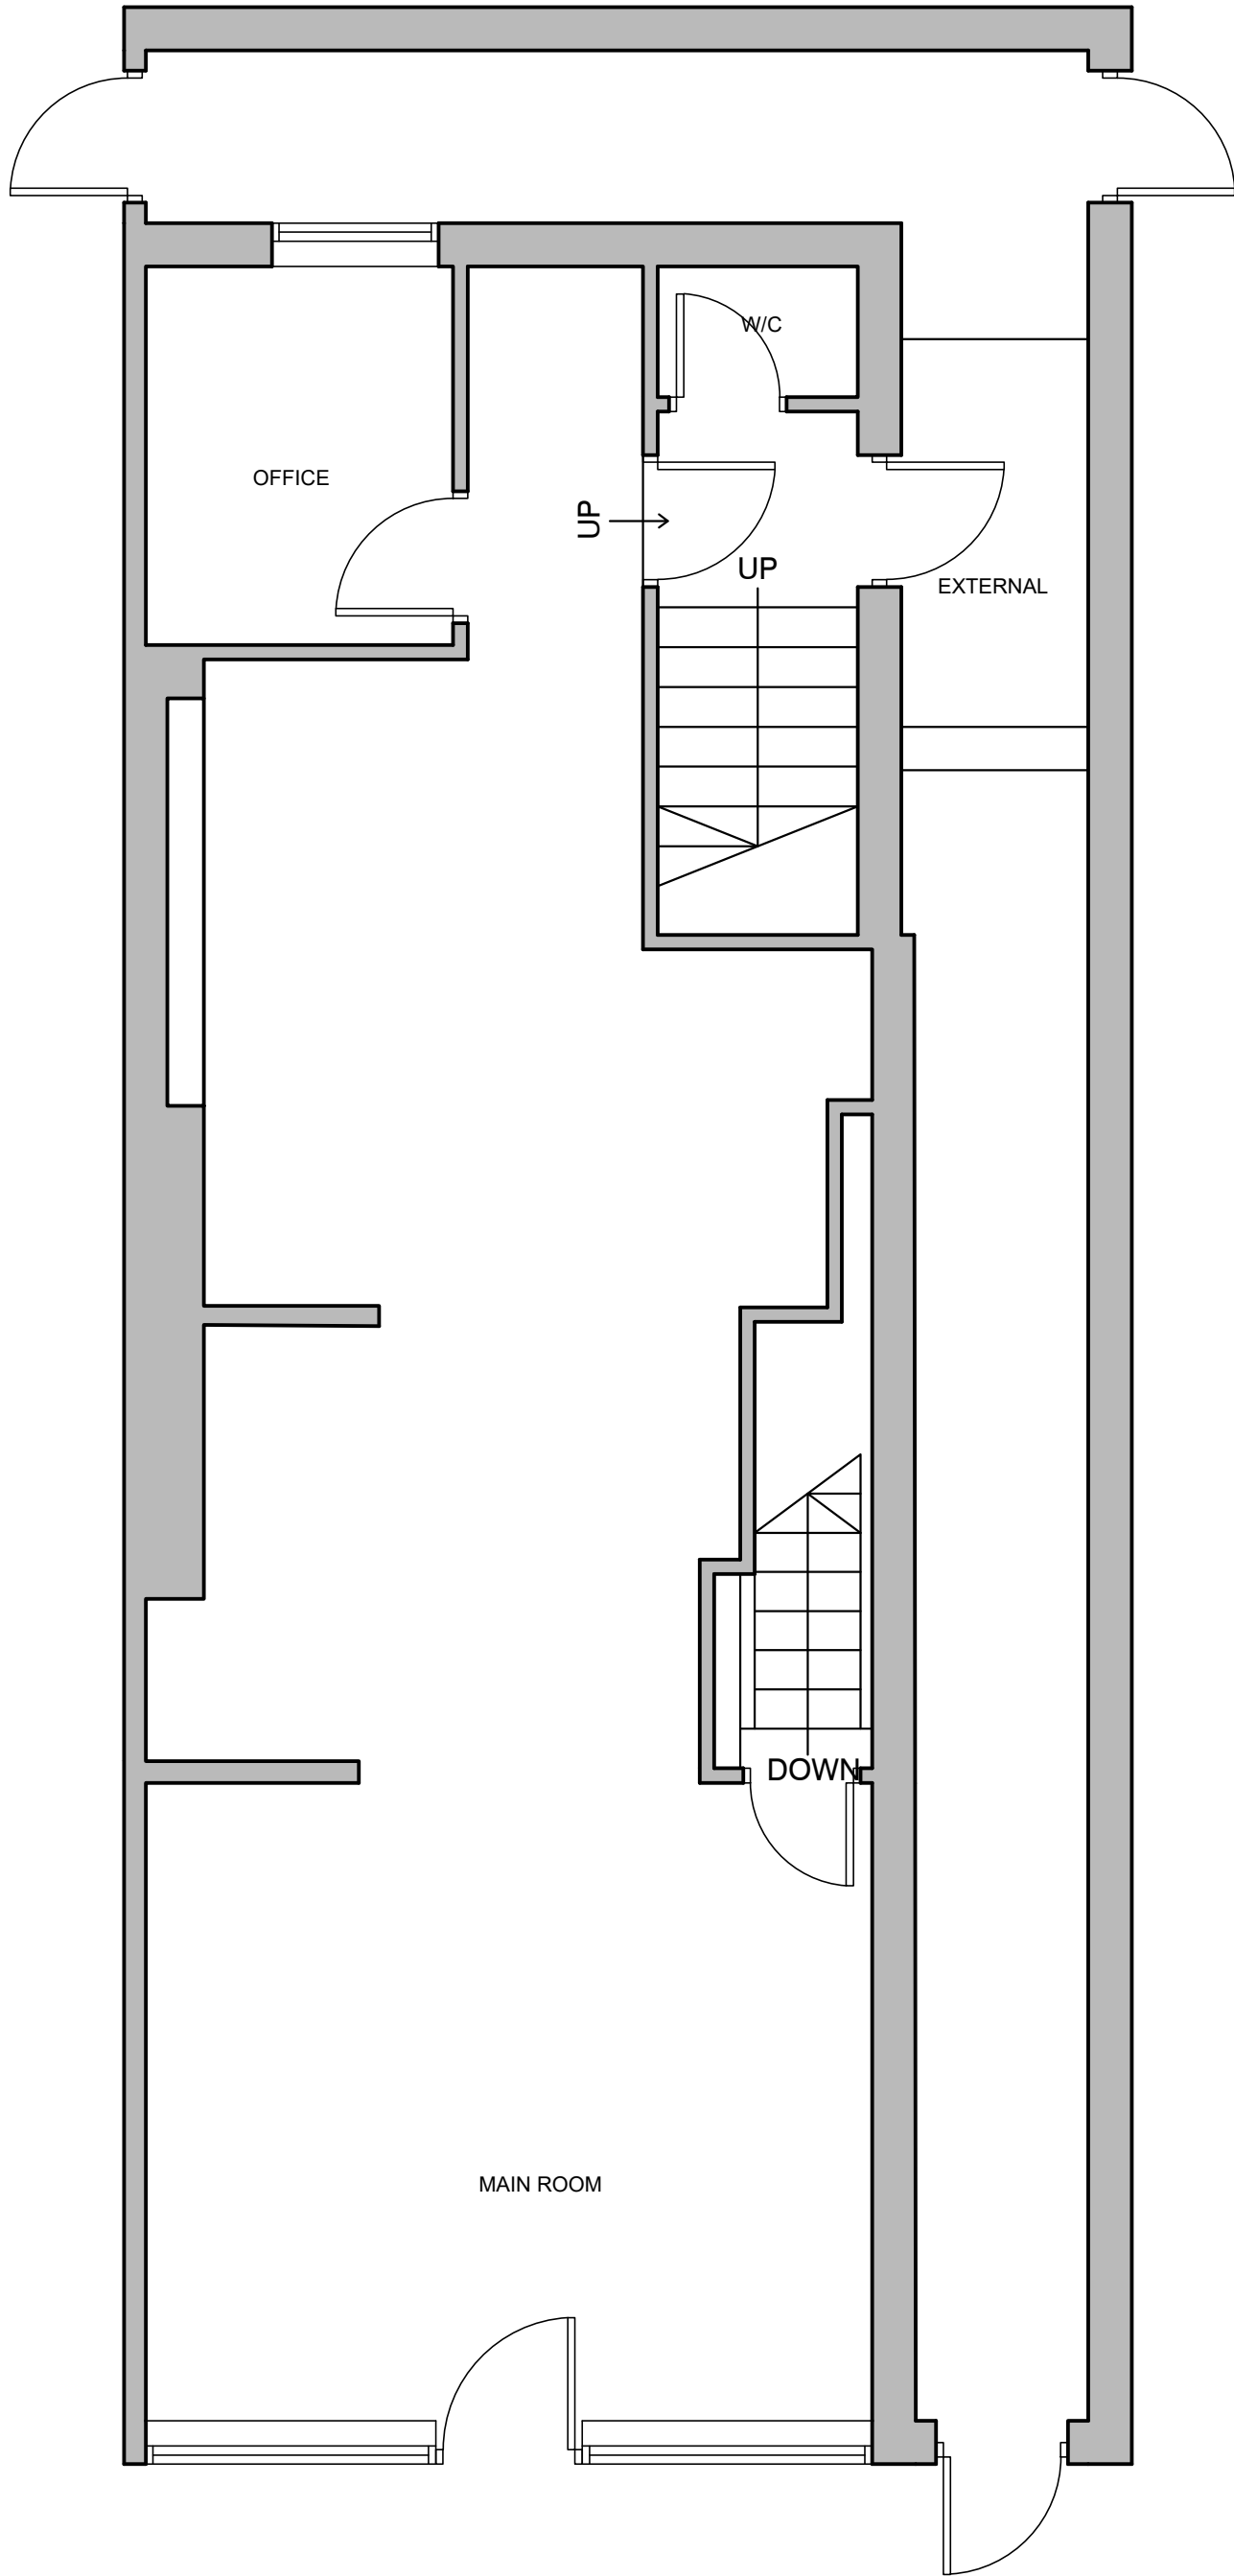

EXISTING GROUND FLOOR PLAN
SCALE 1 : 50

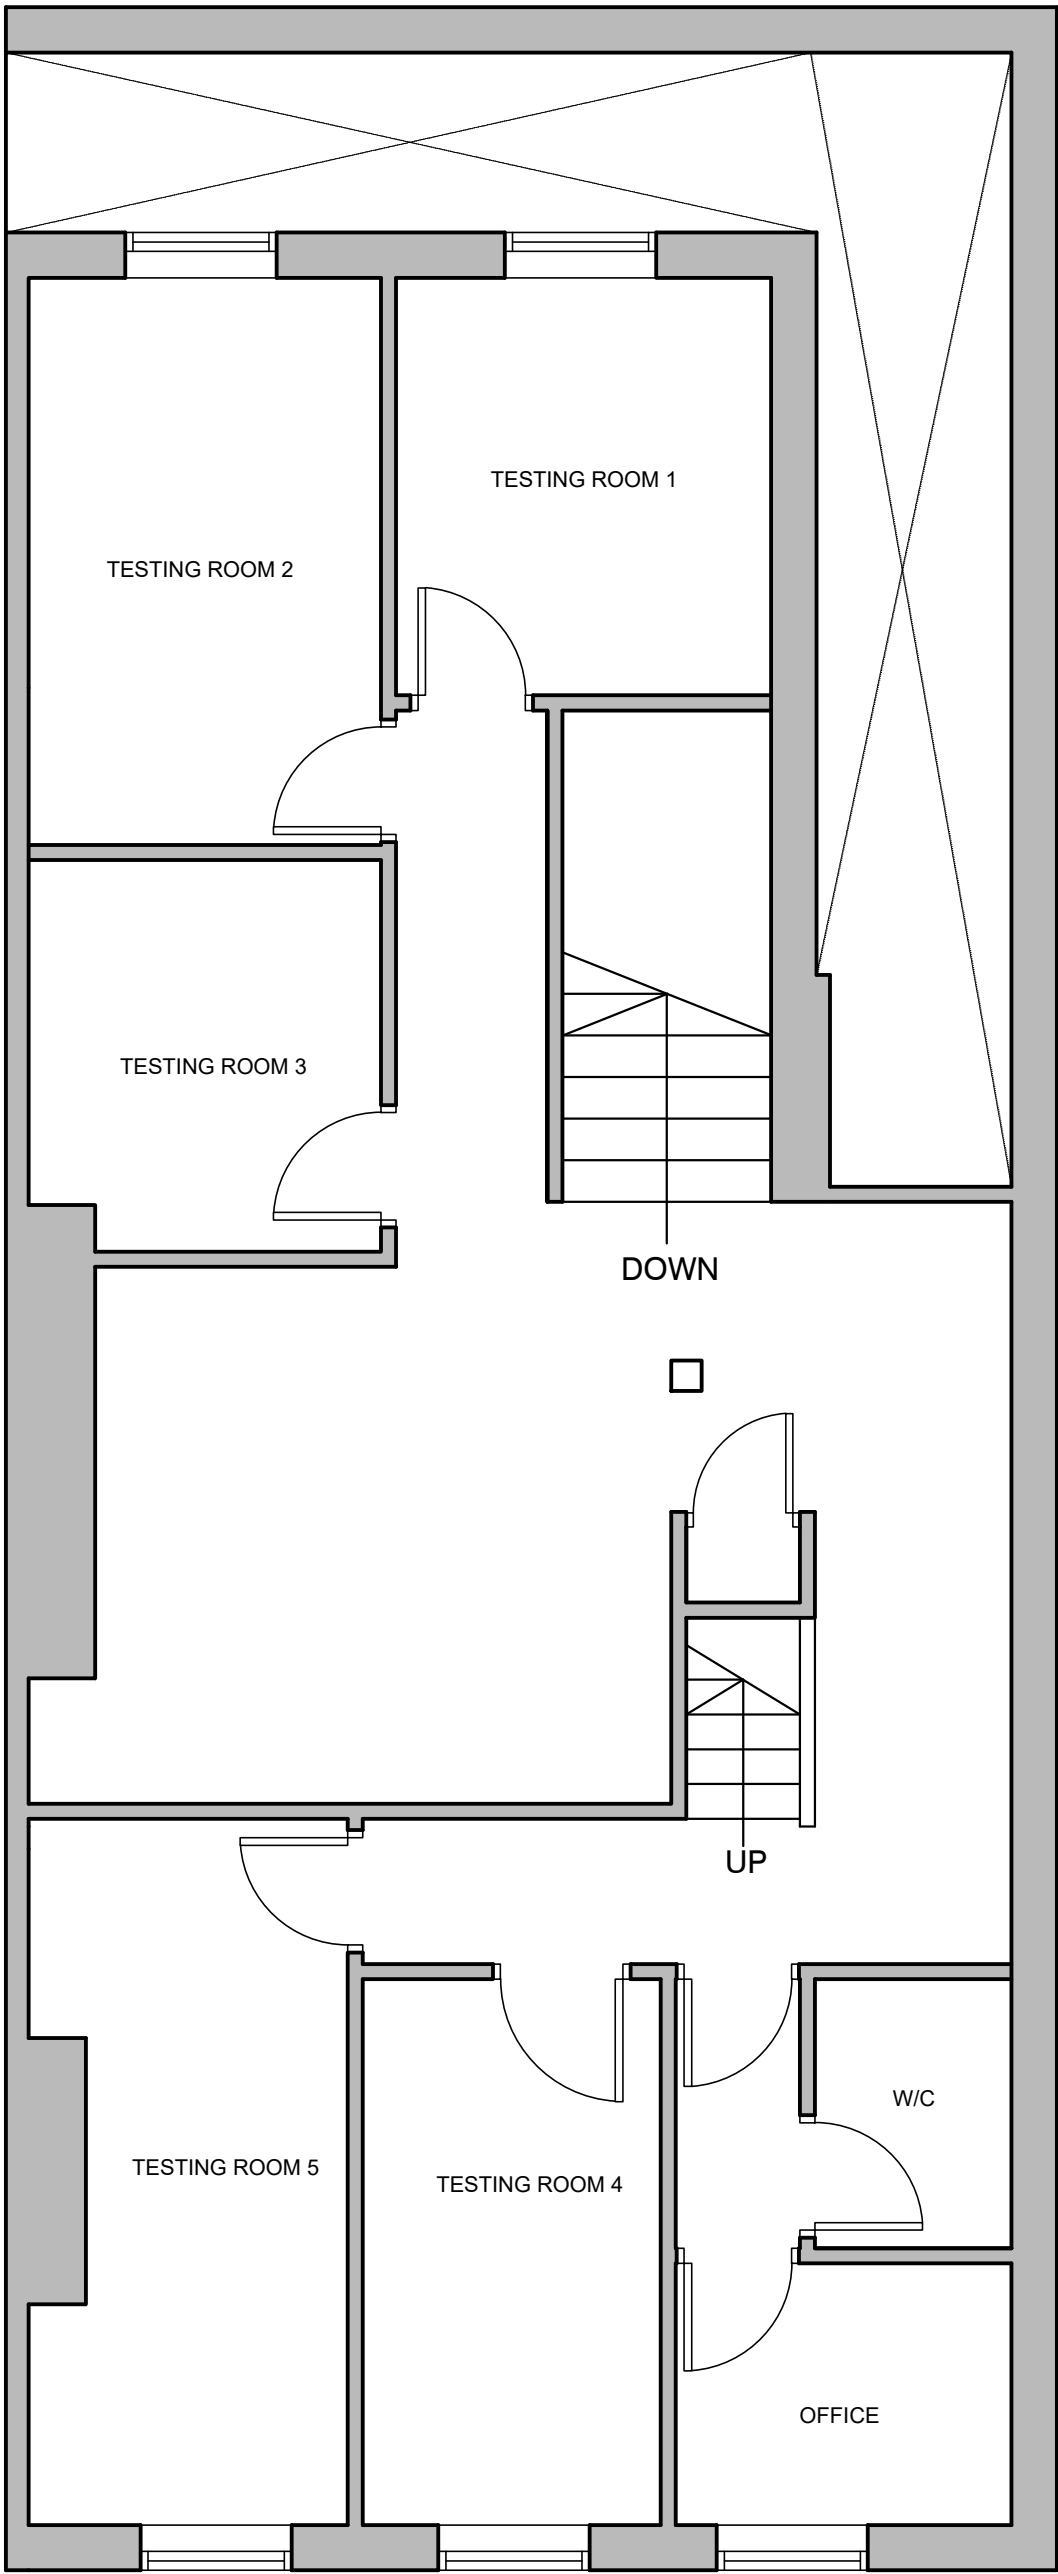

EXISTING FIRST FLOOR PLAN
SCALE 1 : 50

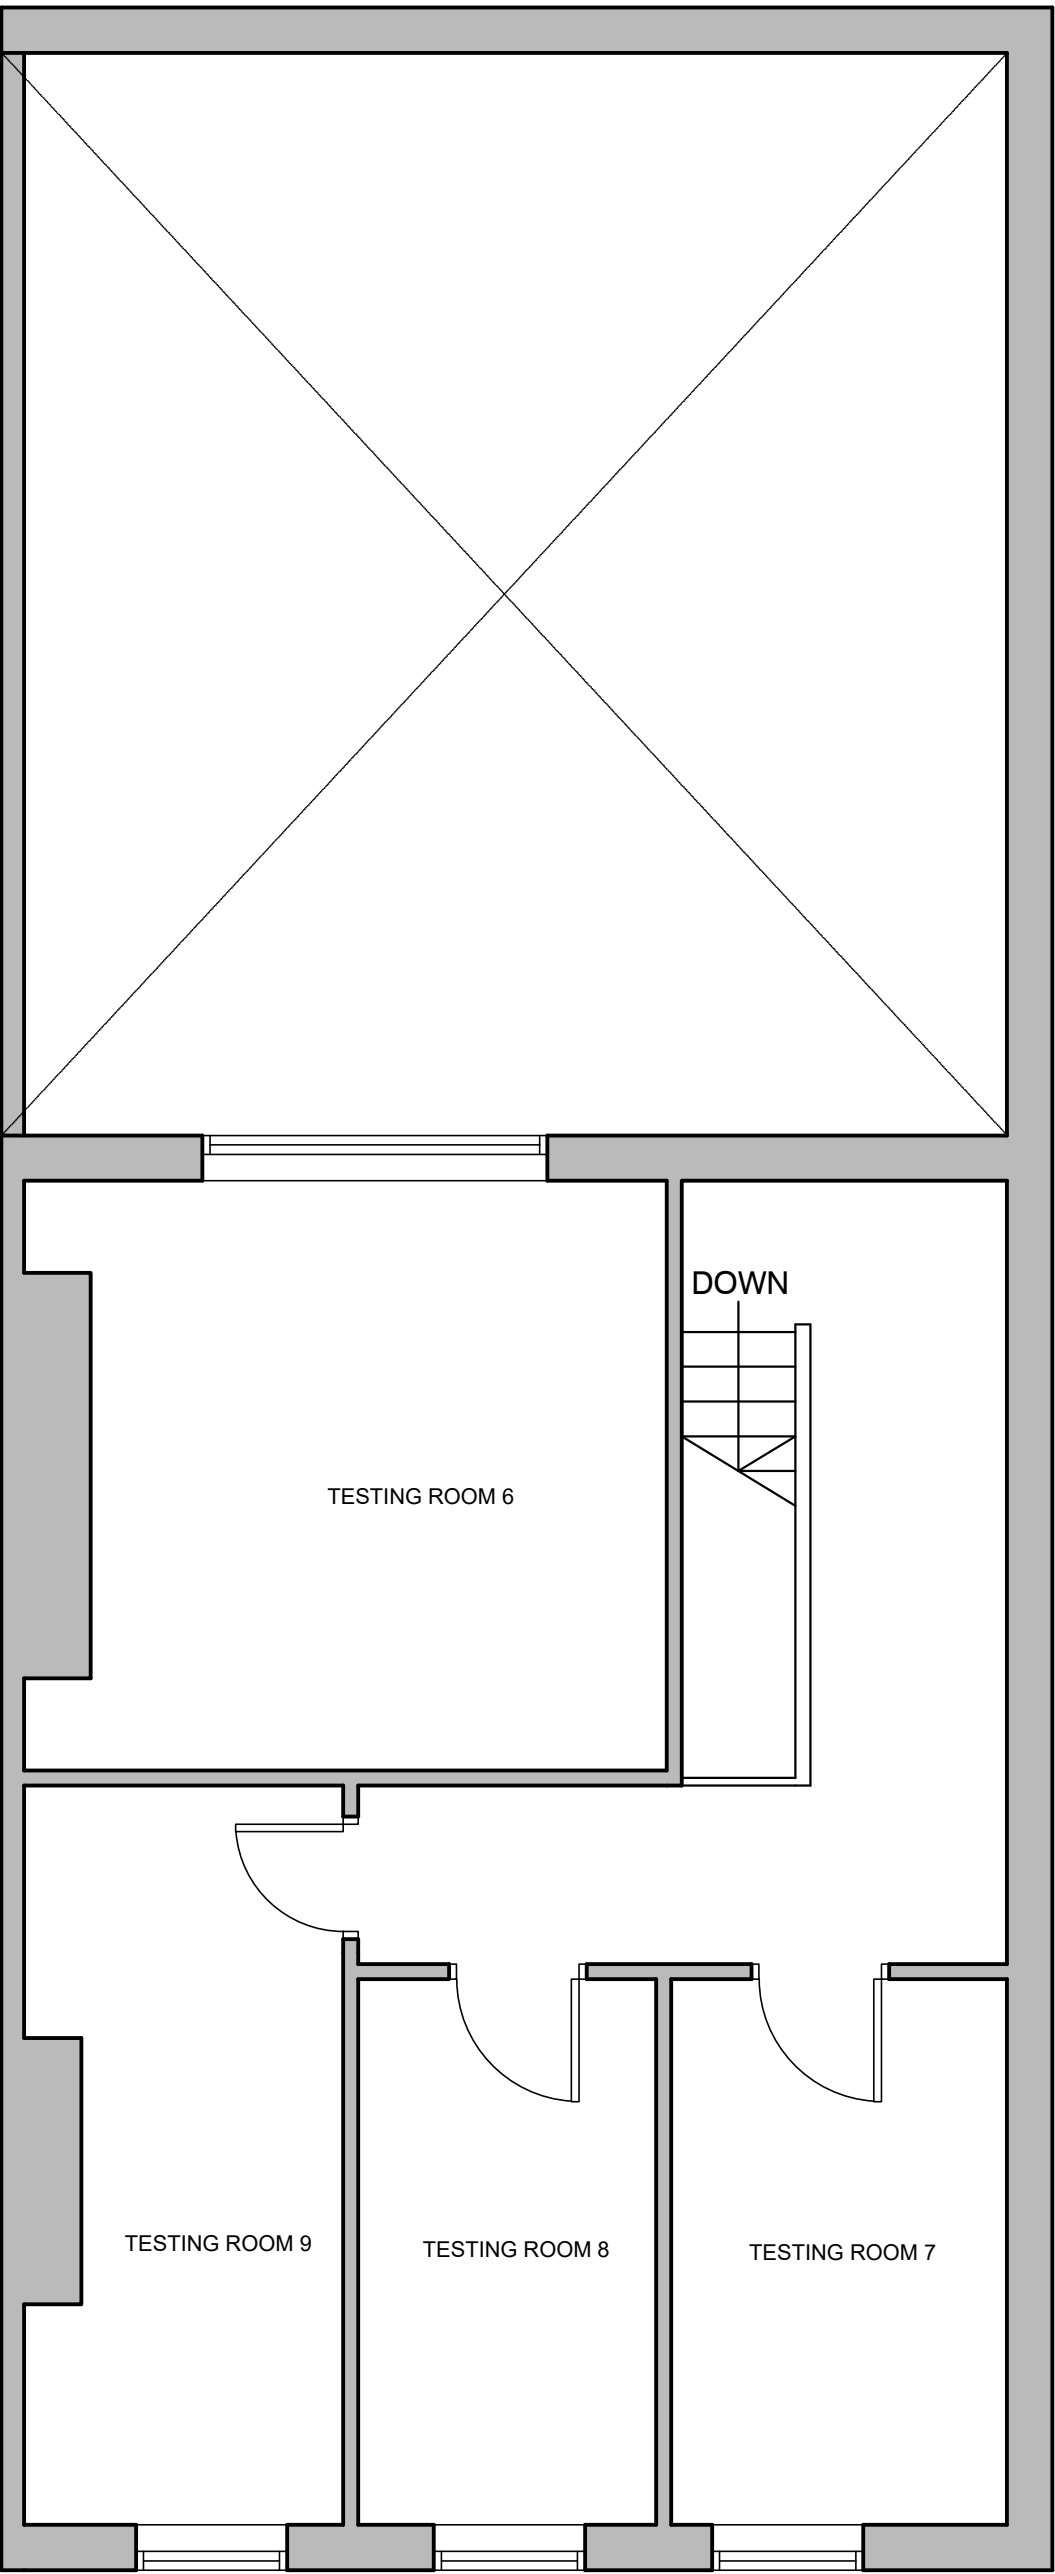

EXISTING SECOND FLOOR PLAN
SCALE 1 : 50



© Copyright Footprint Design Ltd			IMPORTANT NOTES: Do Not Scale from this Drawing. Use Figured Dimensions Only.			DRAWING STATUS: INFORMATION			FOOTPRINT DESIGN E: info@footprintdesign.net W: www.footprintdesign.net		
REVISION	DATE	DESCRIPTION	CLIENT	SCALE	DATE	CLINT: 38 LONG STREET			1:50@A1		
			PROJECT: 38 LONG STREET, MIDDLETON								
			DRAWING TITLE: EXISTING GENERAL ARRANGEMENT								
			DRAWING NO: A139_L(00)001								