






FRONT ELEVATION

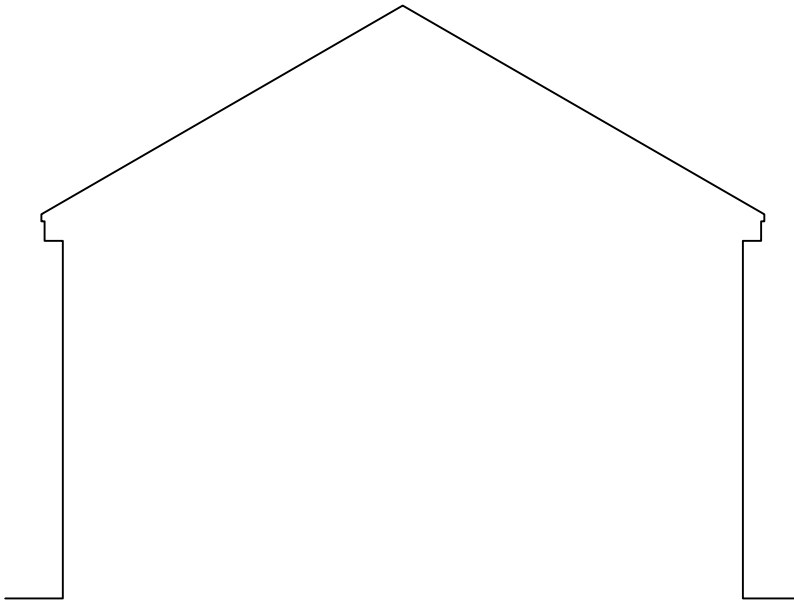


SIDE ELEVATION

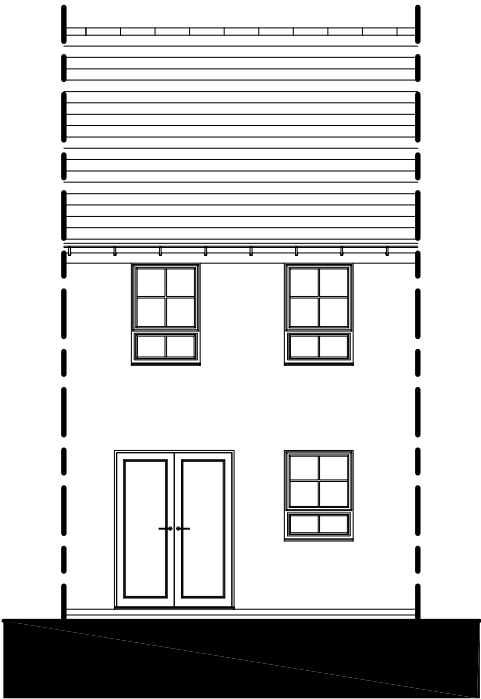

REAR ELEVATION

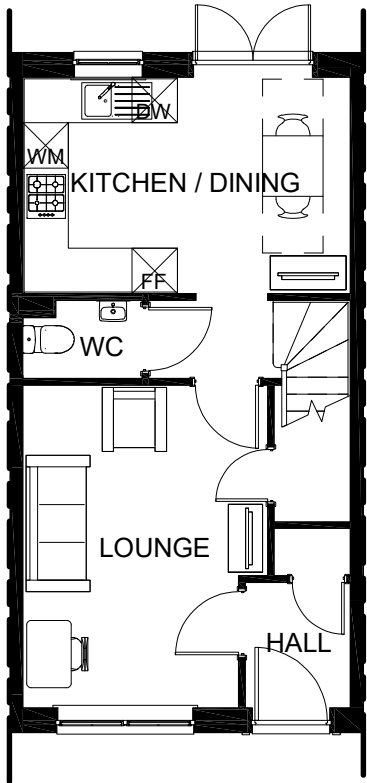

GROUND FLOOR PLAN

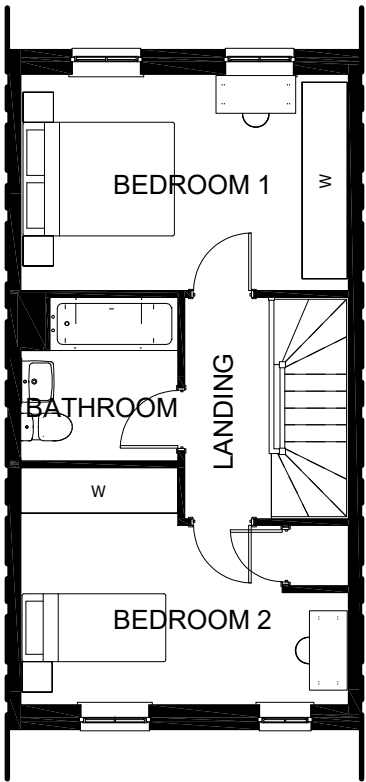

FIRST FLOOR PLAN

INTERNAL AREA SCHEDULE (TO INNER FACE OF BLOCKWORK)		
FLOOR	METRIC AREA	IMPERIAL AREA
GROUND FLOOR	36.73 m ²	395.32 SF
FIRST FLOOR	36.73 m ²	395.32 SF
	73.45 m ²	790.64 SF

INTERNAL AREA SCHEDULE (TO INNER FACE OF PLASTERBOARD)		
FLOOR	METRIC AREA	IMPERIAL AREA
GROUND FLOOR	36.09 m ²	388.48 SF
FIRST FLOOR	36.09 m ²	388.48 SF
	72.18 m ²	776.95 SF

NDSS AREA REQUIREMENTS

BEDS / PEOPLE	REQ'D FLOOR AREA (FINISHED)	FLOOR AREA ACHIEVED (FINISHED)	REQ'D STORAGE AREA (FINISHED)	STORAGE AREA ACHIEVED (FINISHED)
2B / 3P	70m ²	72.18m ²	2m ²	2.26m ²

CAT 1 +
NDSS

Sales Name: KEW_MID

House Type Code: BKEW_X0-I

Spec: AMBASSADOR Drawing No: 01 Date: 06.01.24

Drawn: SAH Checked: SAH Scale: 1:100

WARNING TO HOUSE-PURCHASERS.

Buyers are warned that this is a working drawing and the contents of this drawing may be subject to change during the progress of the build process. The layout, form, content and dimensions specified are included for general guidance only. The finishes or features shown may alter in respect of individual properties. Whilst we make every effort to ensure our drawings are up to date there may from time to time be an unavoidable delay in updating these due to changes in regulations and/or re-planning. Purchasers are advised to check with the Sales Adviser whether any alterations have been made to this drawing. The contents of this drawing do not constitute a contract, part of any contract or warranty unless specifically incorporated into the contract. They should not be relied upon for the purposes of entering into a contract to purchase any property.

SHEETDESCRIPTION

REV:

DESCRIPTION:

DATE:

BARRATT
MANCHESTER DIVISION