





PLOT 1 & 2 FRONT ELEVATION AS PROPOSED (1:50)



PLOT 1 & 2 REAR ELEVATION AS PROPOSED (1:50)

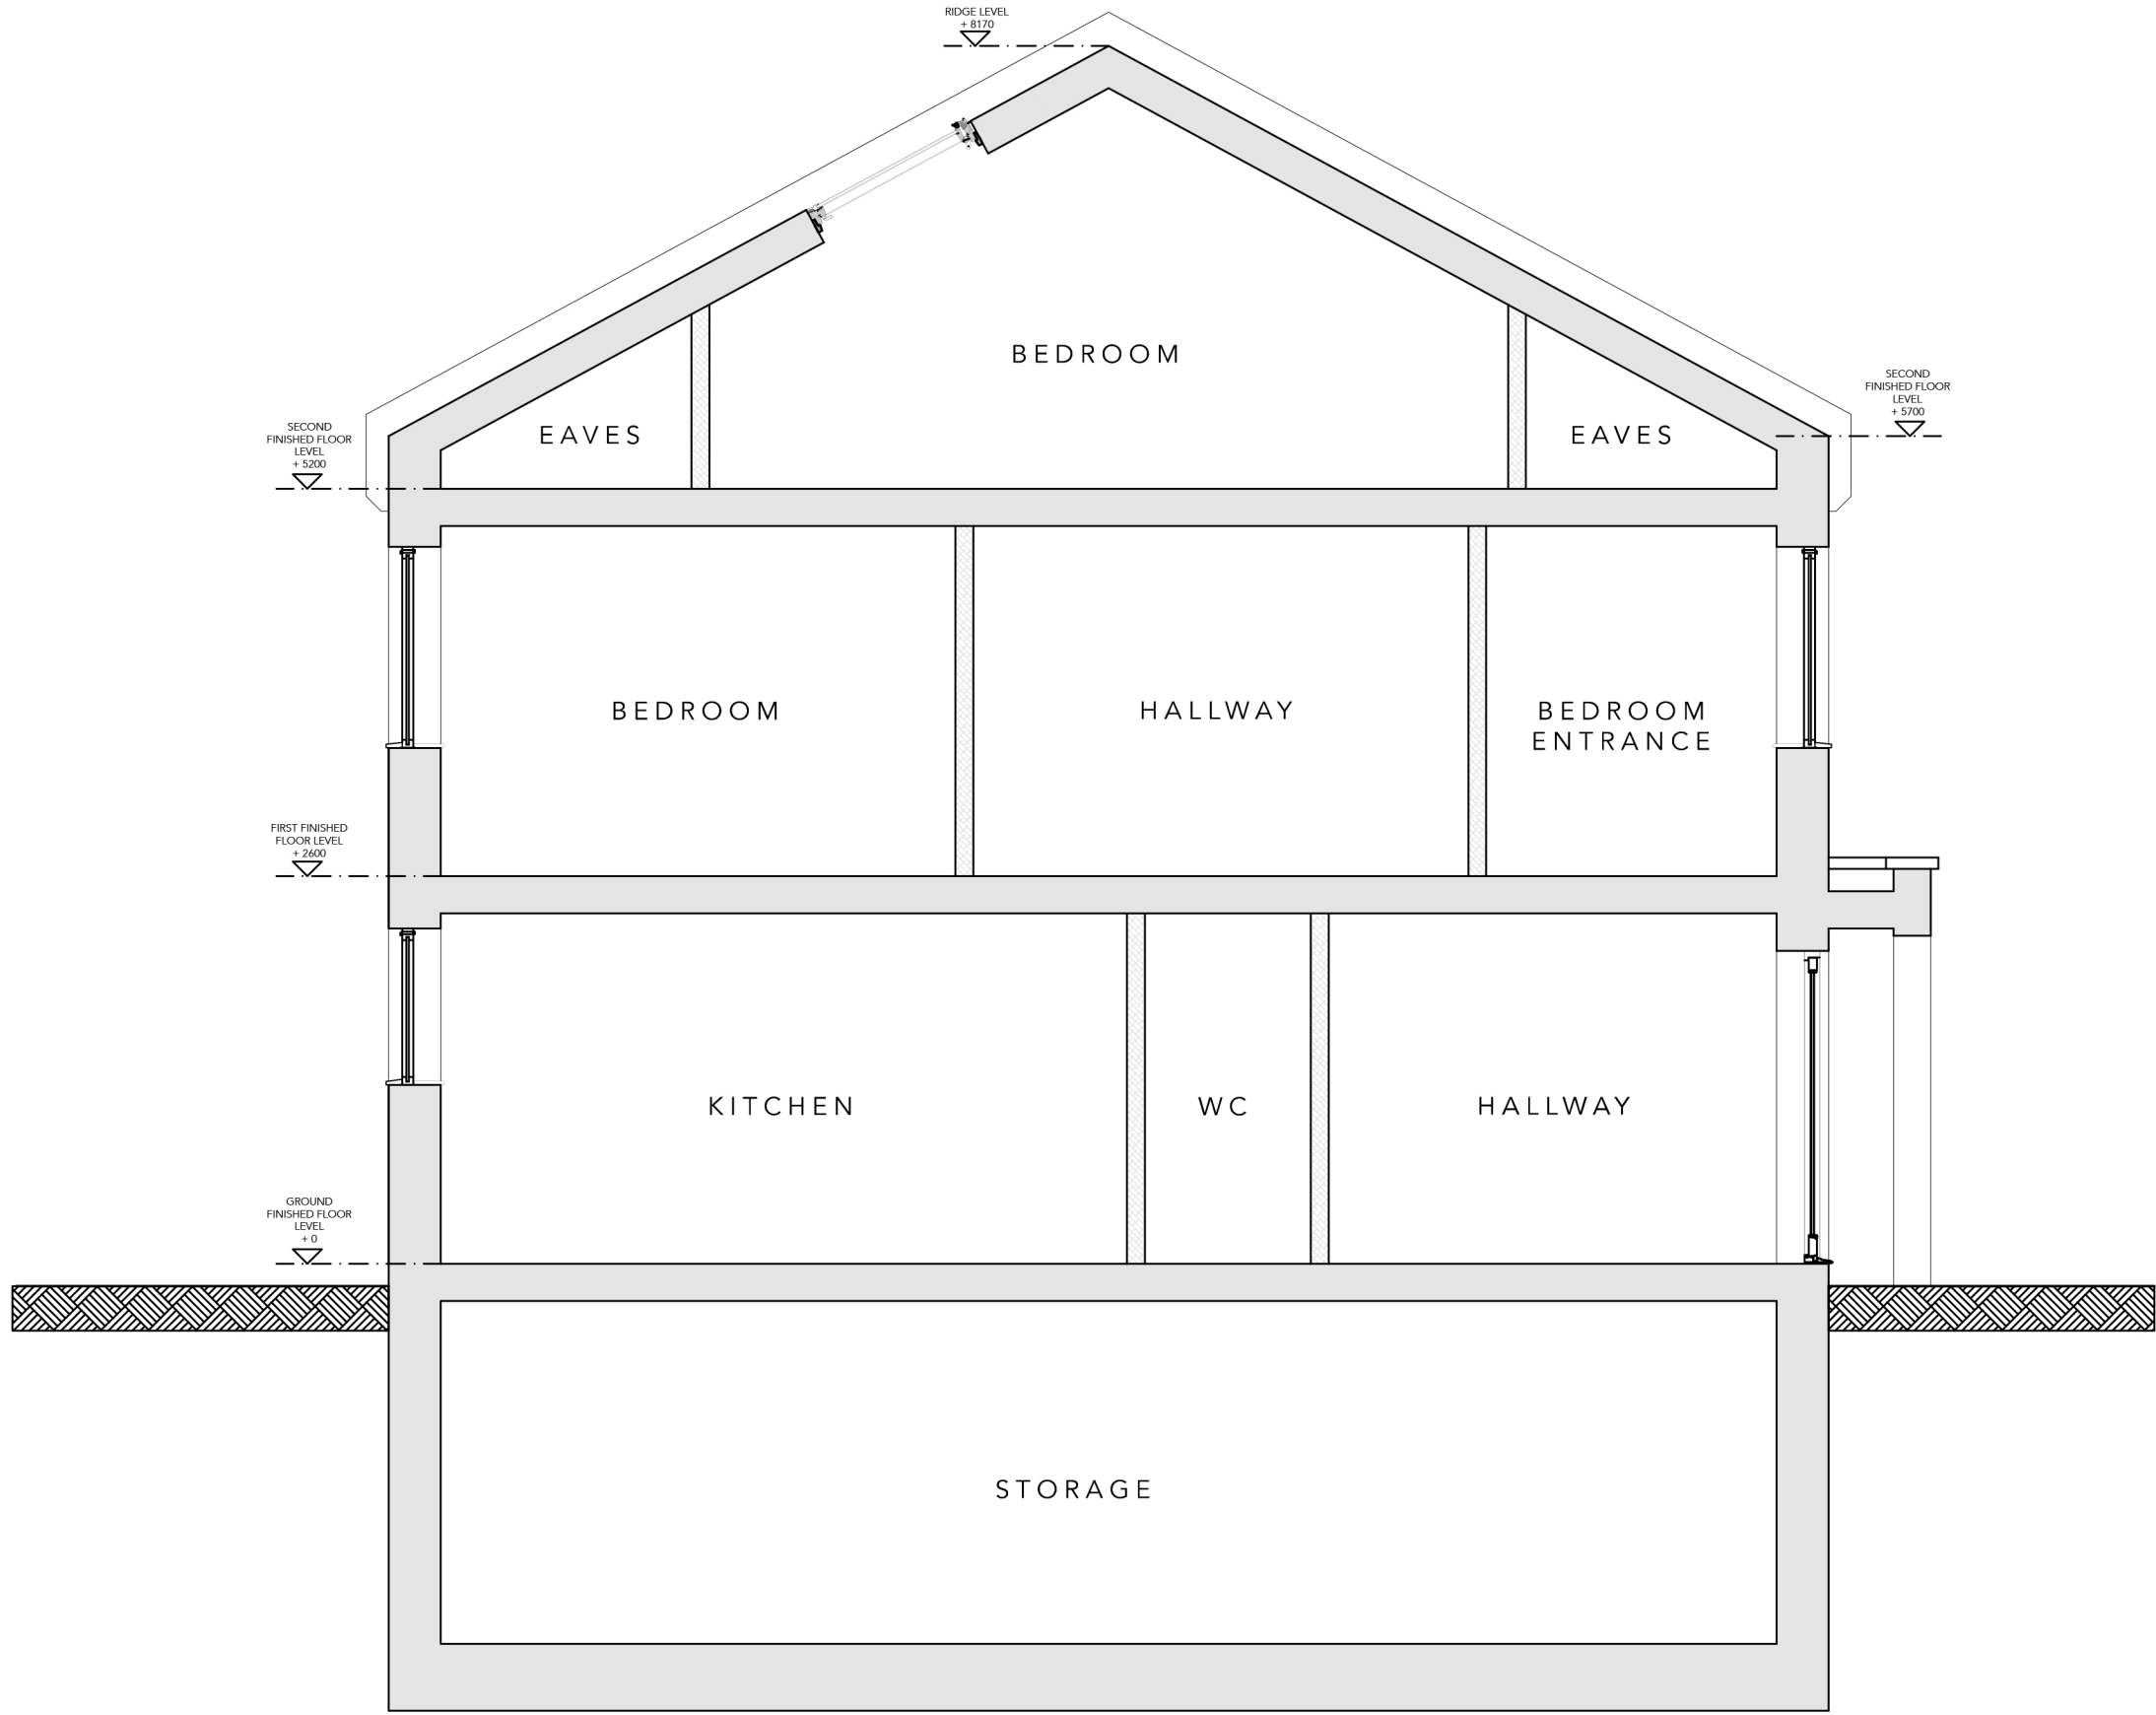


PLOT 1 & 2 SECTION A AS PROPOSED (1:50)

 

PLOT 1 & 2 SIDE ELEVATION AS PROPOSED (1:50)



PLOT 1 & 2 SIDE ELEVATION AS PROPOSED (1:50)

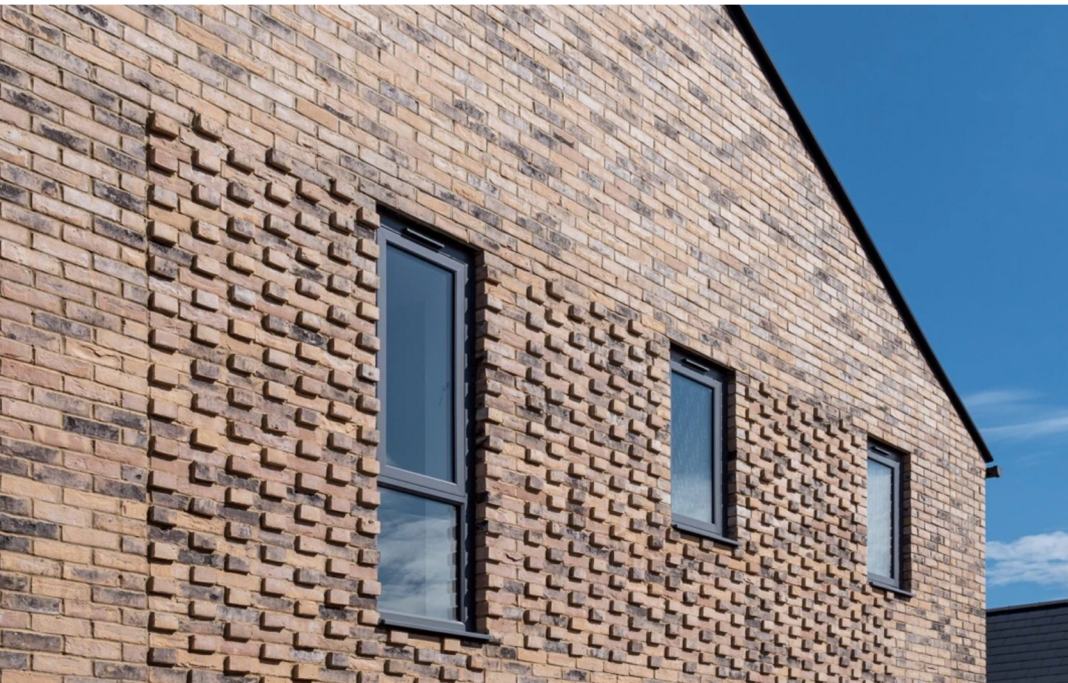

EXAMPLE PROTRUDING BRICK DETAIL TO SECTION BETWEEN WINDOWS ON FRONT ELEVATION.



EXAMPLE HIGH QUALITY CHESHIRE BRICK AND STONE CILLS WITH PROPOSED BRICK DETAIL TO GABLES AND CORNICE SECTIONS.

HADAS
ARCHITECTURAL & CGI
Enquires@hadas-architectural.co.uk
0161 870 2306

A	Following Urban Design Comments	JW	23-1-25
Rev	Description	By	Date
HADAS ARCHITECTURAL ARCHITECTURAL DESIGN			
769 Rochdale Road, Slattocks, Middleton, Manchester M24 2RA			
(HILLBANK STREET) Land Adjacent to Rochdale Road, Slattocks, Middleton M24 2RA PLOT 1 & 2 ELEVATIONS AS PROPOSED			
DRAWN	JW	DATE	10-12-24
SCALE	1:50 @A1	REV.	A
		DRAWING NO.	2501-302A