

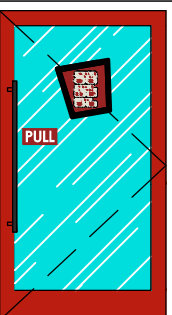
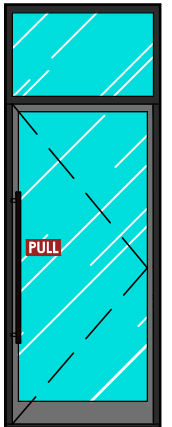
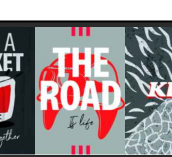
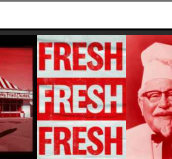
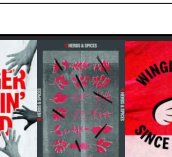
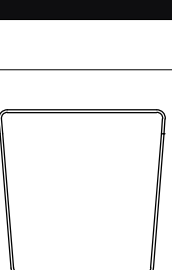


PROPOSED EXTERNAL SIGNAGE SCHEDULE	
signage image (int)	description
	DG14 - SITE MEASURED ALUMINIUM ENTRANCE DOOR POWDER COATED RED RAL 3020 WITH LETTER PLATE TO BOTTOM PANEL & FITTED WITH PUSH/PULL 1m LONG BLACK RAL 9004 HIGH COATED DOOR HANDLES. NEW IDEA ACTION BUTTON TO BE INSTALLED ON THE SHOPFRONT FRAME.
	DG15 - SITE MEASURED ALUMINIUM FRAME AND DOOR NEW ALUMINIUM FRAME AND DOOR DOOR TO BE KAWNEER OR SIMILAR ALUMINIUM FRAME ETCHED CHROMATE CONVERSION COAT TREATED AND FINISHED IN POLYESTER POWDER COATING STOVED AT 200°C. FRAME FINISH - POWDER COATED BLACK RAL 9004. DOOR FINISH - POWDER COATED BLACK RAL 7022. 1M LONG PUSH/PULL HANDLES TO BE MATCH COATED AND POWDER COATED IN RAL 9004. DOORS TO BE MANUFACTURED TO INCLUDE ANTI-FINGER TRAP DOOR STYLE. BIRMINGHAM CITY FROM LADLAW SOLUTION LTD. OR SIMILAR APPROVED GLAZING TO BE 24mm DOUBLE GLAZED UNITS CONSISTING OF 4mm LAMINATED GLASS WITH 16mm SILVER SPACER AND 4mm TOUGHGLUED GLASS.
	WINDOW MANIFESTATION (EG01b) WHITE BOW TIES AND WISH BONES ON CLEAR VINYL APPLIED TO INSIDE OF WINDOW.
	OUR PLACE OR YOURS (EG12) VINYL GRAPHIC APPLIED ONTO EXTERNAL CLADDING. SIZE SITE SPECIFIC.
	POSTER FRAMES (EG14, EG15 & EG18.23) A1 VINYL POSTERS MOUNTED IN BLACK RAL 9004 FRAME ATTACHED TO EXTERNAL YARD WALL.
	POSTER FRAMES (EG18.1, EG18.2 & EG18.3) A1 VINYL POSTERS MOUNTED IN BLACK RAL 9004 FRAME ATTACHED TO EXTERNAL YARD WALL.
	POSTER FRAMES (EG18.4, EG18.5 & EG18.22) A1 VINYL POSTERS MOUNTED IN BLACK RAL 9004 FRAME ATTACHED TO EXTERNAL YARD WALL.
	LET'S GET TOGETHER GRAPHIC (EG20) VINYL GRAPHIC APPLIED ONTO EXTERNAL BRICKWORK, RED AND BLACK. SIZE SITE SPECIFIC.
	COLLECT AND ARROW DIRECTIONAL VINYL GRAPHICS (EG25 & EG27) VINYL'S APPLIED DIRECTLY TO CLADDING.
	HELLO ROCHDALE (ES03) INTERIALLY ILLUMINATED TEXT, HUNG IN WINDOW.
	OPENING HOURS (SITE SPECIFIC) (ES04a) VINYL APPLIED FACING OUT OF STORE.
	KFC LIGHTBOX - WHITE (WITH RED BACKGROUND) (ES10) INTERIALLY ILLUMINATED LIGHTBOX, OUTER FACES DI-BOND RAL 3020. RET CUT LETTER CUT THROUGH DI-BOND TO OPAL 050 PERSPEX FACE AND LED INTERNAL ILLUMINATION BY SLOAN LED PRISM.
	COLONEL & BUCKET (ES11) 1800mm HIGH INTERIALLY ILLUMINATED COLONEL SIGN BOX FABRICATED FROM BLACK POWDER COATED ALUMINIUM SIGN CASING WITH OPAL FLEX FACE PANEL DECORATED WITH 30x VINYL'S TO FORM COLONEL LOGO. SIGN TO BE ILLUMINATED BY LED'S.
	DELIVERY DRIVERS ENTRANCE - VINYL (ES15a) RED 30x30x3 VINYL WITH WHITE WRITING APPLIED TO INSIDE OF GLAZING. SIZE SITE SPECIFIC.
	KFC DELIVERY - LIGHTBOX (ES14a) ALUMINIUM FABRICATED BOX, POWDER COATED RAL 9005 (SEAM GLOSS), WITH 50mm OPAL 050 PERSPEX DECORATE RED 30x30x3 TRANSLUCENT VINYL AND LED INTERNAL ILLUMINATION BY SLOAN LED PRISM.
	KFC FASCIA - WHITE (WITH RED BACKGROUND) (ES17) INTERIALLY ILLUMINATED LIGHTBOX, OUTER FACES DI-BOND RAL 3020. RET CUT LETTER CUT THROUGH DI-BOND TO OPAL 050 PERSPEX FACE. LED INTERNAL ILLUMINATION BY SLOAN LED PRISM. BLACK LED STAND-OFF TROUGH LIGHT TO WASH DOWN FASCIA. LETTER HEIGHT 700mm WHERE POSSIBLE.
	KFC FASCIA - WHITE (WITH BLACK BACKGROUND) (ES18) INTERIALLY ILLUMINATED LIGHTBOX, OUTER FACES DI-BOND RAL 9005. RET CUT LETTER CUT THROUGH DI-BOND TO OPAL 050 PERSPEX FACE. LED INTERNAL ILLUMINATION BY SLOAN LED PRISM. BLACK LED STAND-OFF TROUGH LIGHT TO WASH DOWN FASCIA. LETTER HEIGHT 700mm WHERE POSSIBLE.
	NEON BUCKET PORTAL (ES20.1) WHITE STATIC ILLUMINATED BUCKET SHAED PORTAL TO BE INSTALLED AROUND ENTRANCE. OPAL DIFFUSER.
	DURAID SIGNING V-GROOVE 250mm - DIGITALLY PRINTED VERTICAL PLANKS (EG24) SHOPFRONT TO SUPPLY AND INSTALL NEW DURAID SIGNING V-GROOVE 250mm - DIGITALLY PRINTED HORIZONTAL PLANKS. COLOUR: 22720 - 105 BARNWOOD GREY

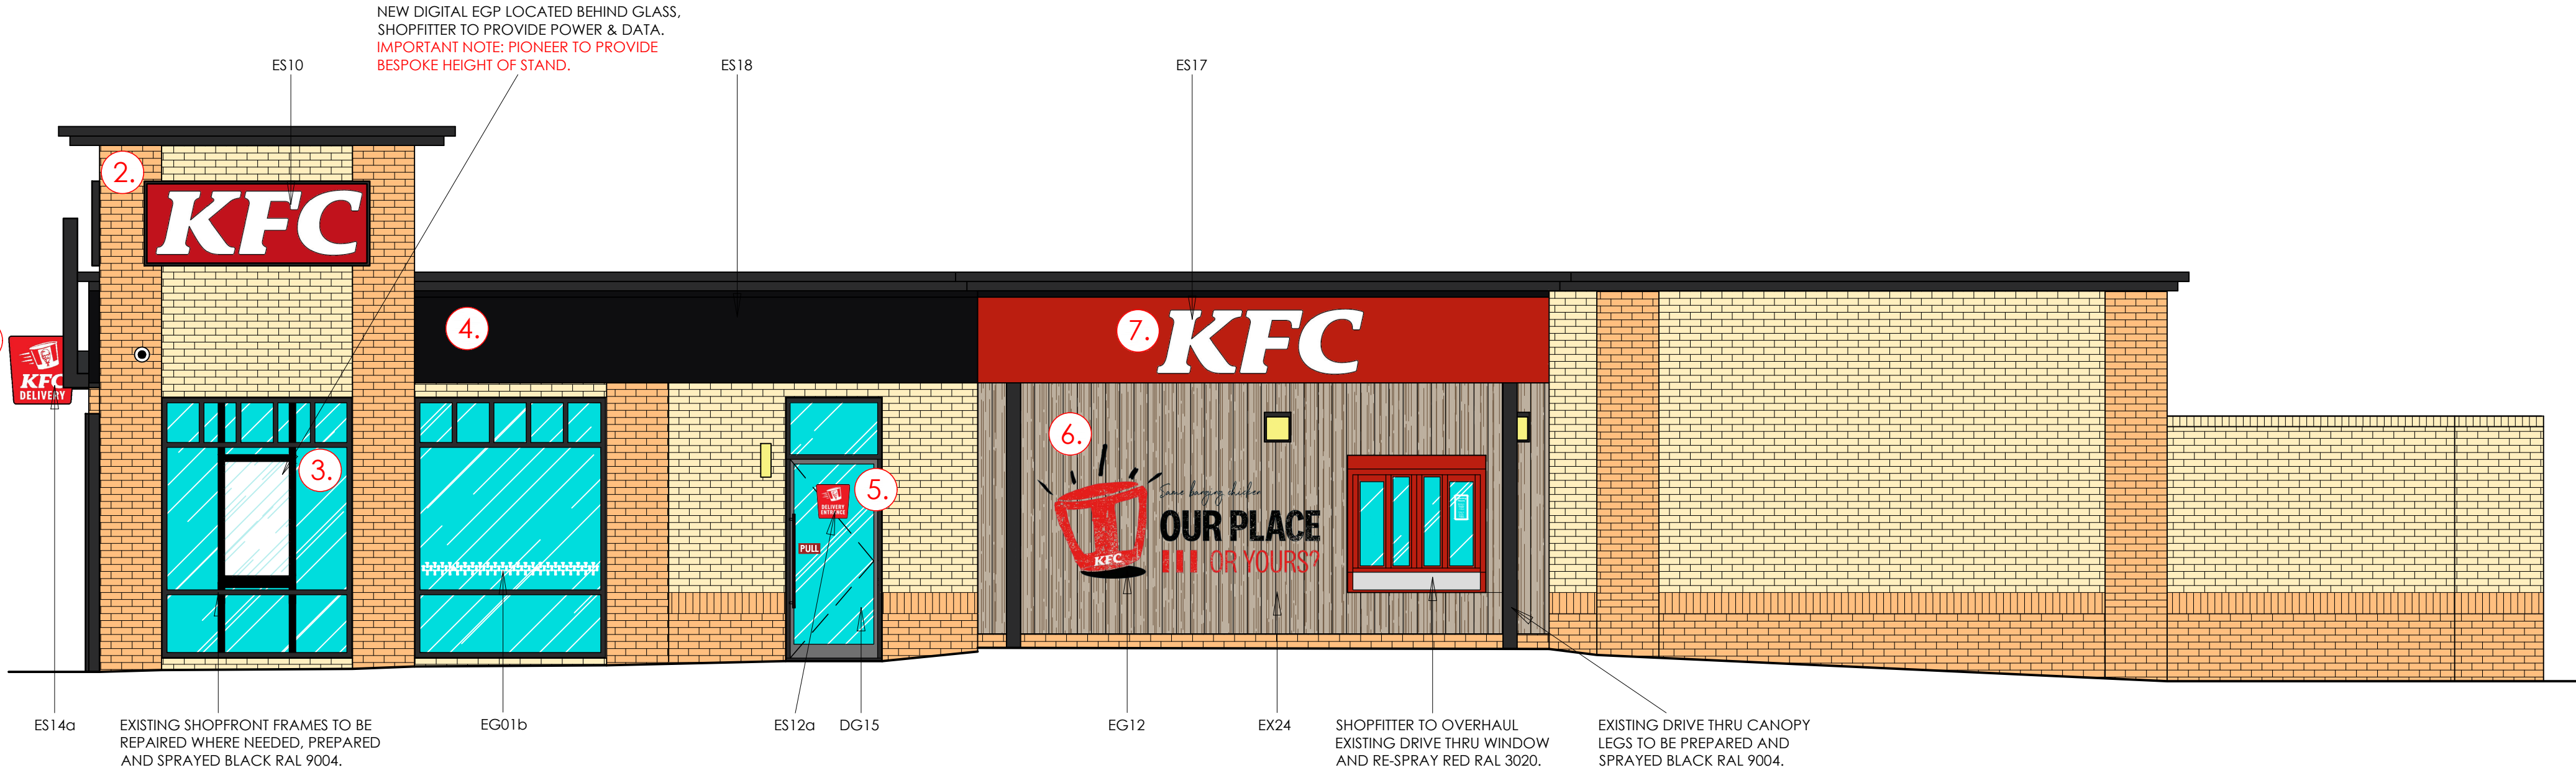

Proposed drive thru elevation
scale - 1:50 @ A1 / 1:100 @ A3

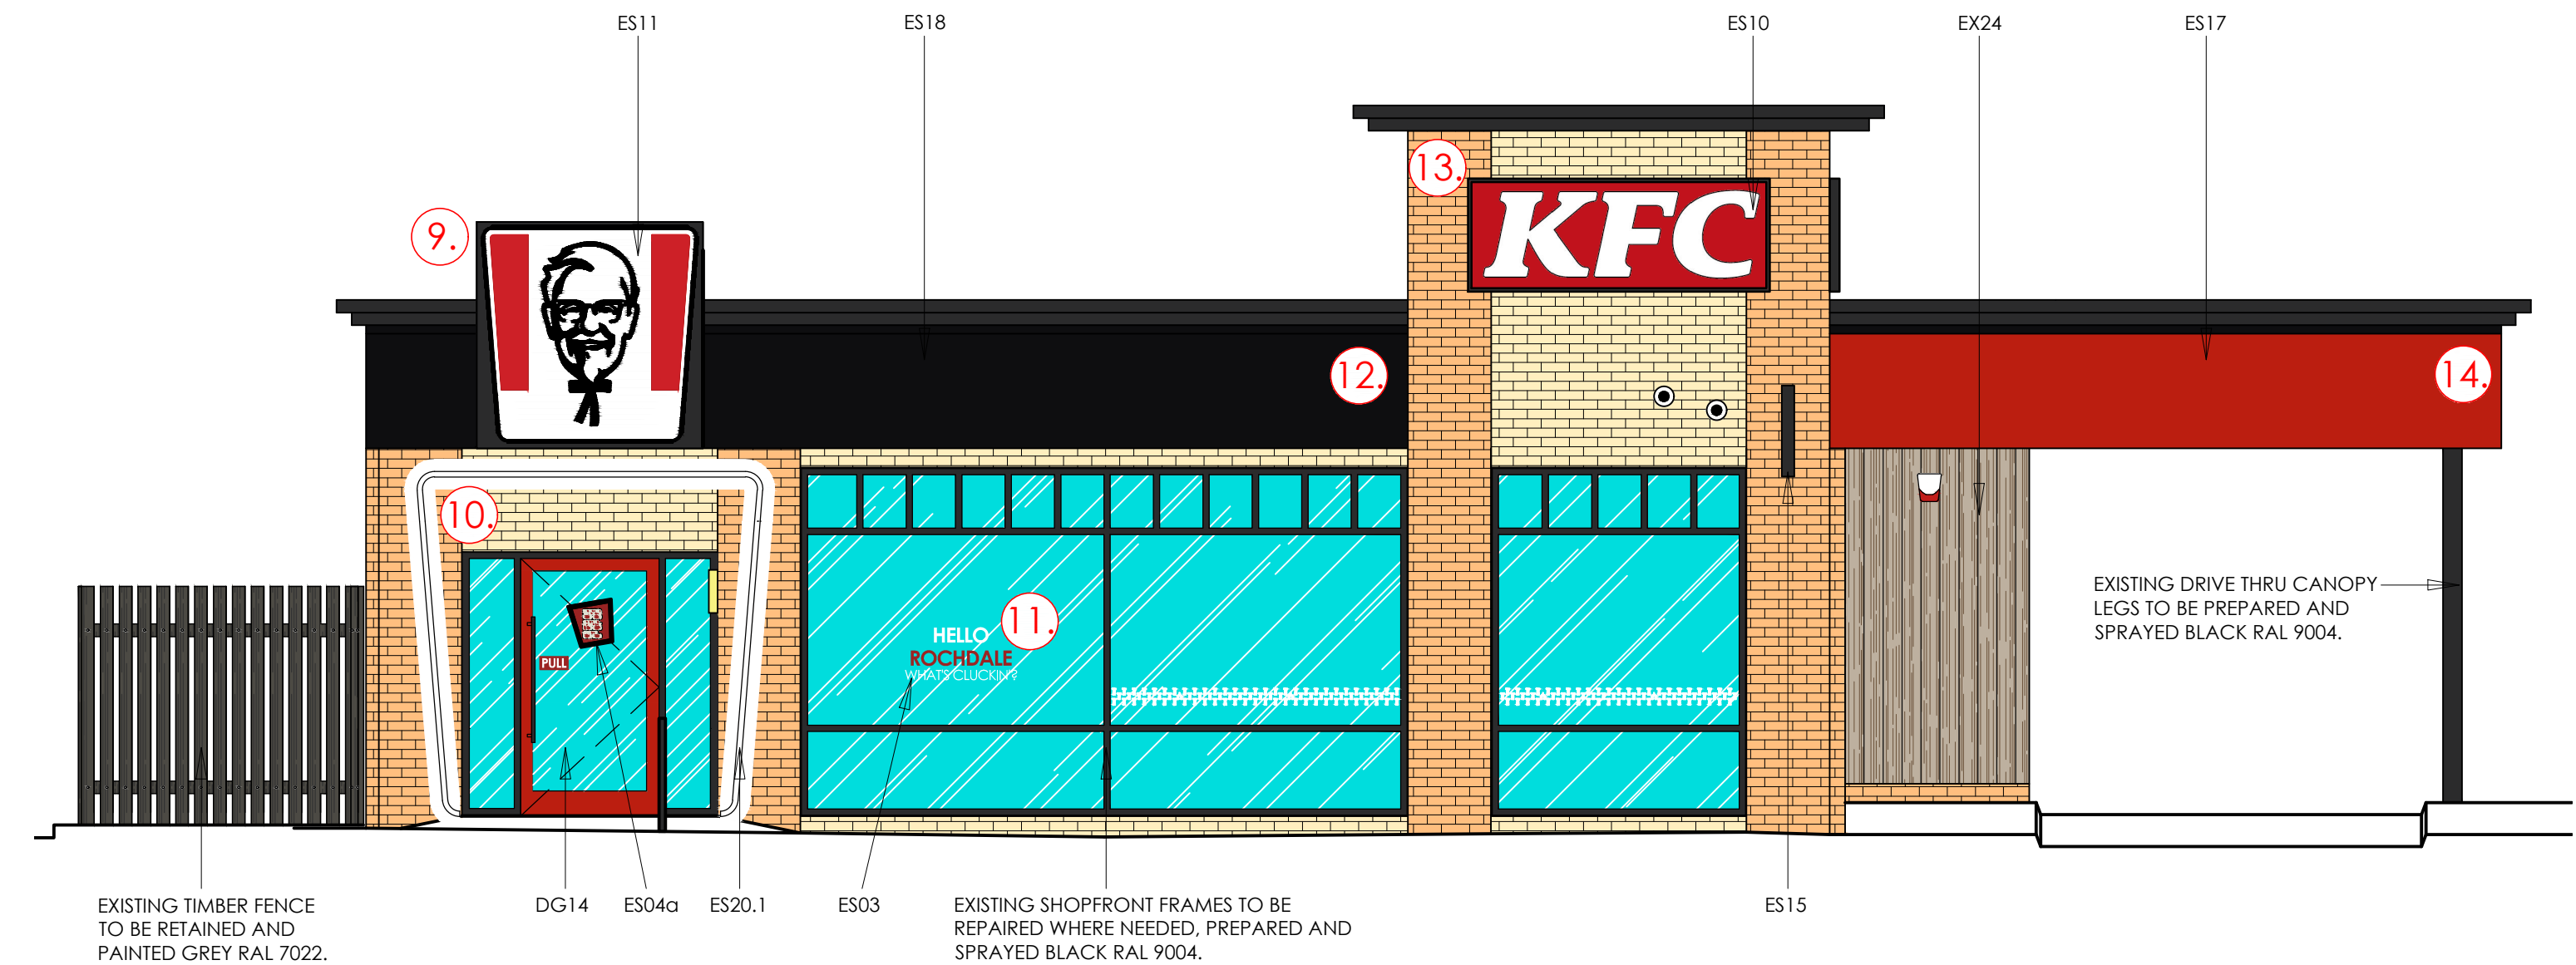

Proposed front elevation
scale - 1:50 @ A1 / 1:100 @ A3

© copyright 2022
This drawing and the copyrights and patents therein are the designer's property and may not be used or reproduced - only under contract.

ALL DIMENSIONS TO BE CHECKED ON SITE.
DO NOT SCALE FROM THIS DRAWING EXCEPT FOR THE PURPOSES OF LOCAL AUTHORITY PLANNING

		store address KFC ROCHDALE Kingsway Retail Park, Kingsway, Rochdale, OL16 5AF CLIENT: SASA
		drawing title PROPOSED EXTERNAL ELEVATIONS - SHEET 1
D	30/06/23	Drawing amended following comments from planning; large chicken graphic removed from drive-thru elevation
C	05/05/23	Let's Get Together vinyl added to wall above menu board; posters and frames added to rear yard wall; projecting sign graphic updated; delivery driver entrance graphic updated; signage key updated
B	15/02/23	Omitted fly poster vinyl & spraying of brickwork
A	27/10/22	Updated as per KFC markup
rev	date	description



Soul Foods Group

Frank Belshaw
Building Surveyors Limited

wheatley springs barn, wheatley lane road,
barrowford, nelson, lancashire. BB9 6GS.
tel no. (01282) 697668, fax no. (01282) 602447.



IMAGE ENHANCEMENT

store address

KFC ROCHDALE

Kingsway Retail Park,

Kingsway,

Rochdale,

OL16 5AF

CLIENT: SASA

drawing title

PROPOSED

EXTERNAL ELEVATIONS - SHEET 1

drawn by	checked	date
RCH	----	12/10/22
store no.	scale	
026/16	1:50 @ A1	

KFC drawing no.	FB ref.	revision
2616/2022/G211	2022/93	D