




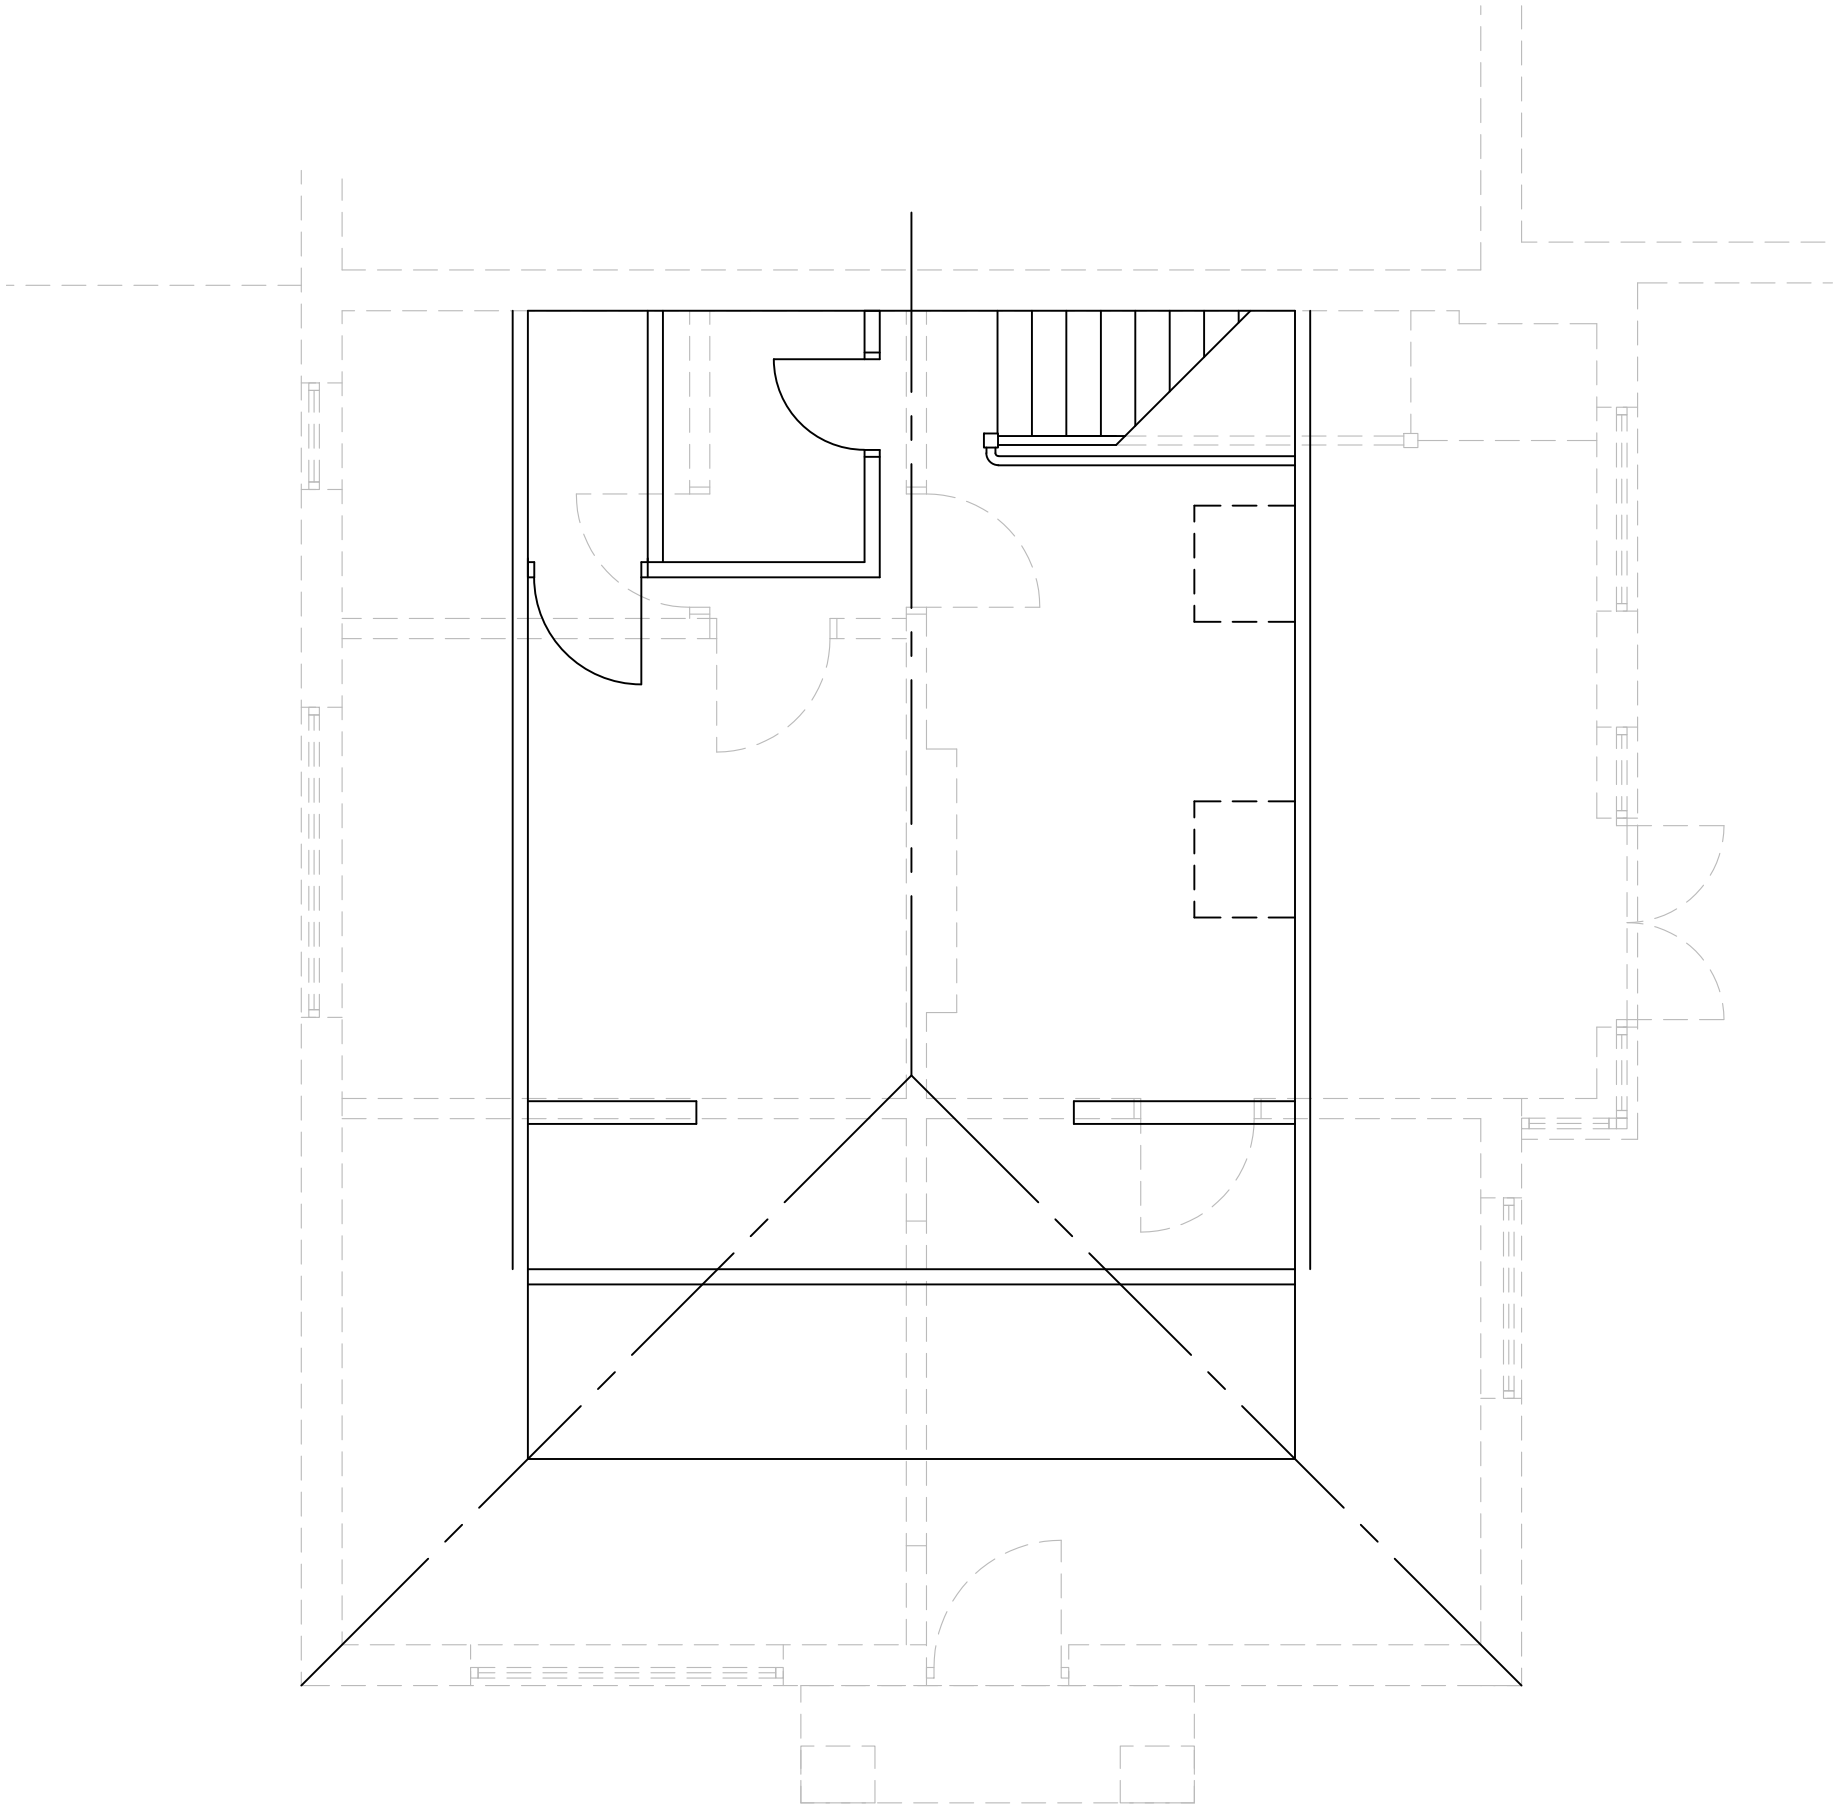


EXISTING FIRST FLOOR PLAN
scale 1-50

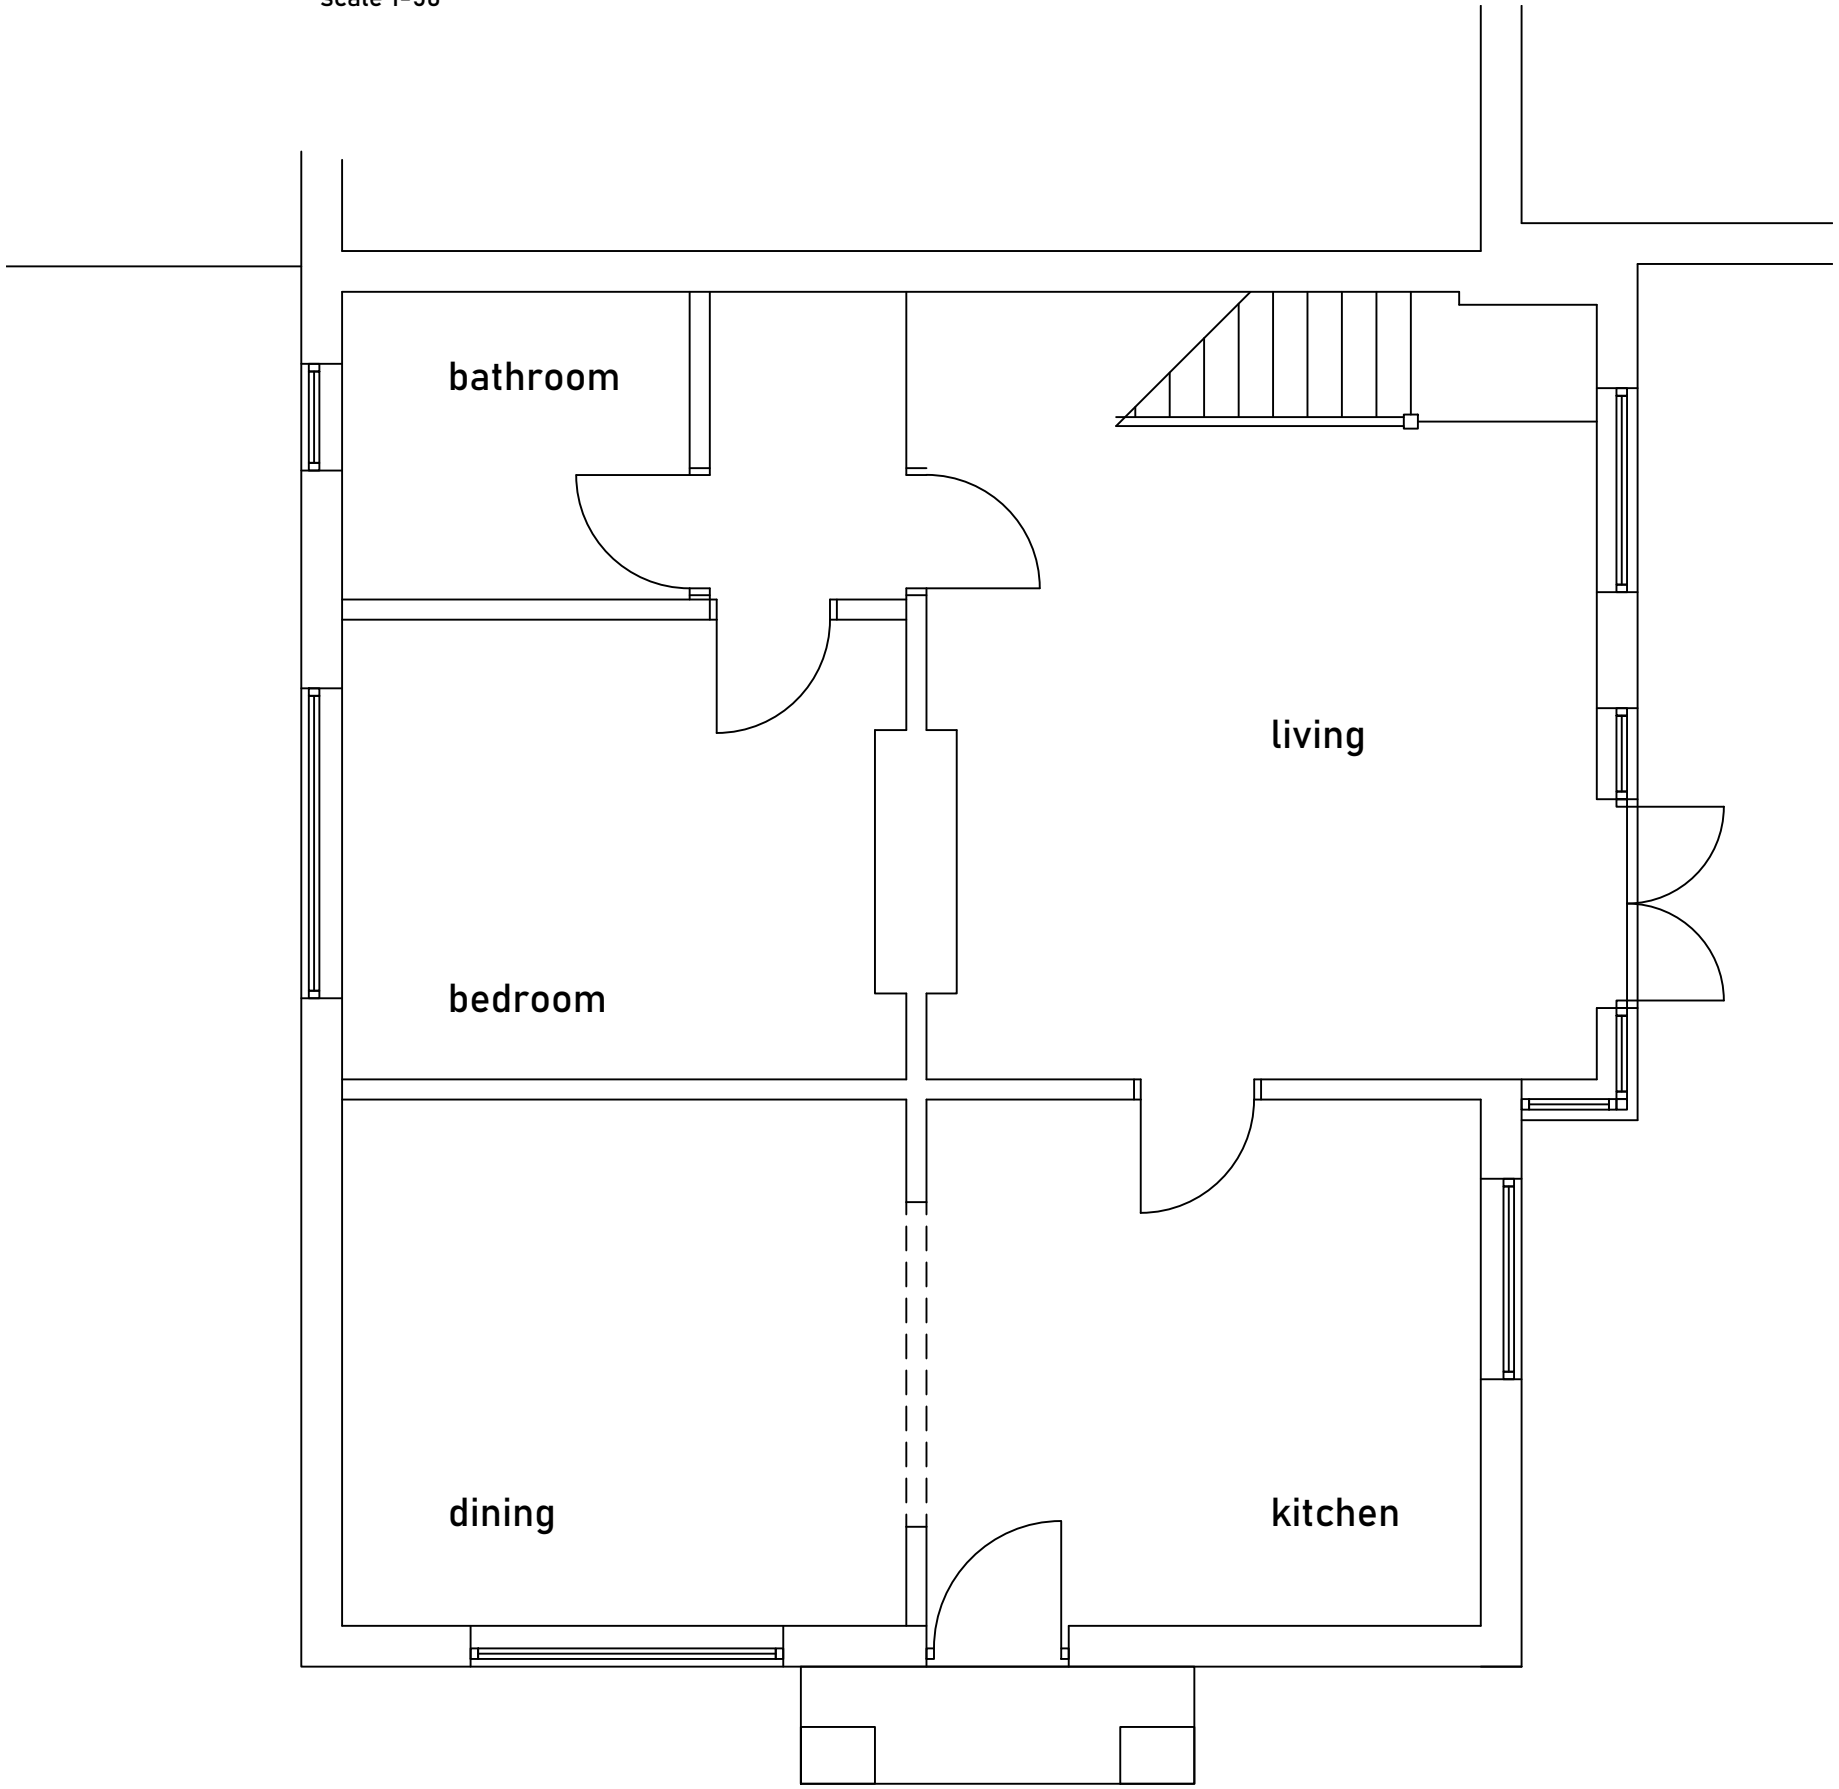


EXISTING GROUND FLOOR PLAN
scale 1-50

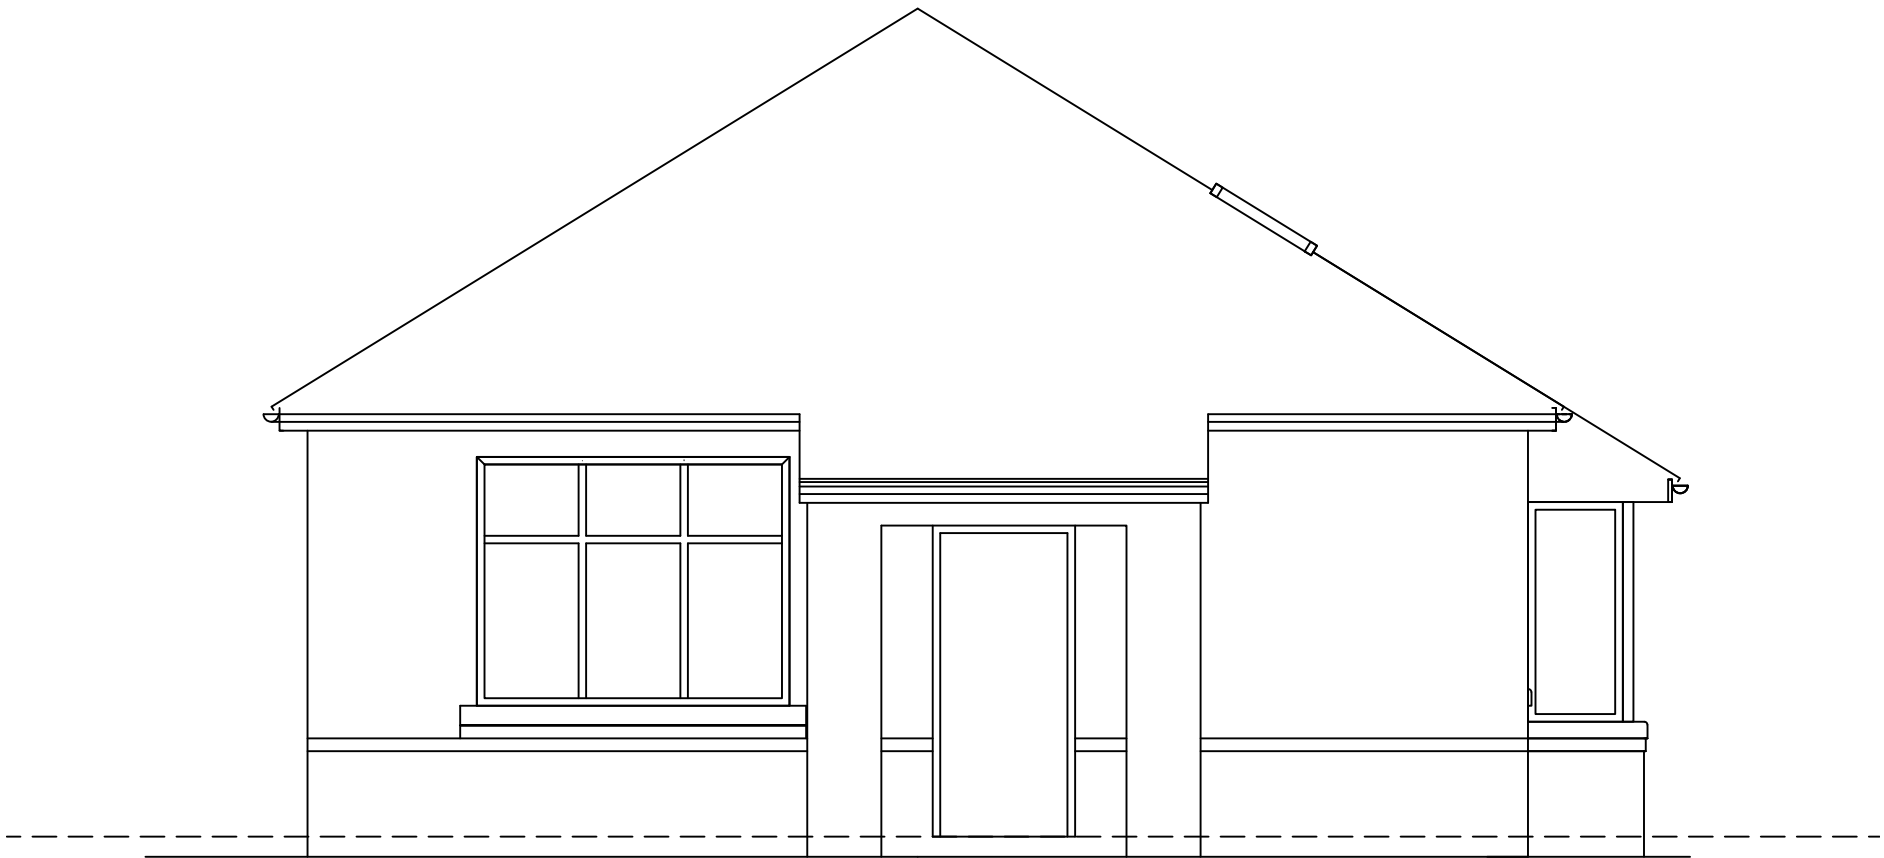

EXISTING WESTERLY ELEVATION
scale 1-50

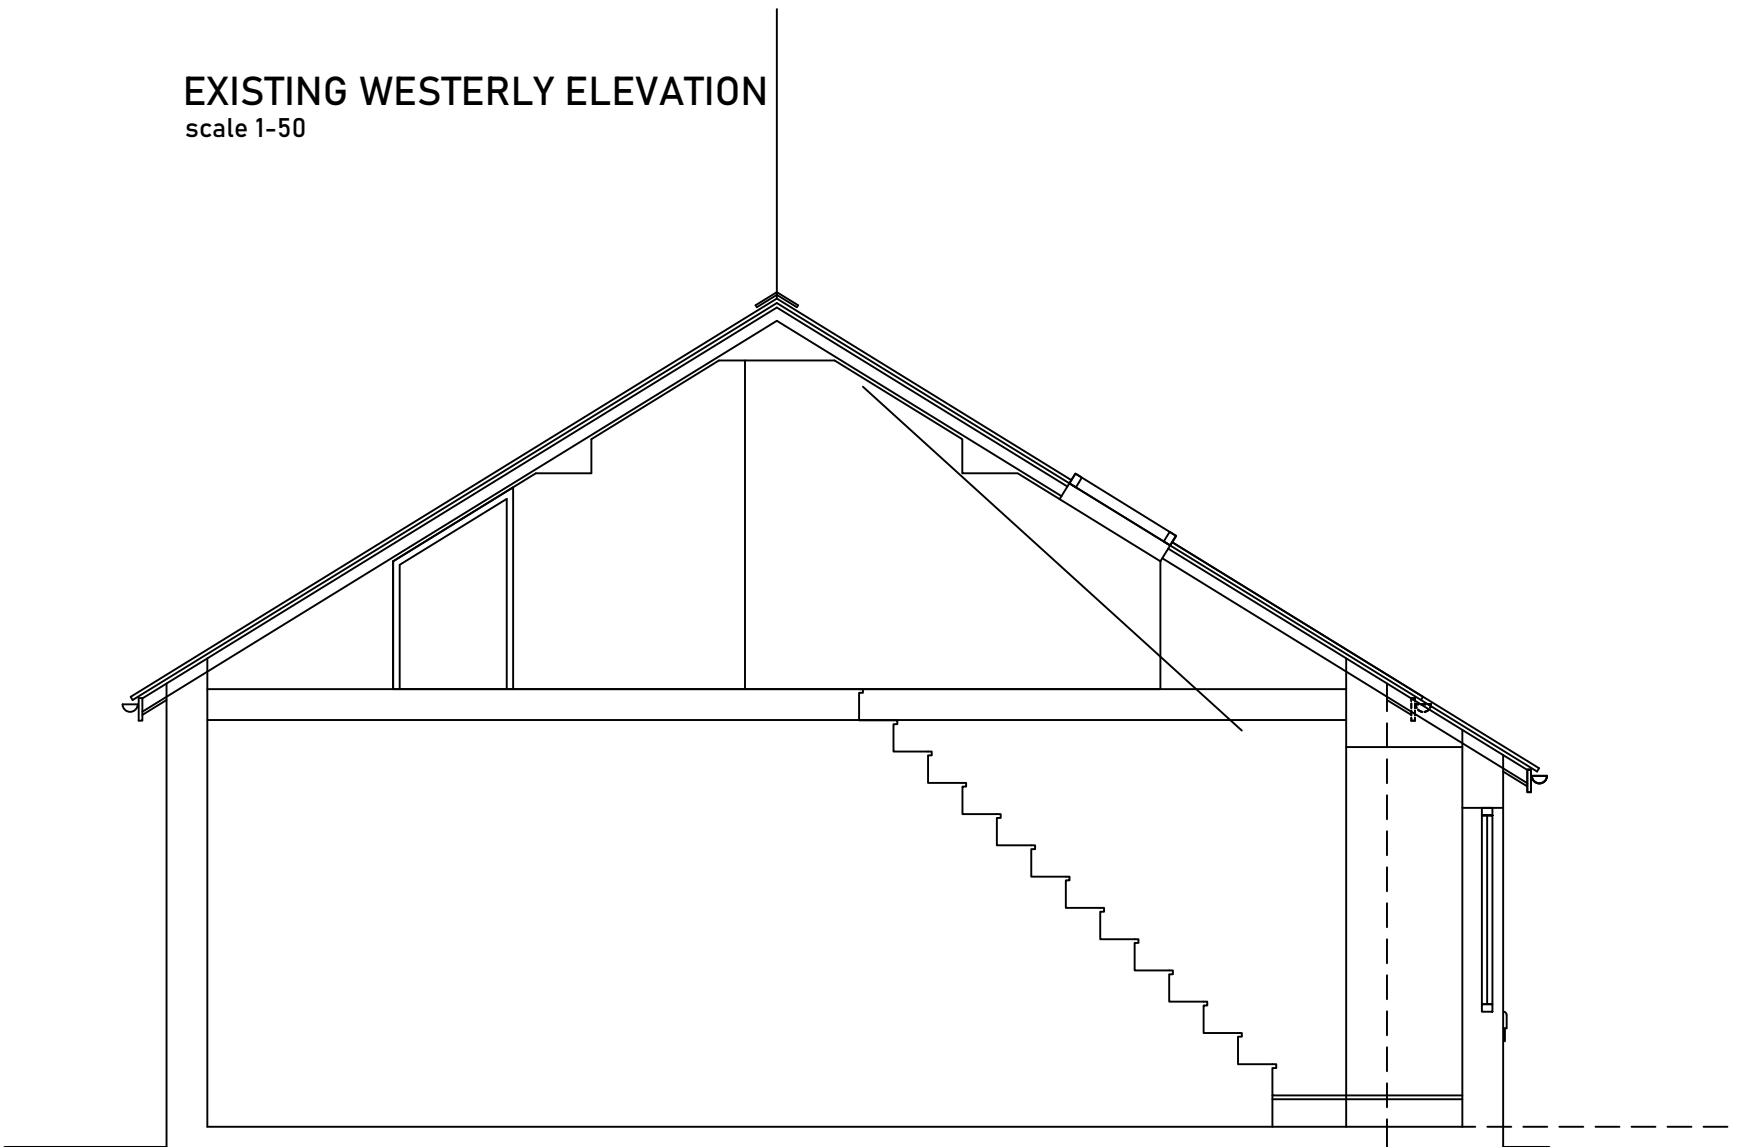

EXISTING CROSS SECTION
scale 1-50

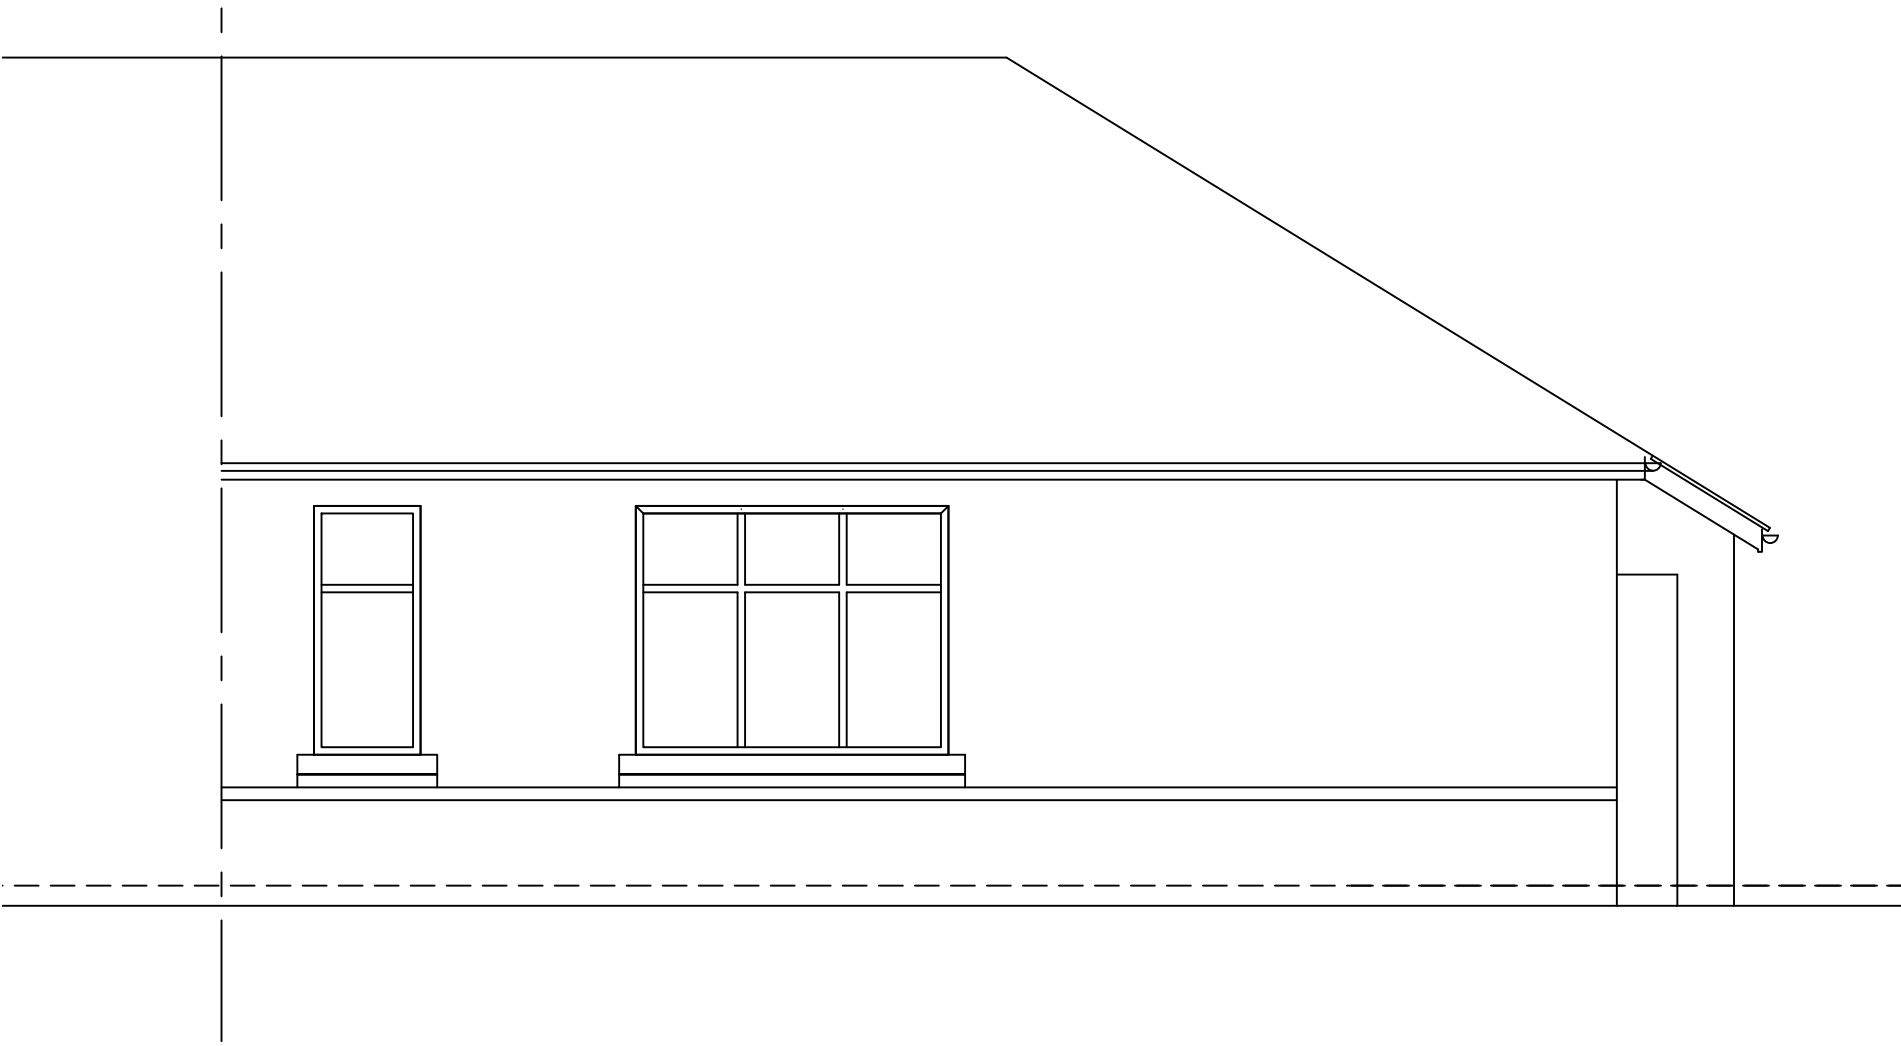

EXISTING NORTHERLY ELEVATION
scale 1-50



EXISTING SOUTHERLY ELEVATION
scale 1-50

- - - rev: date: description		
 AJ COCKER ASSOCIATES CHARTERED BUILDING SURVEYORS		New Century House 176 Drake Street Rochdale OL16 1UP Tel: 01706 764880 Fax: 01706 764881 www.ajcockerassociates.co.uk mail@ajcockerassociates.co.uk
 the mark of property professionalism worldwide		
Project: 18 Woodgate Avenue Rochdale		scale: as noted@A1
EXISTING LAYOUTS		date: November 22
Client: Mr & Mrs Pickersgill		drawn: IS
		Dwg. Nr. P239-001