



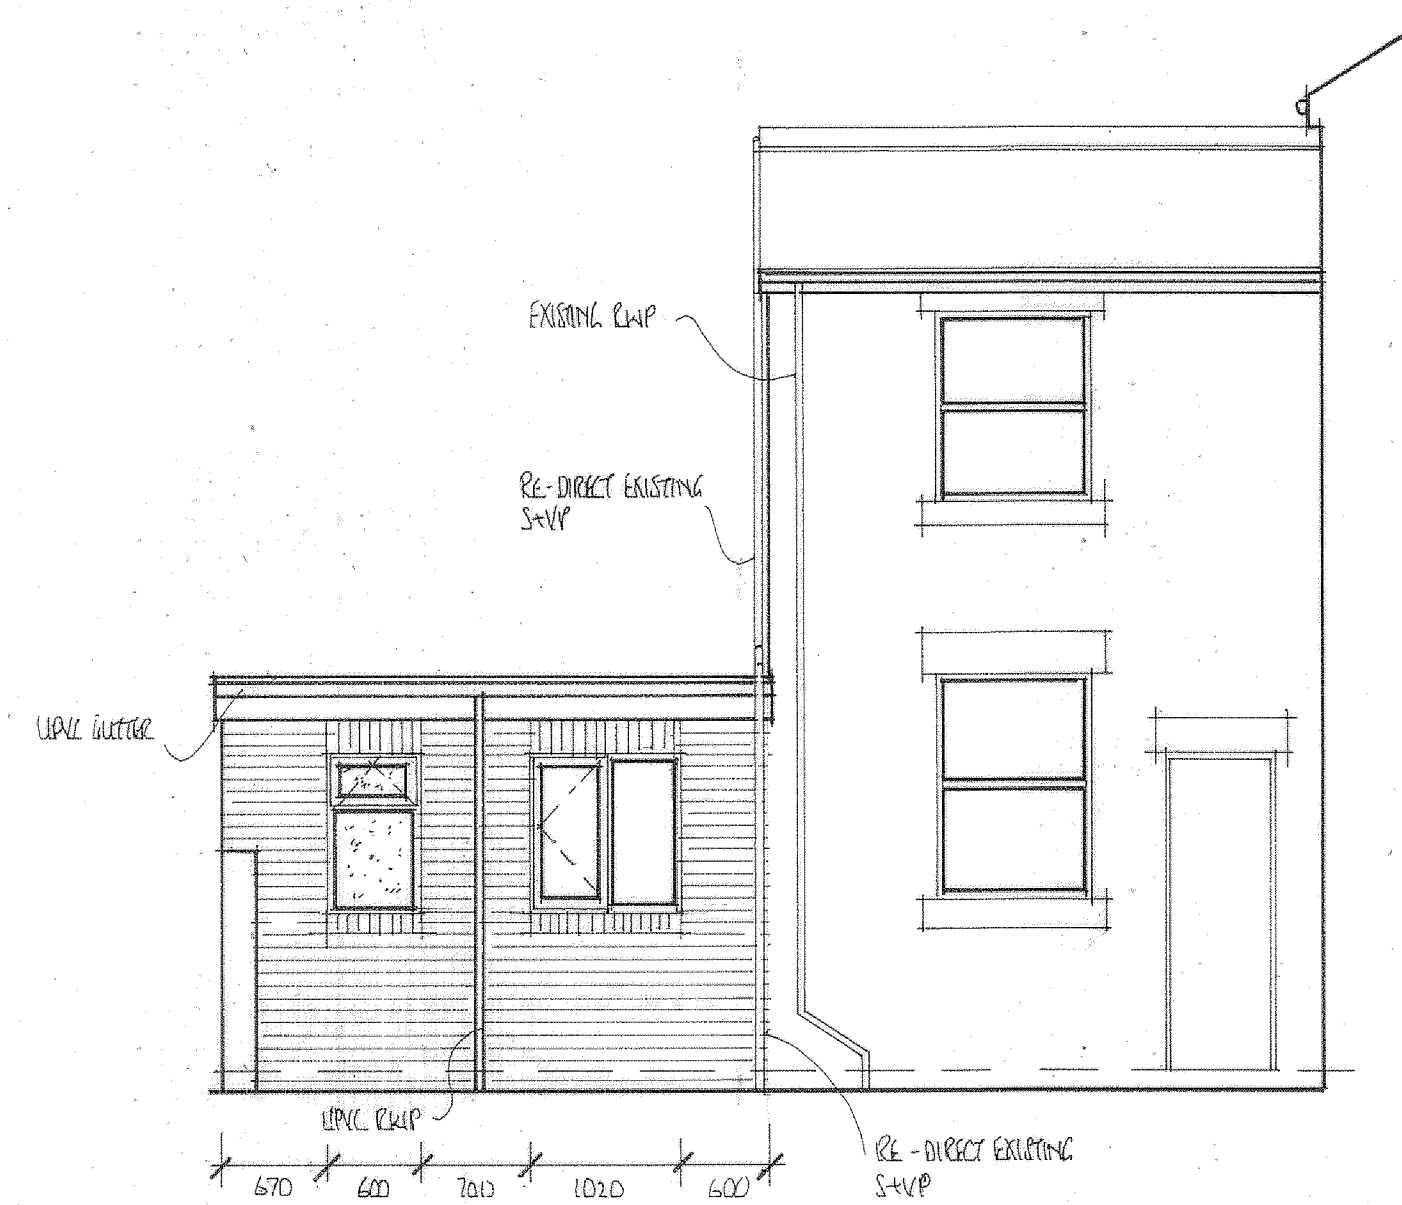


REAR ELEVATION

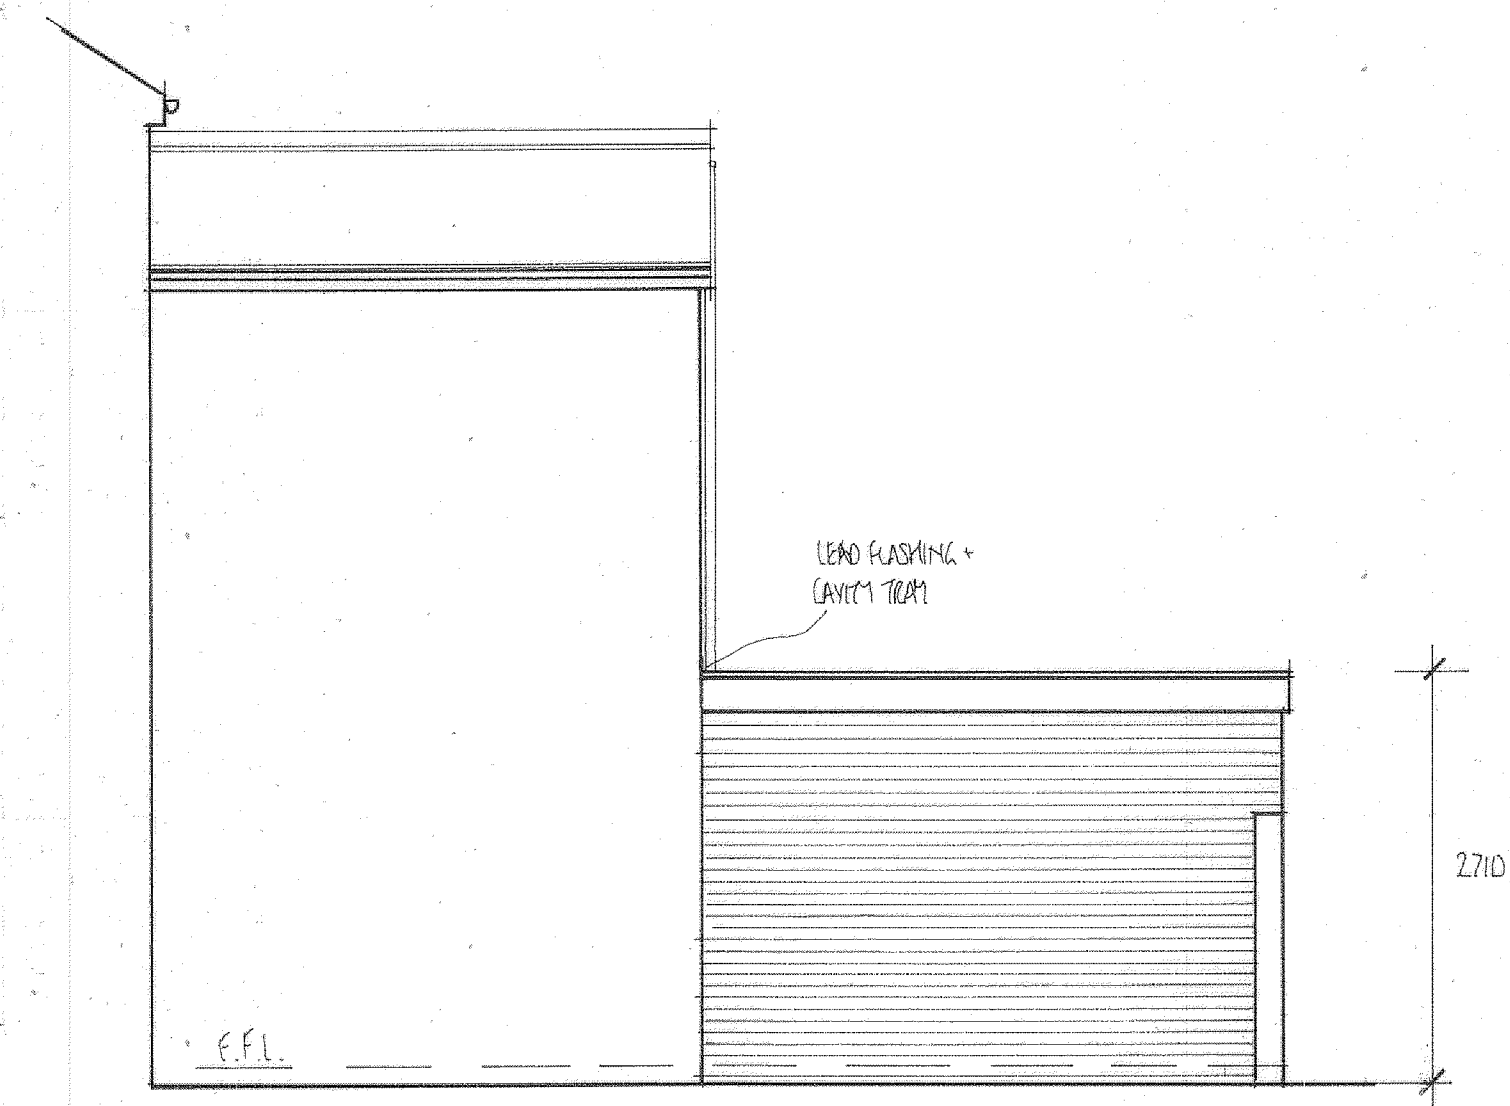


SIDE ELEVATION





RETURN ELEVATION

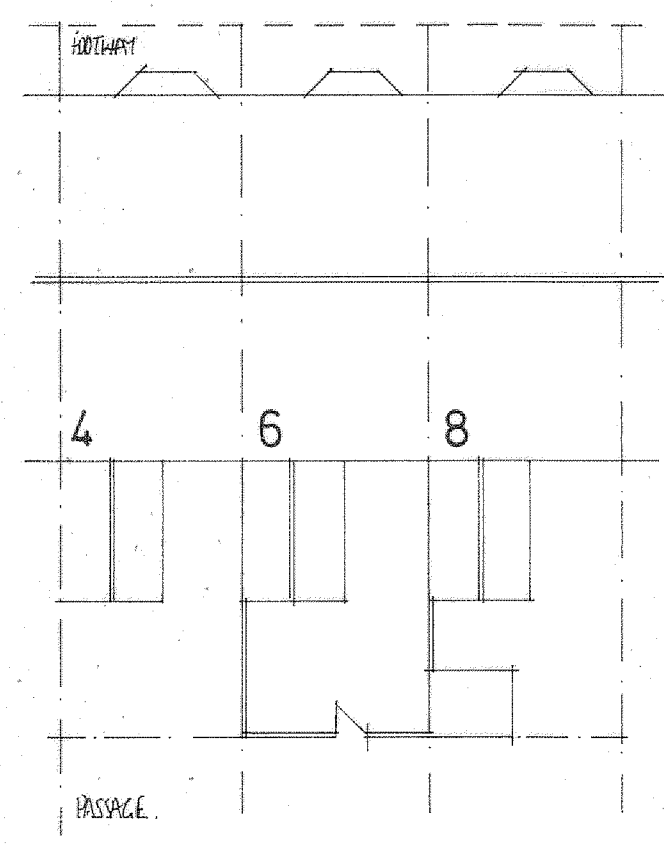

EXISTING ROOF AND SITE PLAN. SCALE 1:200 @A1

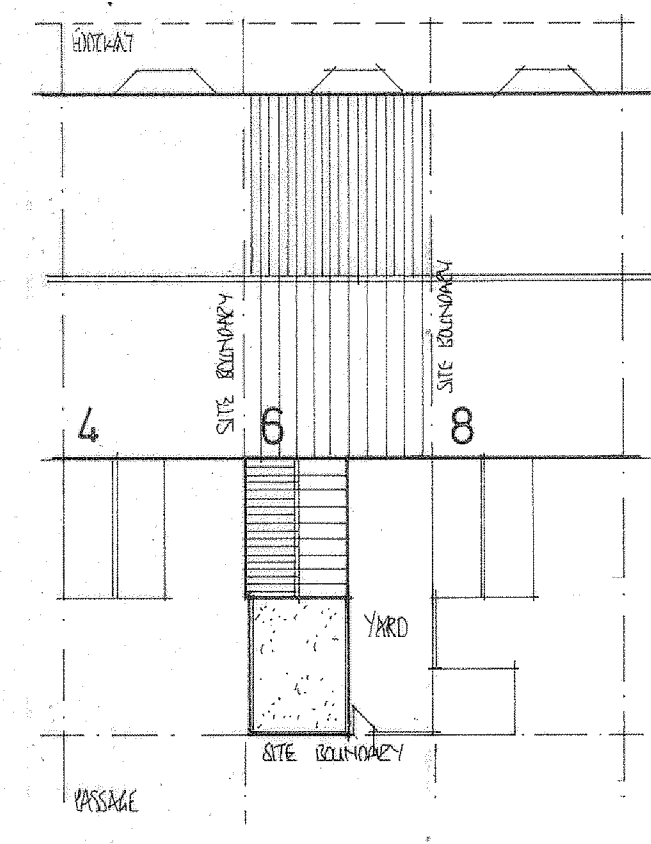

PROPOSED ROOF AND SITE PLAN. SCALE 1:200 @A1

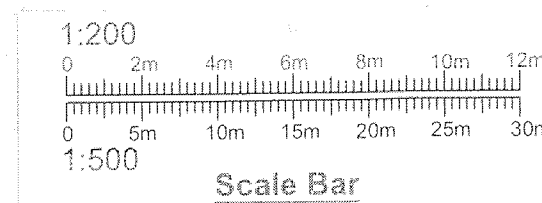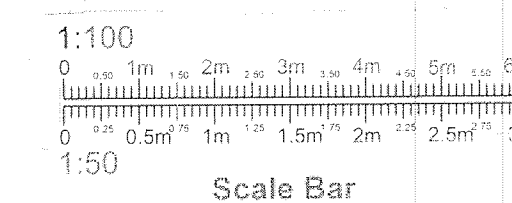

PROJECT
PROPOSED SINGLE STOREY
REAR KITCHEN / SHOWER ROOM
EXTENSION.
DRAWING TITLE
PROPOSED ELEVATIONS,
EXISTING AND PROPOSED
ROOF AND SITE PLAN.
CLIENT
MR. M. YASEEN.
ADDRESS
6, DUNSTER AVE,
ROCHDALE.
SCALE
SCALE 1:50@A1
SCALE 1:200@A1.
DRAWING No
FO 03235825/3.

DATE
MAR 2023.