


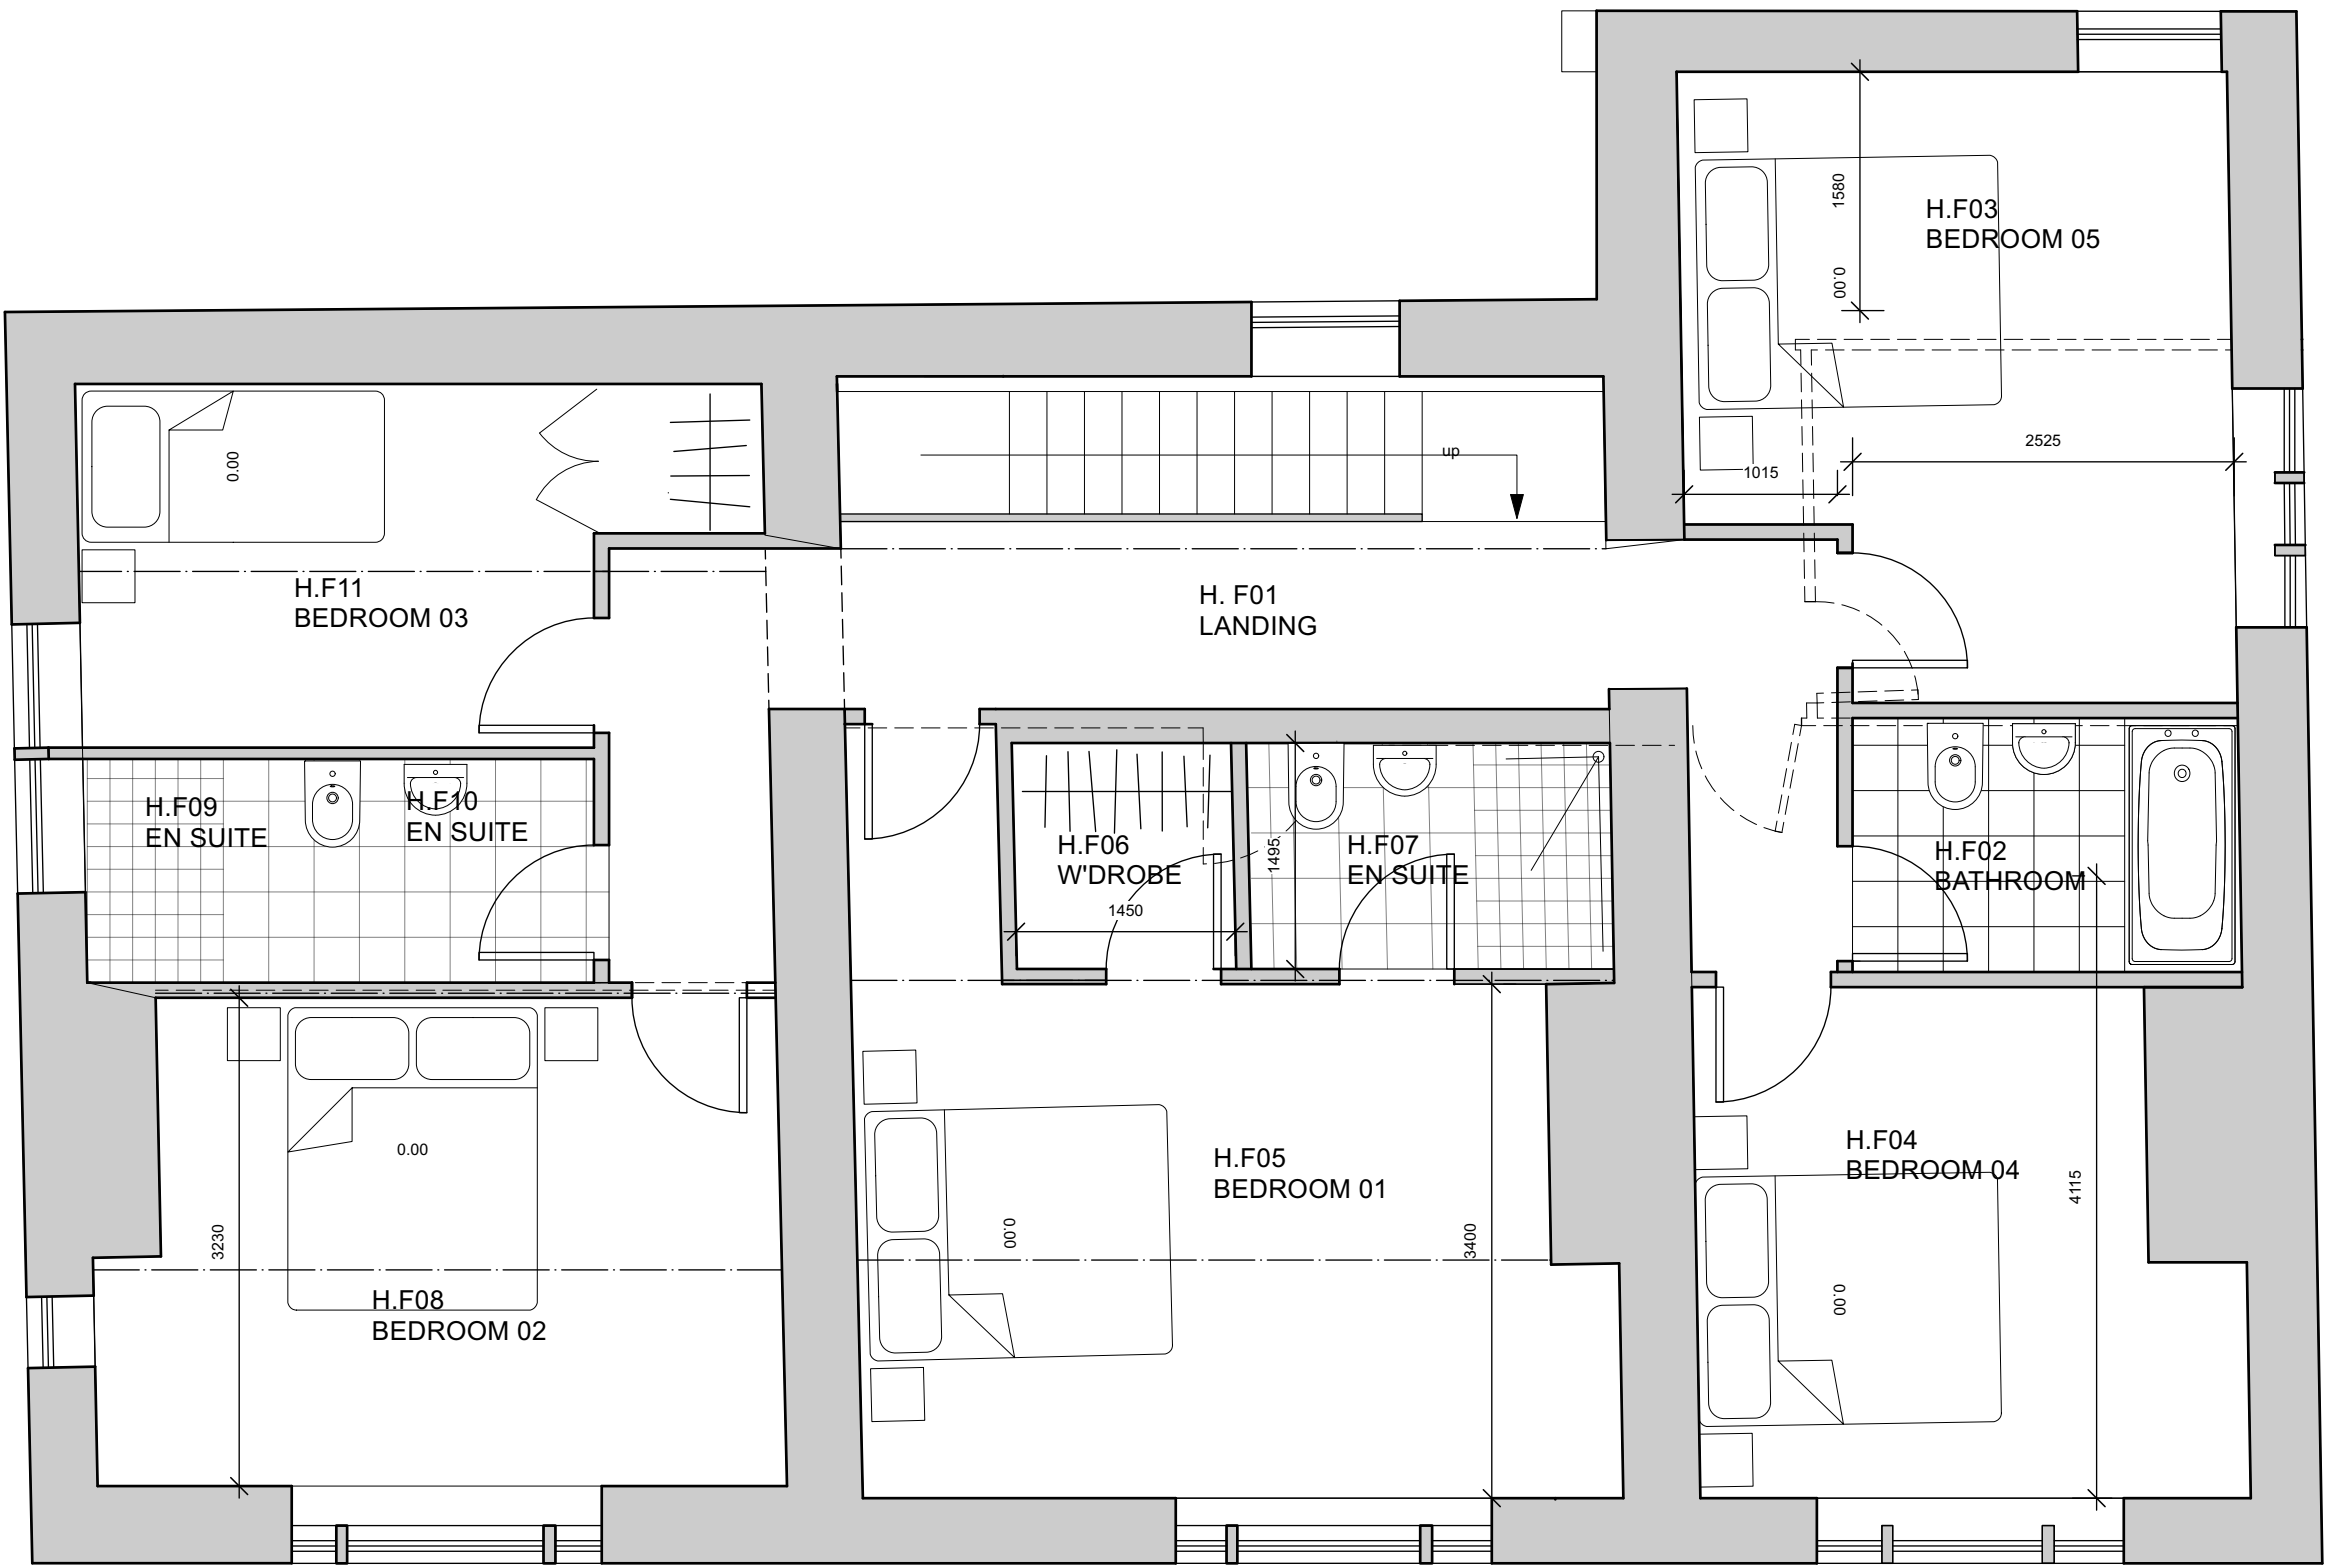


PROPOSED DIVISION OF THE HOUSE- FIRST FLOOR
1:50 SCALE
0 500 1,500 2,500mm
Scale 1:50



SITE PLAN
1:500 SCALE

HOUSE	
Accommodation:	Total:
Double Bedrooms	4
Single Bedrooms	1
Total area	207Msq

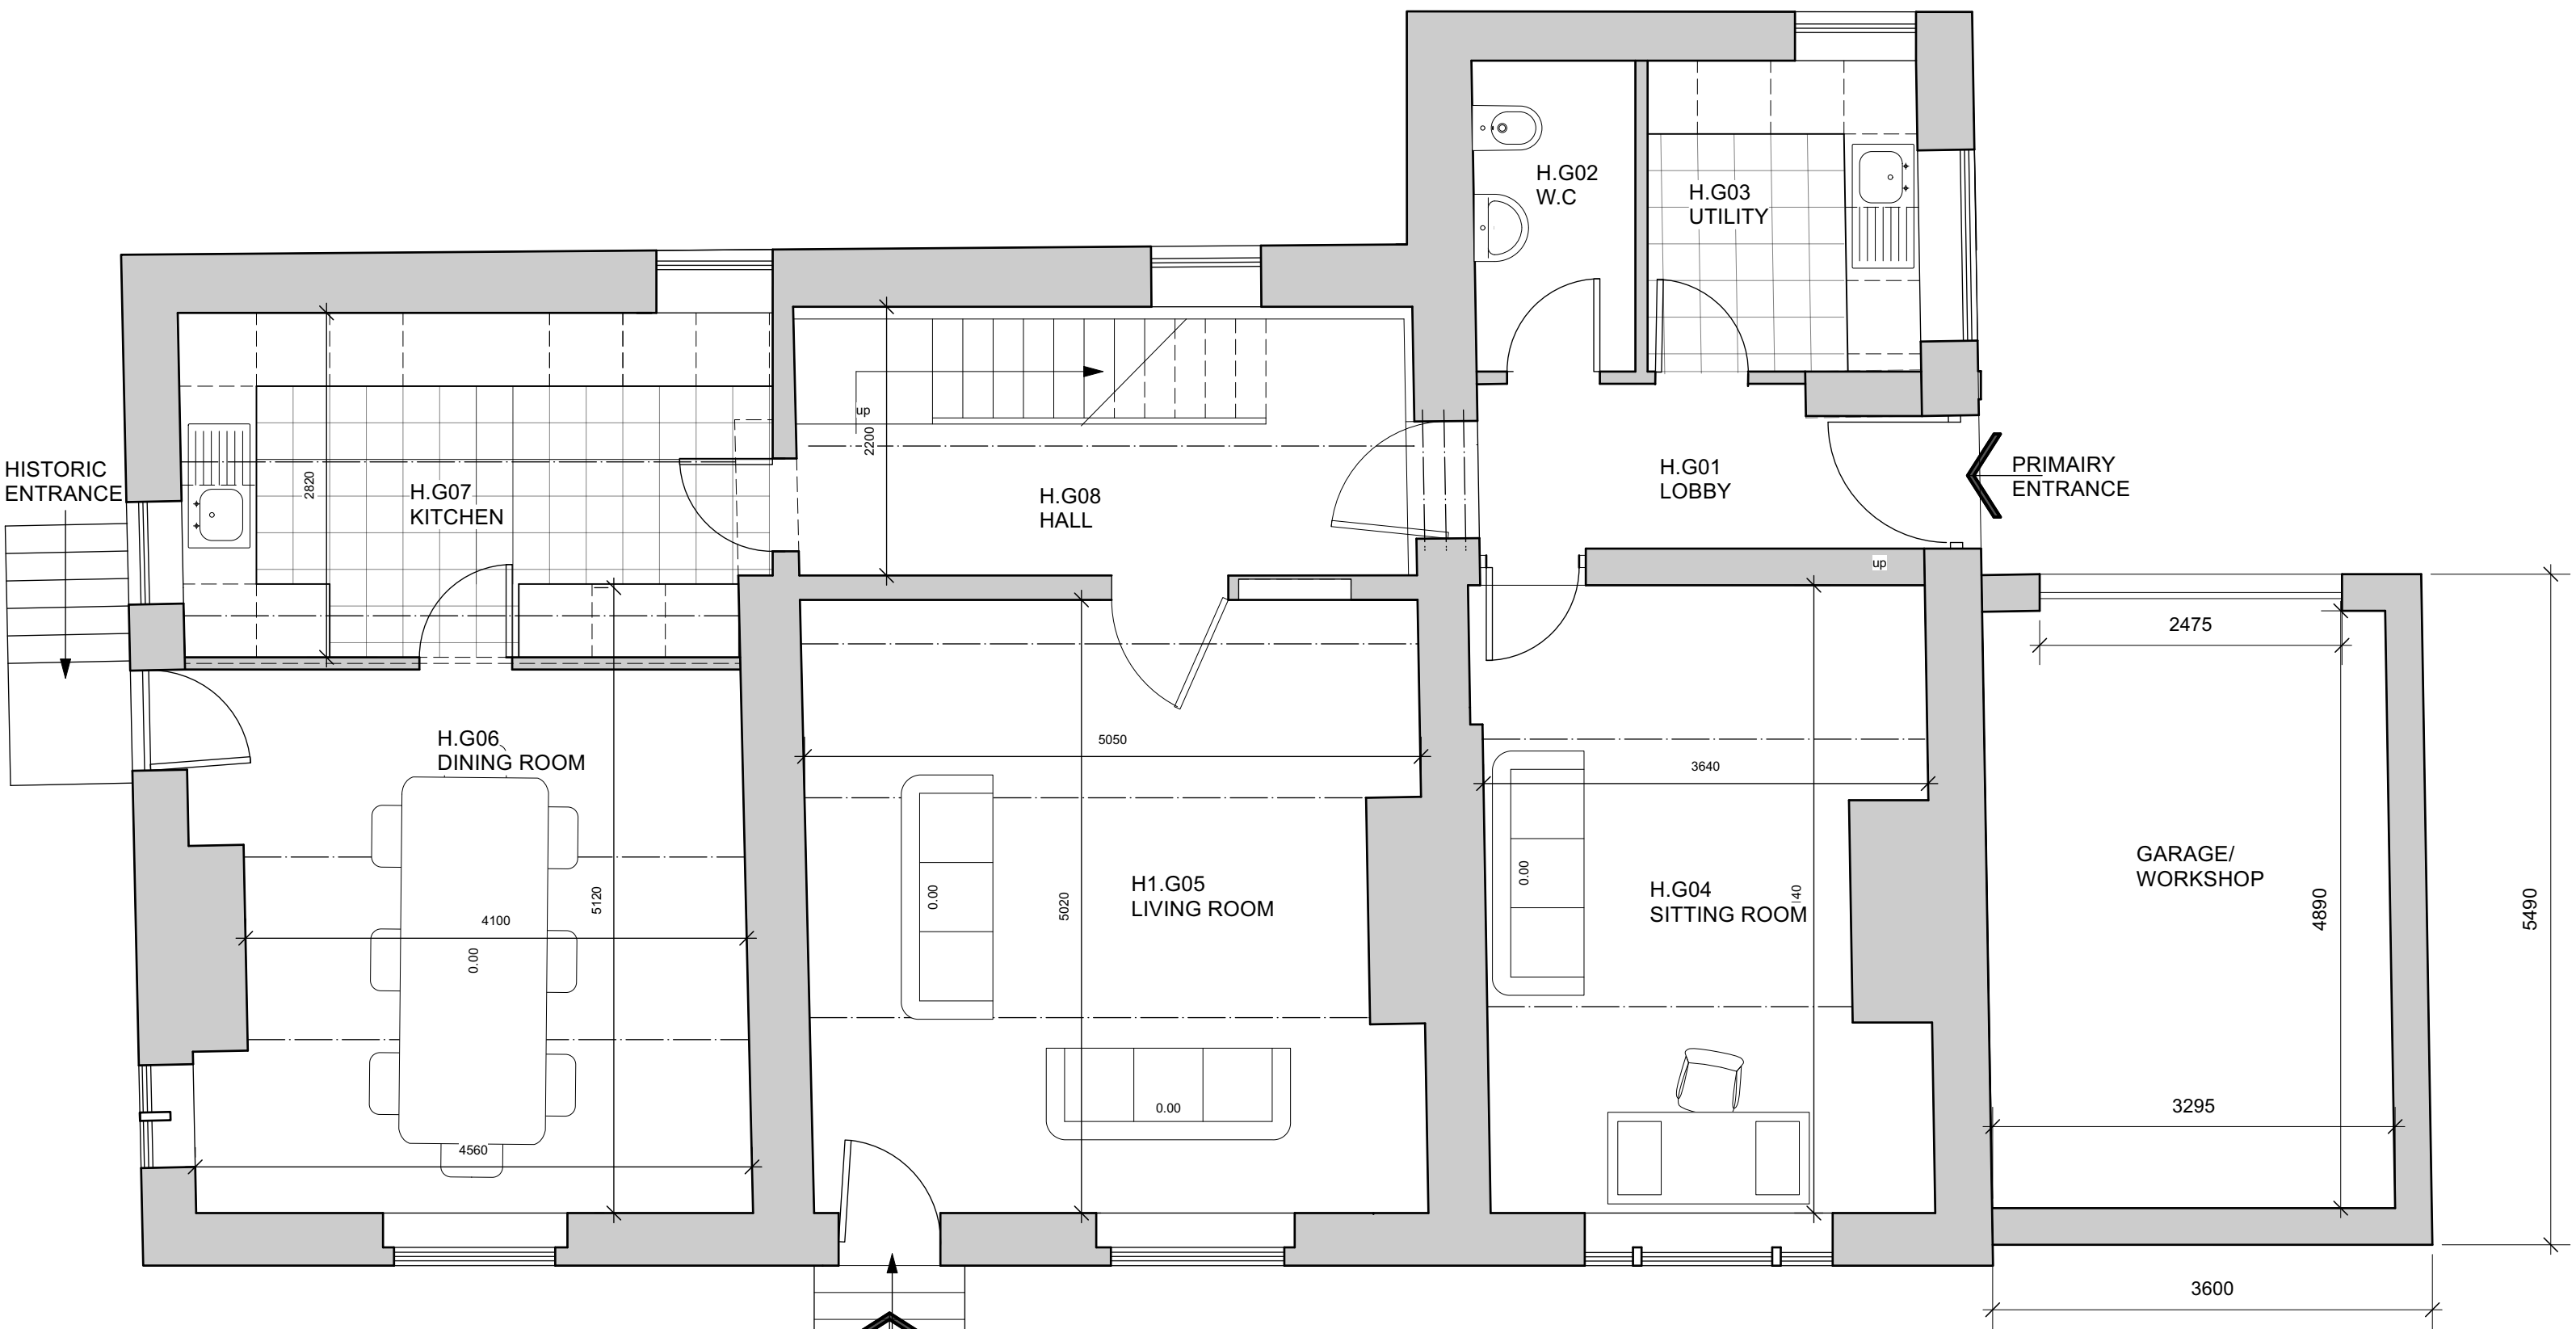

PROPOSED DIVISION OF THE HOUSE- GROUND FLOOR
1:50 SCALE
0 500 1,500 2,500mm
Scale 1:50

Proposed Redevelopment
Address
Silver Hill Farm
Rochdale
Client
Barratt & David Wilson Homes
North West
Drawing
Prop Farmhouse Plans