




DO NOT SCALE EXCEPT FOR PLANNING APPLICATION PURPOSES. USE FIGURED DIMENSIONS. ANY DISCREPANCIES ARE TO BE REPORTED TO THIS OFFICE PRIOR TO THE CONTINUANCE OF WORKS. THIS DRAWING IS THE COPYRIGHT OF MALCOLM B J PERCY, BUILDING DESIGN & PLANNING CONSULTANCY, & MUST NOT BE REPRODUCED IN ANY FORMAT WITHOUT THE PRIOR WRITTEN AGREEMENT OF THIS OFFICE.

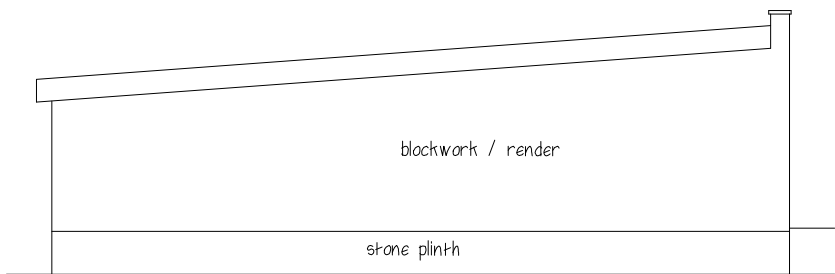


NORTH EXISTING

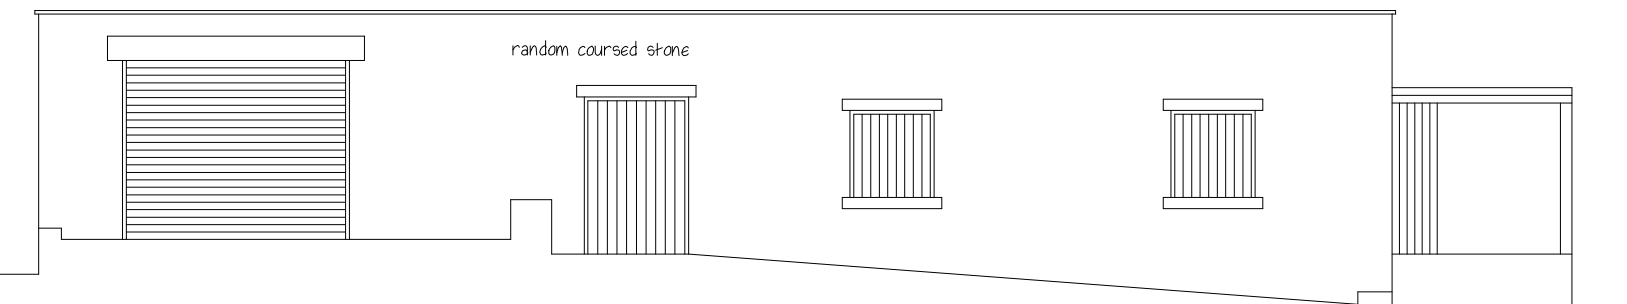


WEST EXISTING

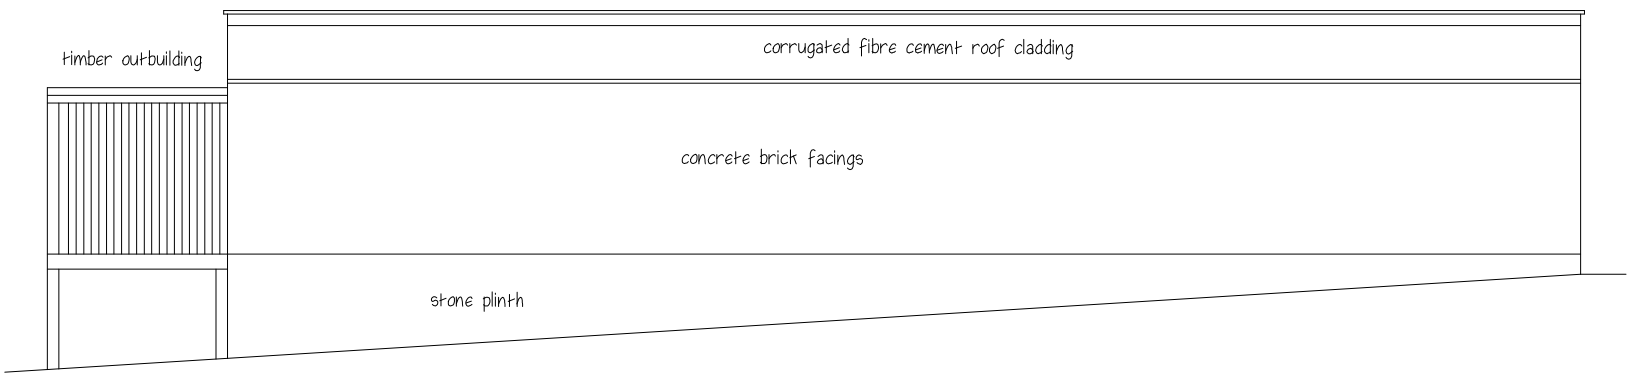


EAST EXISTING

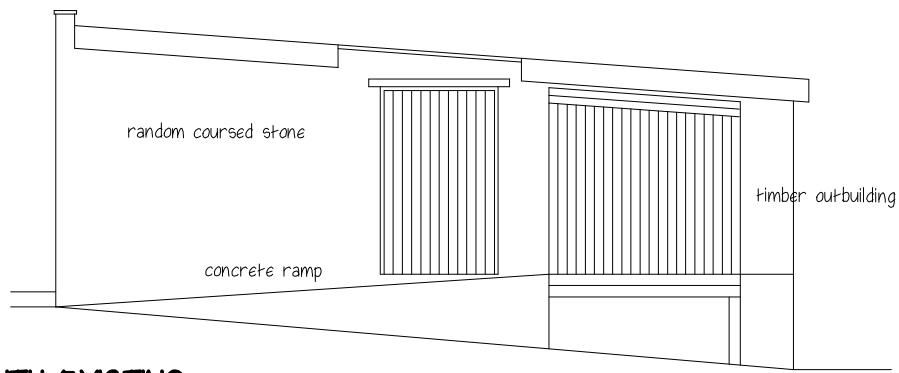


SOUTH EXISTING

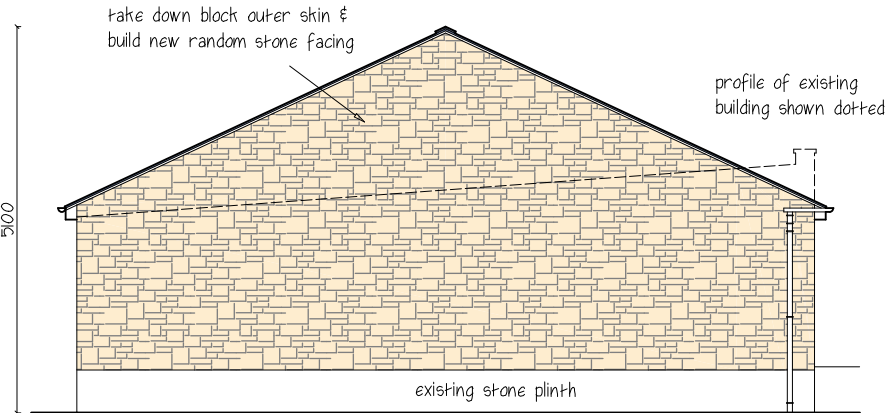


NORTH PROPOSED

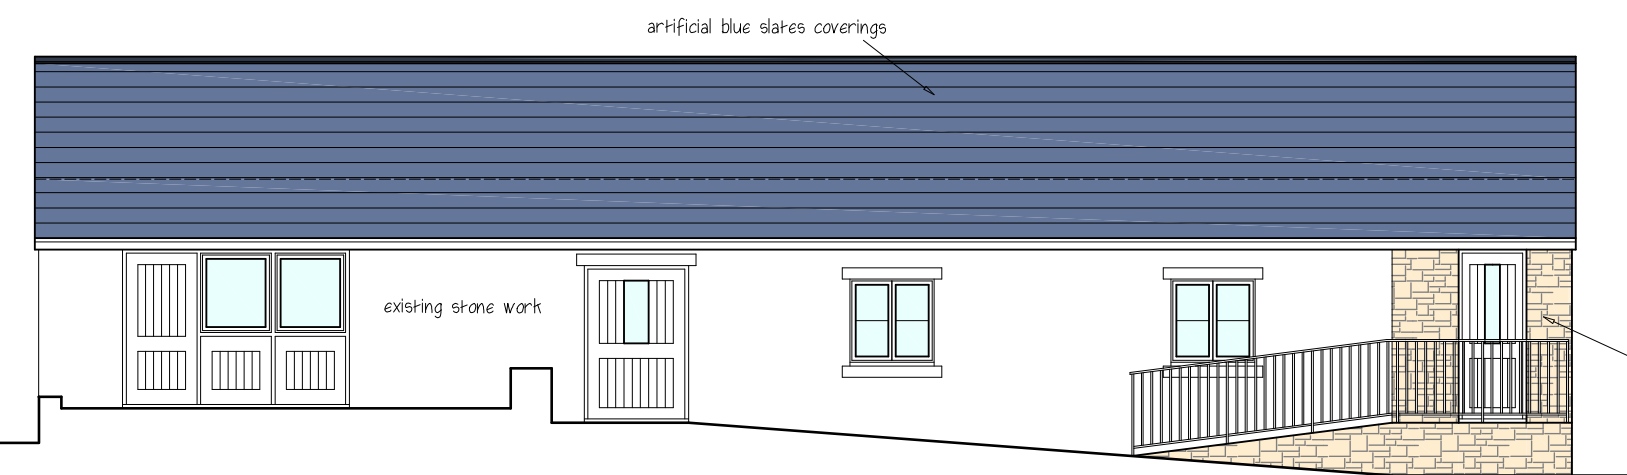



WEST PROPOSED

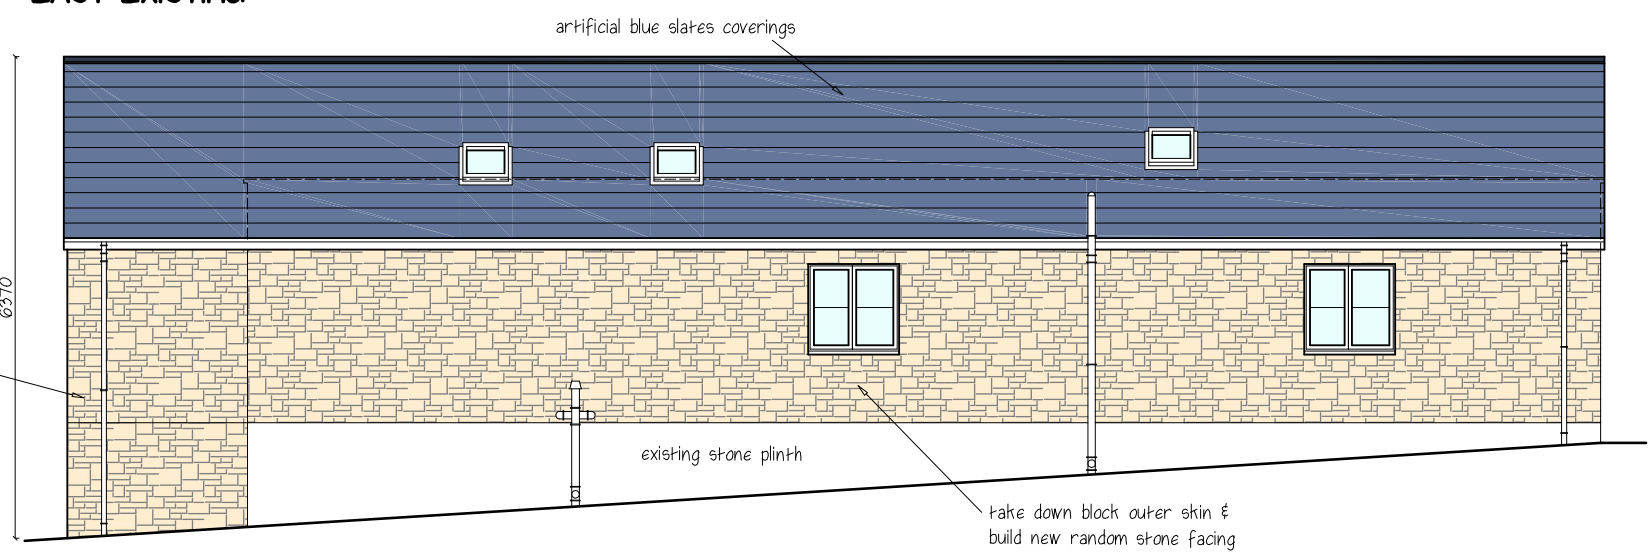

EAST PROPOSED

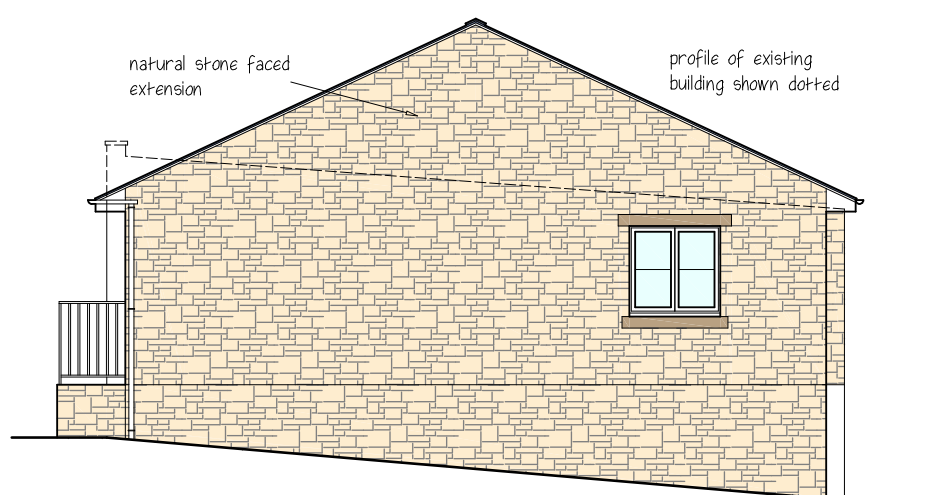

SOUTH PROPOSED

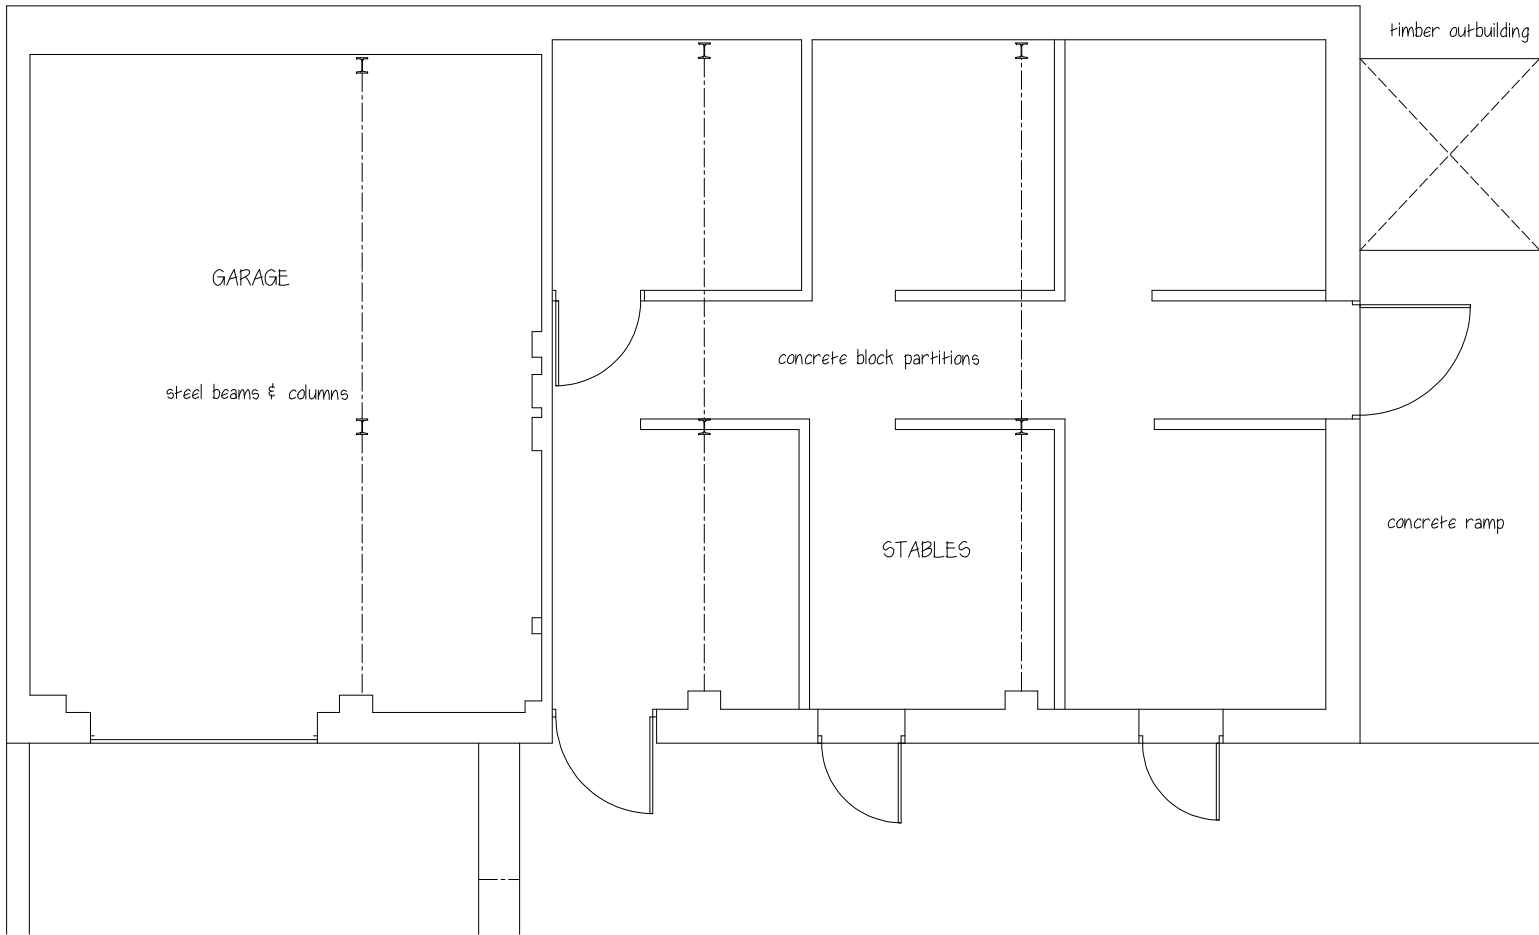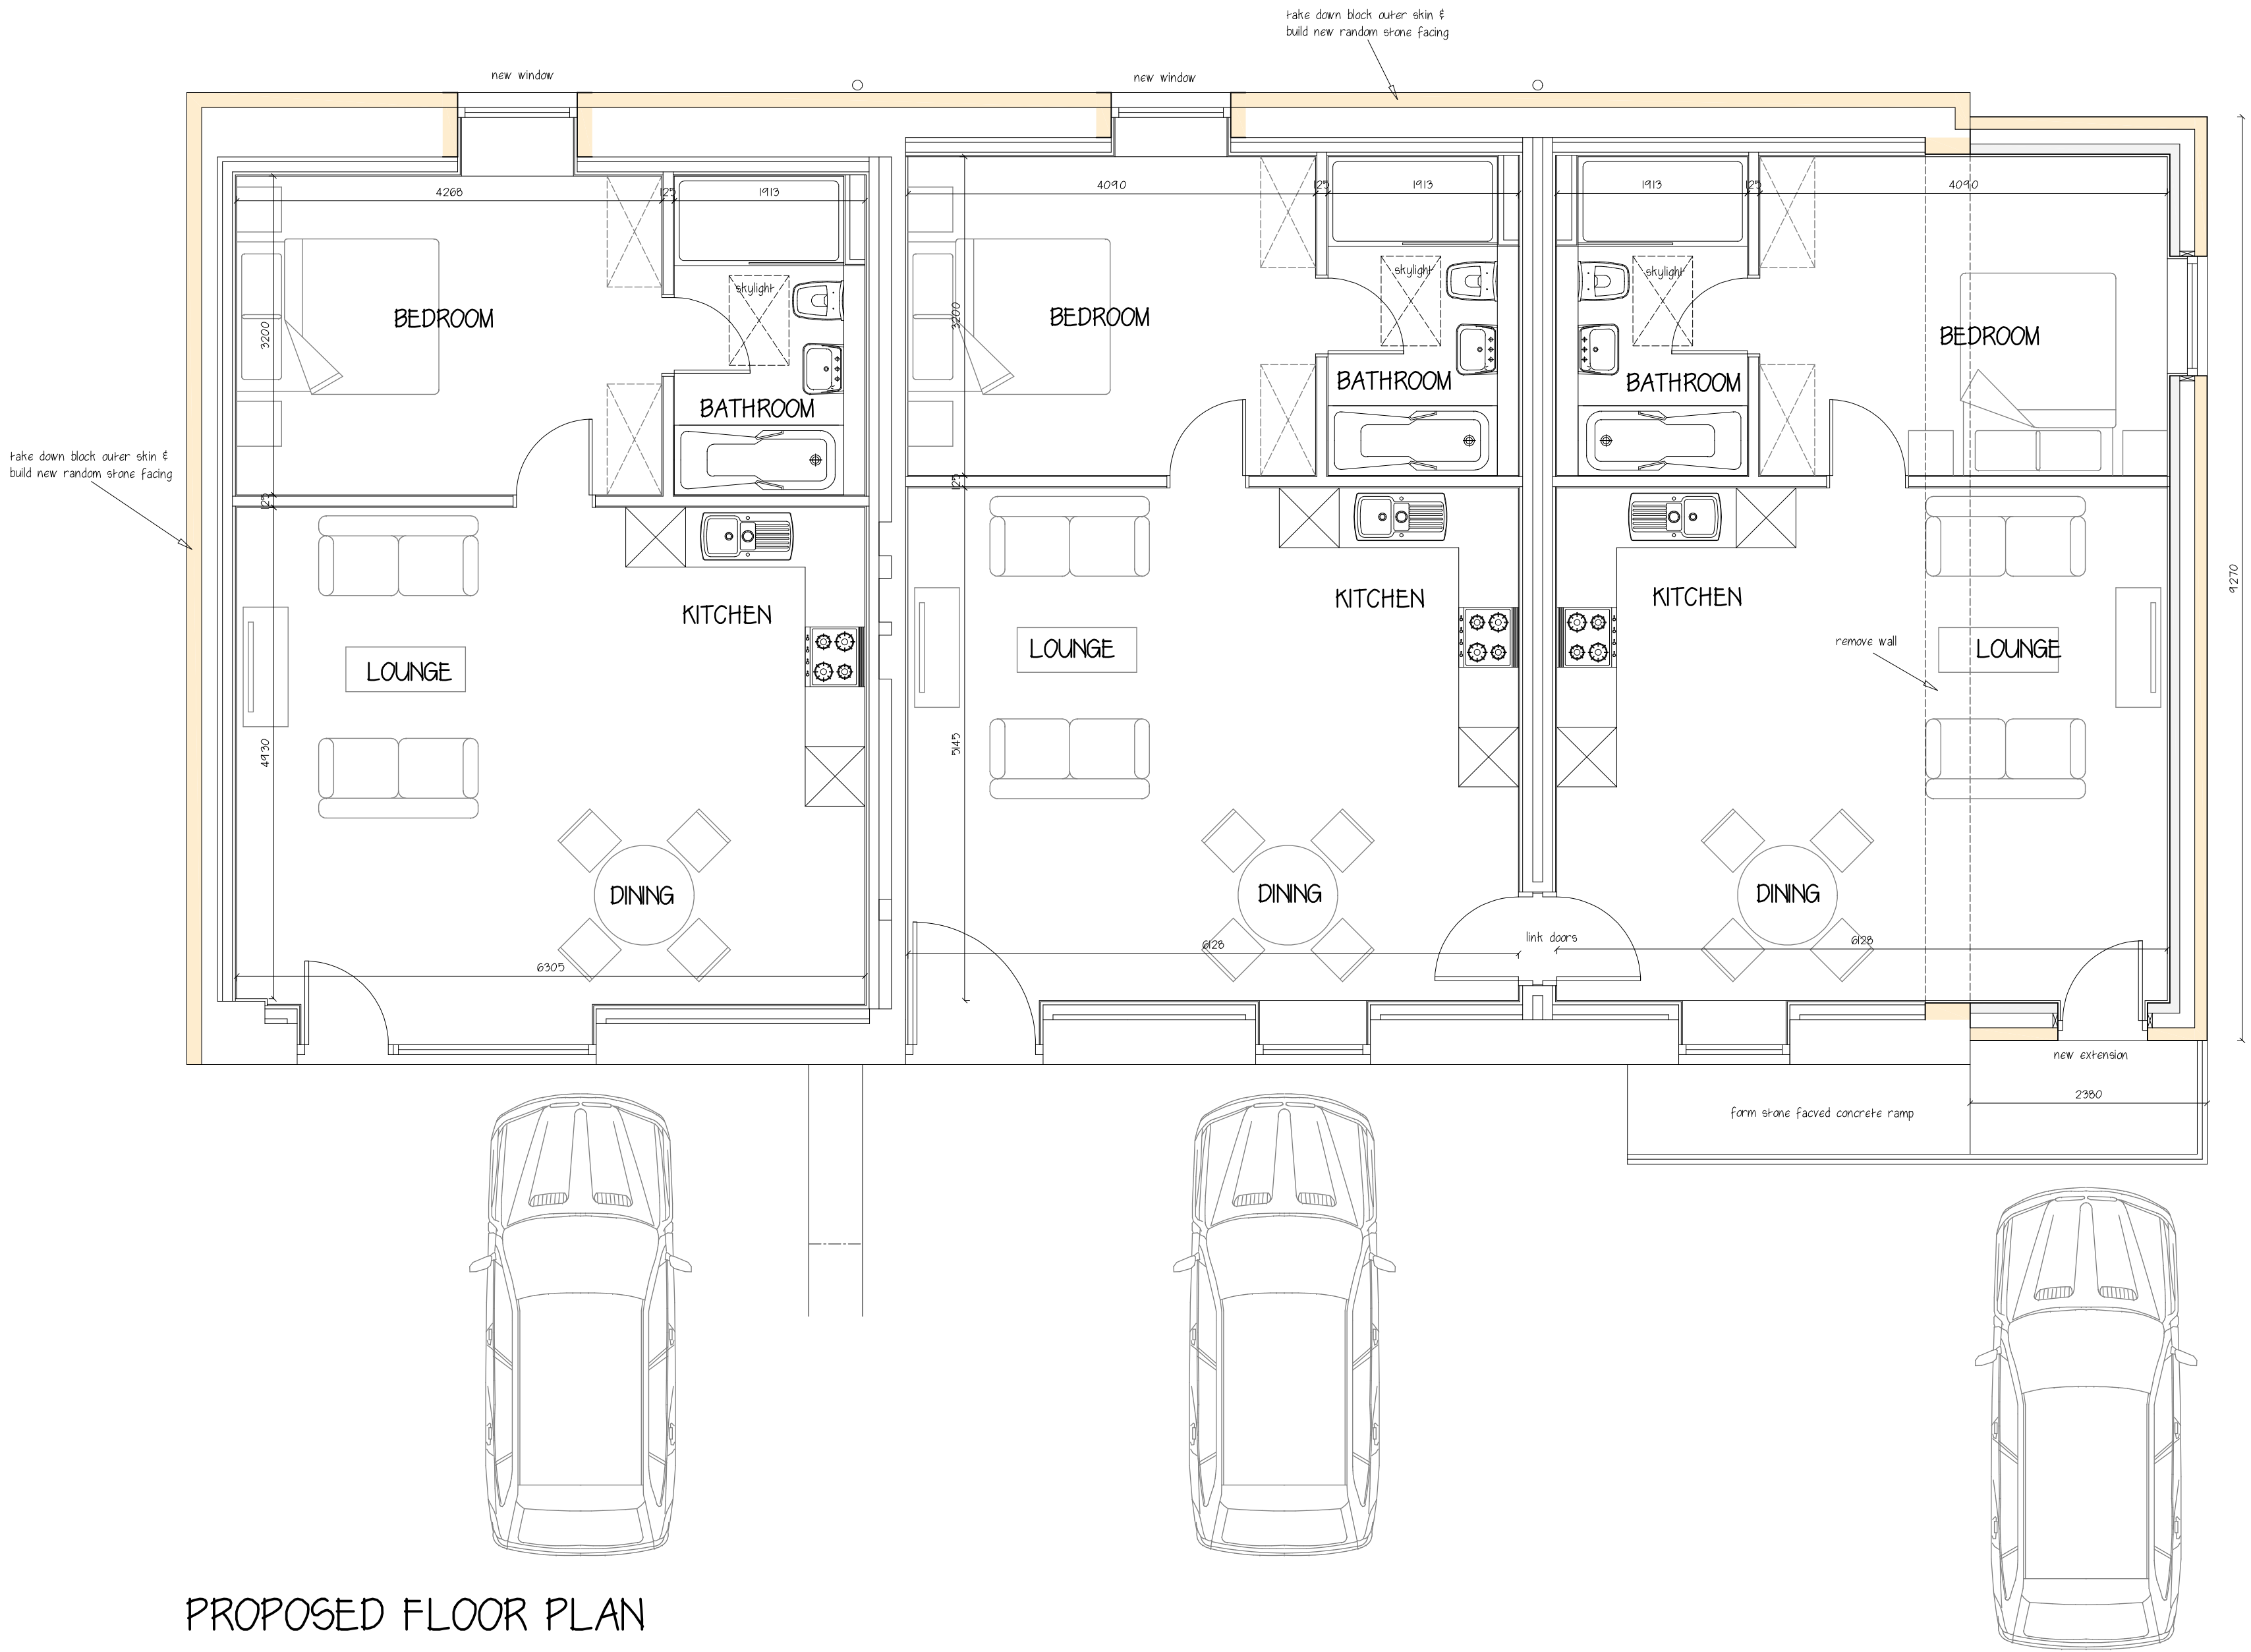

EXISTING FLOOR PLAN

Malcolm B. J. Percy, 47 Richard Gibson Road, Henhull, Nantwich, Cheshire, CW5 6XS.
E-mail : malcolmp Percy@hotmail.com
Mobile : 07802 663325

BUILDING DESIGN
AND PLANNING

Consultancy

PROJECT CONVERSION & EXTENSION OF GARAGE & STABLES TO FORM 3No. SELF CONTAINED HOLIDAY LET ACCOMMODATION. HIGHER MOORGATE COTTAGE, GRISTLEHURST LANE, HEYWOOD, OLIO 4BJ.

CLIENT MR & MRS M. TALBOT.

TITLE EXISTING & PROPOSED FLOOR PLANS & ELEVATIONS.

DATE November 2022

SCALE 1:100 & 1:50 @ A1

DRAWN BY mb.jp

DRAWING NO. 2289.01

REVISION A