


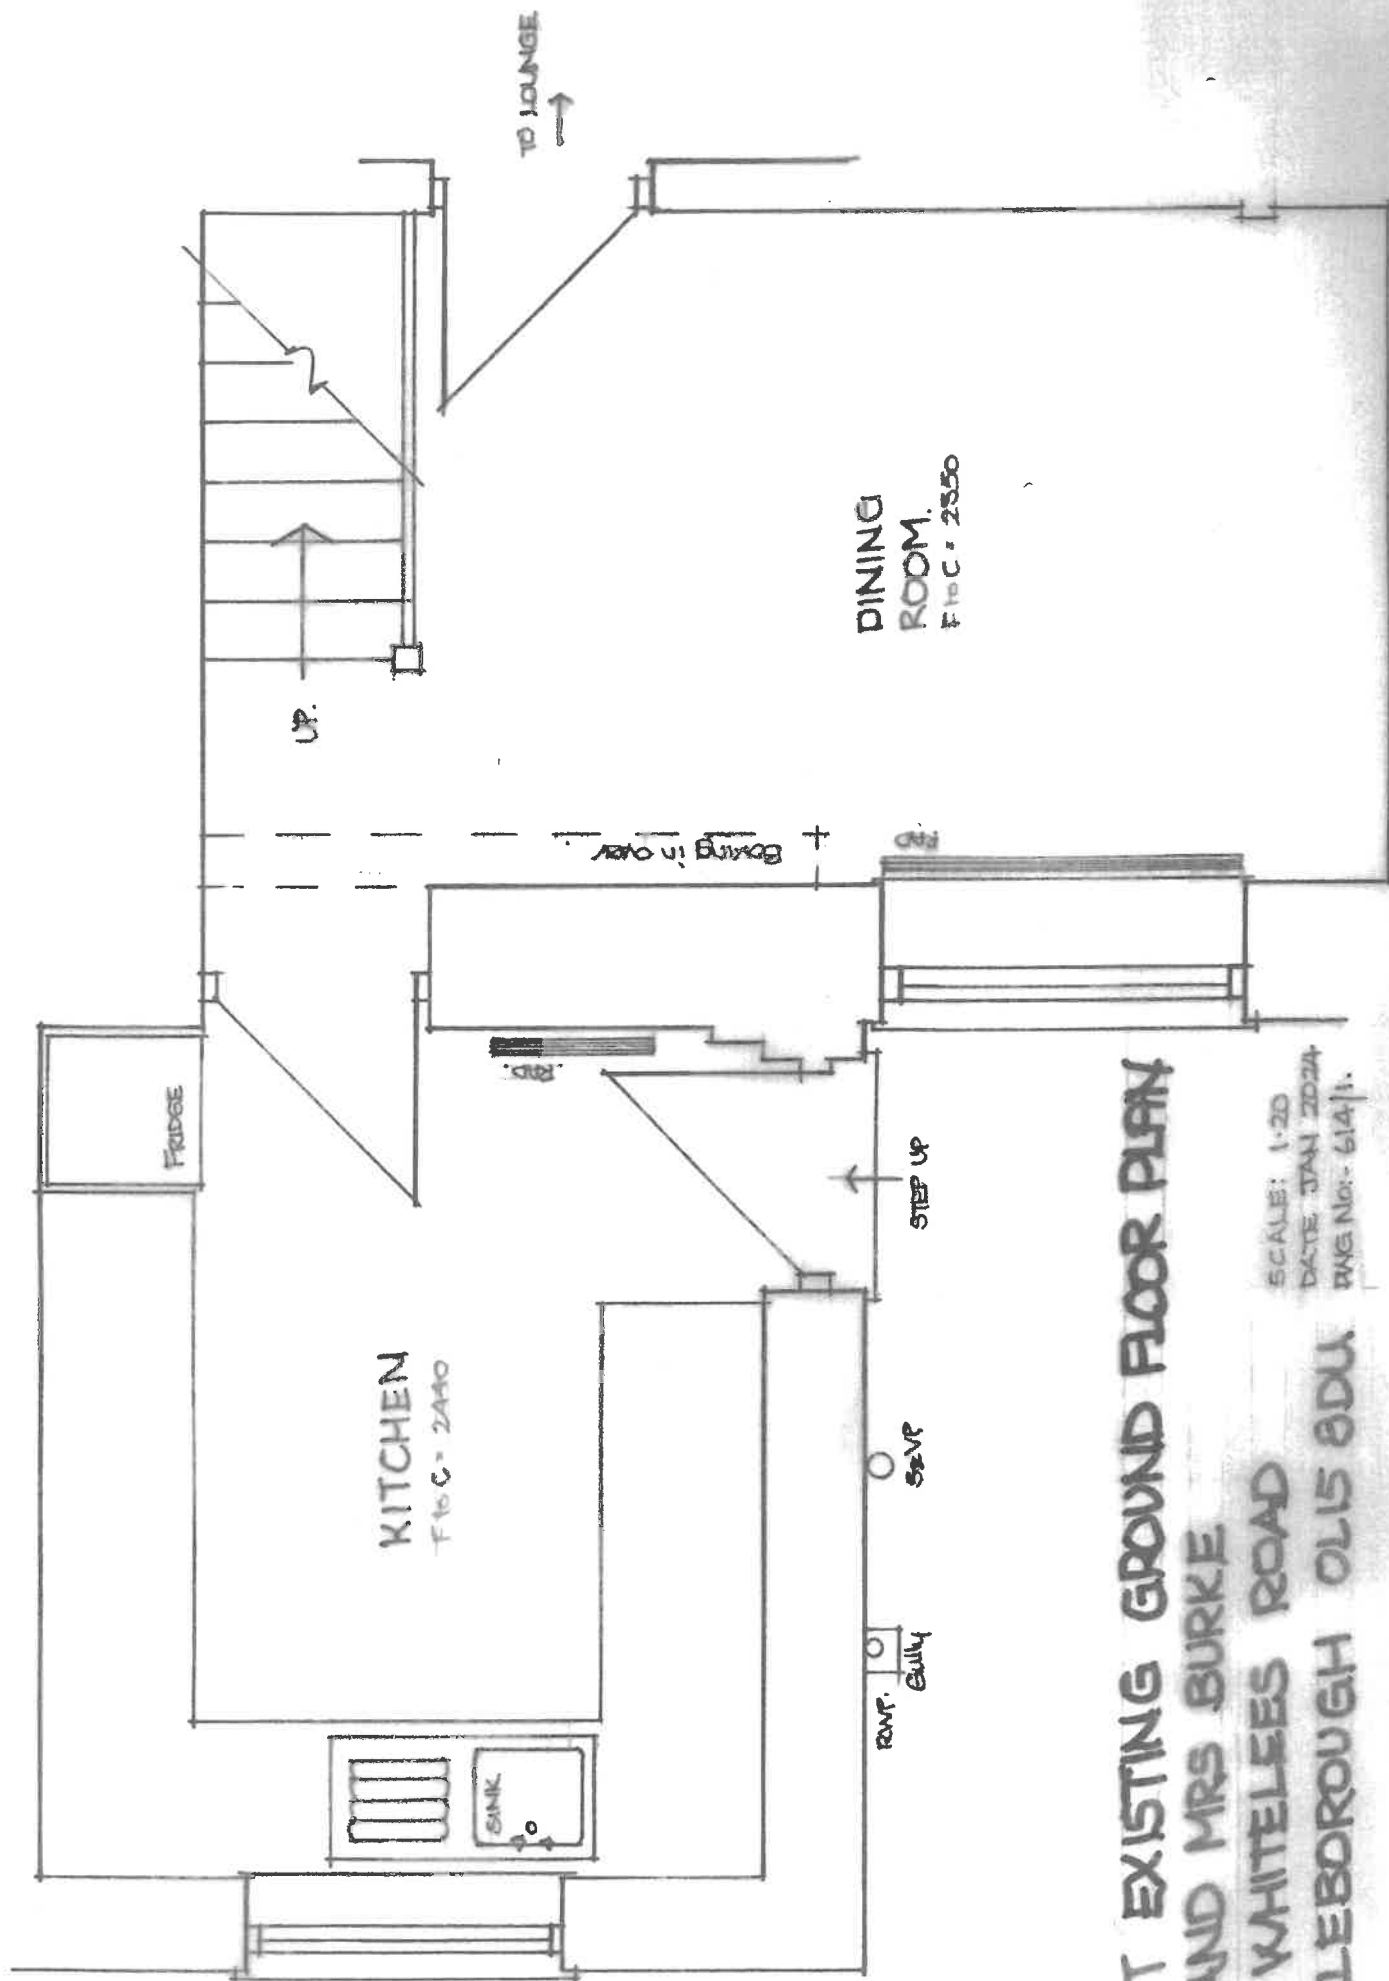

PART EXISTING GROUND FLOOR PLAN

MR AND MRS BURKE

150, WHITELEES ROAD

LITTLEBOROUGH OL15 8DU

SCALE: 1:20
DATE JAN 2024
DWG No: 614/1