

© This Drawing & Design is the copyright of TM Architecture Ltd and should not be reproduced without written consent.

Contractors are to check all levels & dimensions on site prior to site works commencing & report discrepancies to the Designers.

DO NOT SCALE FROM THIS DRAWING

PLANNING

0m 1m 2m 3m 4m 5m


Scale Bar 1:50 @ A1

Roofing tiles to match existing.

Through coloured silicone render following removal of stone cladding.

First Floor Level
2610

Ground Floor Level
0

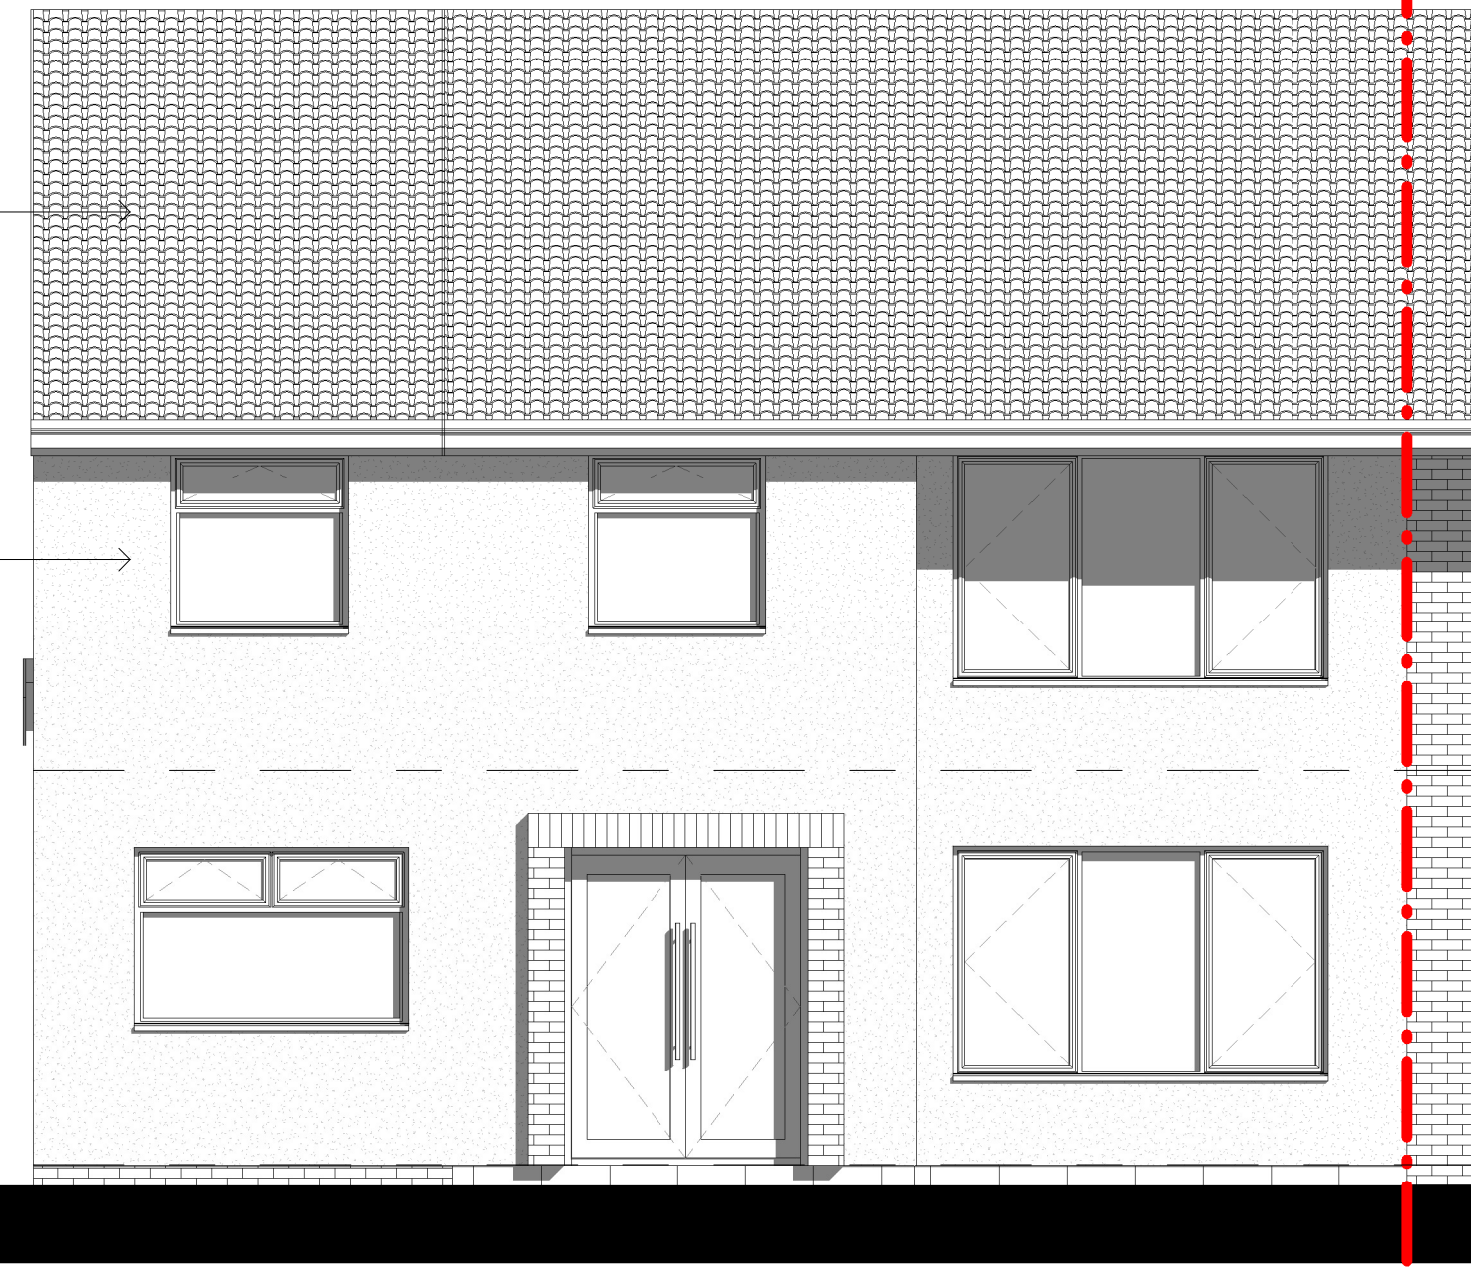

Proposed Front Elevation
Scale 1 : 50

First Floor Level
2610


Ground Floor Level
0




Proposed Rear Elevation
Scale 1 : 50

First Floor Level
2610


Ground Floor Level
0

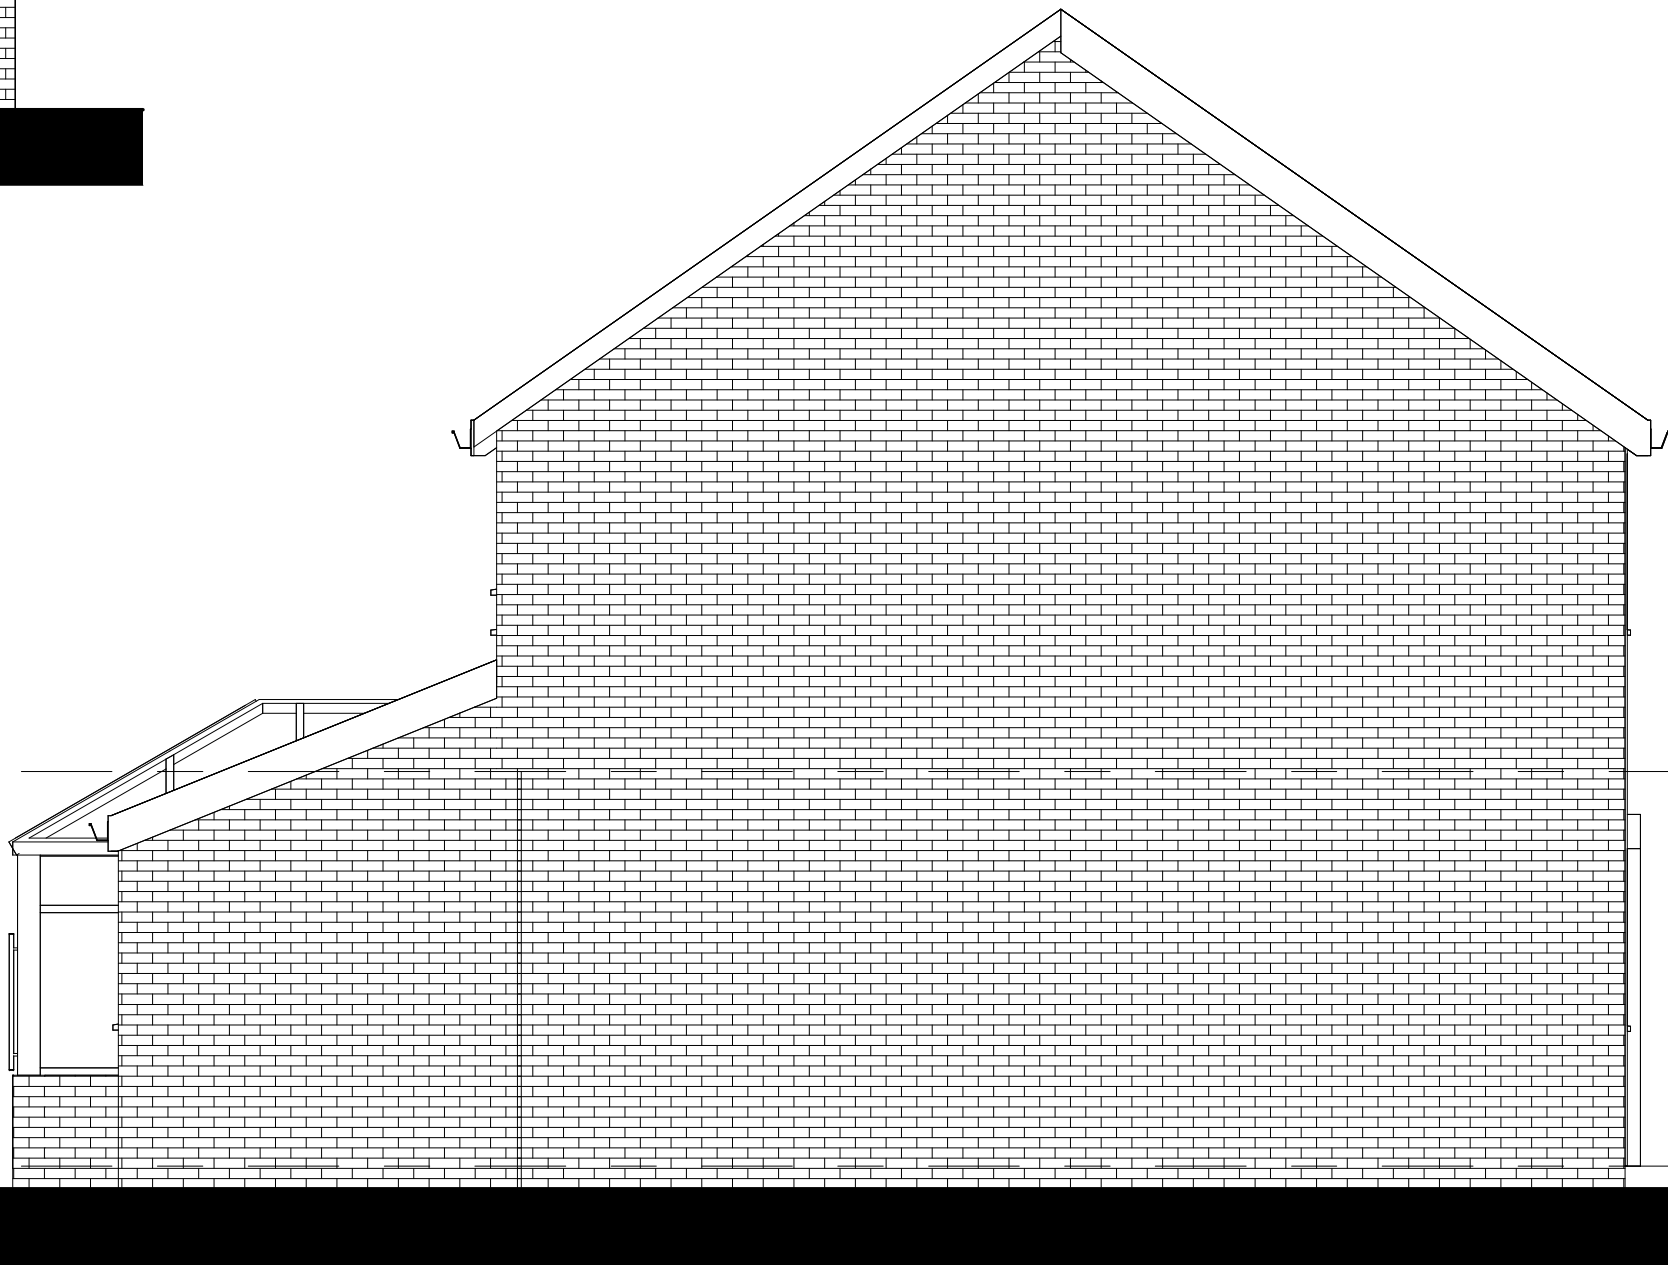

Proposed Side Elevation
Scale 1 : 50

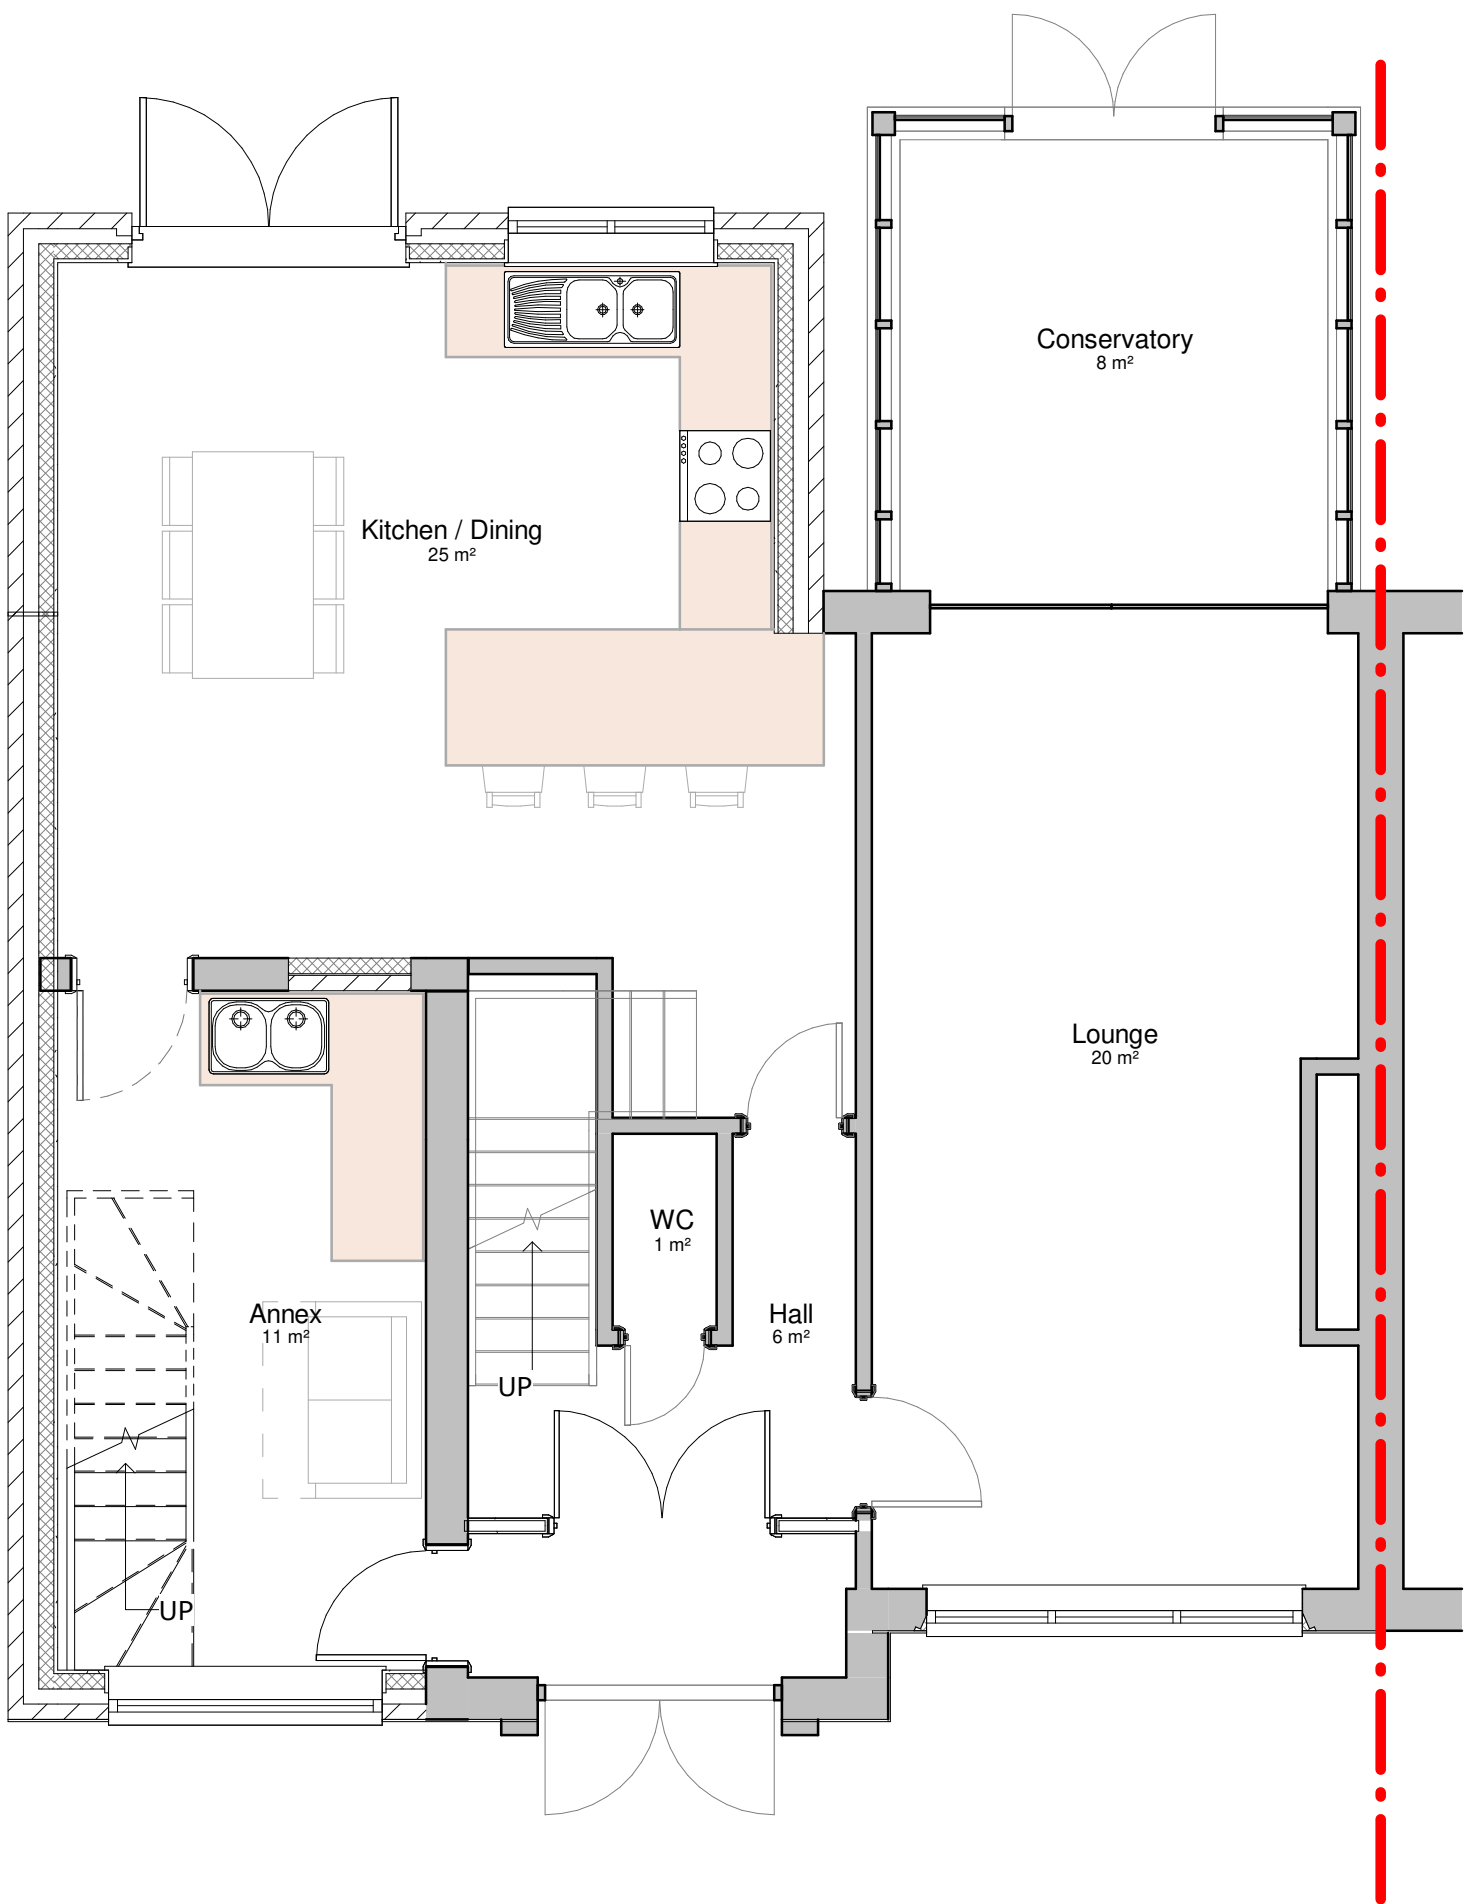

Proposed Ground Floor Plan
Scale 1 : 50

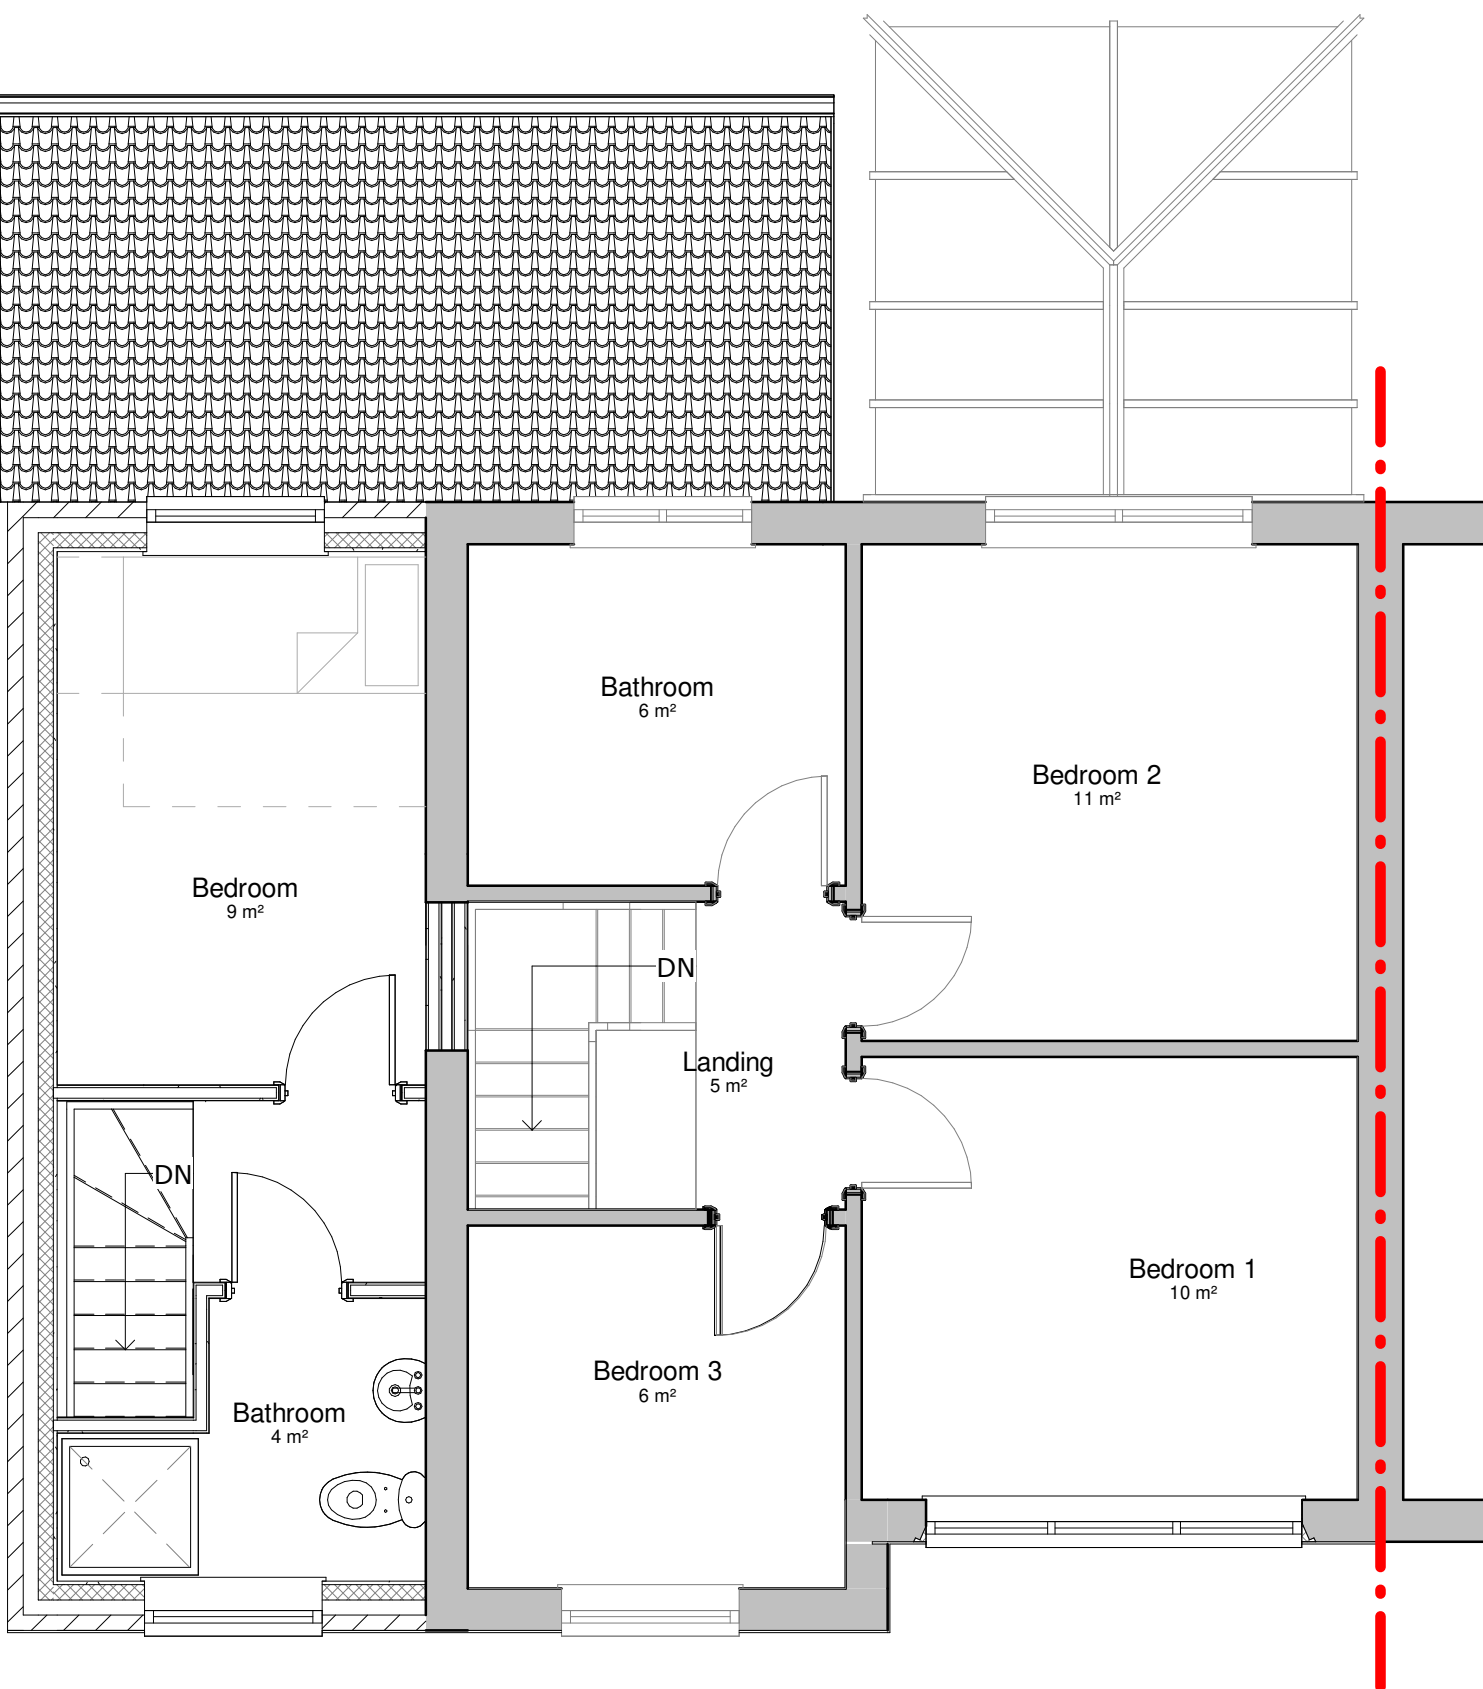

Proposed First Floor Plan
Scale 1 : 50

Rev	Description	by	Chk by	Date
Project:	Residential Extension			
	Warwick Road, Middleton			
Title:	Proposed Plan & Elevations			
Client:	Mr G Smith			
Drawn By:	TM	Checked By:	TM	on May 2024
Original Size:	A1	Project Number:	TMA-1146	
Drawing Number:	B1-ZZ-DR-A-2000			REV