




SCALE 1:100

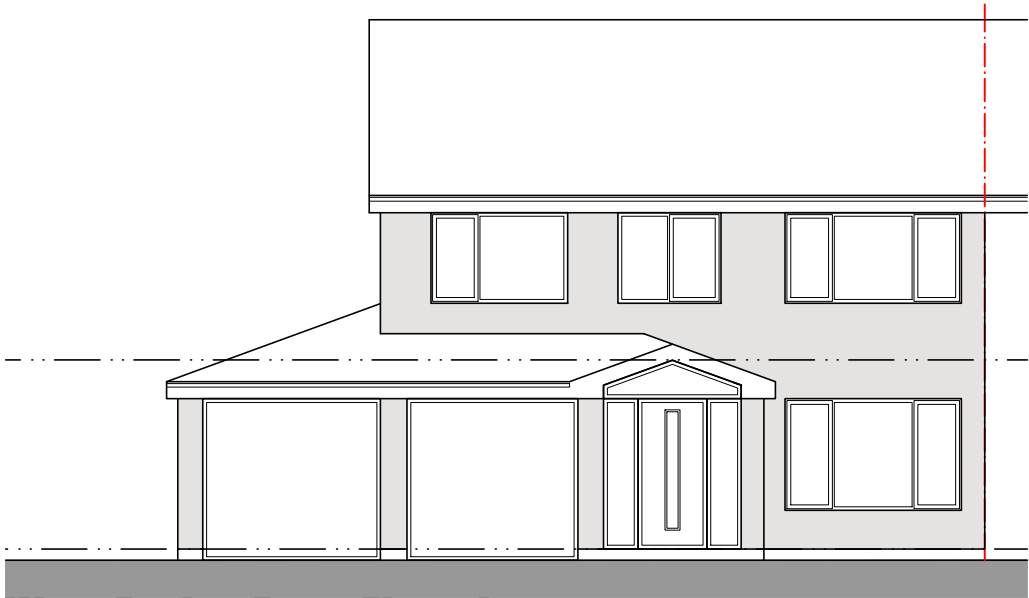


West Facing Front Elevation

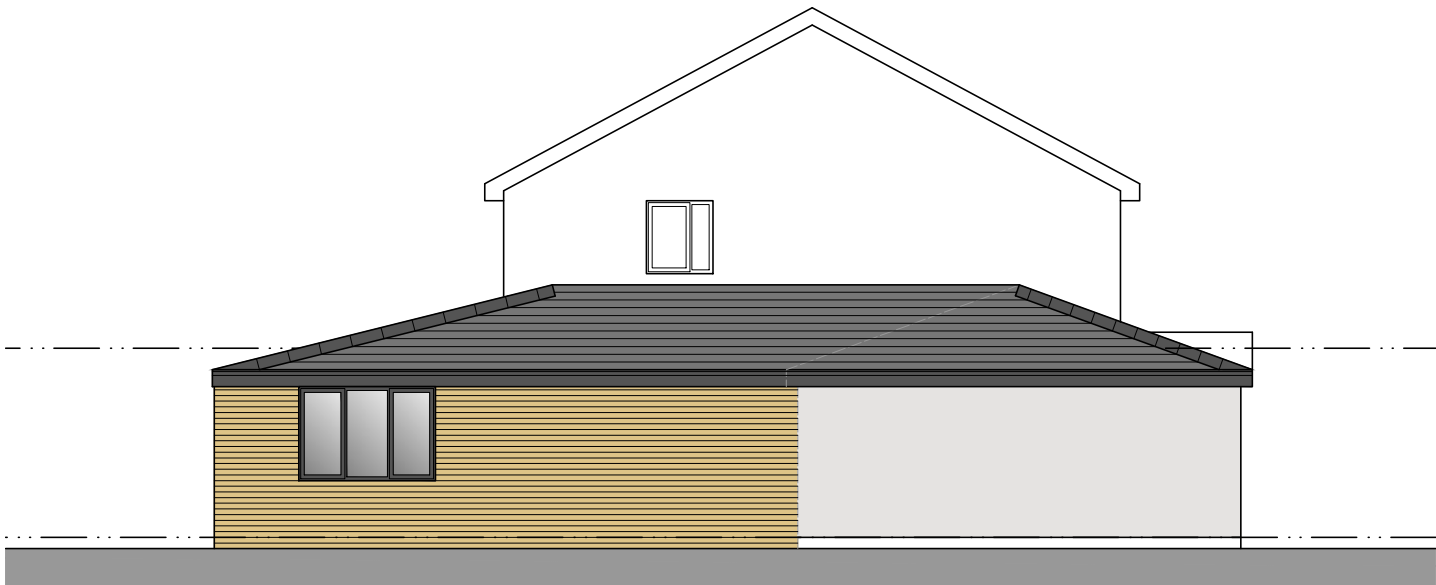

North Facing Side Elevation

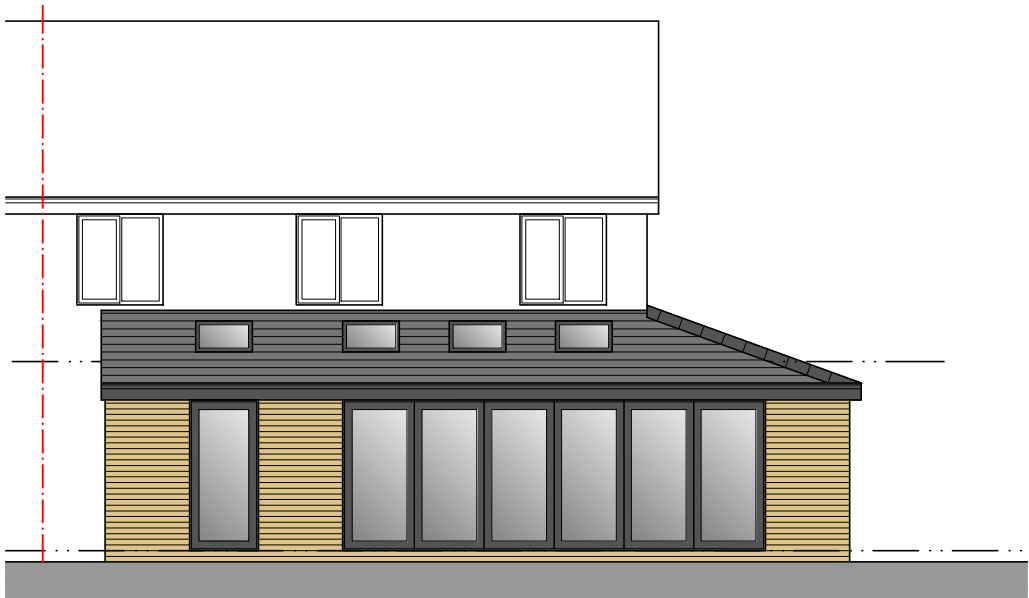

East Facing Rear Elevation

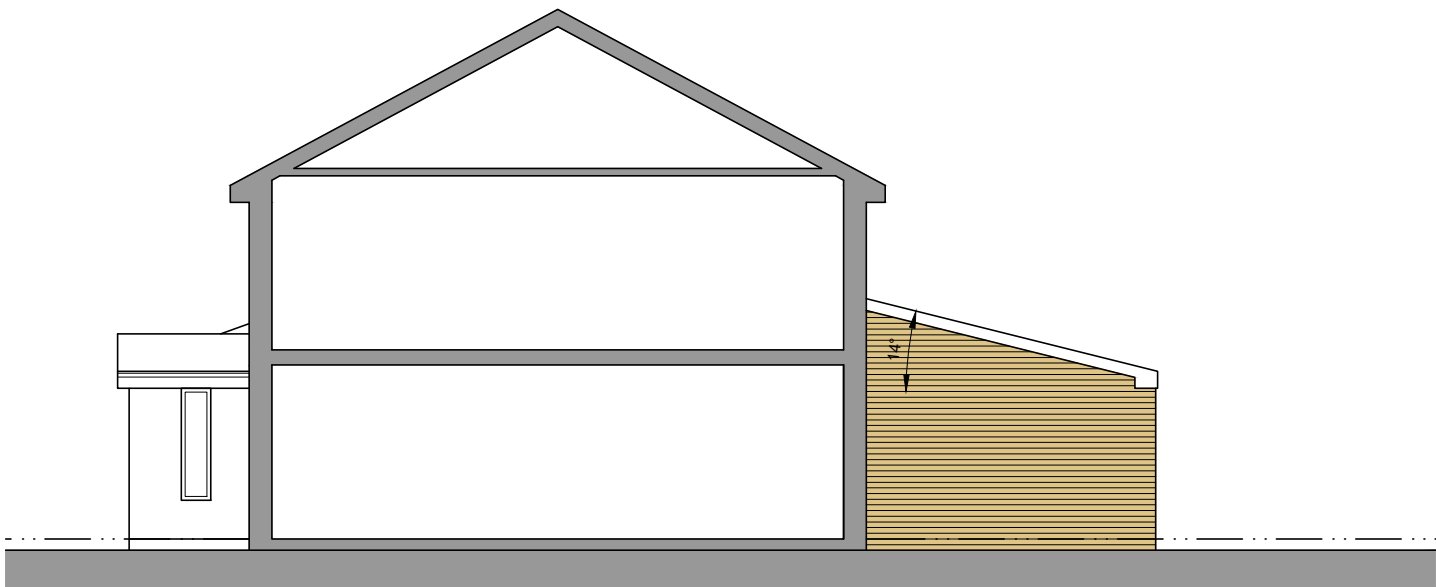

South Facing Side Elevational Section

Conway Architectural Design shall have no responsibility for any use made of this document other than for that which it was prepared and issued. This drawing should not be scaled. Work to figured dimensions only. All dimensions and levels to be checked on site. No building work is to be started until all relevant approvals are in place. Any discrepancies should be reported to Conway Architectural Design. This drawing should not be reproduced without written permission from Conway Architectural Design. **Standard Building Regs Notes are to be provided by Conway Architectural Design prior to a building regs application being submitted.**

Extension Materials

Brickwork	Buff to match existing
Roof Tiles	Grey to match existing
Render	White
Windows	Black Upvc
Doors	Black Upvc
Soffit	Black Upvc
Fascia	Black Upvc
Rainwater Goods	Black Upvc

**Conway
Architectural
Design**

6 Conway Close
Alkington
Middleton
Manchester, M24 1EW

E: conway-design@outlook.com

JOB TITLE :	Single Storey Side And Rear Extension
ADDRESS :	137 Starring Way, Littleborough
DRAWING TITLE :	Proposed Elevations
SCALE :	1:100 @ A3
DRAWN : xxx	DATE : 14.09.23