



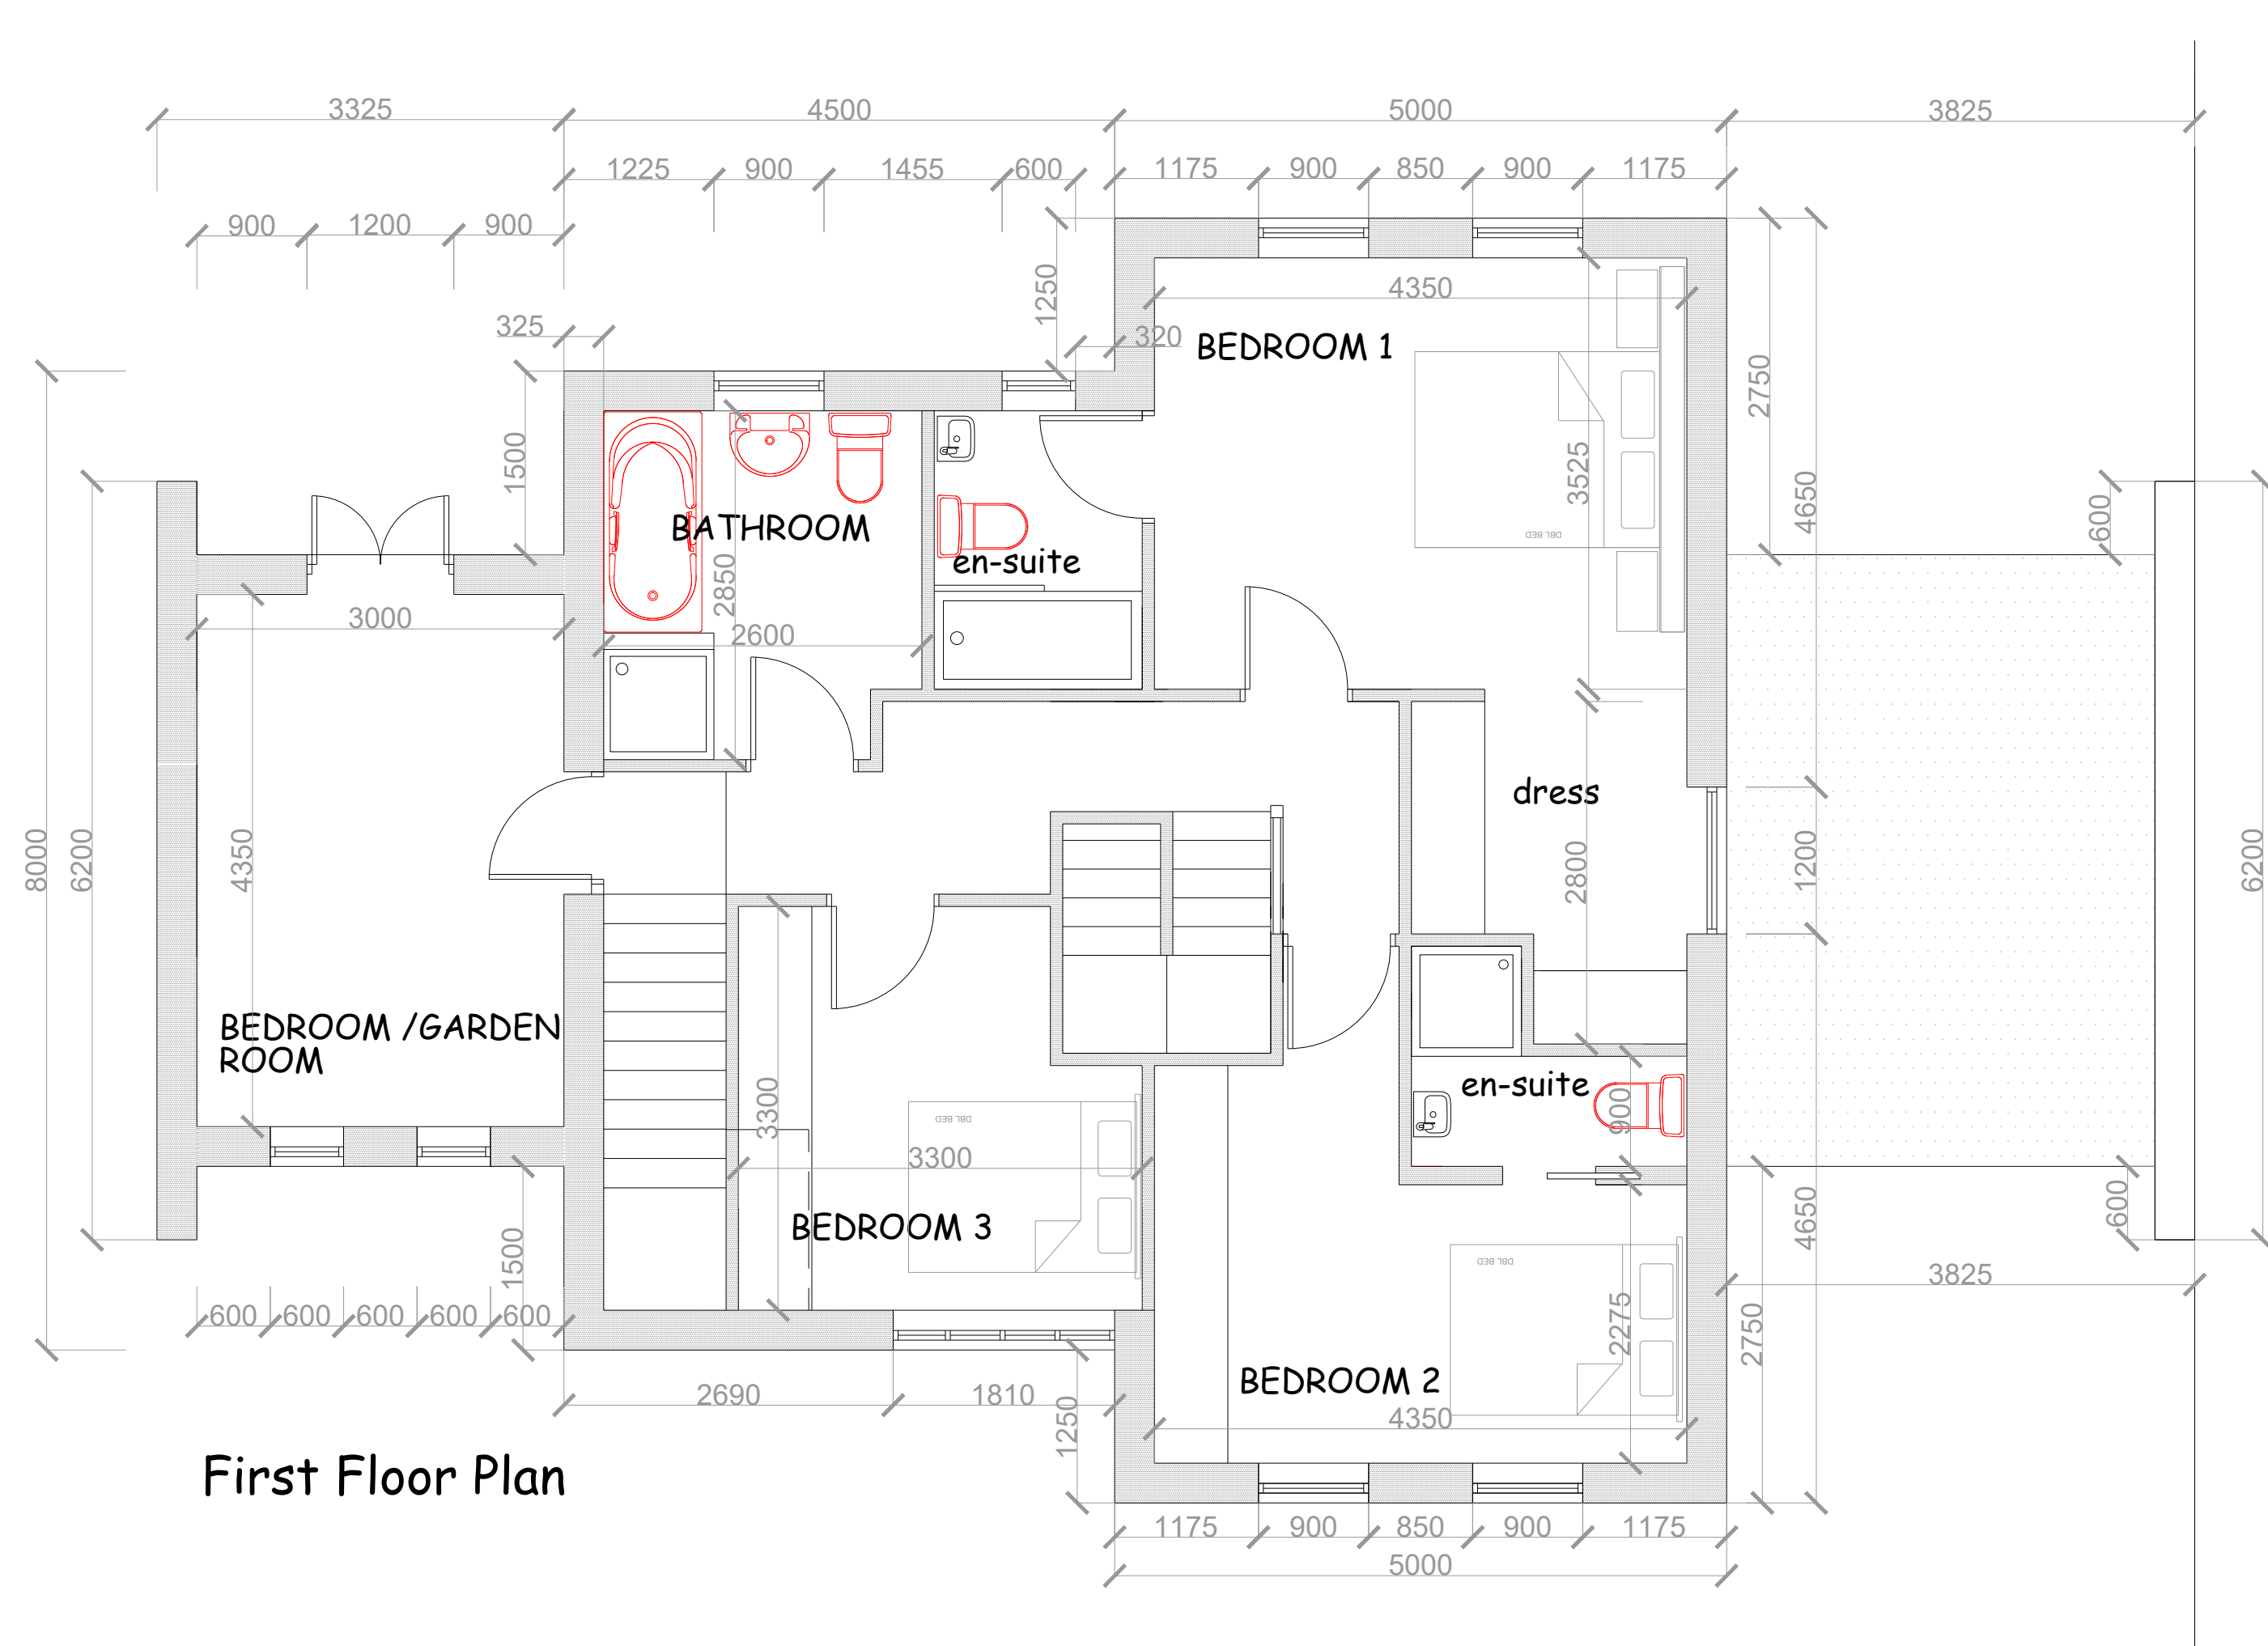


First Floor Plan

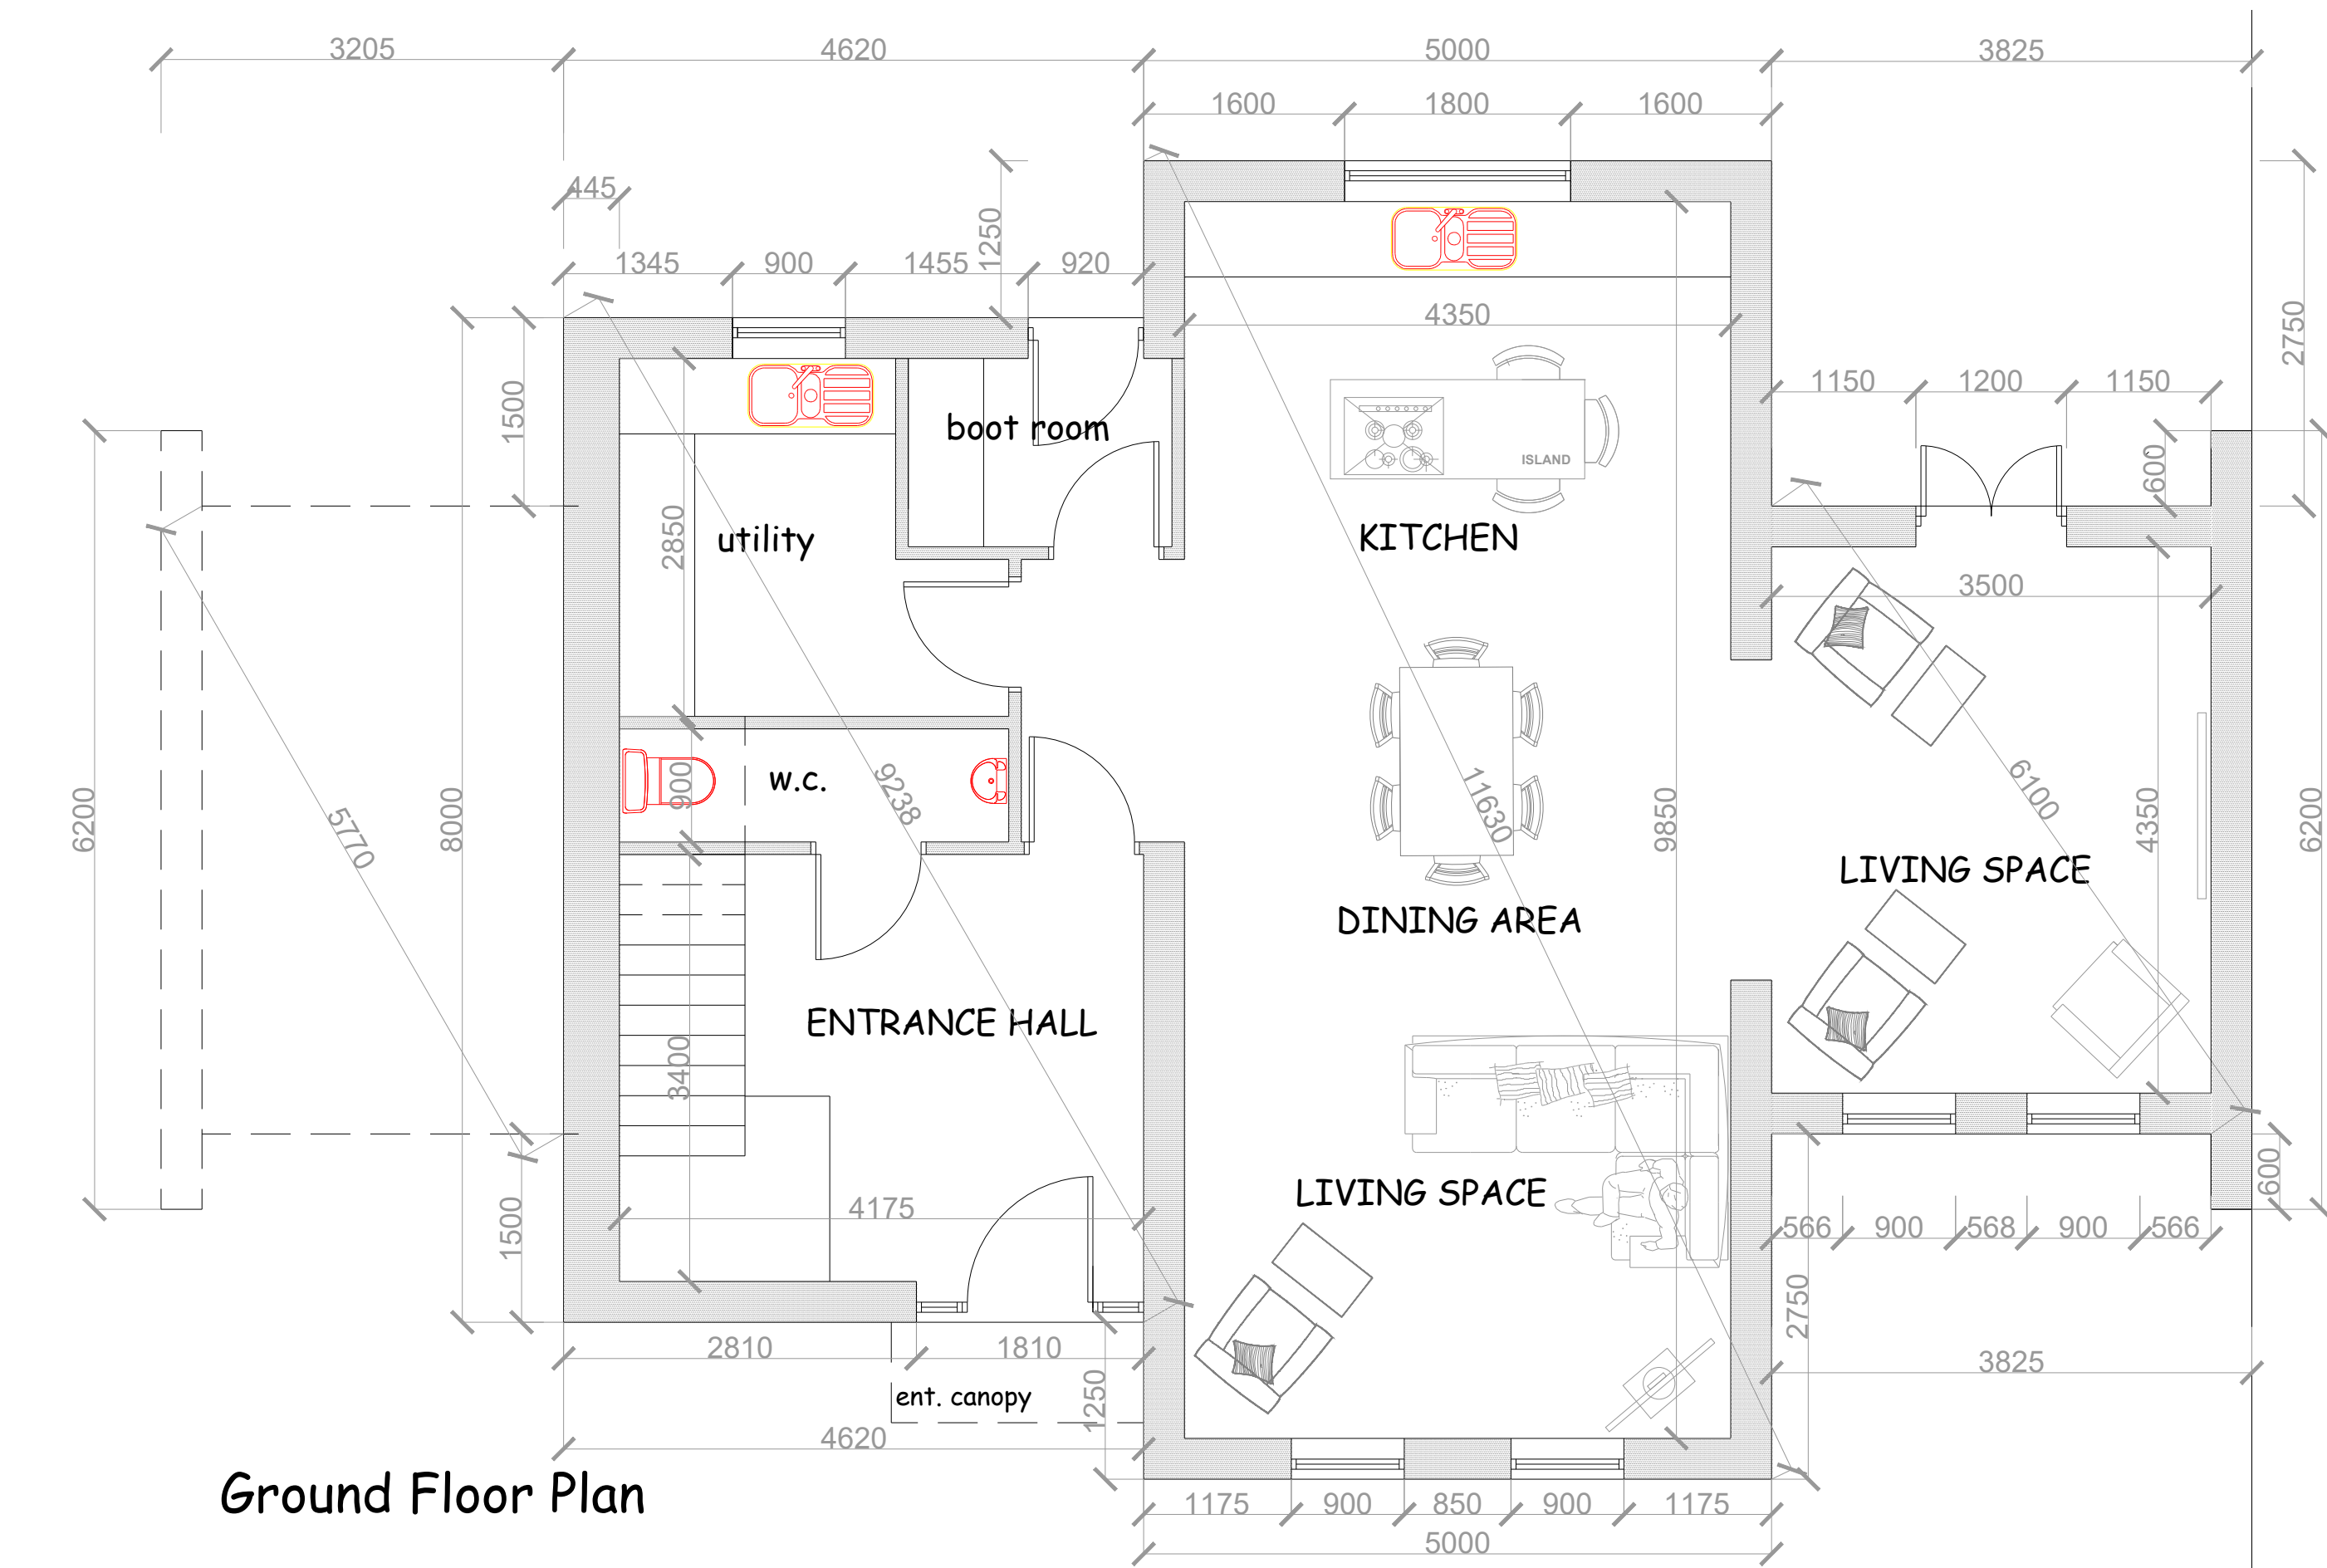

Ground Floor Plan

- General Notes;**
- Natural Stone to outer walls to L.A. approval.
 - Natural slate roofing material to L.A. approval
 - Smooth Natural Stone surrounds and details to openings where shown.
 - Aluminum framed double glazed windows.
 - Insulated composite doors with double glazed panels.
 - Timber fascia's soffits and barge boards with paint finish.
 - Aluminum gutters and downpipes.

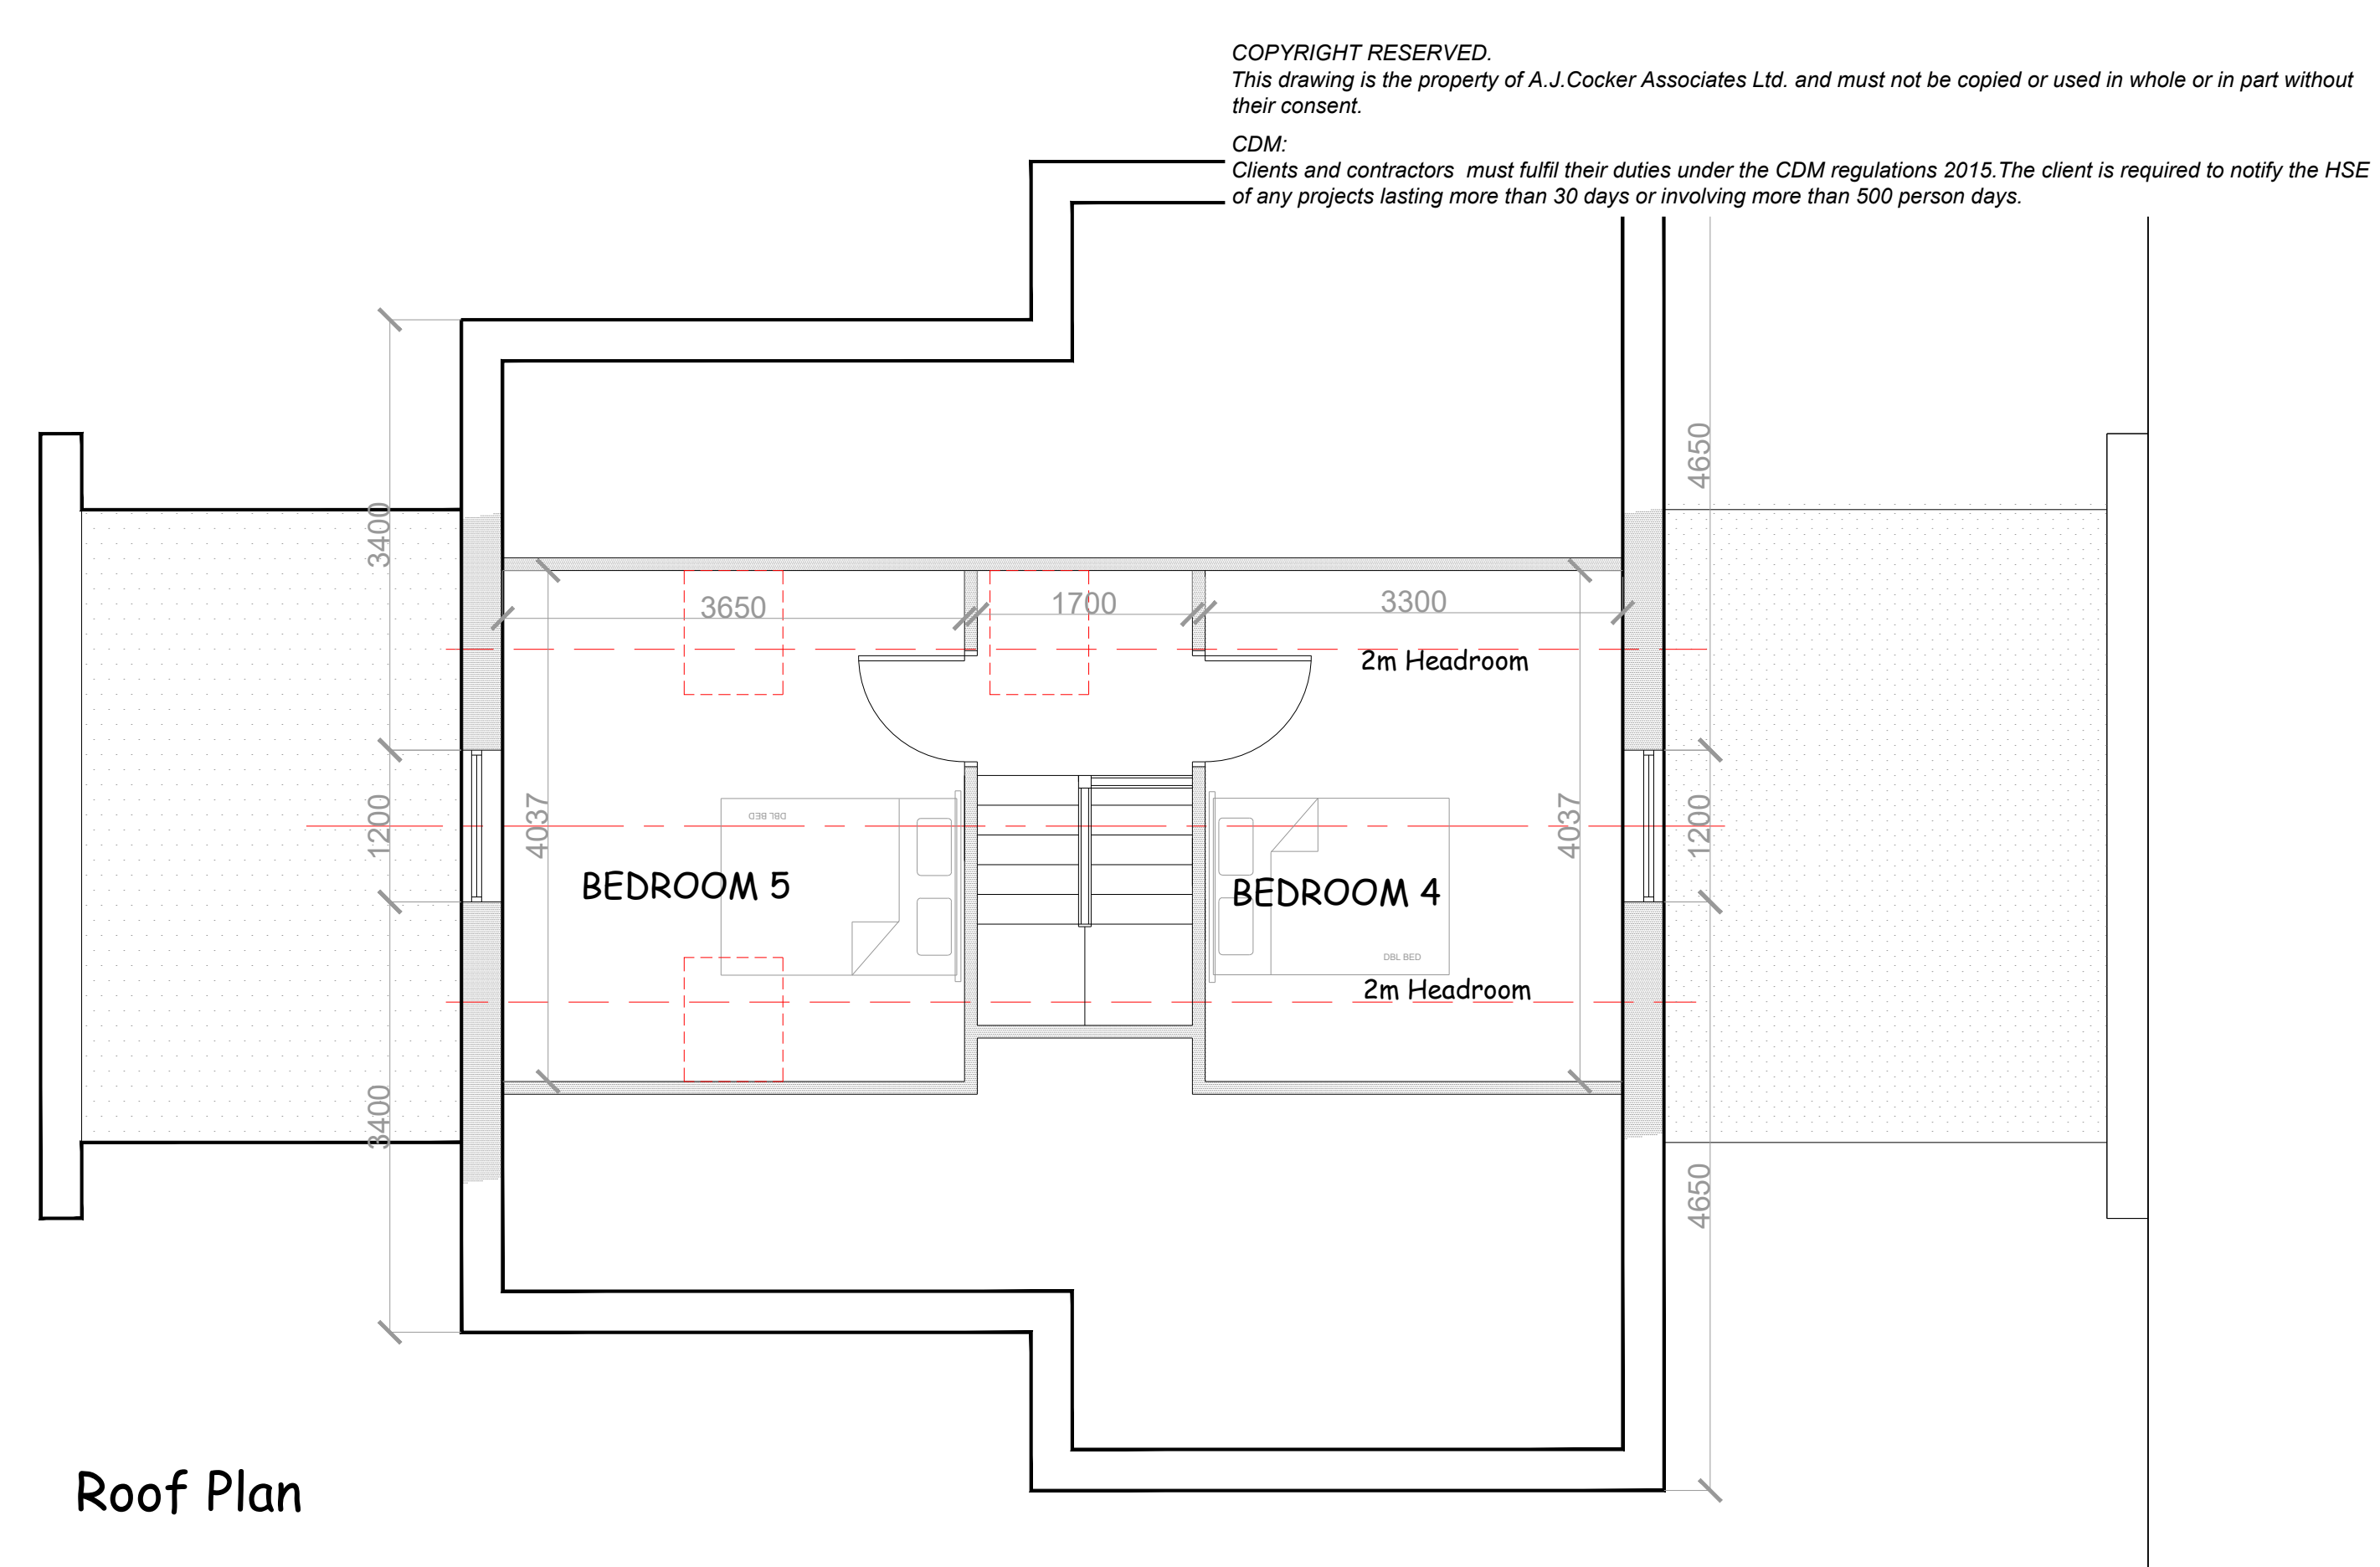

Roof Plan




Side Elevation



Rear Elevation



Front Elevation

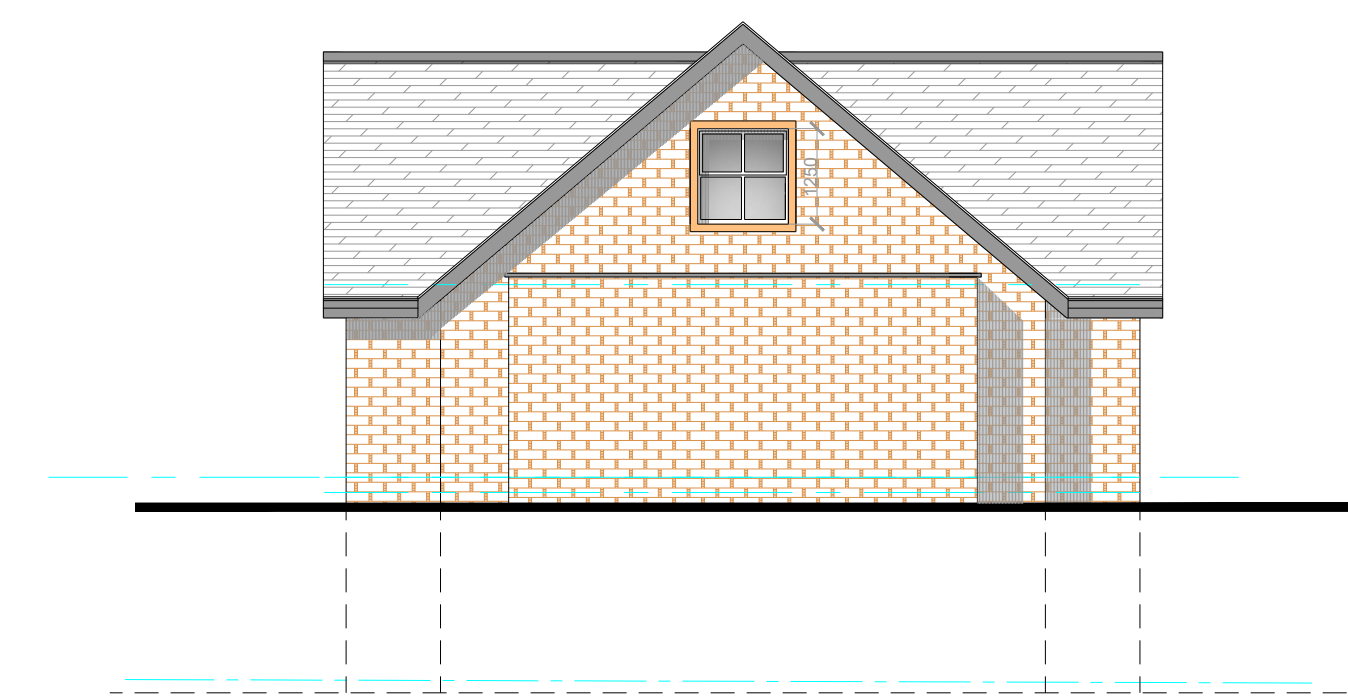

Side Elevation

rev:	date:	description



New Century House
176 Drake Street
Rochdale
OL16 1UP
Tel: 01706 764880
Fax: 01706 764881
www.ajcockerassociates.co.uk
mail@ajcockerassociates.co.uk



Project:	scale: 1:100/1:50
Honresfeld, Halifax Road, Littleborough	date: Dec 2022
Proposals - Plot 6	drawn: NL
Client: Hoyle Developments	Dwg. Nr. H464-06