


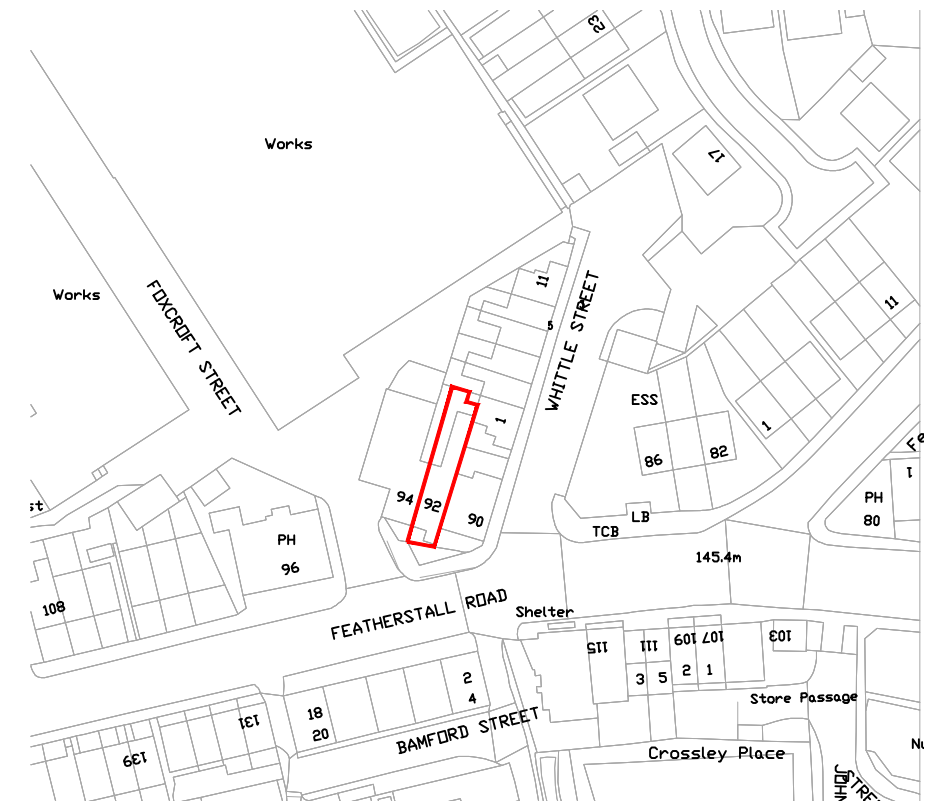
 


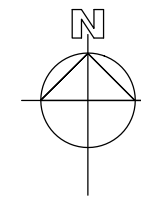

SITE LOCATION PLAN (125sqm)
1:1250@A3

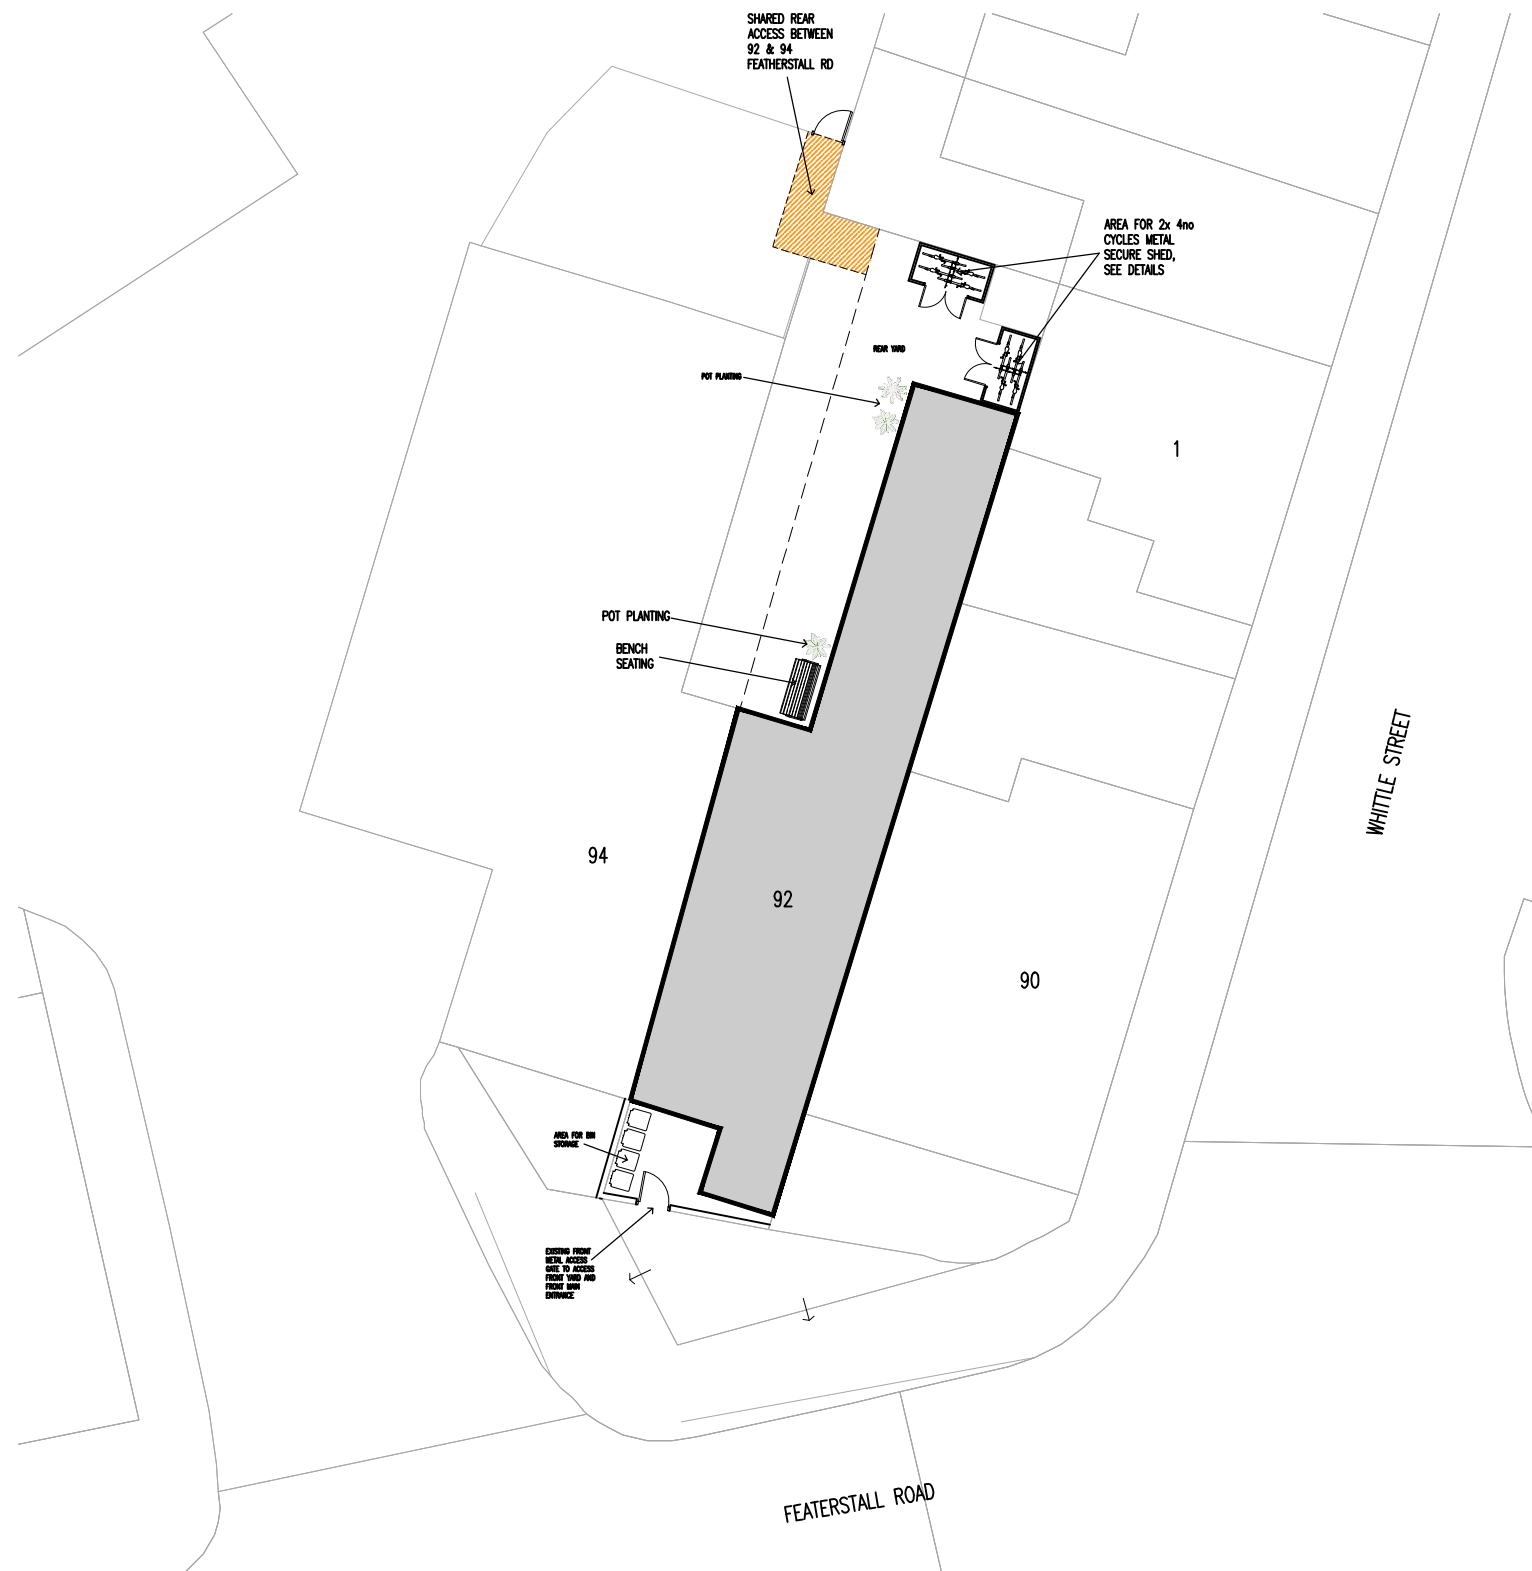

METAL SHED FOR 4no CYCLES BEING 2060mm WIDE AND 1045mm WIDE, WITH A HEIGHT OF 1140mm

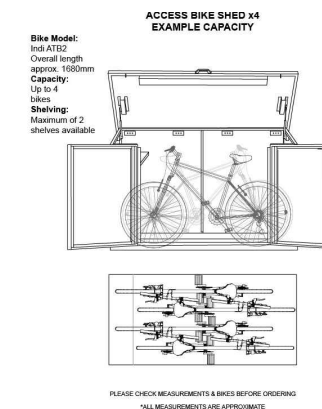

Rev	Amendments	Date	Ints
Project			
92 FEATHERSTALL ROAD LITTLEBOROUGH. OL15 8NY			
Drawing Title			
SITE LOCATION PLAN PROPOSED SITE PLAN			
Drawn	TW	Checked	_
Date	SEP 2022	Scale	@A3 1 : 100
Drawing No.	92FR/200/BR		Rev.