





Under the conditions of engagement the copyright in all drawings, specifications and documents prepared by the designer and in the work executed form them shall remain the property of the designer unless otherwise agreed. Prior to commencement of any works all dimensions are to be checked and verified by the relevant contractor
DO NOT SCALE FROM THIS DRAWING

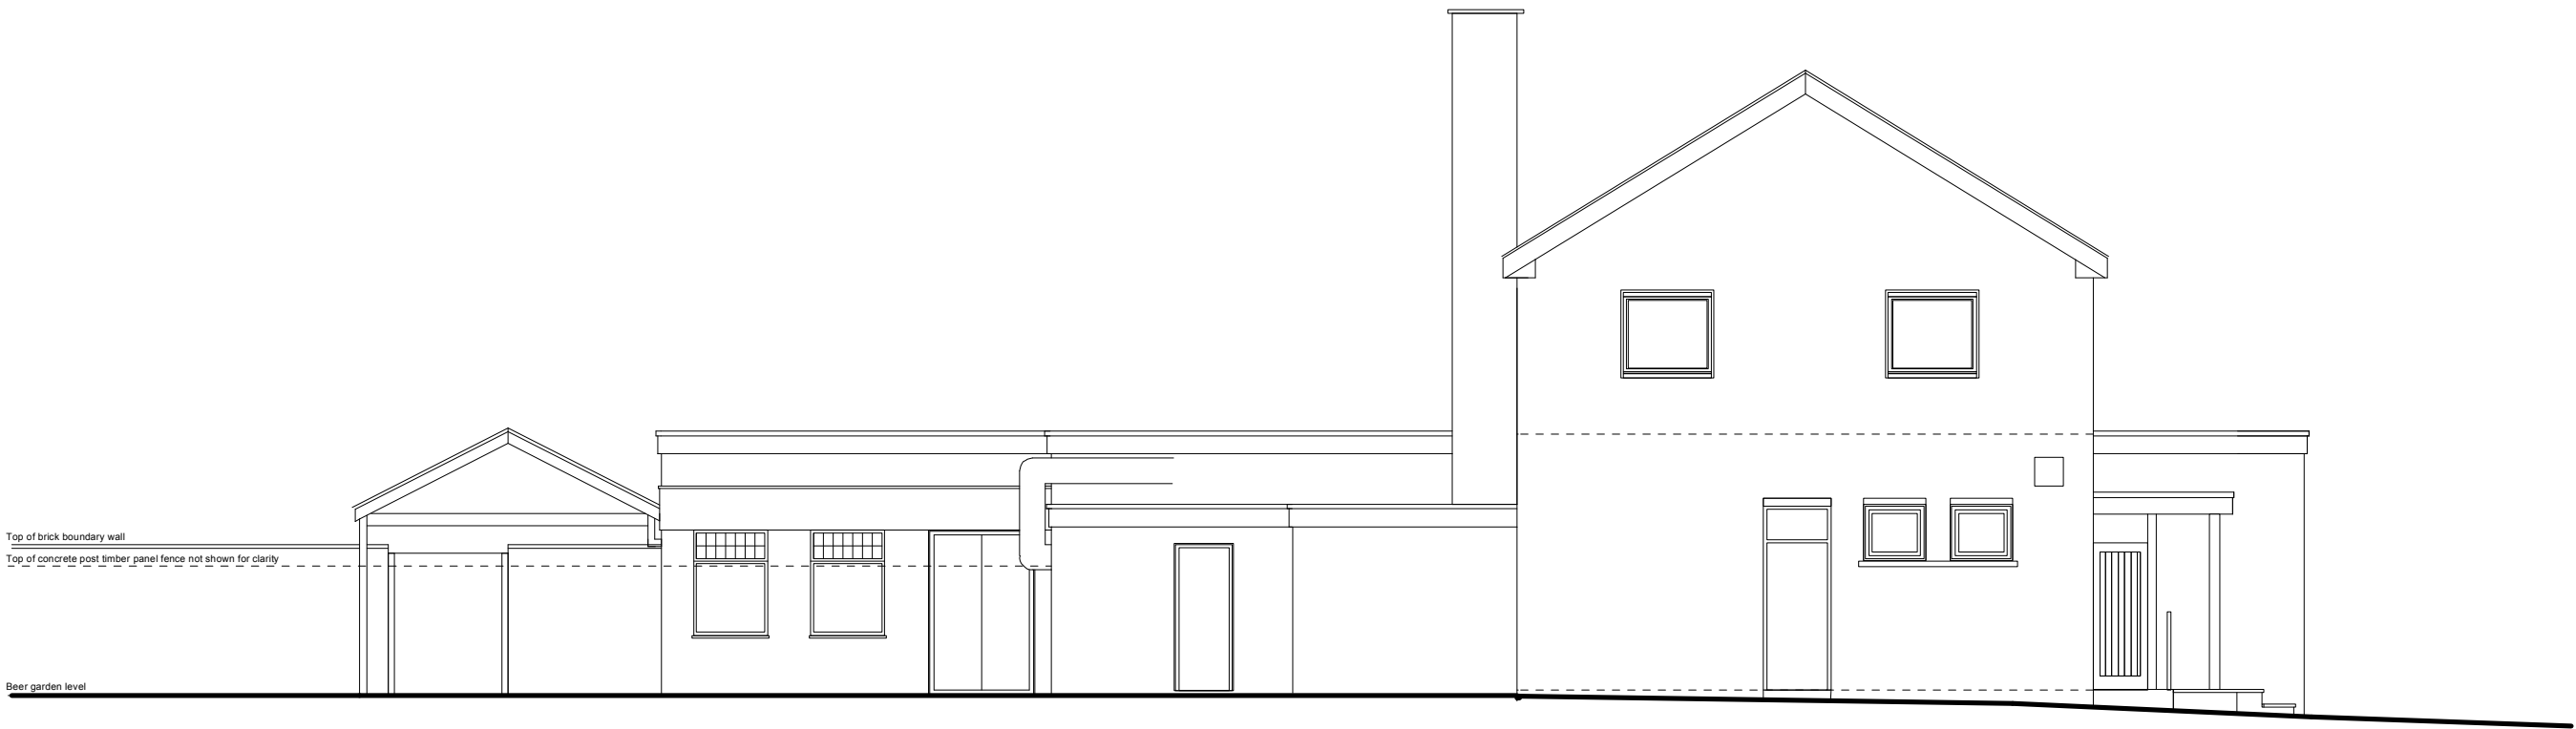



EXISTING SIDE ELEVATION NO WALLS OR FENCE SHOWN FOR CLARITY Scale 1:100

 



EXISTING FRONT ELEVATION FROM KIRKWAY Scale 1:100

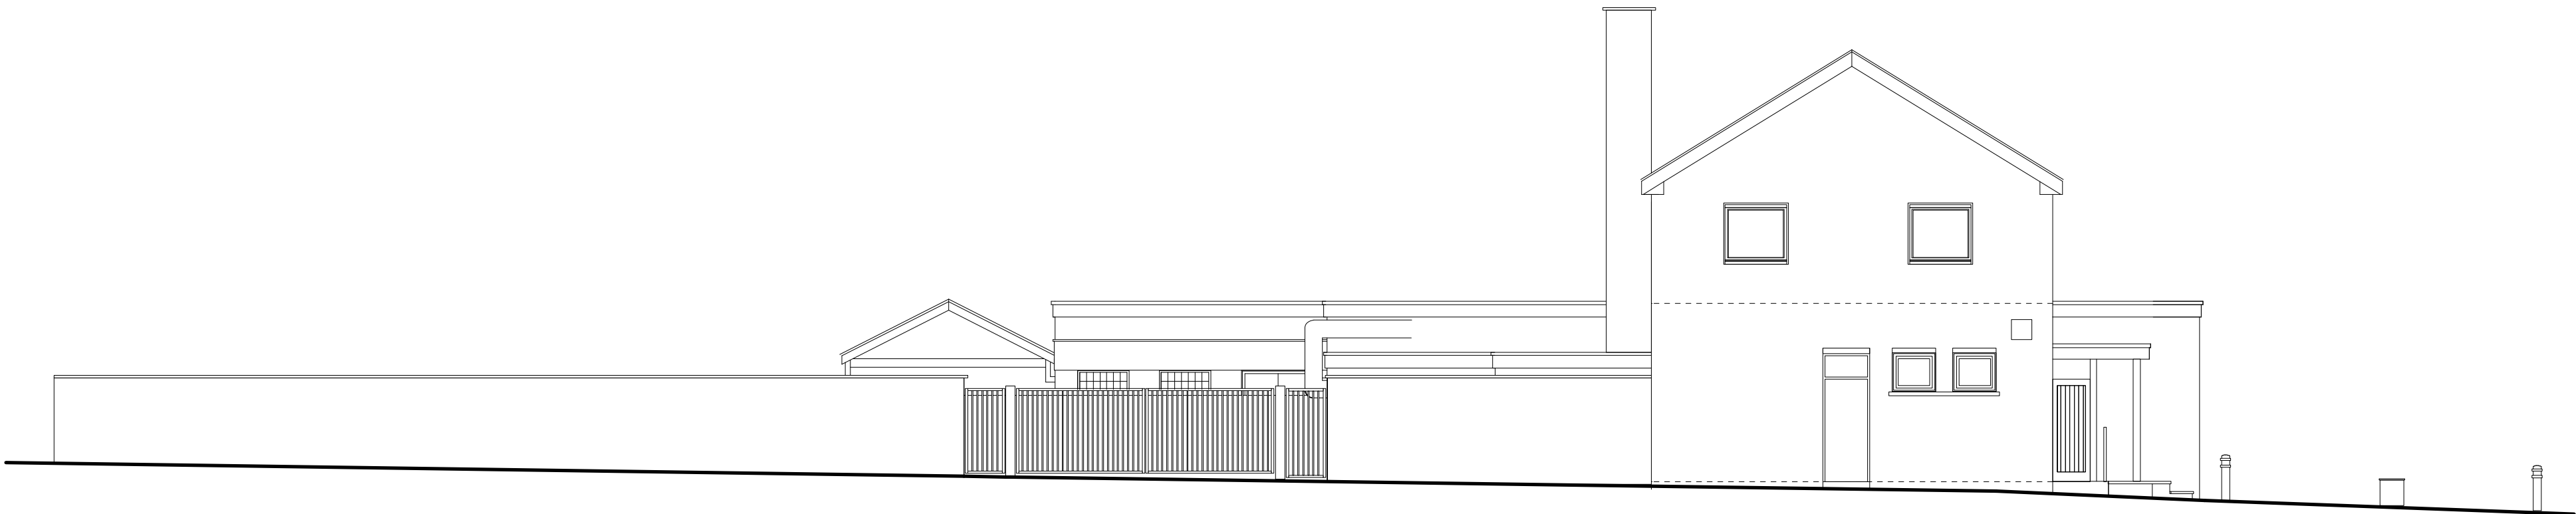 


EXISTING SIDE ELEVATION WITH BOUNDARY WALL AND SERVICE YARD GATES SHOWN Scale 1:100

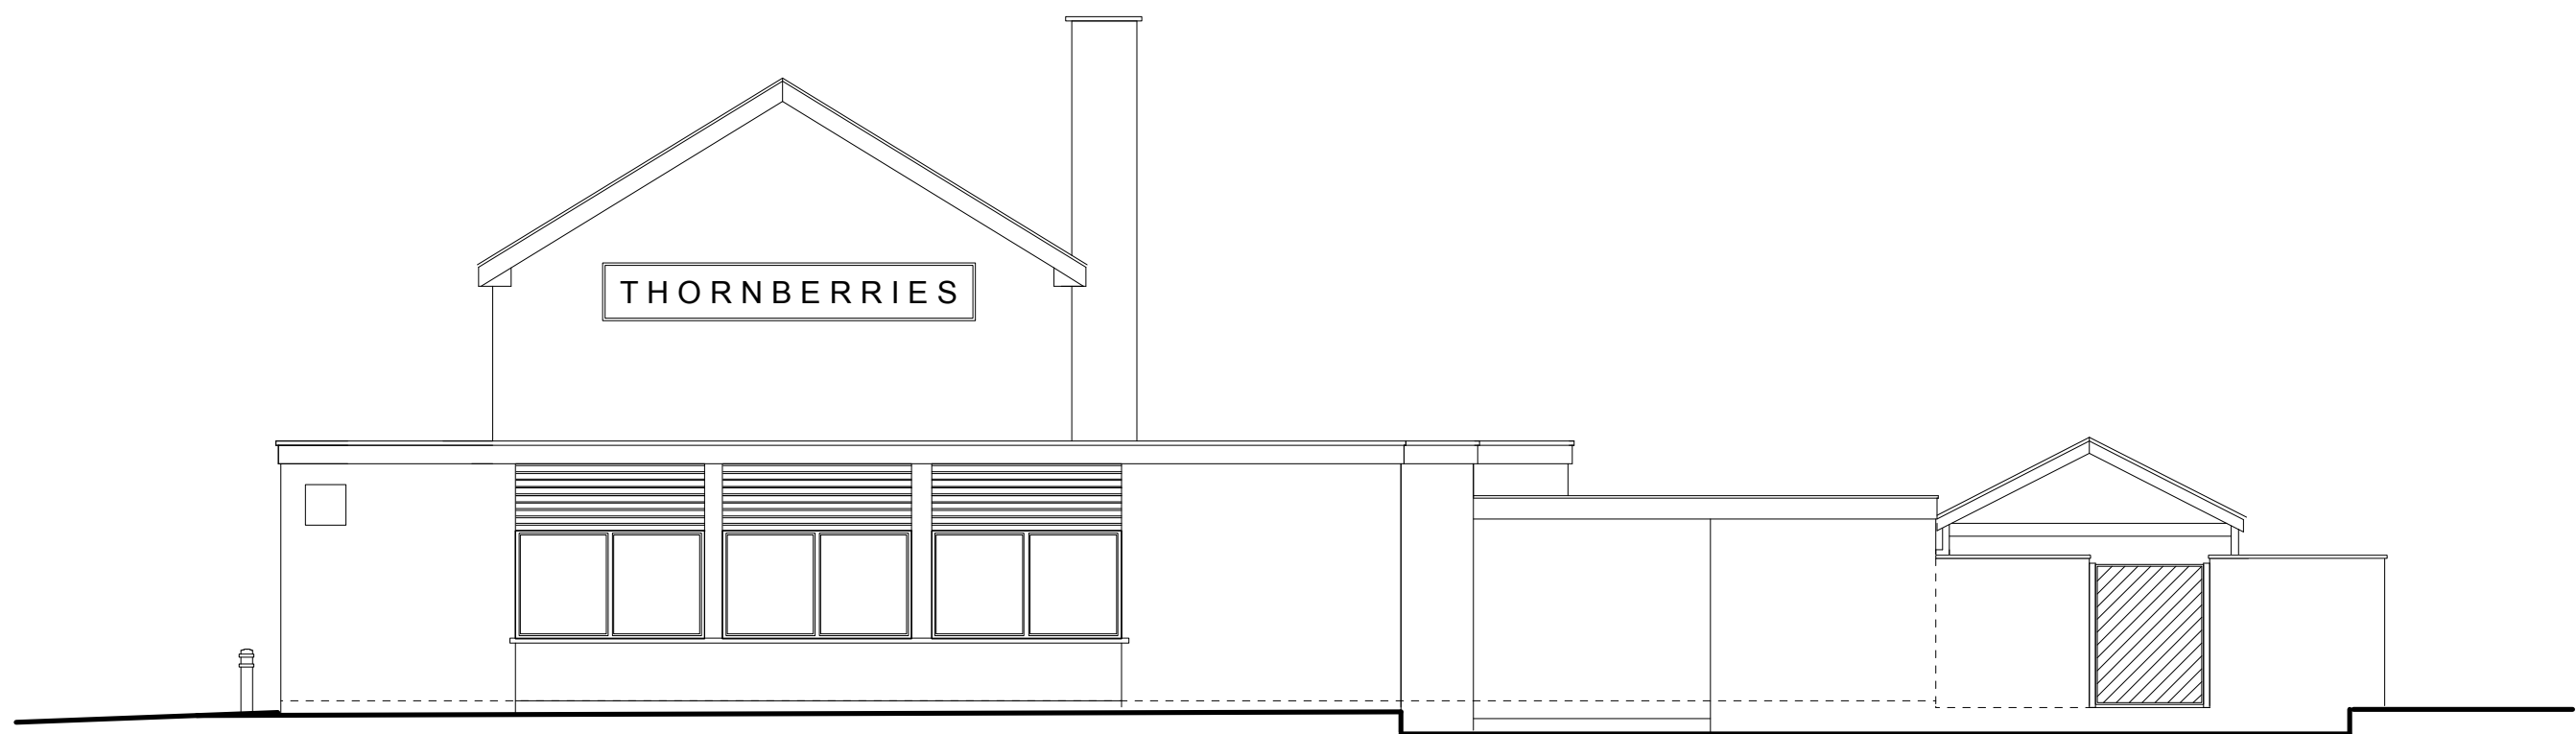 

EXISTING SIDE ELEVATION CAR PARK AND SHOPS Scale 1:100

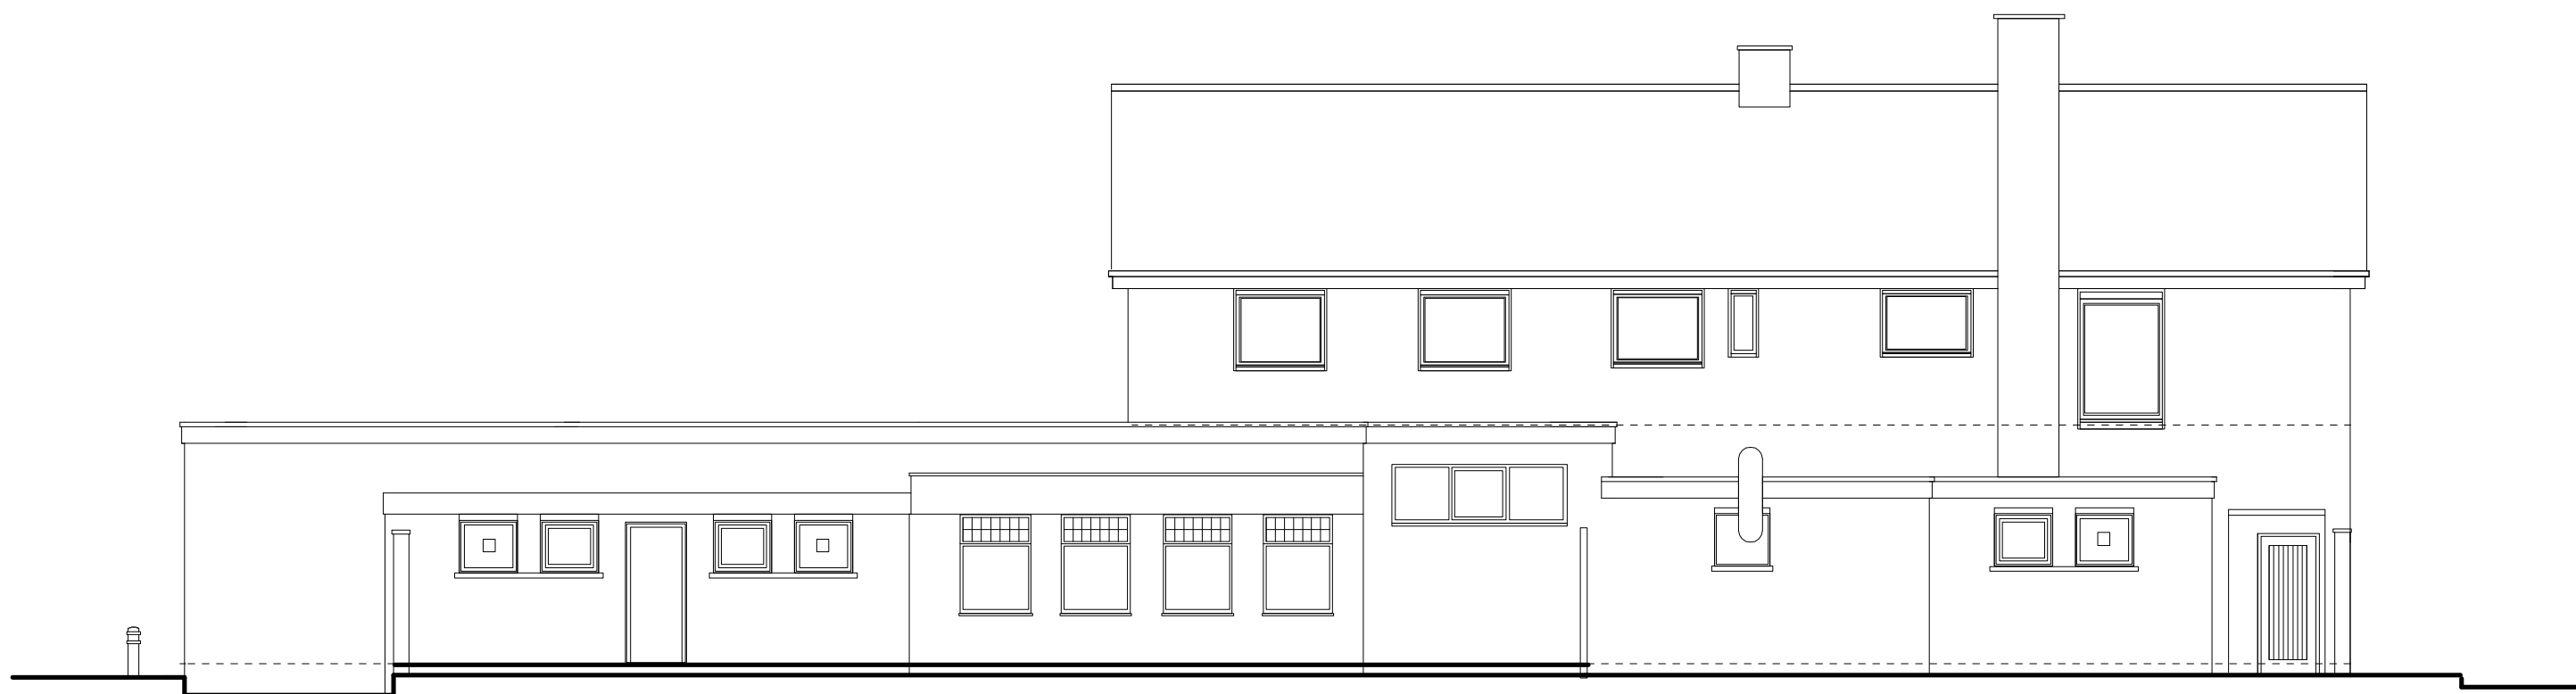 

EXISTING REAR ELEVATION FROM REAR BEER GARDEN Scale 1:100

 

CLIENT Joseph Holt Ltd
The Brewery
Empire Street
Manchester
M3 1JD

PROJECT Thornberries
179A Kirkway
Middleton
Manchester
M24 1LW

DRAWING
Existing External elevations

DRAWING NO PL.2371.002 DRAWN AAL

DATE 19.09.2023 SCALE 1:100@A1

design306
design306
306 Milnrow Road
Rochdale
OL16 5BQ
Tel 07794 332098
email alex@design306.co.uk