


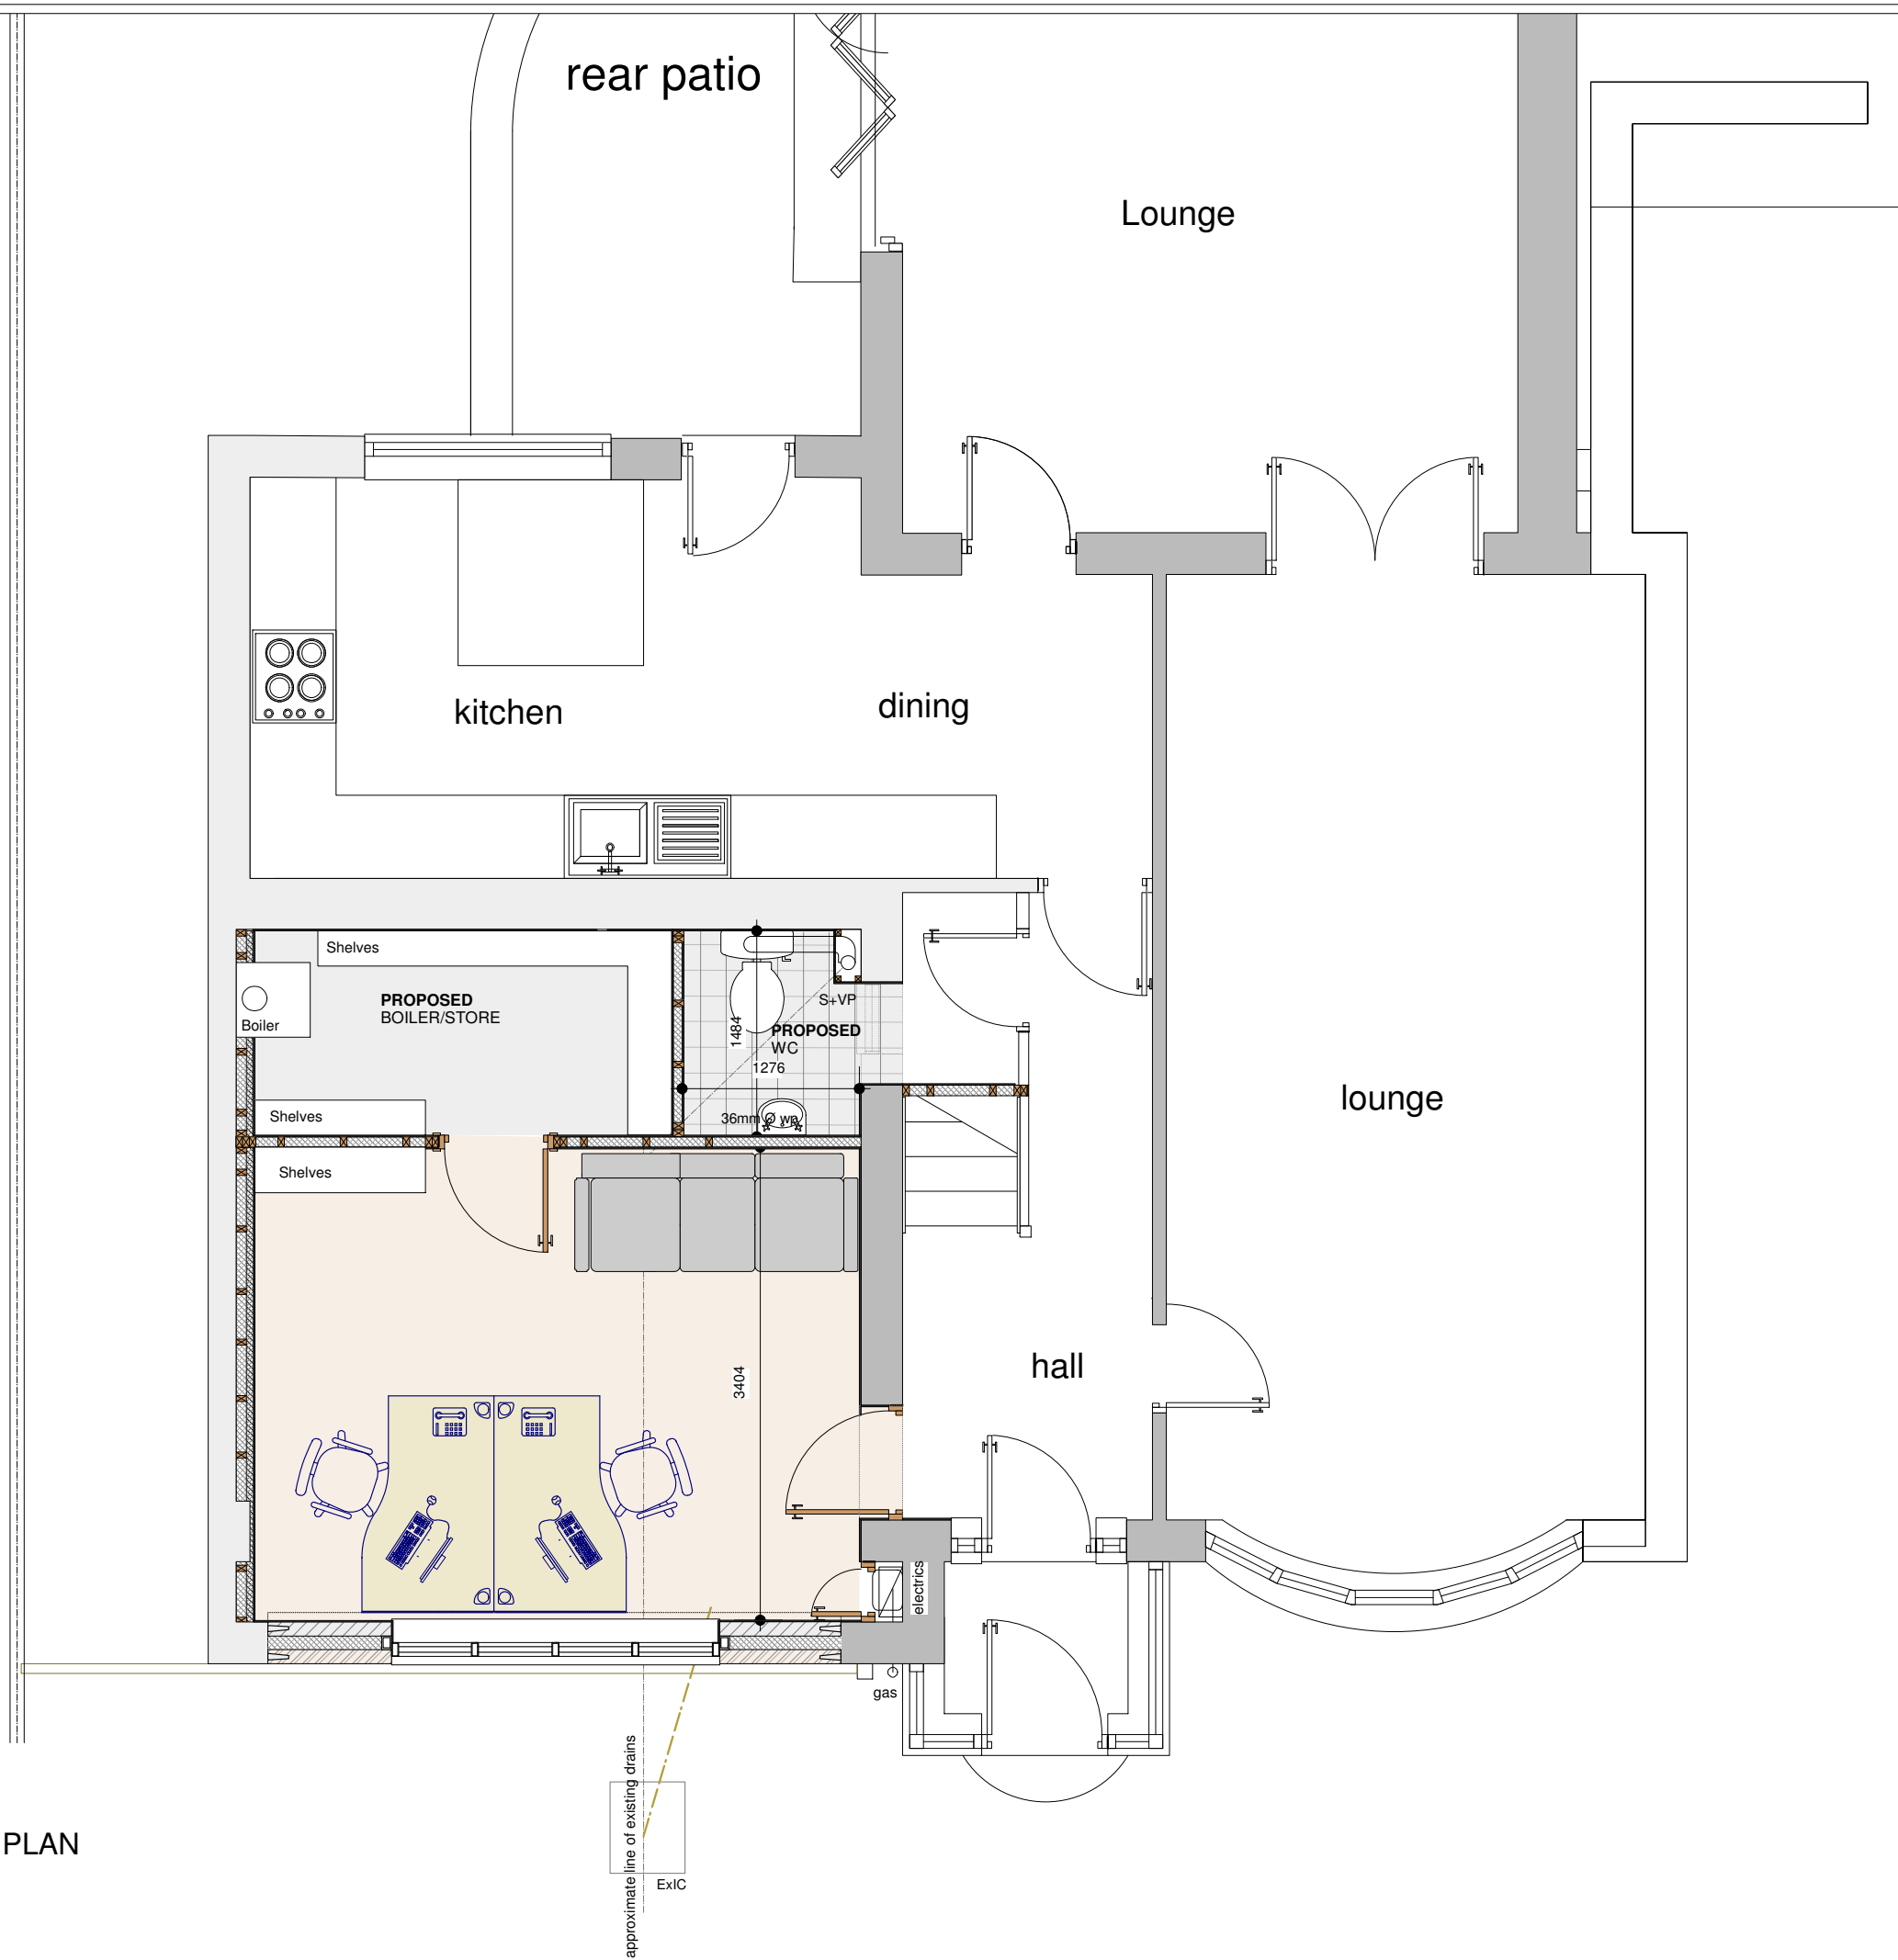

GROUND FLOOR PLAN
as proposed
Scale 1:50 @ A3

Provisional Copy
SUBJECT TO LAWFUL CONSENT AND
BUILDING REGULATION APPROVAL

Commencement on site before full
Building Regulation approval at own risk

revisions			

project
Proposed Conversion of
Existing Garage
at
91 Hollin Lane, Middleton,
M24 5LA.
client
Mr & Mrs P. Crux

drawing GROUND FLOOR PLAN as proposed	date Feb 2024
	drawing 2
	scale as indicated @ A3
status Lawful Consent Submission	rev.