




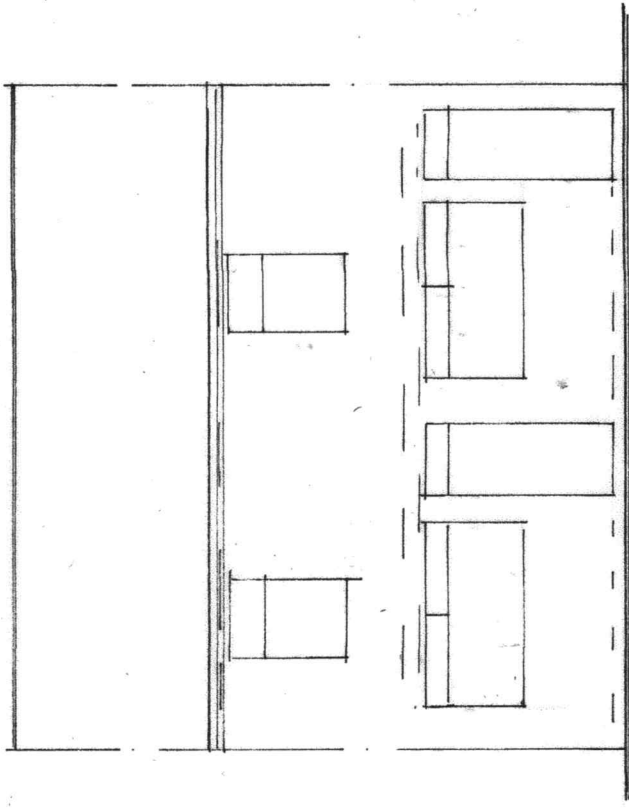

FRONT ELEVATION
(EXISTING)

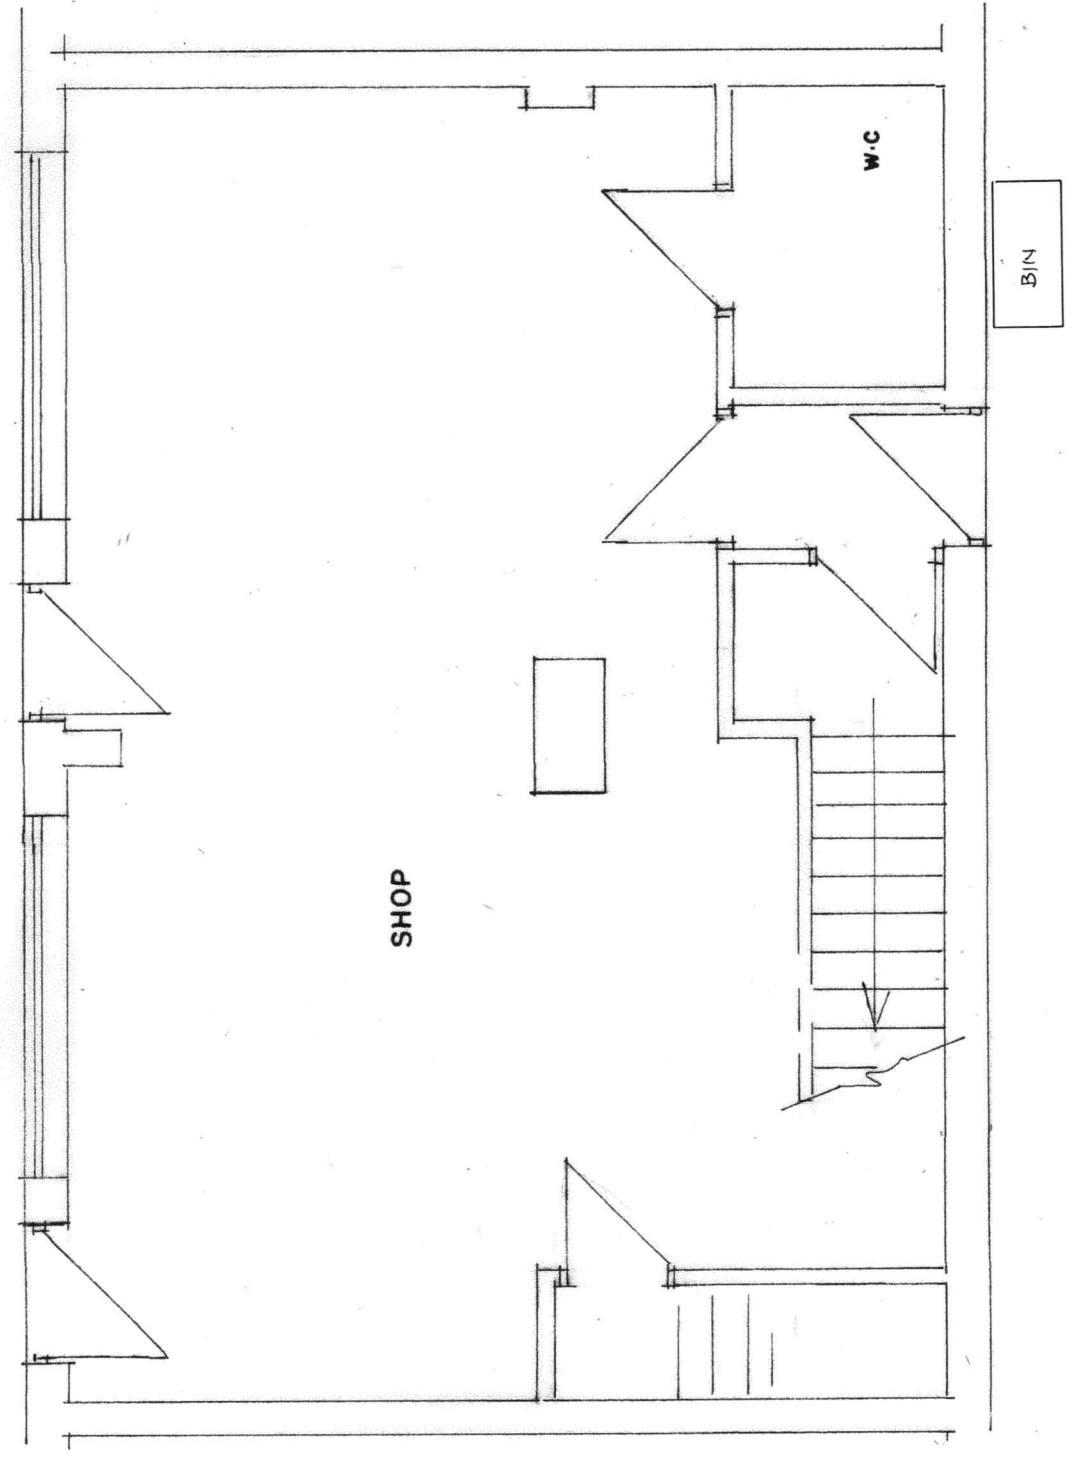

GROUND FLOOR PLAN
(EXISTING)

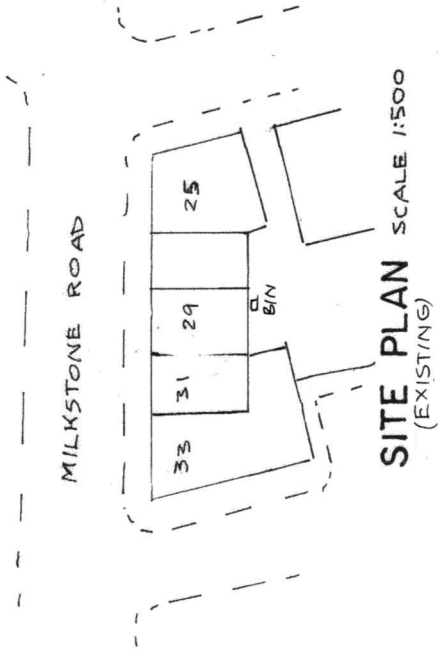

SITE PLAN
(EXISTING) SCALE 1:500

BUILDING DESIGN SERVICES		
M. FAROOQ		
6 Stock Close, Shawclough, Rochdale OL12 6BB		
Tel: 01706 712231 Mob: 07967605763		
PROPOSED CHANGE OF USE FROM SHOP TO		
DESSERT BAR AND CAFÉ AT 29-31 MILKSTONE		
ROAD ROCHDALE OL11 1ED		
For: Mr MUZAFFAR ALI		
Plan	Scale 1:50	2030/1
Elevation	Scale 1:100	