

ALL DIMENSIONS ARE FOR REFERENCE PURPOSES ONLY DISCRPENCIES ARE TO BE REPORTED TO THE DRAWINGS AUTHOR. DO NOT SCALE FROM DRAWING.


MATERIALS / KEY




LAWN



VEGETATION AND HEDGES

 

KERB

 


BLACK TARMAc
TO COMPRISE OF
25mm Surface Course
50mm Binder Course
150mm MOT Type 01
Geo Textile Membrane
Sub Grade




CHANNEL DRAIN



GULLY

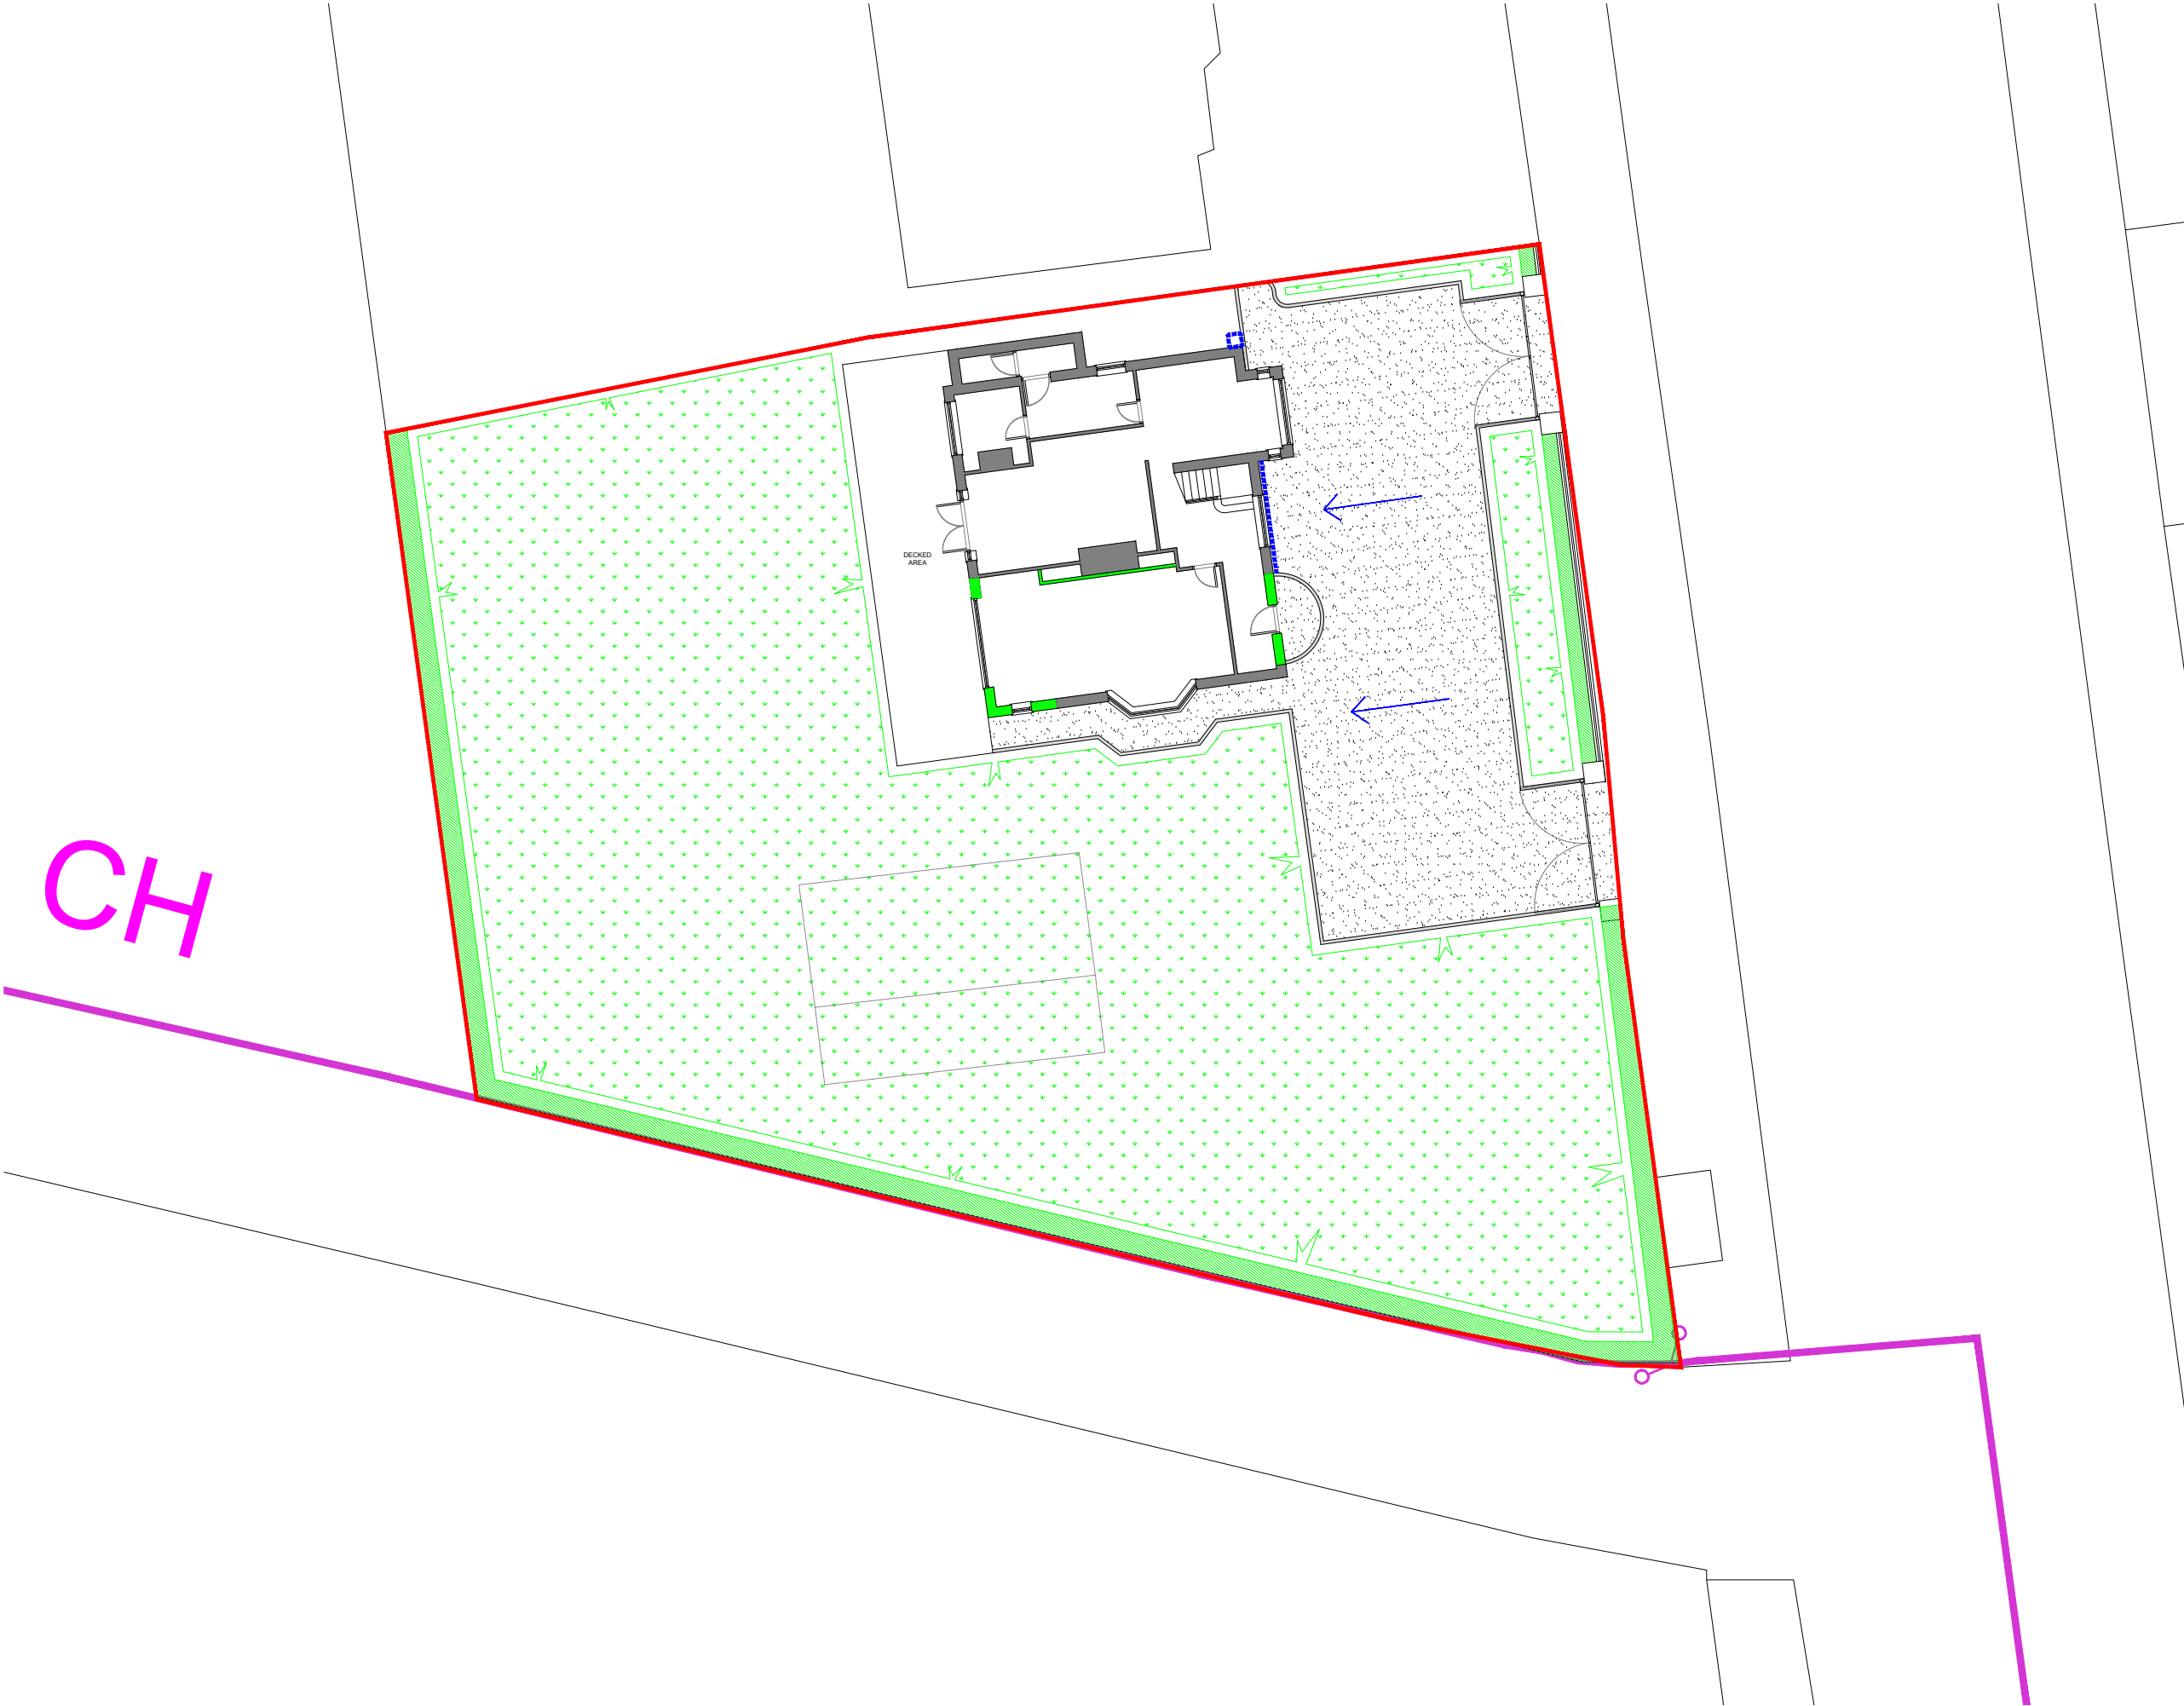

PROPOSED SITE PLAN

 

- D 02.11.23 Red site boundary updated.
- C 01.11.23 Red site boundary updated.
- B 17.10.23 Red site boundary updated.
- A 06.10.23 Updated inline with planning officers comments. Renumbered in order to include existing site plan 101.

Rev	Date	Description	Rev By	CHK'd By
Drawing Title PROPOSED SITE PLAN				
Job-Dwg No 051ROC-102D				
Project Title INTERNAL REMODEL / FACADE TREATMENT 300 MIDDLETON ROAD HEYWOOD MIDDLETON OL10 2LG				
Client MR LYNsky				
Status PLANNING				
Scale 1:200		Drawing Size A3		
Date 10/23				