

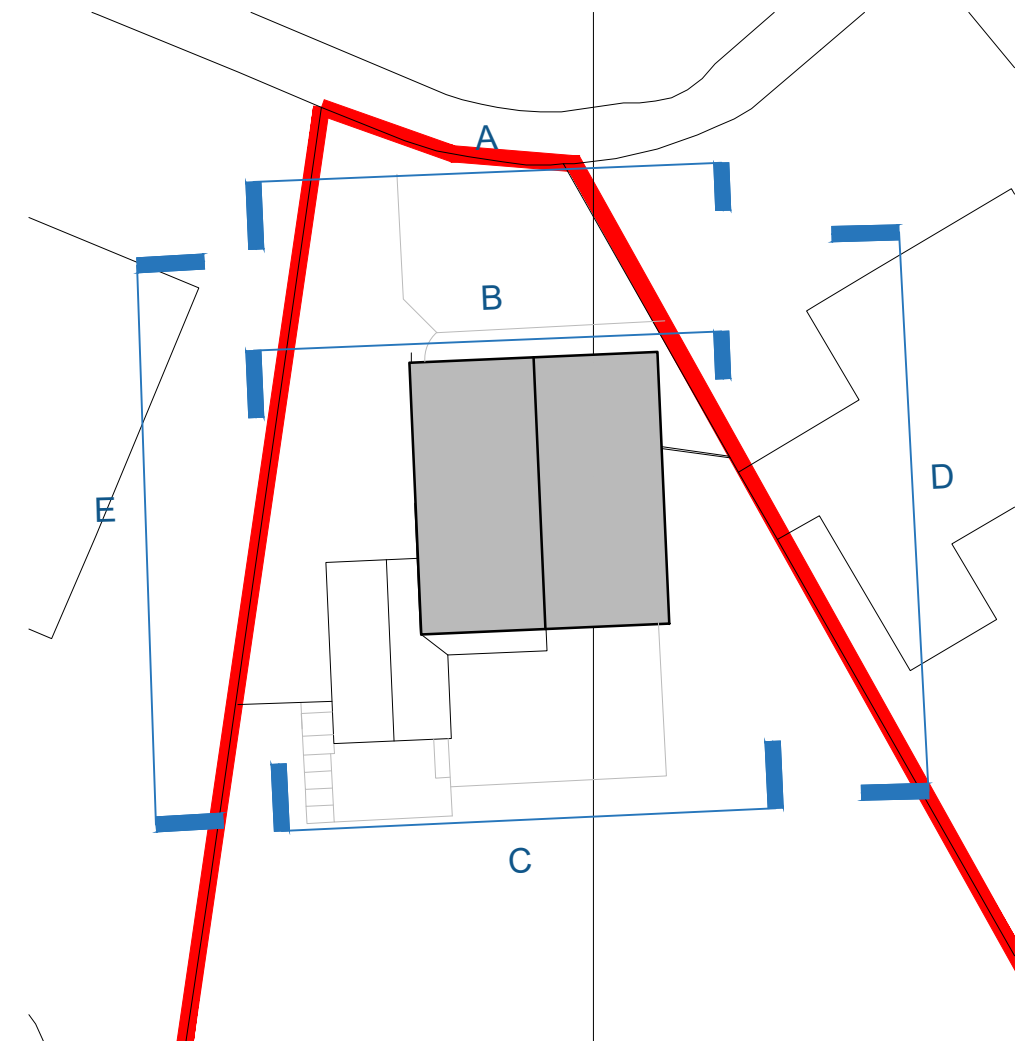


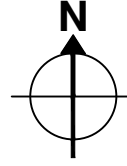


site plan key
scale 1:500

 N

 Site Boundary Line

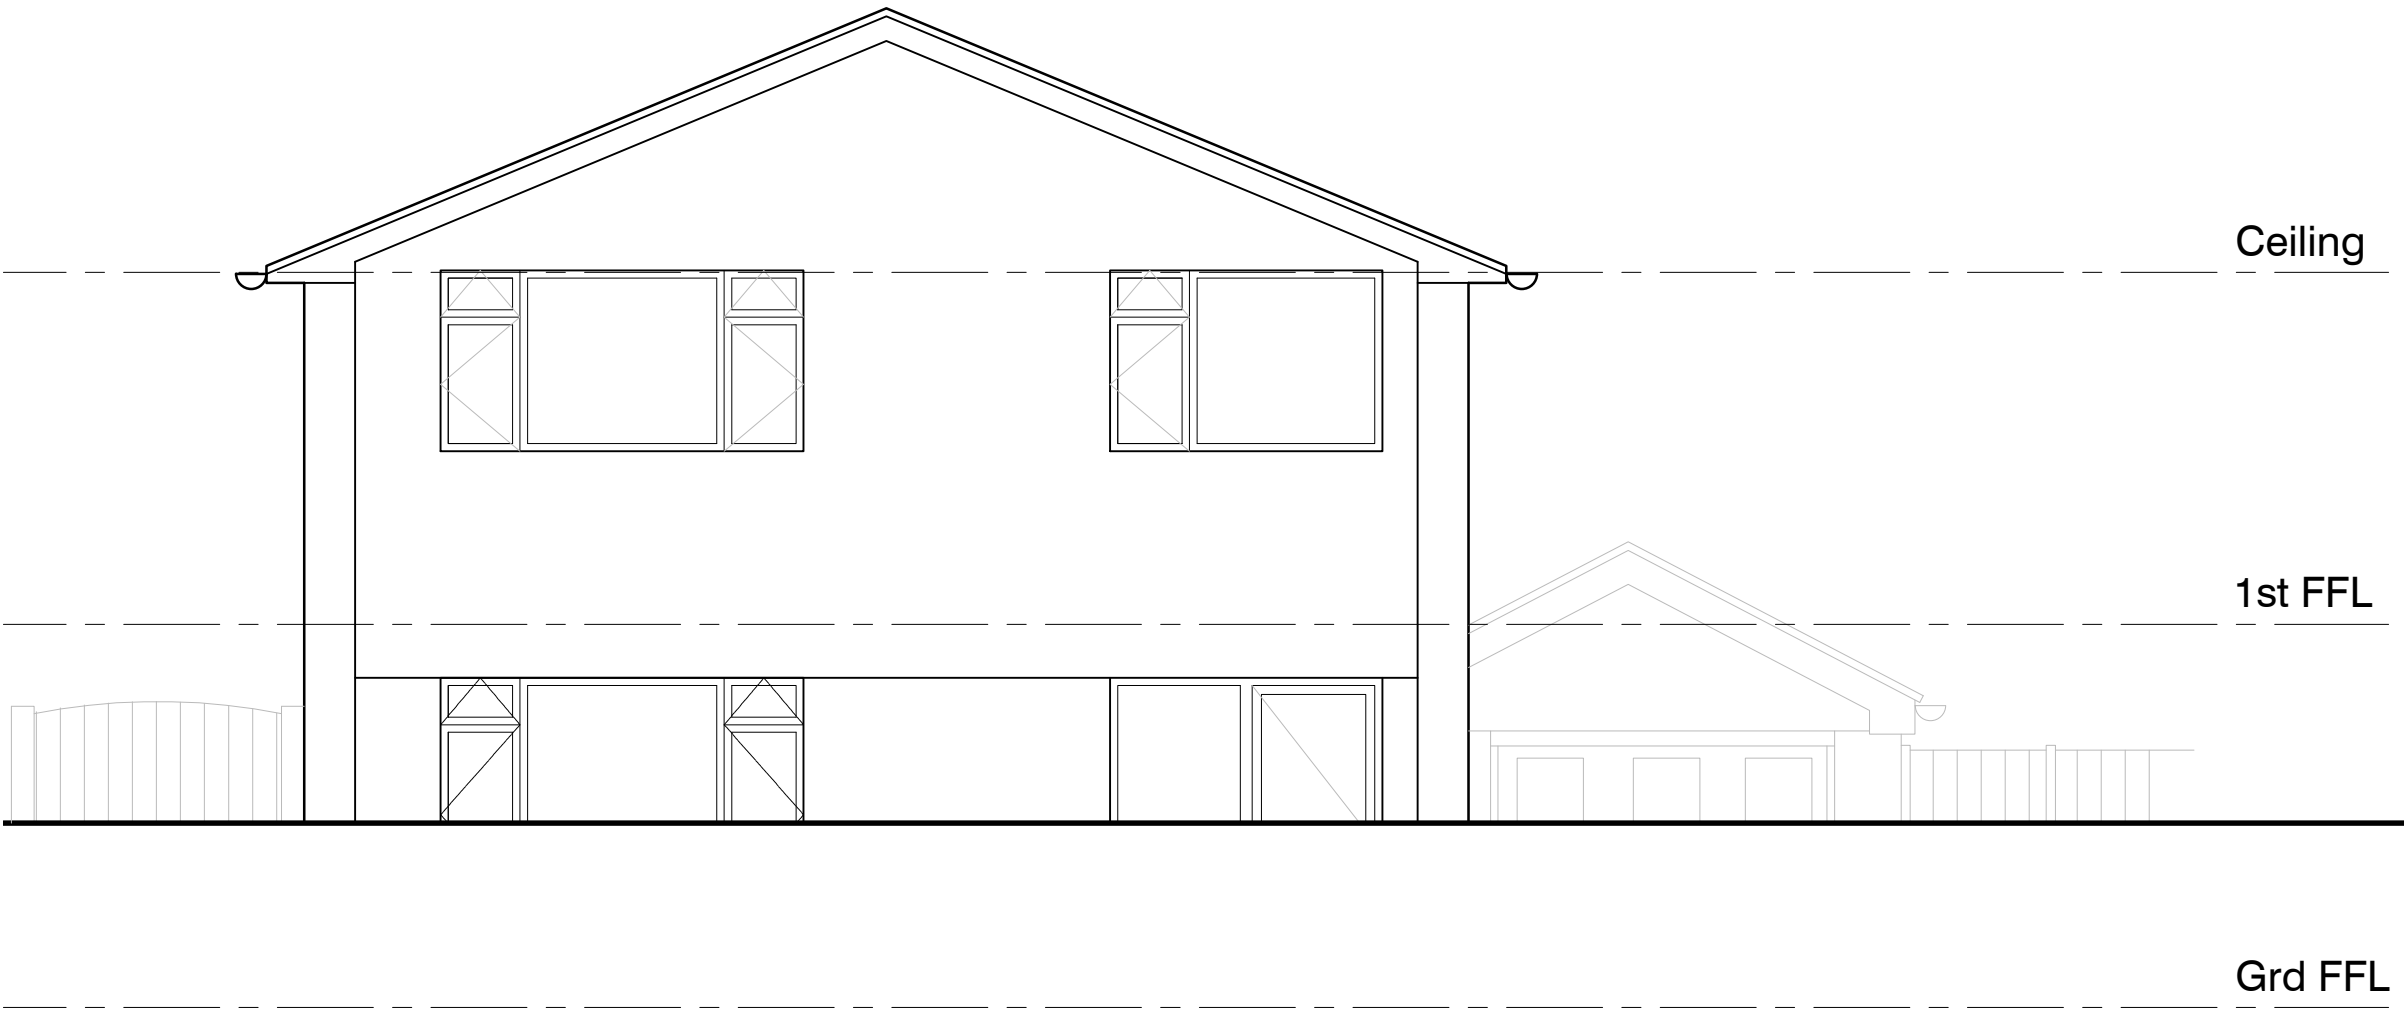

existing elevation A: front 1
scale 1:50

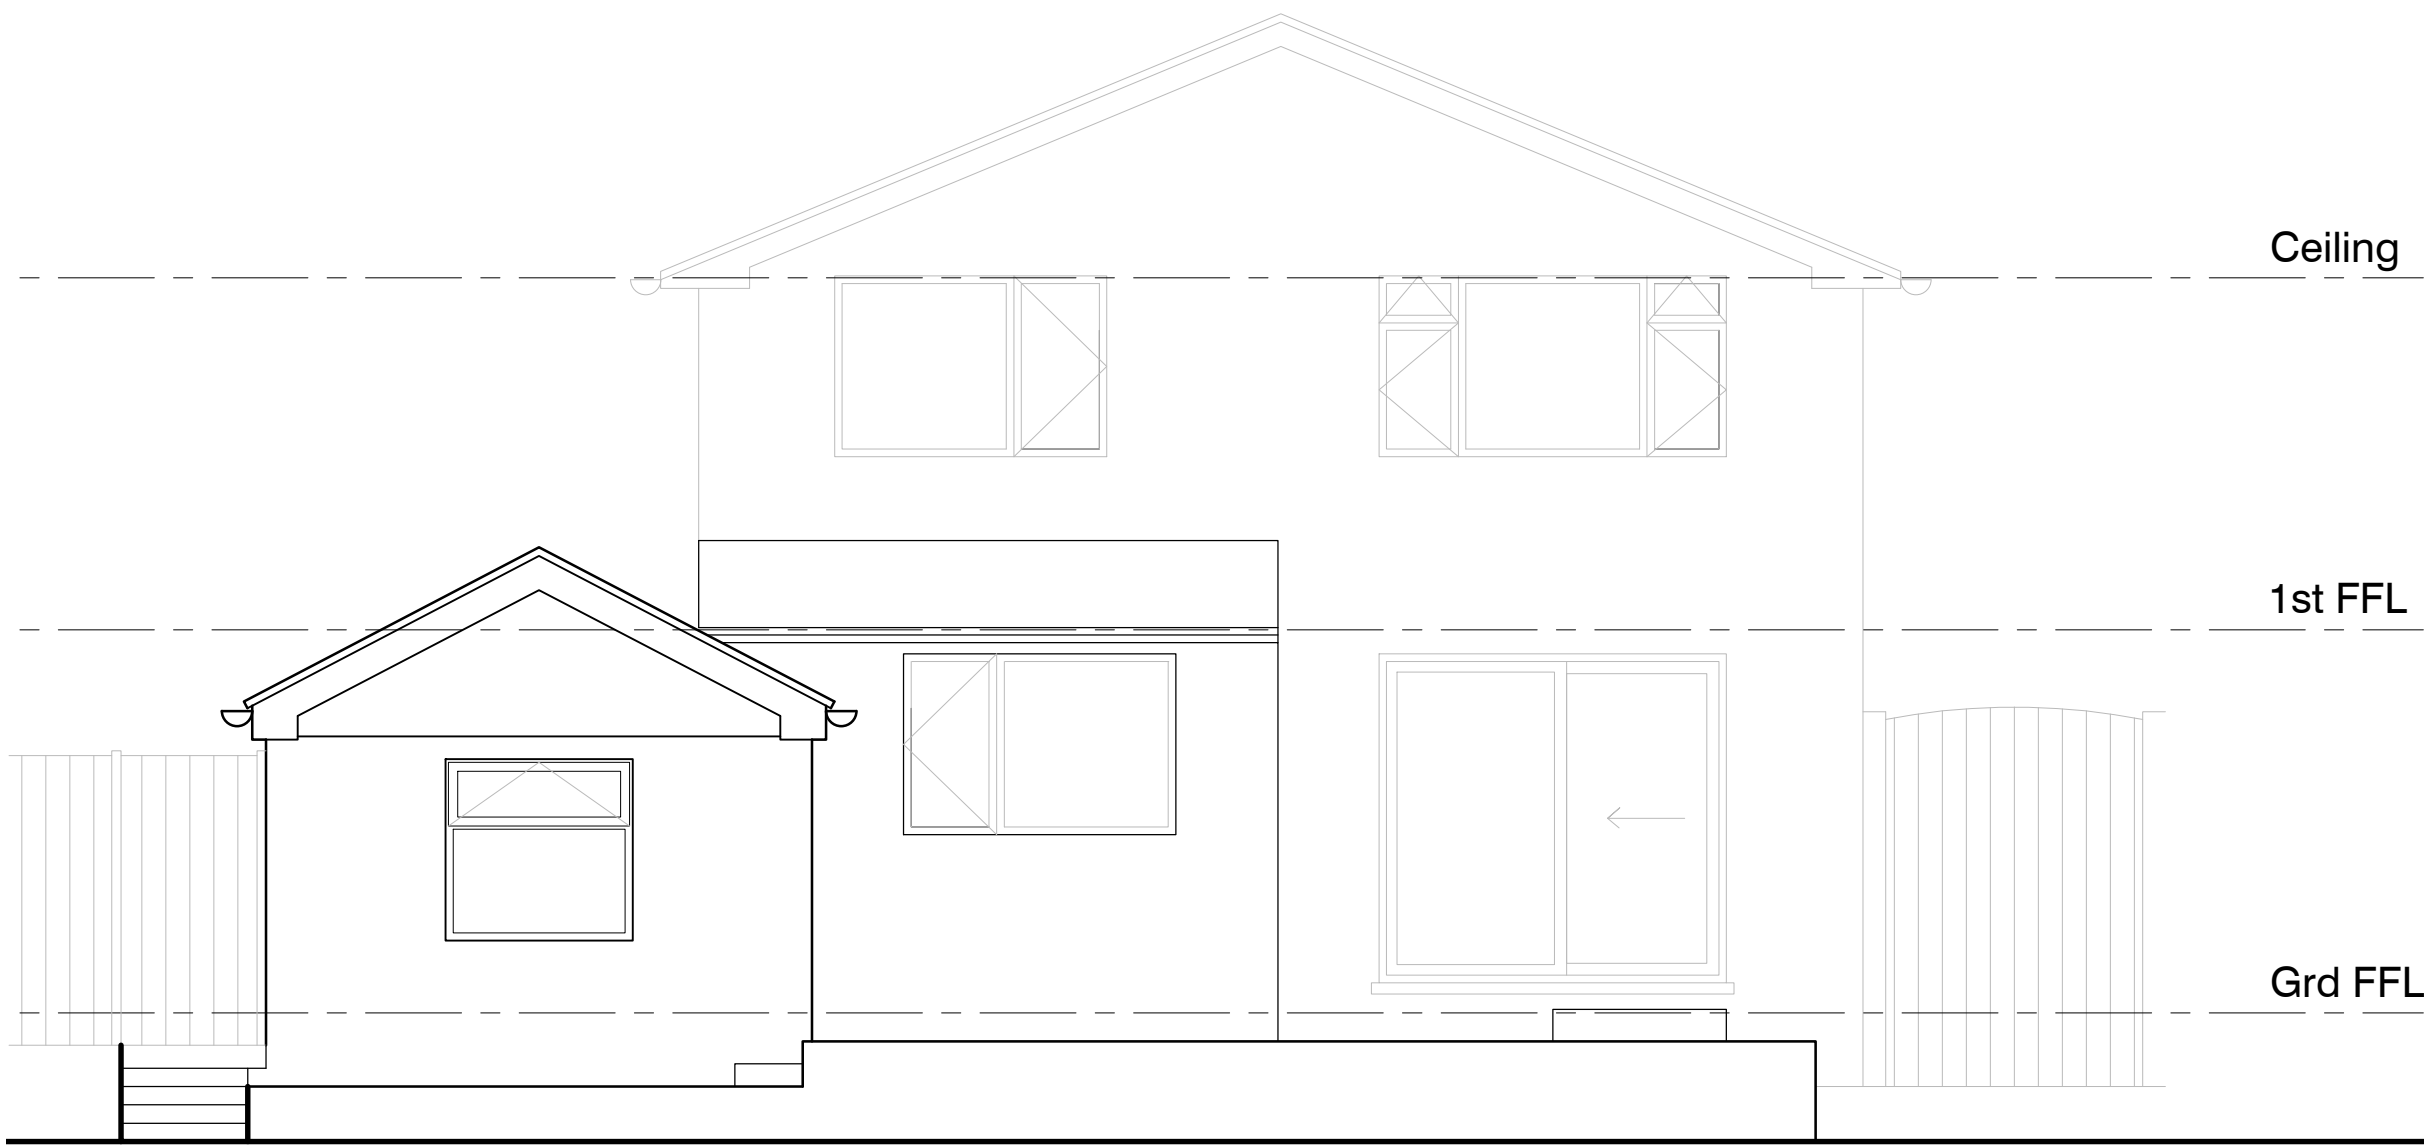

existing elevation C: rear
scale 1:50



existing elevation B: front 2
scale 1:50

EXISTING ELEVATIONS: A, B, C



IMPORTANT NOTES: Do Not Scale from this Drawing.
Use Figured Dimensions Only.

DRAWING STATUS:

INFORMATION

REVISION	DATE	DESCRIPTION
A	28/08/24	Drawing labels amended

SCALE:

1:50@A1

DATE:

24.06.24

FOOTPRINT DESIGN

CLIENT: KHURRAM HABIB

SCALE:

1:50@A1

DATE:

24.06.24

PROJECT: 7 HEALD CLOSE, SHAWCLOUGH

DRAWING TITLE: EXISTING ELEVATIONS: SHEET 1 of 2

DRAWING NO: A130_L(00)002

E: info@footprintdesign.net
W: www.footprintdesign.net