




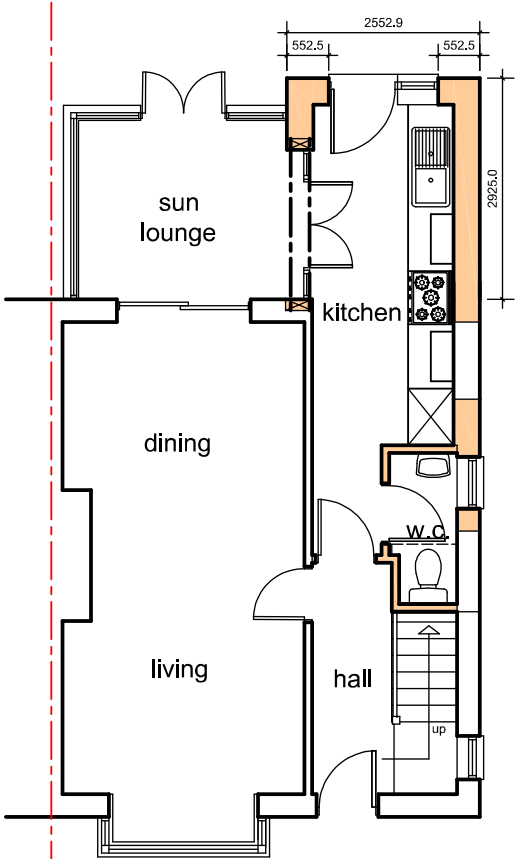


ground floor plan

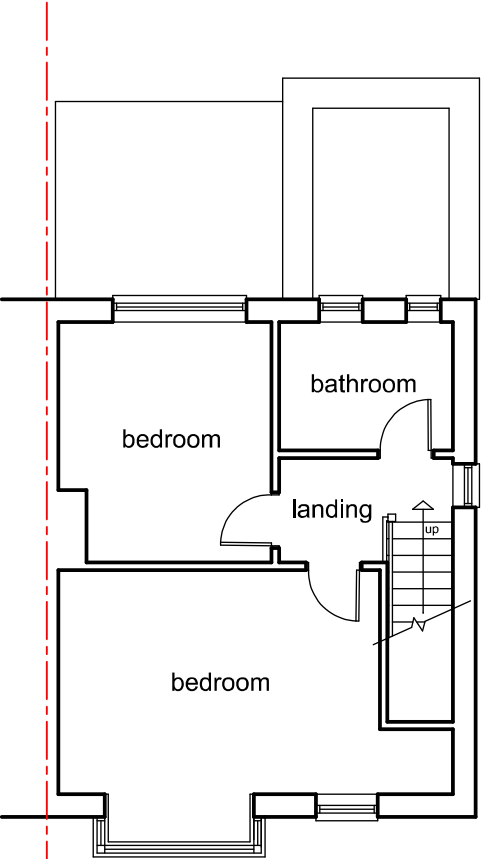

first floor plan

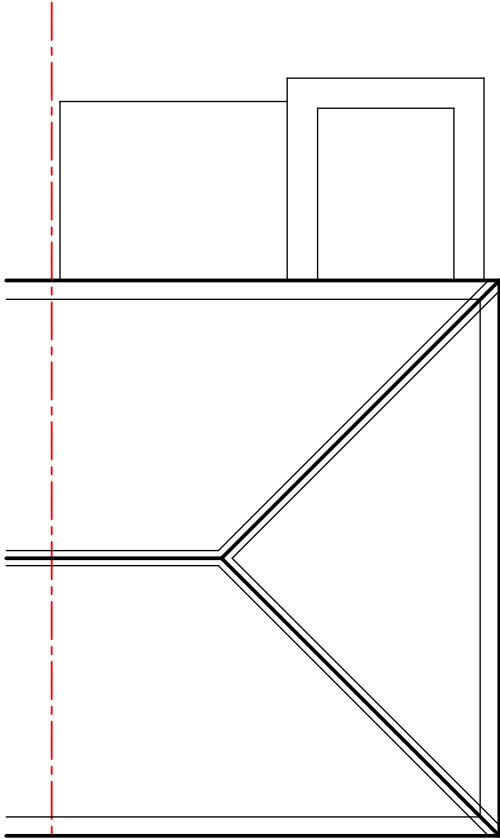

roof plan

 

scale 1:100

Revision	Date	Details

Only Planning Officers may scale from this drawing.
All dimensions must be checked and verified before preparing production drawings or commencing works.
This drawing and its design is copyright and may not be reproduced in any form whatsoever without prior express written consent.

clear Architectural Services
Mark Herring, Clear Architectural Services, 50 Rectory Street, Middleton, Manchester. M24 5TY.
T. 0161 653 7128 M. 07968 748606 E. mark@clear-architecture.co.uk W. www.clear-architecture.co.uk



Date November 2024. Drawn JLK.
Scale 1:100 at A3. Checked MLH.

Client Stefan Kaczmarek.
Proposed Extension and Alterations.
26 Highfield Street, Middleton,
Manchester M24 2JR.

Drawing title Proposed Plans.
PLANNING.
Drawing No. CM362 PL 01.