


Dimensioning


Figured dimensions only to be taken from these designs and drawings. Work to annotated dimensions only. All dimensions to be checked on site. Architectural designers to be informed immediately of any discrepancies before work proceeds. Drawings are to be read in conjunction with relevant specifications, structural engineers and service engineers' drawings.

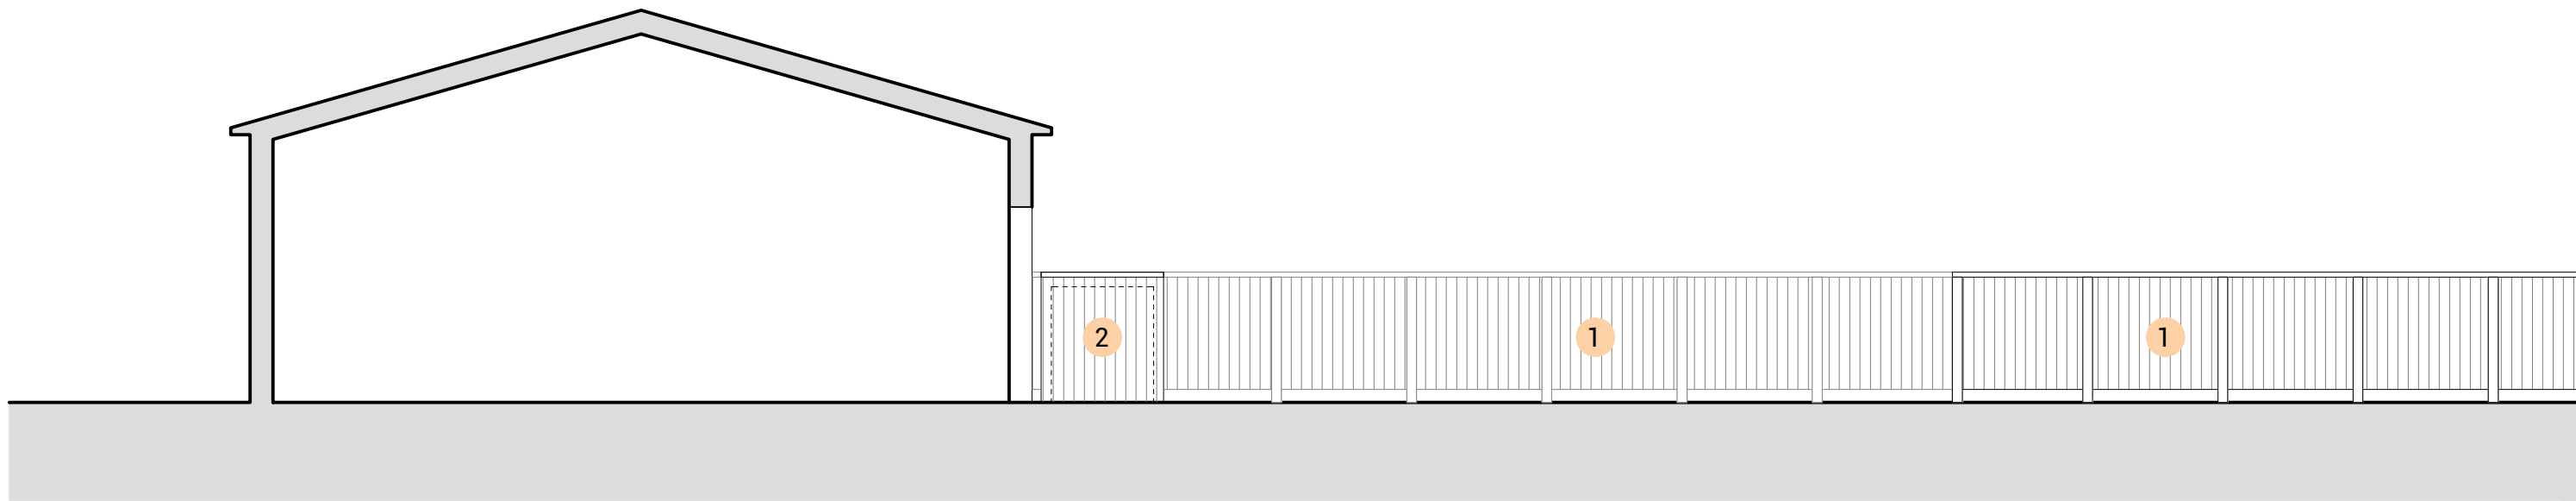


PROPOSED SITE ELEVATION A
1:100 @ A1



- Key
- 1 2m Timber Fence
 - 2 2m Timber Fence with an open top (Waste Storage)
 - 3 2m Metal Mesh Fence
 - 4 Kimmeridge Cycle Storage (Steel framing with Clear Polycarbonate roofing and sides)

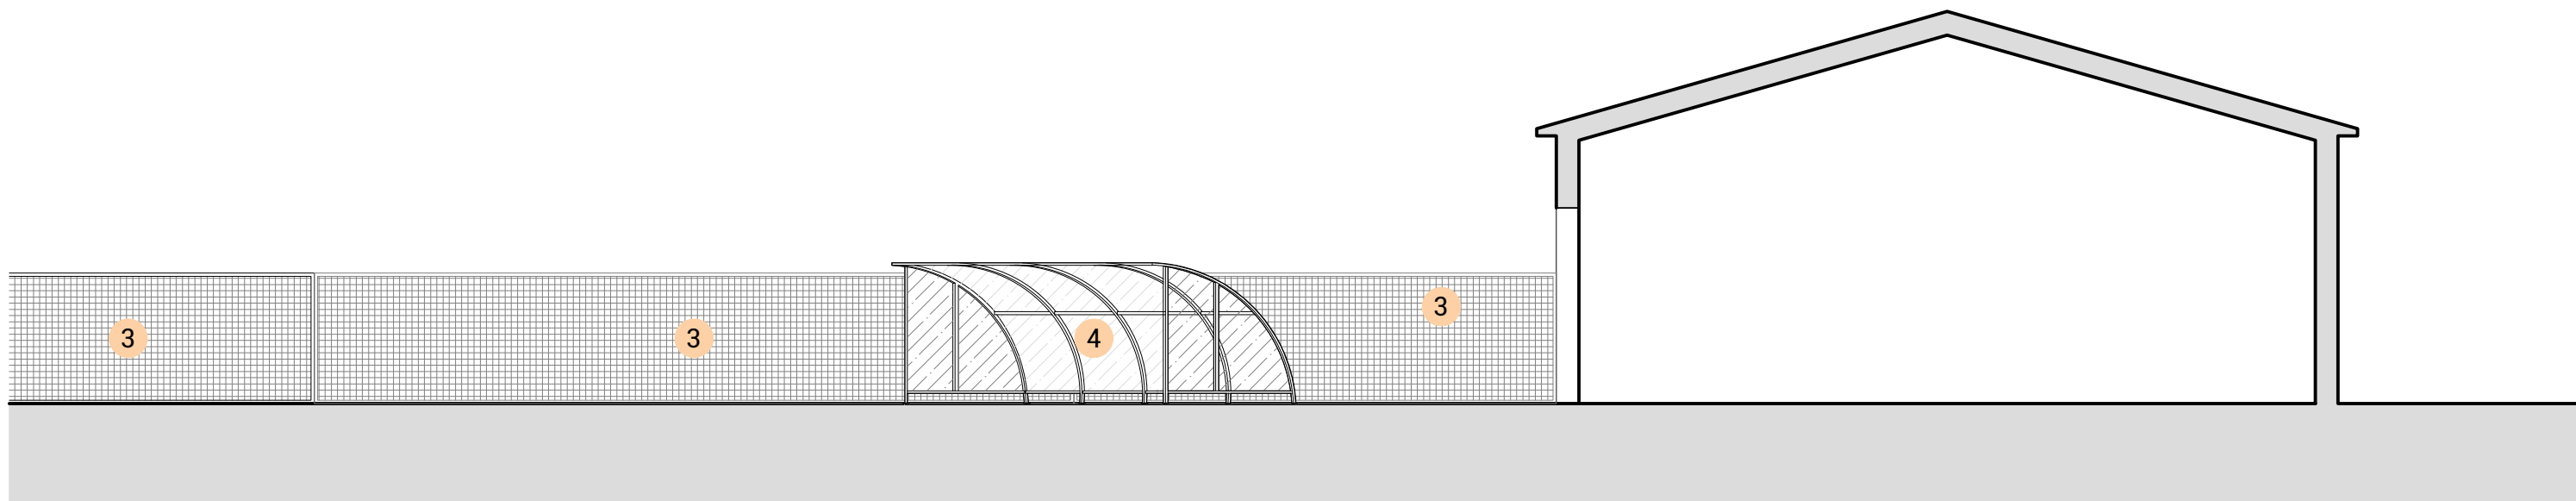

PROPOSED SITE ELEVATION B
1:100 @ A1

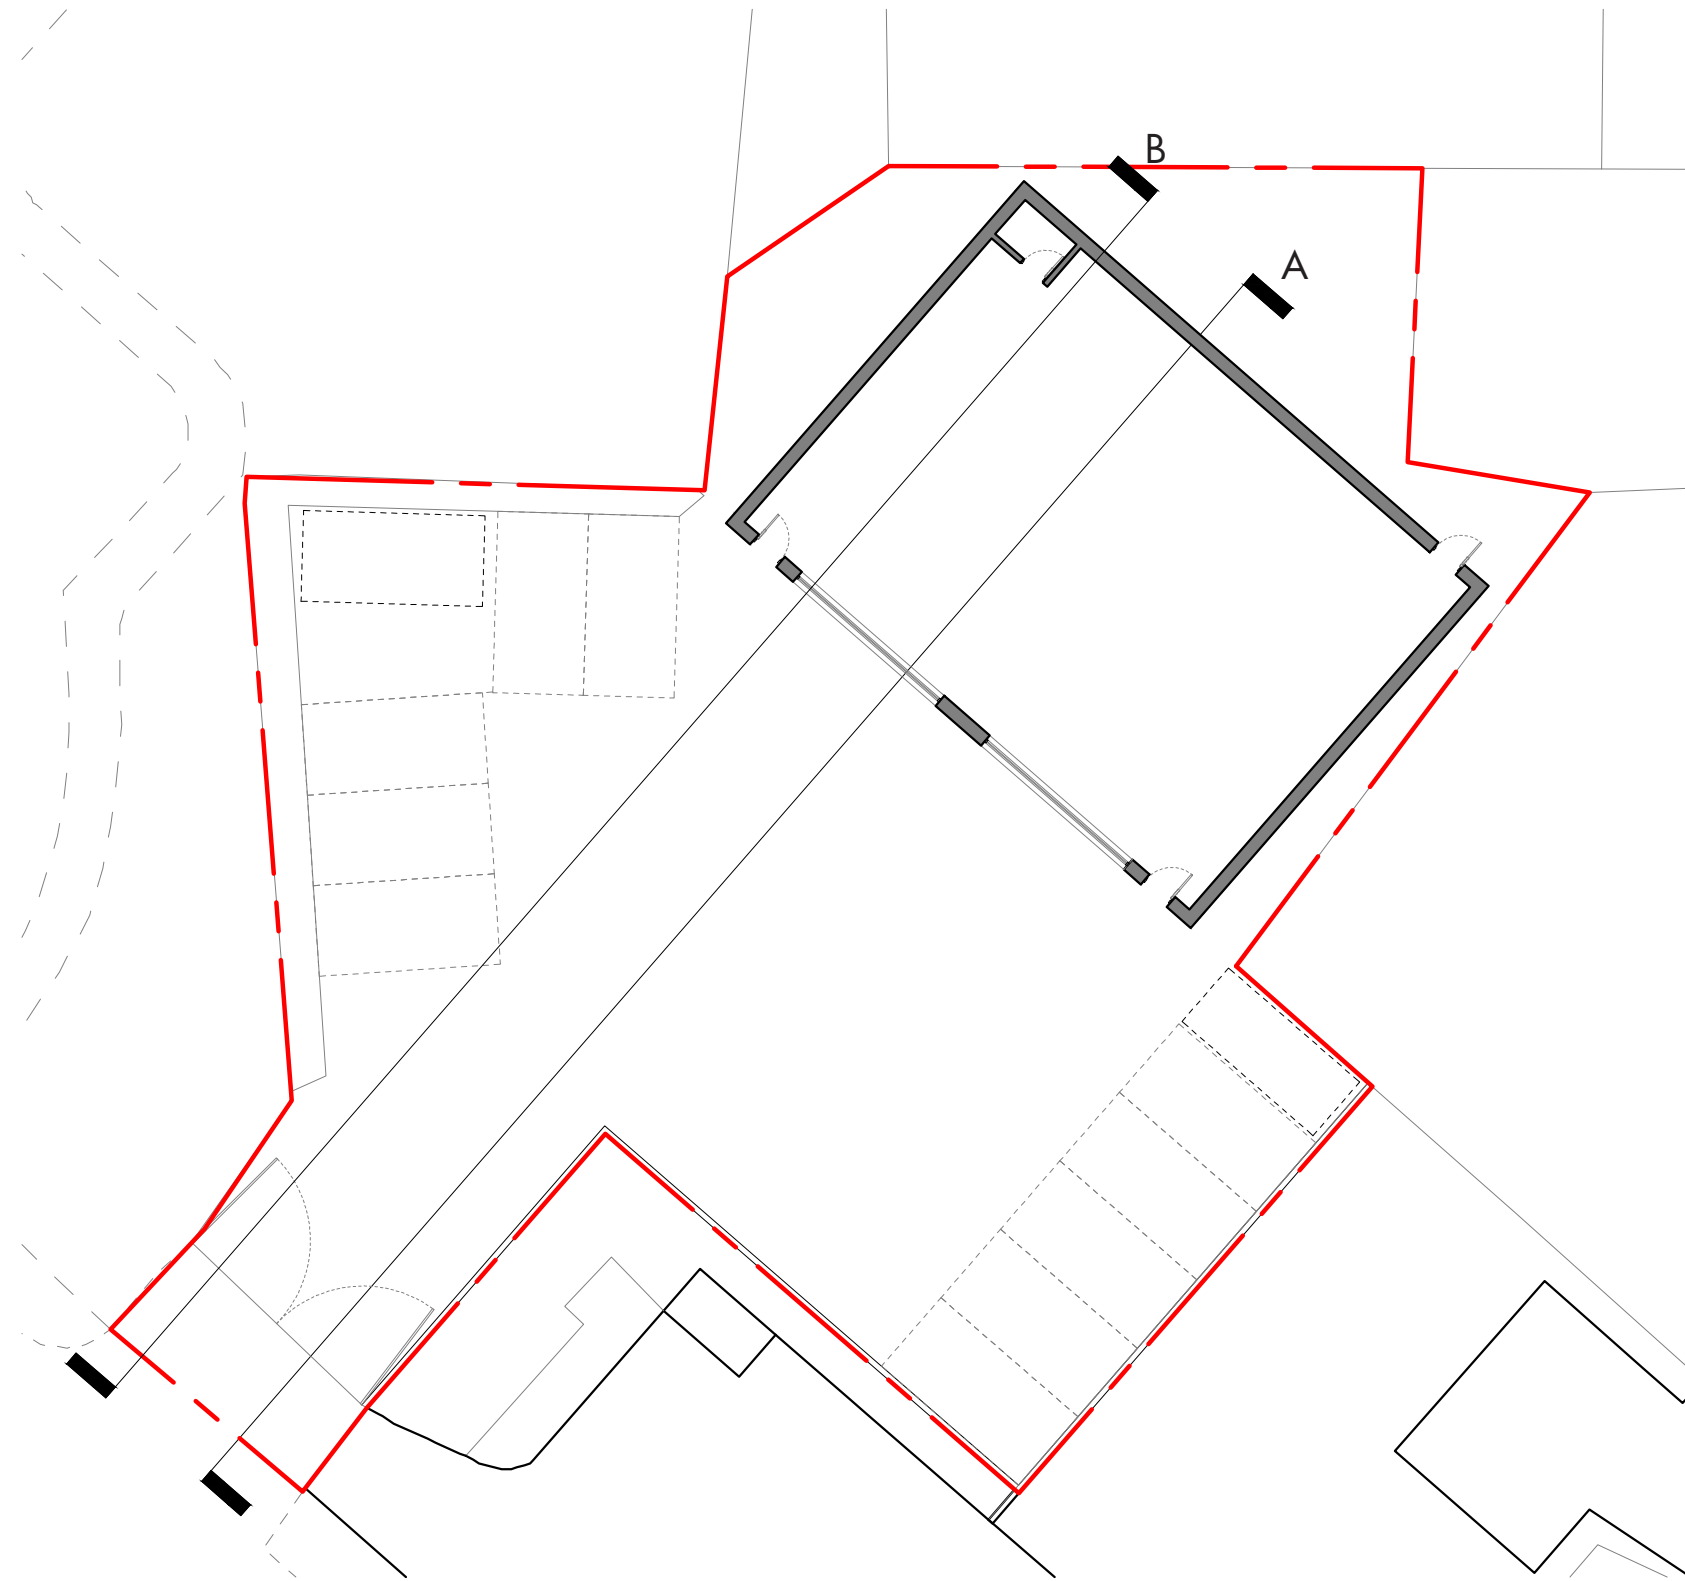

SITE PLAN

Rev	Date	Description
-	14/03/25	Issued to client for comments



S A L C E M
ARCHITECTS

Architecture | Masterplanning | Graphics

CLIENT:
Property Owner

PROJECT:
Land behind
102 Wood Street
Middleton

TITLE:
Proposed Site Elevations

SCALE:
1:100 @ A1

REV:
DATE:
March 2025

DRAWING NO.
Sheet 6