




|           |                       |           |      |          |              |     |          |                                   |        |
|-----------|-----------------------|-----------|------|----------|--------------|-----|----------|-----------------------------------|--------|
| Client    | One Stop Stores       |           |      | Title    | Proposal     | Rev | Date     | Description                       | Drw By |
| Site Name | Rochdale, Badger Lane |           |      | Date     | 31/10/2022   | A   | 07/04/22 | Initial Visual                    | IW     |
| Job No.   | 18466                 | Epos Code | 6610 | Scale    | Do Not Scale | B   | 14/04/22 | Fascias, images FACM & ACM, PC's  | IW     |
| Proj Type | Franchise             |           |      | Drawn    | IW           | C   | 19/04/22 | Remove Eat Street, new store plan | IW     |
| PM        | PH                    | Designer  | SR   | Drwg No. | D            | D   | 31/10/22 | Update - Existing Elevation       | IR     |




NOTE: Existing signage already removed during shopfront works



Side Elevation

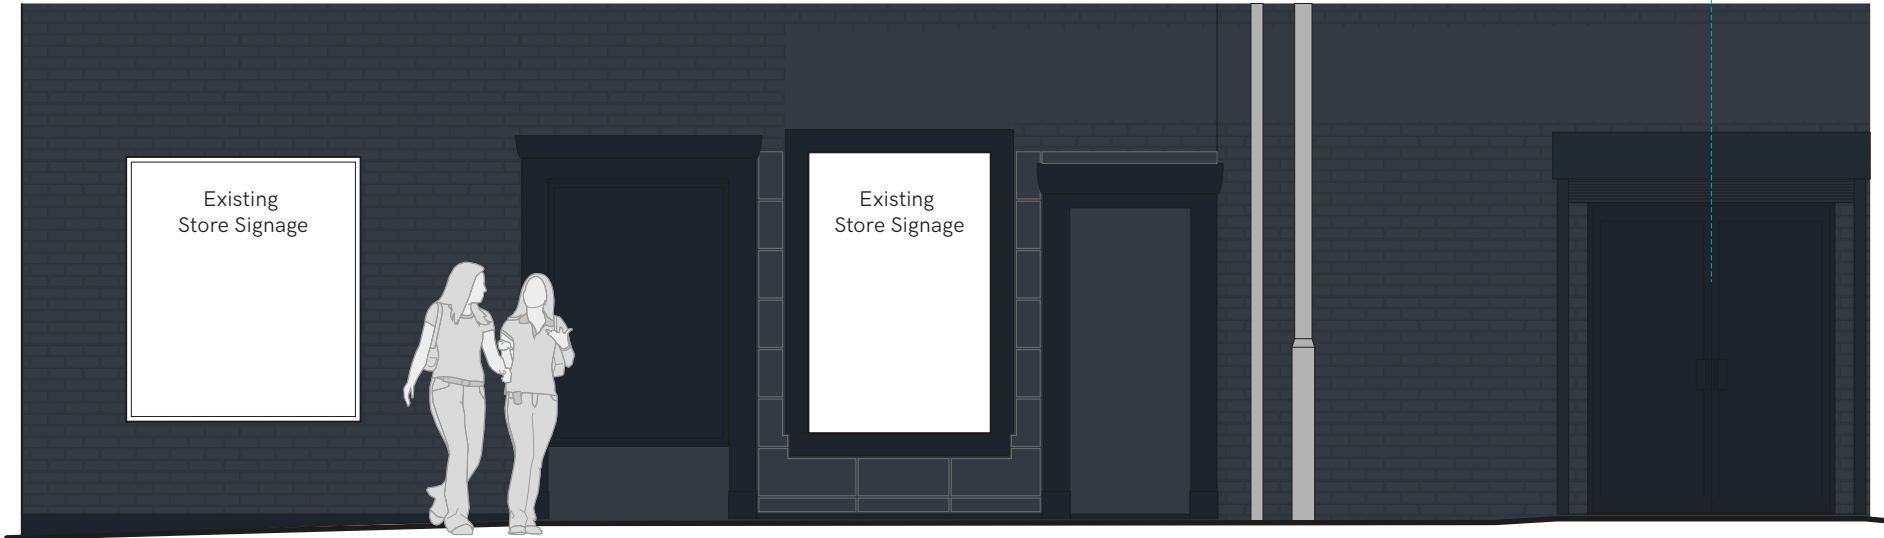

Front Elevation - Scale 1:50@A3

 

+ implementing  
your brand

15 Barnes Wallis Rd, Fareham  
Hampshire PO15 5TT

Tel: 023 8023 2311  
Web: [www.innovatesigns.co.uk](http://www.innovatesigns.co.uk)  
Email: [info@innovatesigns.co.uk](mailto:info@innovatesigns.co.uk)

| Client    | One Stop Stores       |           |      | Title    | Proposal       | Rev | Date     | Description                       | Drw By |
|-----------|-----------------------|-----------|------|----------|----------------|-----|----------|-----------------------------------|--------|
| Site Name | Rochdale, Badger Lane |           |      | Date     | 31/10/2022     | A   | 07/04/22 | Initial Visual                    | IW     |
| Job No.   | 18466                 | Epos Code | 6610 | Scale    | As Detail @ A3 | B   | 14/04/22 | Fascias, images FACM & ACM, PC's  | IW     |
| Proj Type | Franchise             |           |      | Drawn    | IW             | C   | 19/04/22 | Remove Eat Street, new store plan | IW     |
| PM        | PH                    | Designer  | SR   | Drwg No. | D              | D   | 31/10/22 | Update - Existing Elevation       | IR     |

This drawing is for approval purposes.  
Please check all details noted on the drawing including spelling, and provide written confirmation of your approval to an **Innovate Signs Project Manager**. Once approved production will commence based on the approved drawing. Any changes made after production has begun will incur an additional cost.



See specification page for detail.

dimensions are background sizes

Aluminium signcase finished red.  
Opal acrylic faces on both sides of sign  
(sign is double sided) with face applied  
digitally printed graphics. Internally  
illuminated by LED's.

size: 940mm x 610mm x 150mm

Extruded aluminium panatrim frame finished  
**RAL 7016** with digitally printed ACM panel

A. size: 1550mm x 1750mm  
B. size: 1190mm x 1750mm  
C. size: 1200mm x 1750mm  
D. size: 1200mm x 1750mm

'B' includes 20mm fixing bracket top / bottom

Aluminium composite panels with digitally printed image to face of the panel.


A. size: 1204mm x 1855mm  
B. size: 796mm x 2114mm

## Window manifestation

size: to suit area

Lockable poster cases,  
anodised silver - 4 off

size: 575mm x 830mm

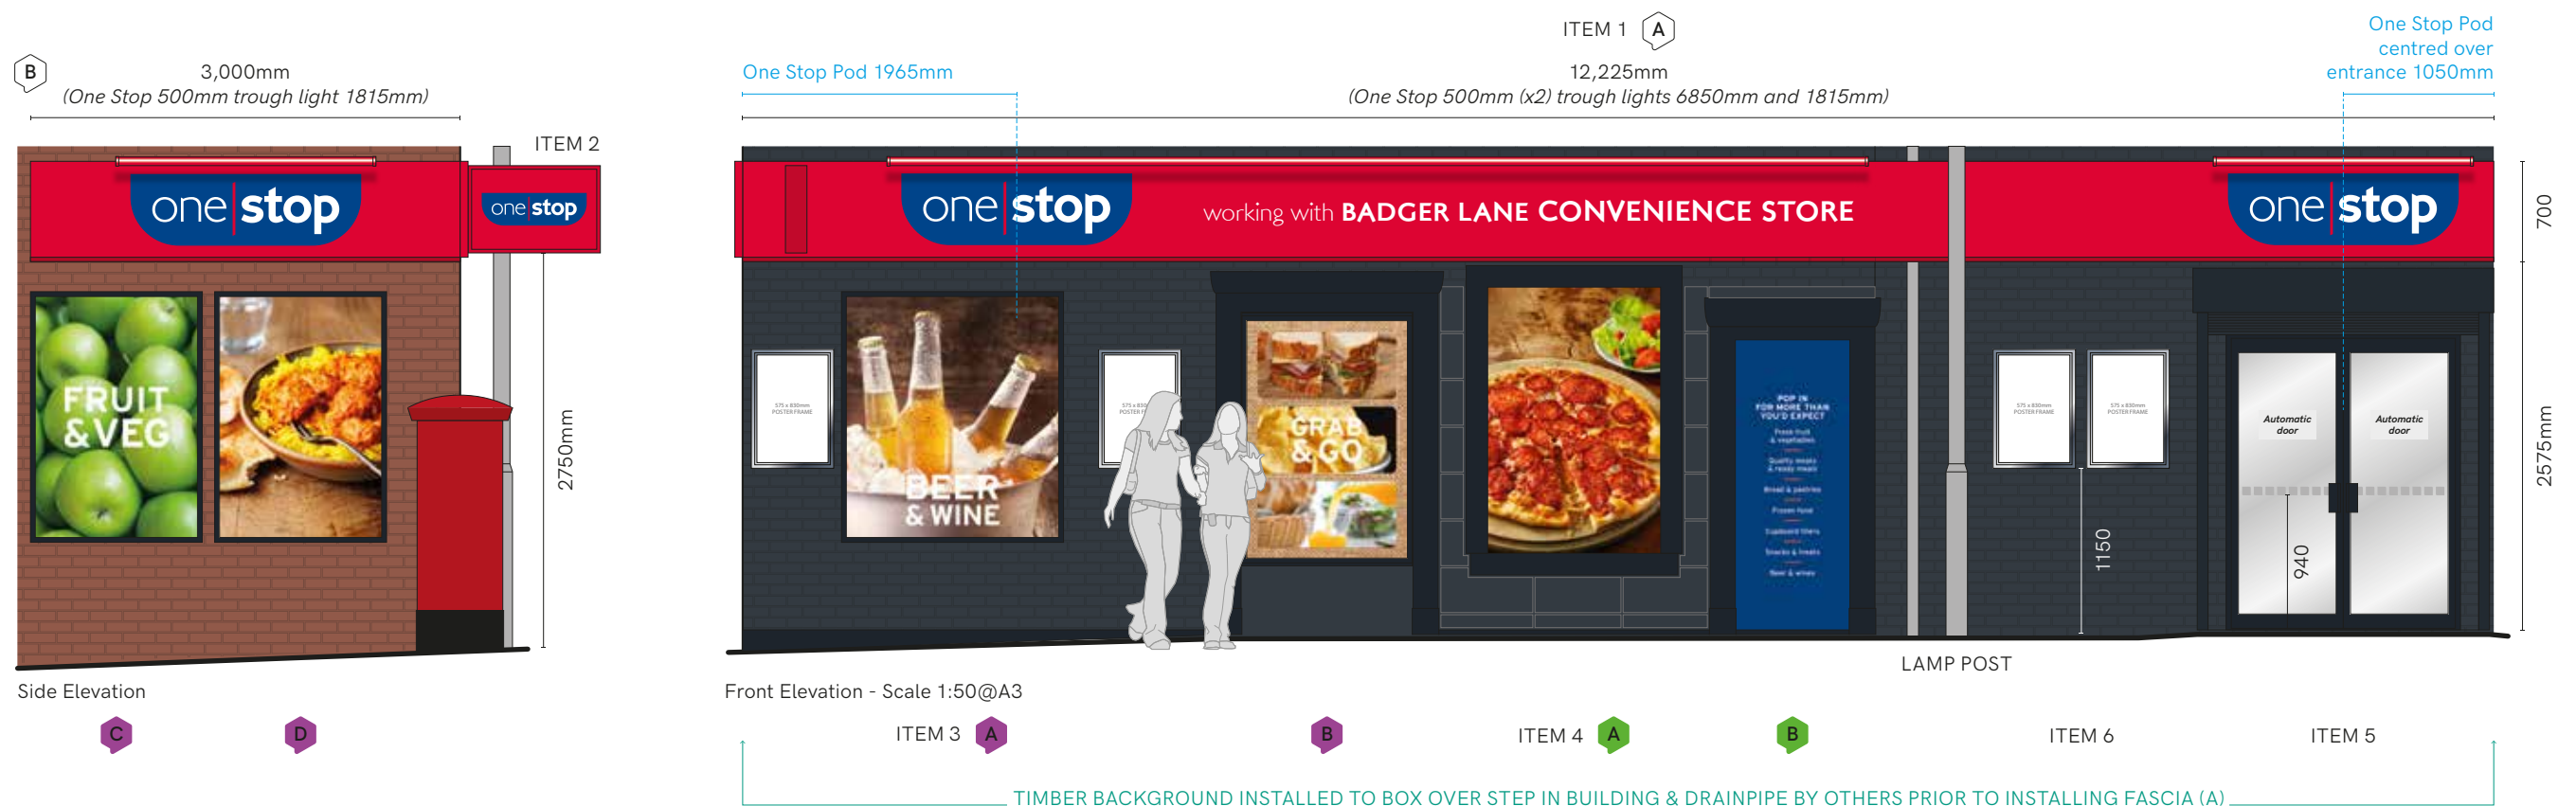

KEY:  ACM Panel  ACM/VW  F/ACM  PETG  Window Vinyl - External  Window Vinyl - Internal



## + implementing your brand



Tel: 023 8023 2311  
Web: [www.innovatesigns.co.uk](http://www.innovatesigns.co.uk)  
Email: [info@innovatesigns.co.uk](mailto:info@innovatesigns.co.uk)

|           |                       |           |      |          |                |     |          |                                   |        |
|-----------|-----------------------|-----------|------|----------|----------------|-----|----------|-----------------------------------|--------|
| Client    | One Stop Stores       |           |      | Title    | Proposal       | Rev | Date     | Description                       | Drw By |
| Site Name | Rochdale, Badger Lane |           |      | Date     | 31/10/2022     | A   | 07/04/22 | Initial Visual                    | IW     |
| Job No.   | 18466                 | Epos Code | 6610 | Scale    | As Detail @ A3 | B   | 14/04/22 | Fascias, images FACM & ACM, PC's  | IW     |
| Proj Type | Franchise             |           |      | Drawn    | IW             | C   | 19/04/22 | Remove Eat Street, new store plan | IW     |
| PM        | PH                    | Designer  | SR   | Drwg No. | D              | D   | 31/10/22 | Update - Existing Elevation       | IR     |

**This drawing is for approval purposes.**

Please check all details noted on the drawing including spelling, and provide written confirmation of your approval to an **Innovate Signs Project Manager**. Once approved production will commence based on the approved drawing.

Any changes made after production has begun will incur an additional cost.

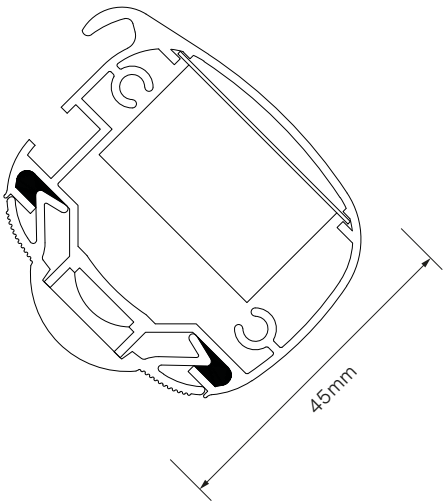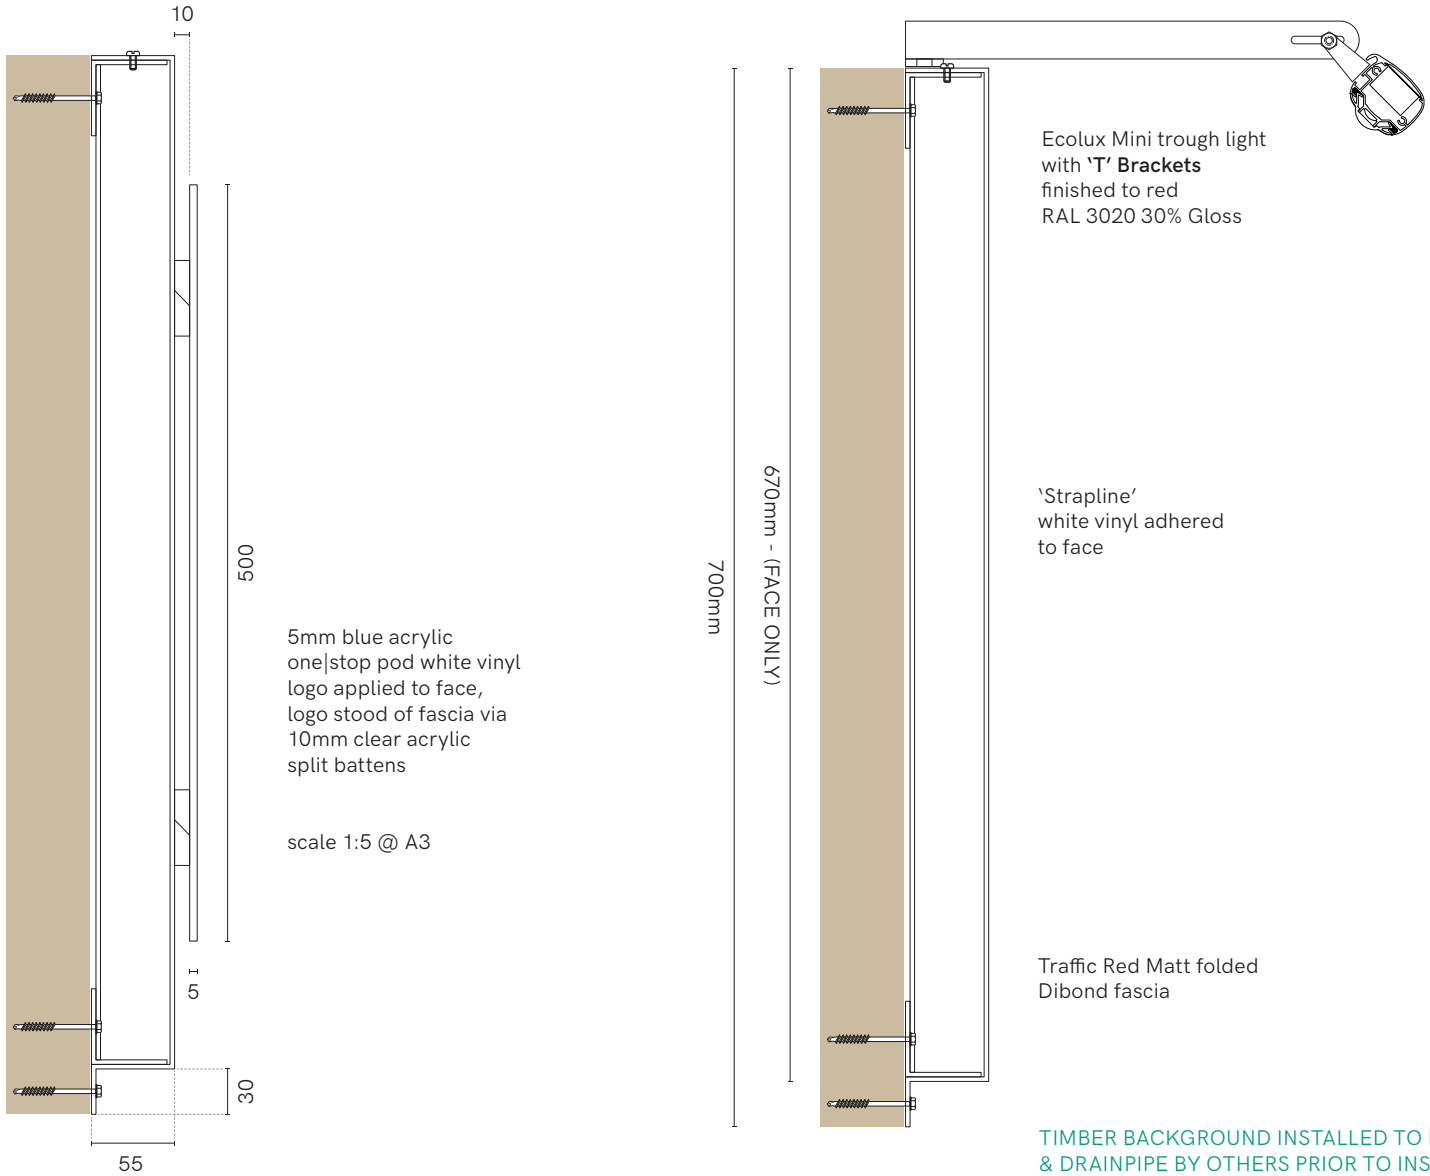

TECHNICAL SPECIFICATION - ECOLUX MINI

**LED STRIP**  
Latest high lighting chip giving 1650 Lumens per metre LED output. Only 14.4 watts per metre power consumption 75% energy saving compared to Fluorescent.

24 volt input, less current less voltage drop. 6000k cool white or 3000k warm white 120 degree angle.

IP65 protected, 50,000 hours+ lamp life. 5 year Warranty.

Full CE certification and ROHS compliant.


**DRIVERS**  
Epoxy encapsulated fully isolated case with IP67 protection. Constant voltage design. Short circuit, over current, over voltage protection.  
Fitted onto quick release slide in Gear Trays. Full CE certification and ROHS compliant.

**LIGHT FITTING**  
Specially designed 45mm aluminium extrusion supplied up to 6000mm lengths which can be joined together using cast aluminium connectors.

Die cast aluminium end caps with rear cable entry standard 300mm multi brackets.

Snap-in polycarbonate 90 degree magnifying lens diffuser. Casing sealed and certificated to IP65.

Full CE certificate and 5 year parts warranty. Conforms to BS EN 60598-1:2015 and BS EN 60598-2-1:1989 'UK Deviations Only'.

 


15 Barnes Wallis Rd, Fareham  
Hampshire PO15 5TT

Tel: 023 8023 2311  
Web: [www.innovatesigns.co.uk](http://www.innovatesigns.co.uk)  
Email: [info@innovatesigns.co.uk](mailto:info@innovatesigns.co.uk)

|           |                       |           |      |  |          |                |     |          |                                   |        |
|-----------|-----------------------|-----------|------|--|----------|----------------|-----|----------|-----------------------------------|--------|
| Client    | One Stop Stores       |           |      |  | Title    | Proposal       | Rev | Date     | Description                       | Drw By |
| Site Name | Rochdale, Badger Lane |           |      |  | Date     | 31/10/2022     | A   | 07/04/22 | Initial Visual                    | IW     |
| Job No.   | 18466                 | Epos Code | 6610 |  | Scale    | As Detail @ A3 | B   | 14/04/22 | Fascias, images FACM & ACM, PC's  | IW     |
| Proj Type | Franchise             |           |      |  | Drawn    | IW             | C   | 19/04/22 | Remove Eat Street, new store plan | IW     |
| PM        | PH                    | Designer  | SR   |  | Drwg No. | D              | D   | 31/10/22 | Update - Existing Elevation       | IR     |

**This drawing is for approval purposes.**  
Please check all details noted on the drawing including spelling, and provide written confirmation of your approval to an **Innovate Signs Project Manager**. Once approved production will commence based on the approved drawing. Any changes made after production has begun will incur an additional cost.

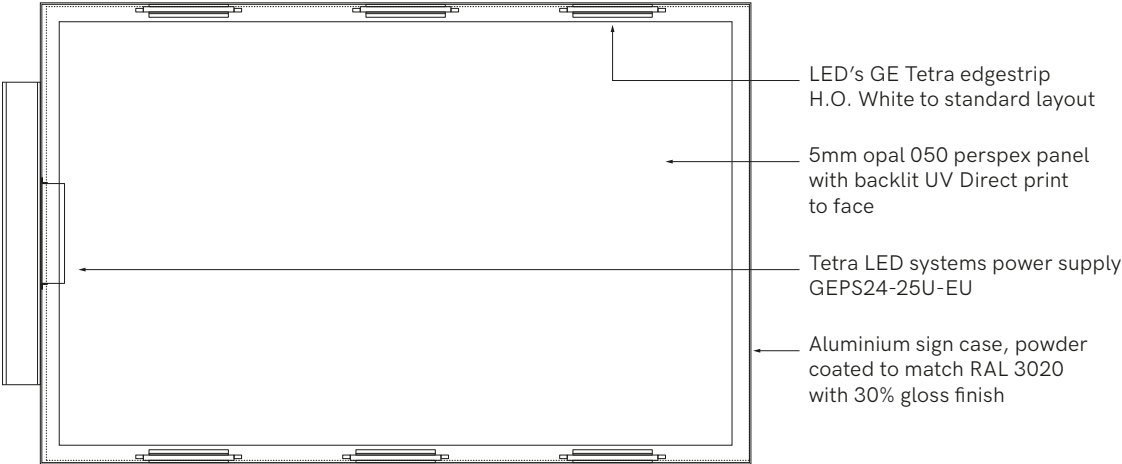

Aluminium signcase finished red. Opal acrylic faces on both sides of sign (sign is double sided) with face applied digitally printed graphics. Internally illuminated by LED's.

Scale 1:10 @ A3



**emapsite™**  
plans



Scale Bar 1:250 @ A3

A horizontal scale bar with a light gray background and dark gray markings. The bar is divided into four equal segments by vertical lines. Below the bar, the markings are labeled '0', '5m', '10m', '15m', and '20m'.

|   |           |                       |           |      |          |                |     |          |                                   |        |   |
|---|-----------|-----------------------|-----------|------|----------|----------------|-----|----------|-----------------------------------|--------|---|
| <div>15 Barnes Wallis Rd, Fareham<br/>Hampshire PO15 5TT</div> <div>Tel: 023 8023 2311</div> <div>Web: <a href="http://www.innovatesigns.co.uk">www.innovatesigns.co.uk</a></div> <div>Email: <a href="mailto:info@innovatesigns.co.uk">info@innovatesigns.co.uk</a></div> | Client    | One Stop Stores       |           |      | Title    | Proposal       | Rev | Date     | Description                       | Drw By | <div>This drawing is for approval purposes.</div> <div>Please check all details noted on the drawing including spelling, and provide written confirmation of your approval to an <b>Innovate Signs Project Manager</b>. Once approved production will commence based on the approved drawing.</div> <div>Any changes made after production has begun will incur an additional cost.</div> |
|   | Site Name | Rochdale, Badger Lane |           |      | Date     | As Detail @ A3 | A   | 07/04/22 | Initial Visual                    | IW     |   |
|   | Job No.   | 18466                 | Epos Code | 6610 | Scale    | Do Not Scale   | B   | 14/04/22 | Fascias, images FACM & ACM, PC's  | IW     |   |
|   | Proj Type | Franchise             |           |      | Drawn    | IW             | C   | 19/04/22 | Remove Eat Street, new store plan | IW     |   |
|   | PM        | PH                    | Designer  | SR   | Drwg No. | D              | D   | 31/10/22 | Update - Existing Elevation       | IR     |   |