




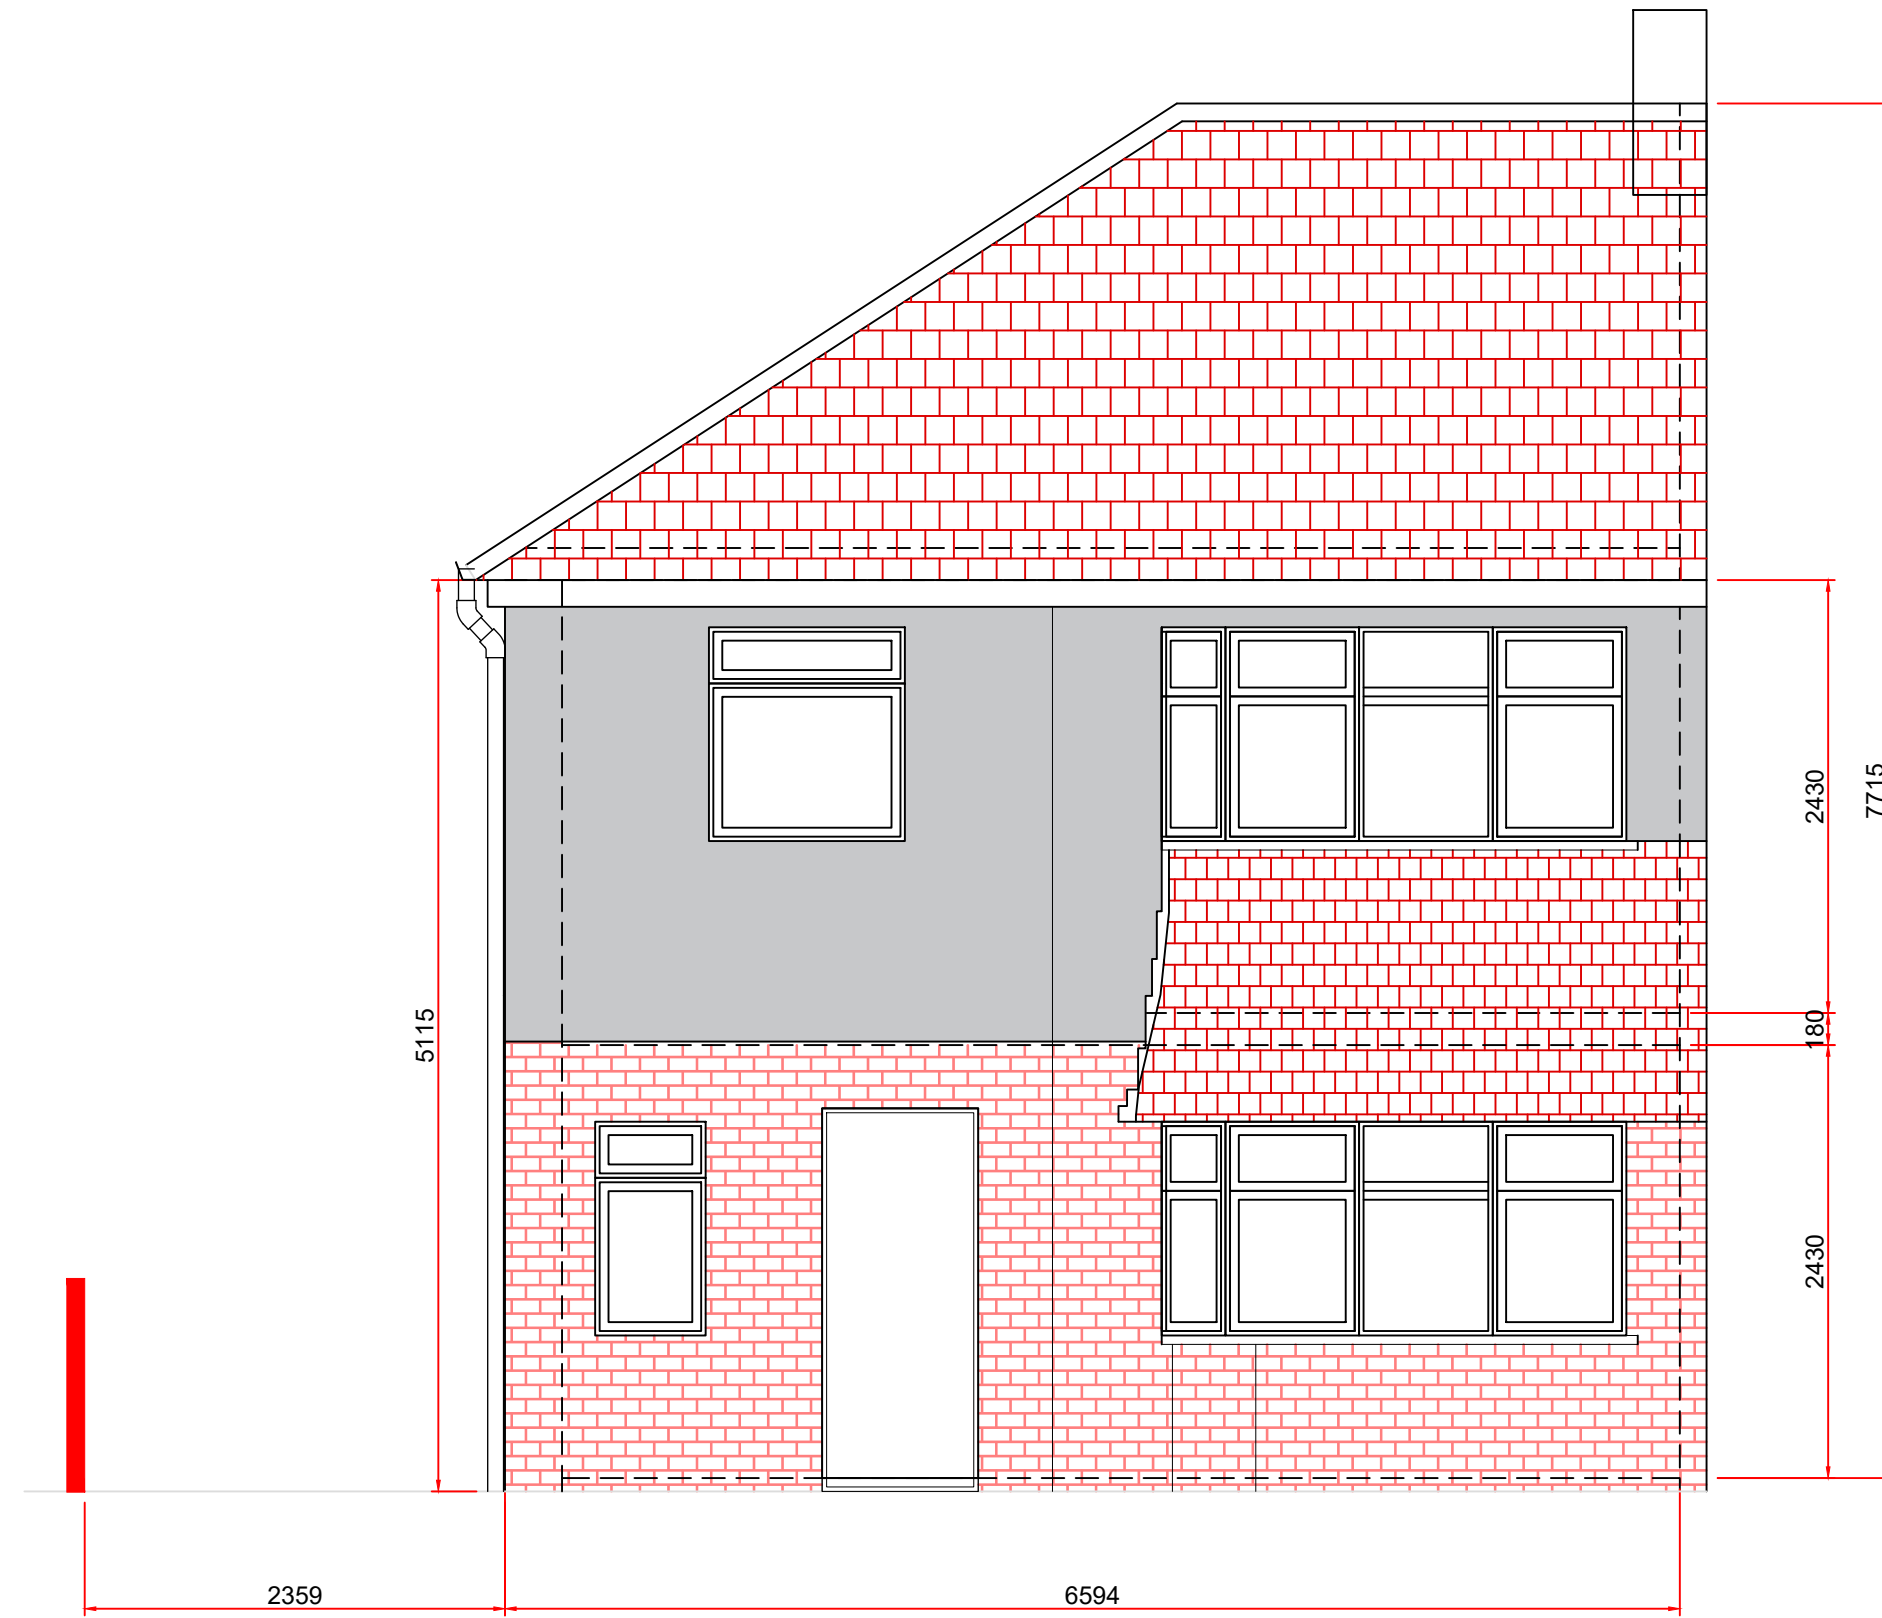

EXISTING FRONT ELEVATION
(SCALE 1:40)

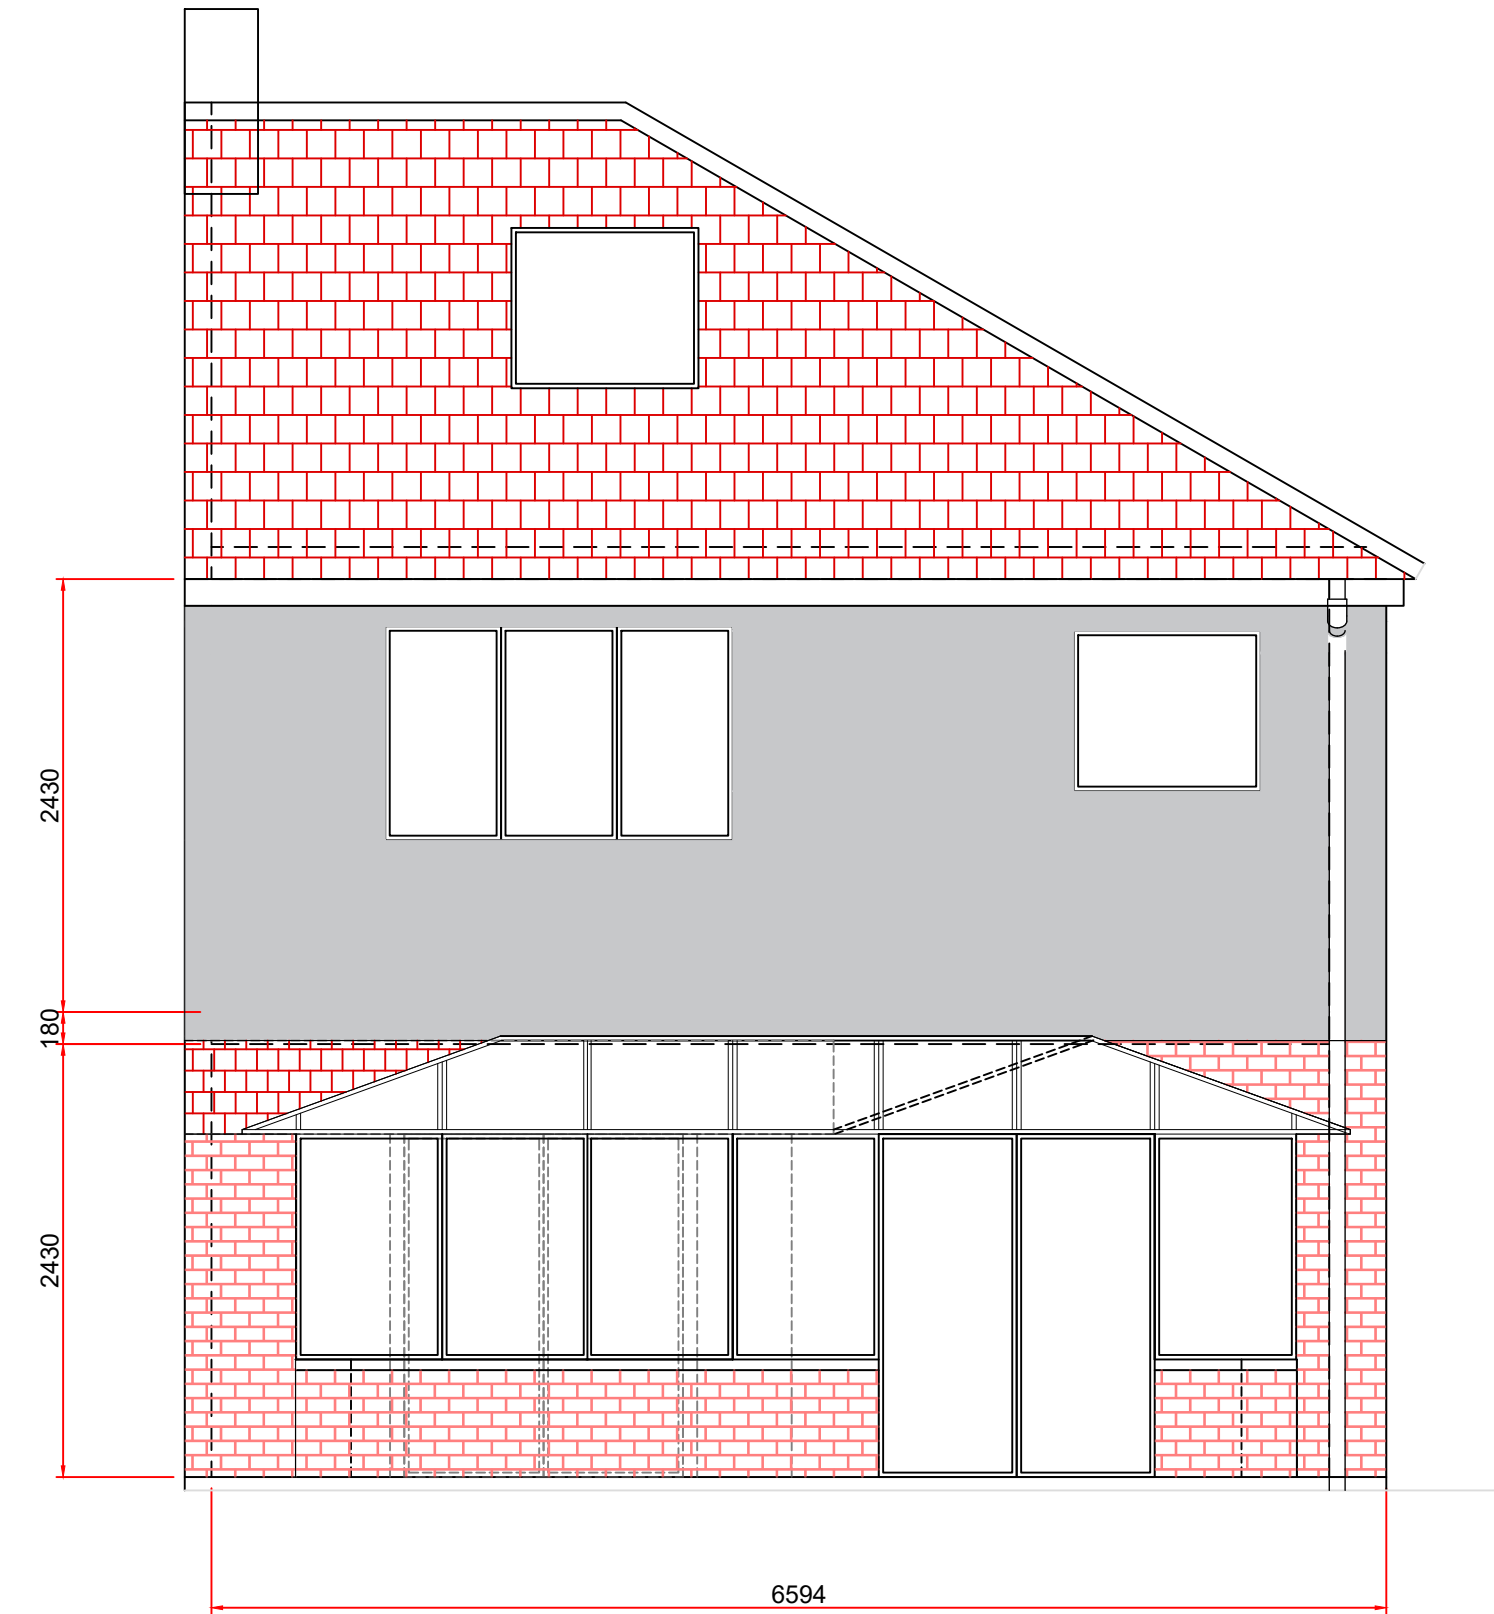

EXISTING REAR ELEVATION
(SCALE 1:40)

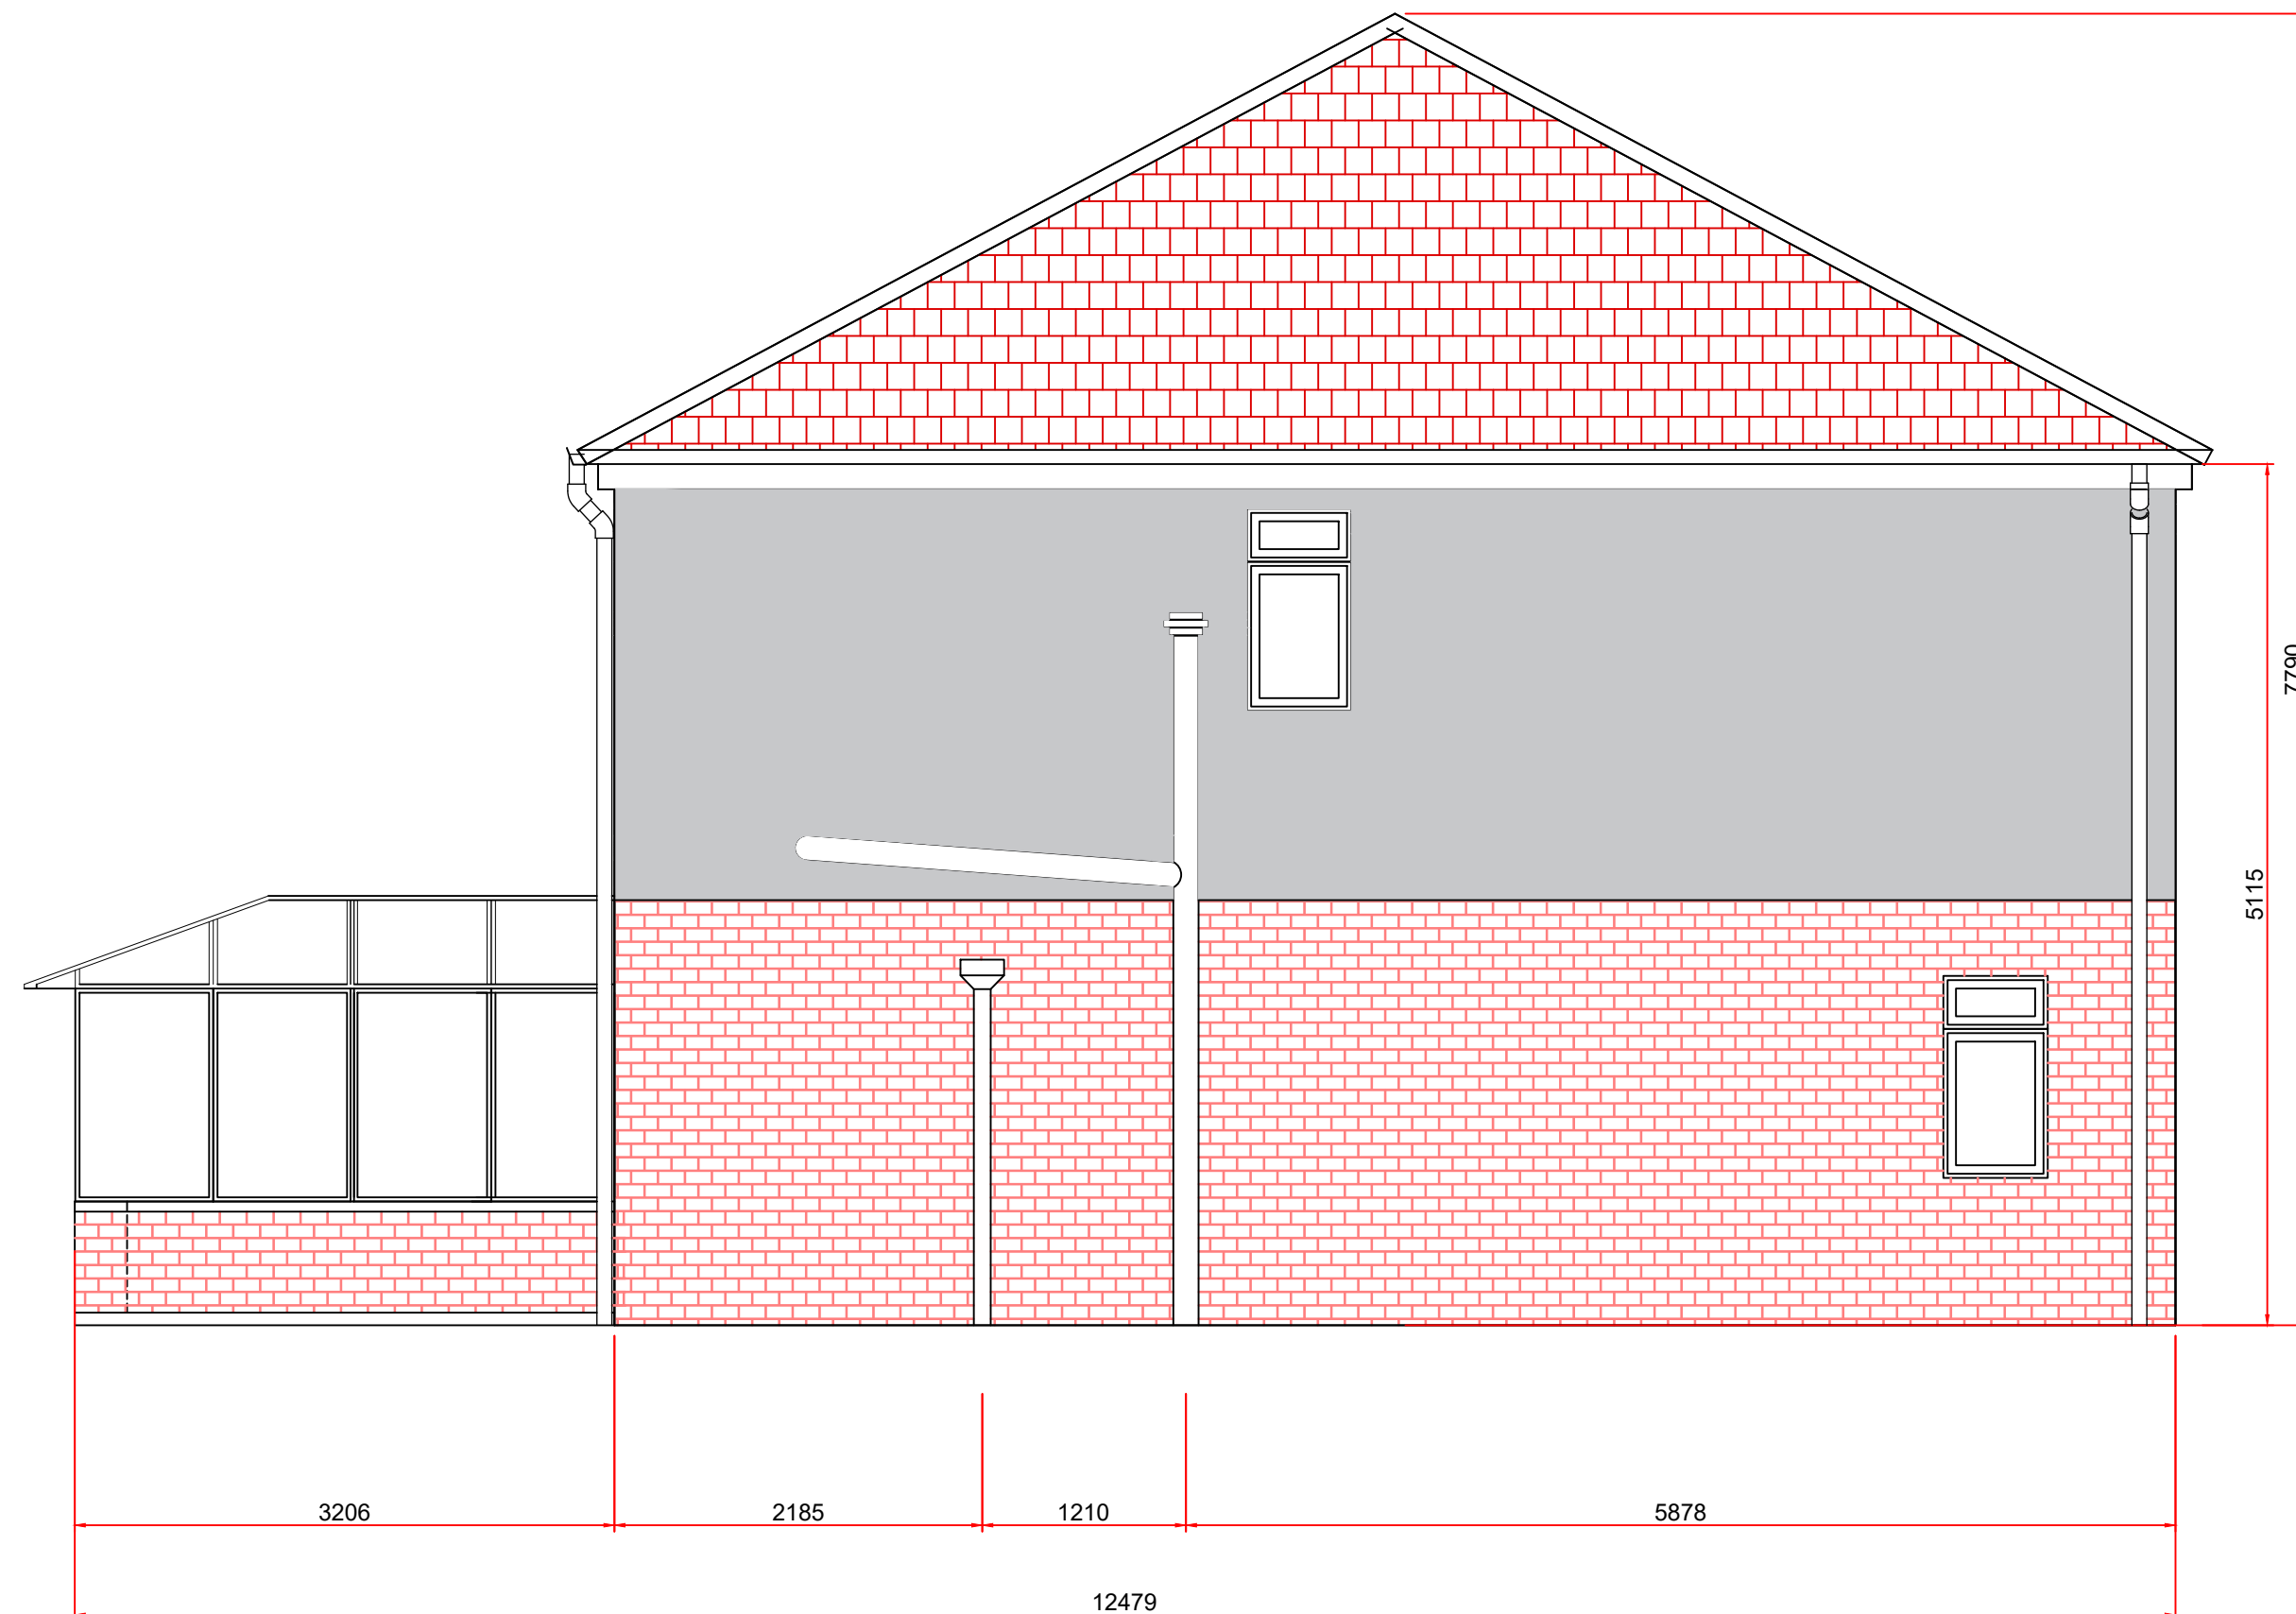

EXISTING SIDE ELEVATION
(SCALE 1:40)

Mark Corlett		Project/Contract Rear Extension		
Design Stage Estimating		Discipline/Function Construction		
Drawing Title 292 Middleton Road Existing Elevations		Drawn ---	Checked ---	Approved ---
		Date 14/10/22	Scale -	Size A1
		Drawing No. NMC1001-A-DR-1001		Rev. P01.1