




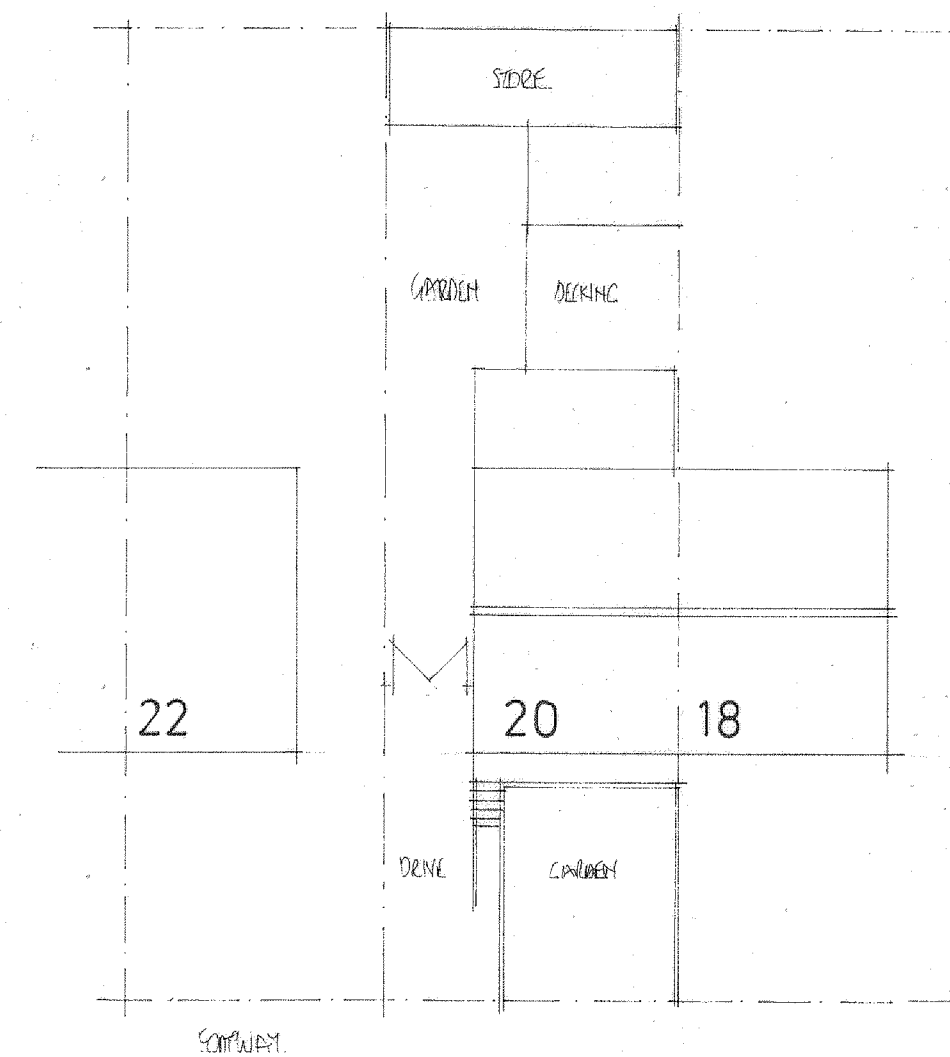

EXISTING ROOF AND SITE PLAN. SCALE 1:200 @A1

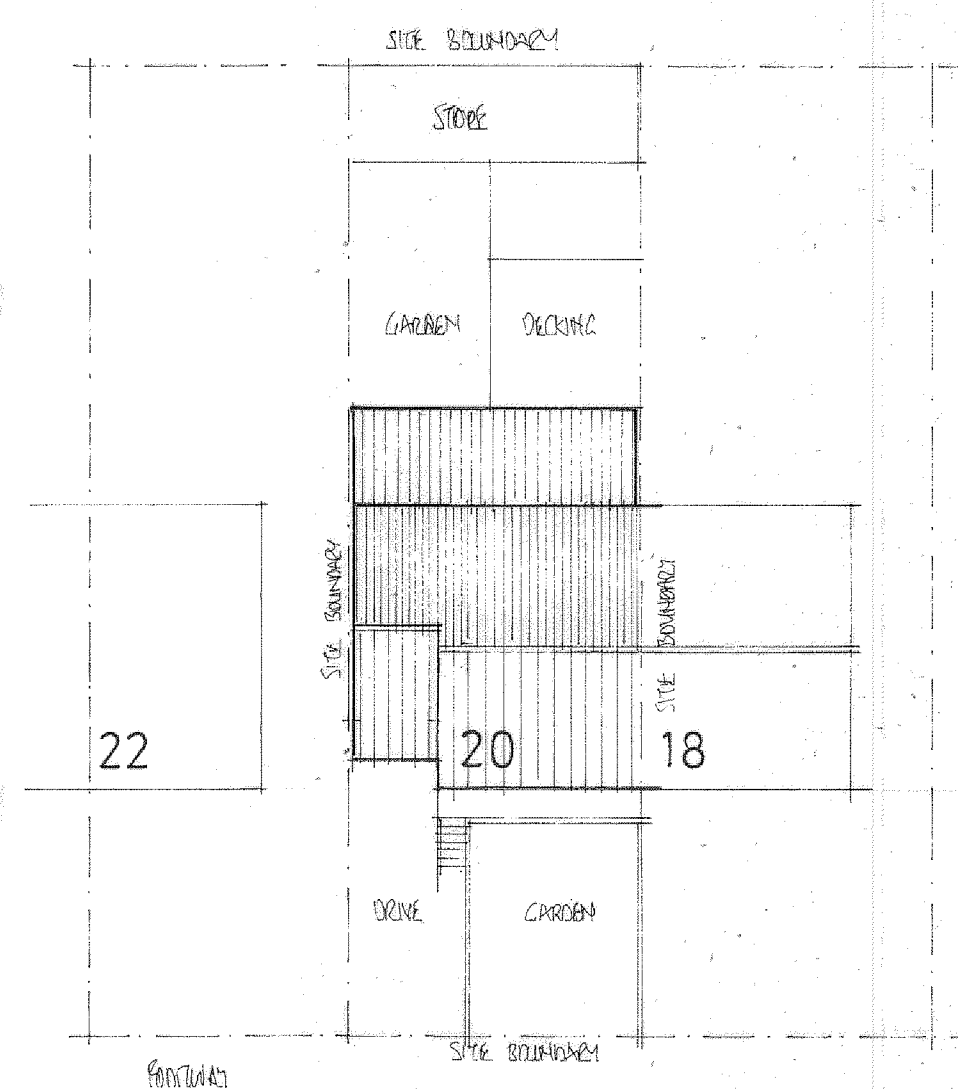

PROPOSED ROOF AND SITE PLAN. SCALE 1:200 @A1

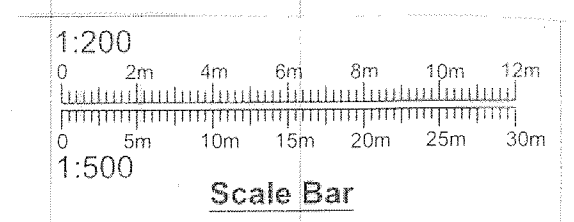

PROJECT
 PROPOSED TWO STOREY
 SIDE AND SINGLE STOREY
 REAR EXTENSION
 DRAWING TITLE
 EXISTING AND PROPOSED
 ROOF AND SITE PLANS.
 CLIENT
 MISS B BRIERLEY
 ADDRESS
 20 LINCOLN DRIVE
 SMITHYBRIDGE,
 ROCHDALE.
 SCALE
 SCALE 1:200 @A1
 DATE
 Jan 2023.
 DRAWING No
 FO 01235811/4