




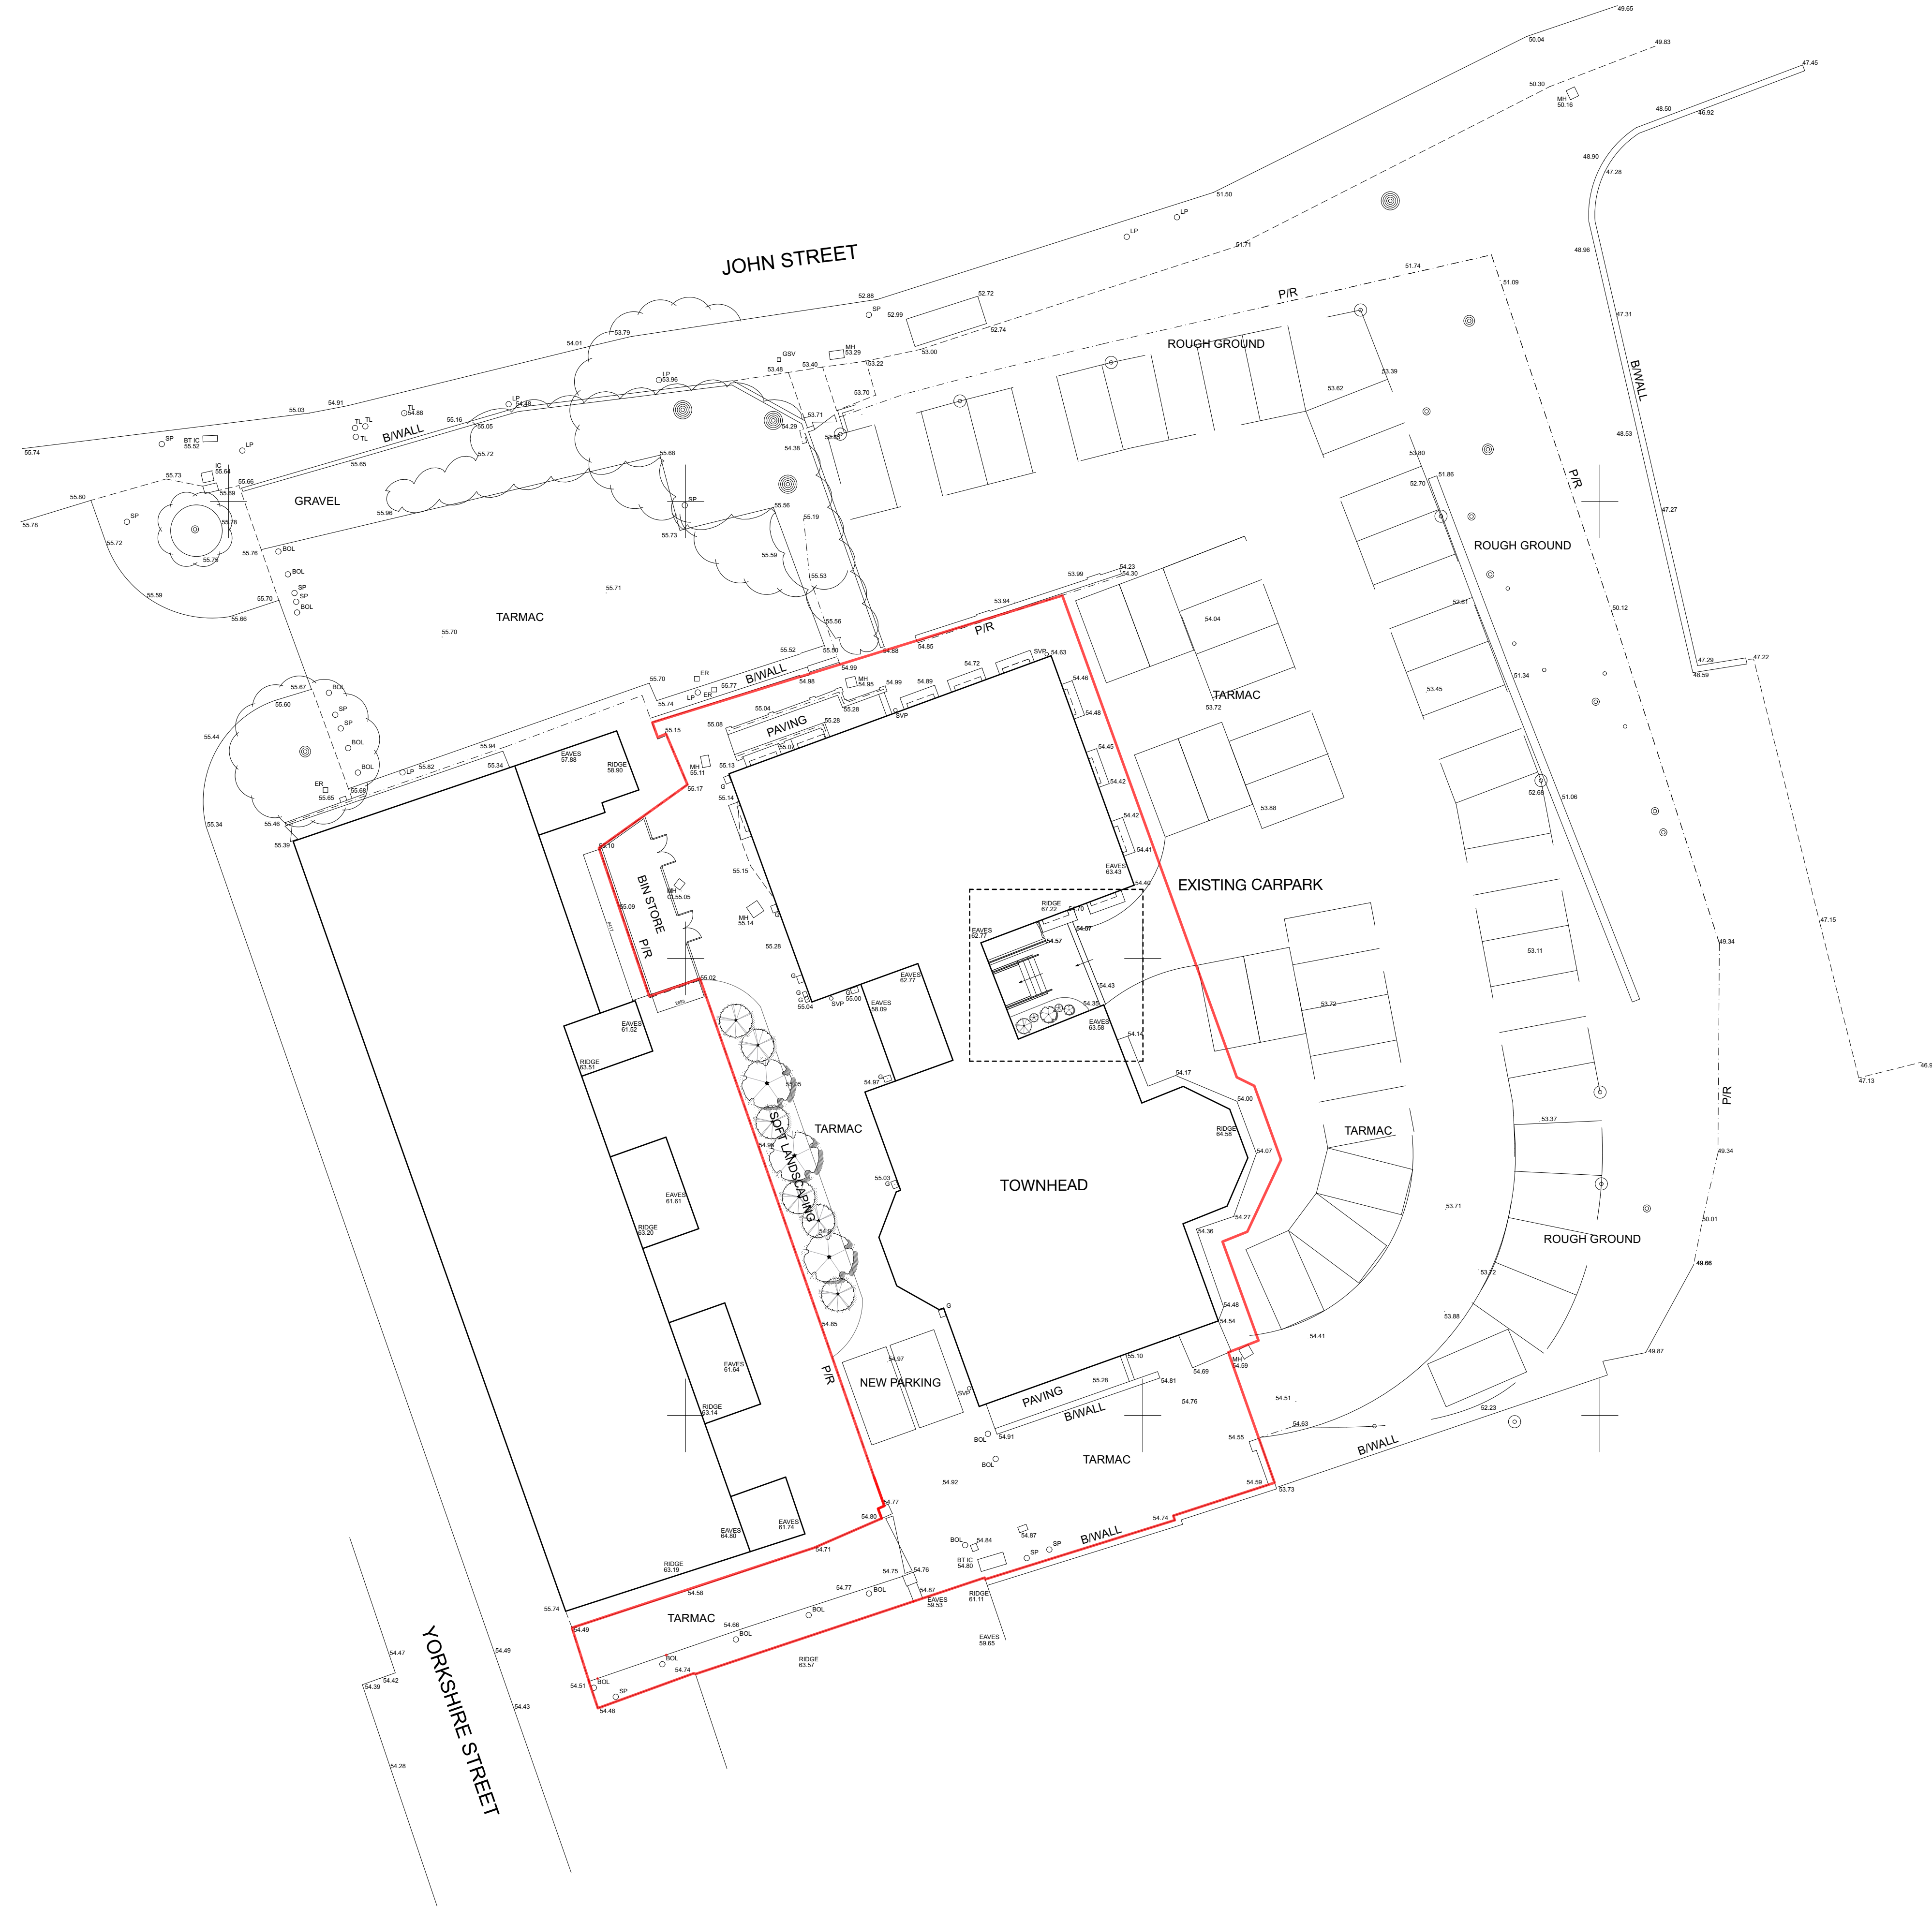

Proposed Site Plan

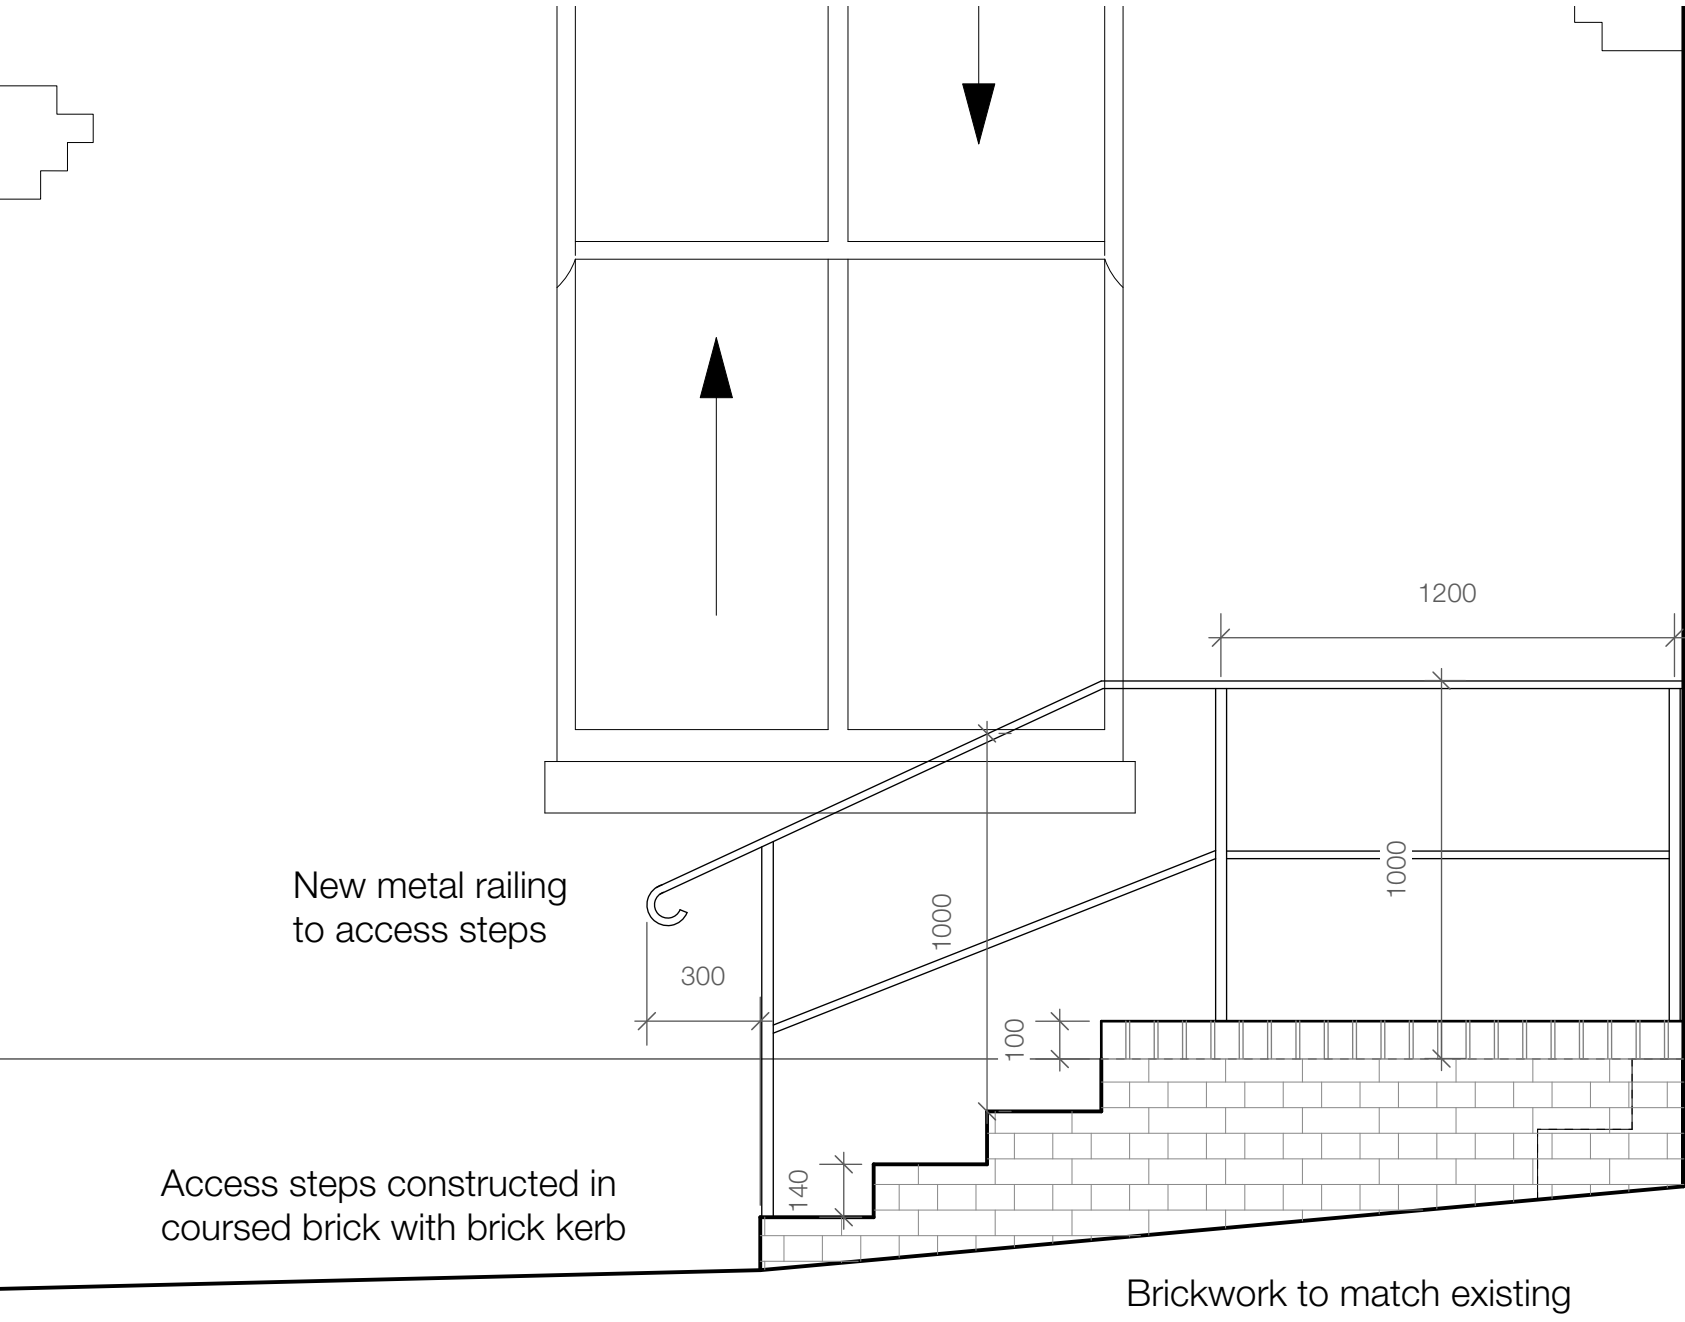

Proposed Stepped Approach 1:20

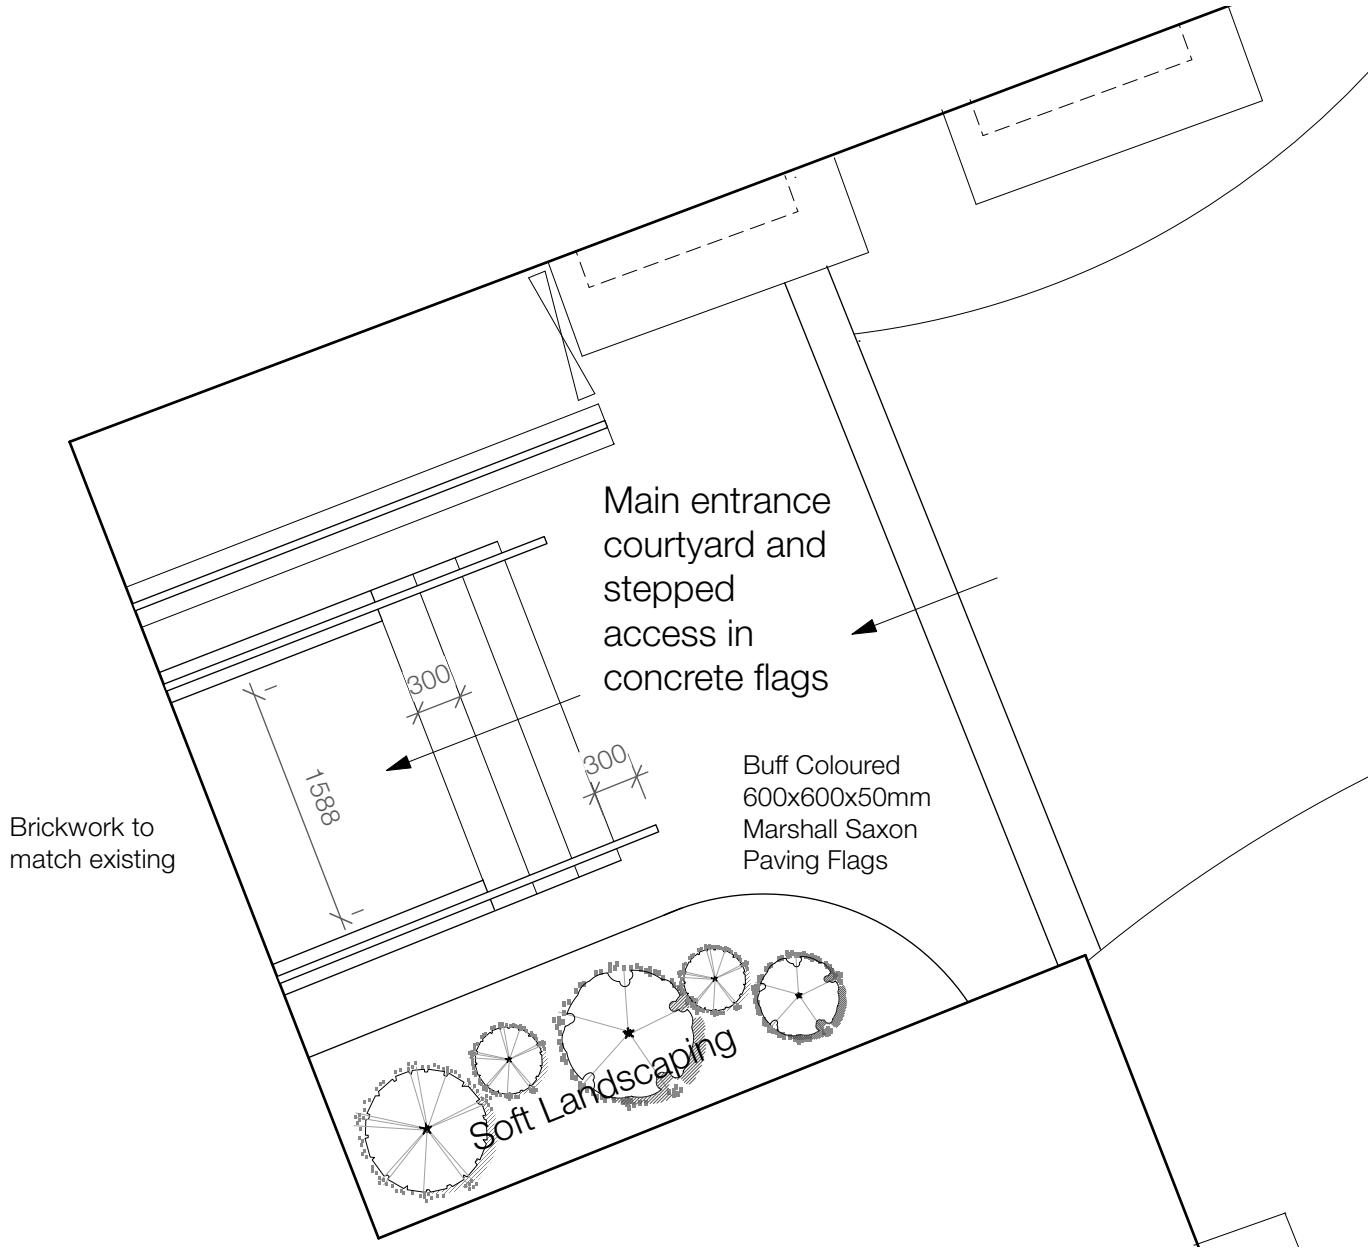

Proposed Courtyard Plan 1:50

Not for Construction
Based on drawings provided by A J Cocker Associates

B	09/02/23	LA	Annotation of courtyard materials.
A	16/01/23	LA	Red edge boundary amended.
Revision			
Project			
Proposed Apartments			
Address			
Townhead,			
Yorkshire Street, Rochdale			
Client			
Raj Property Investments Ltd			
(Townhead)			
Drawing			
Proposed Site Plan			

storaharchitecture

Chartered Architects
RIBA Chartered Practice

www.storah.com

mail@storah.com

01706 813214

Scale

1:200

Sheet Size

ISO A1

Date

Nov 2022

Drawn

LA

Drawing Number

22-039 - 205 B

Revision

