
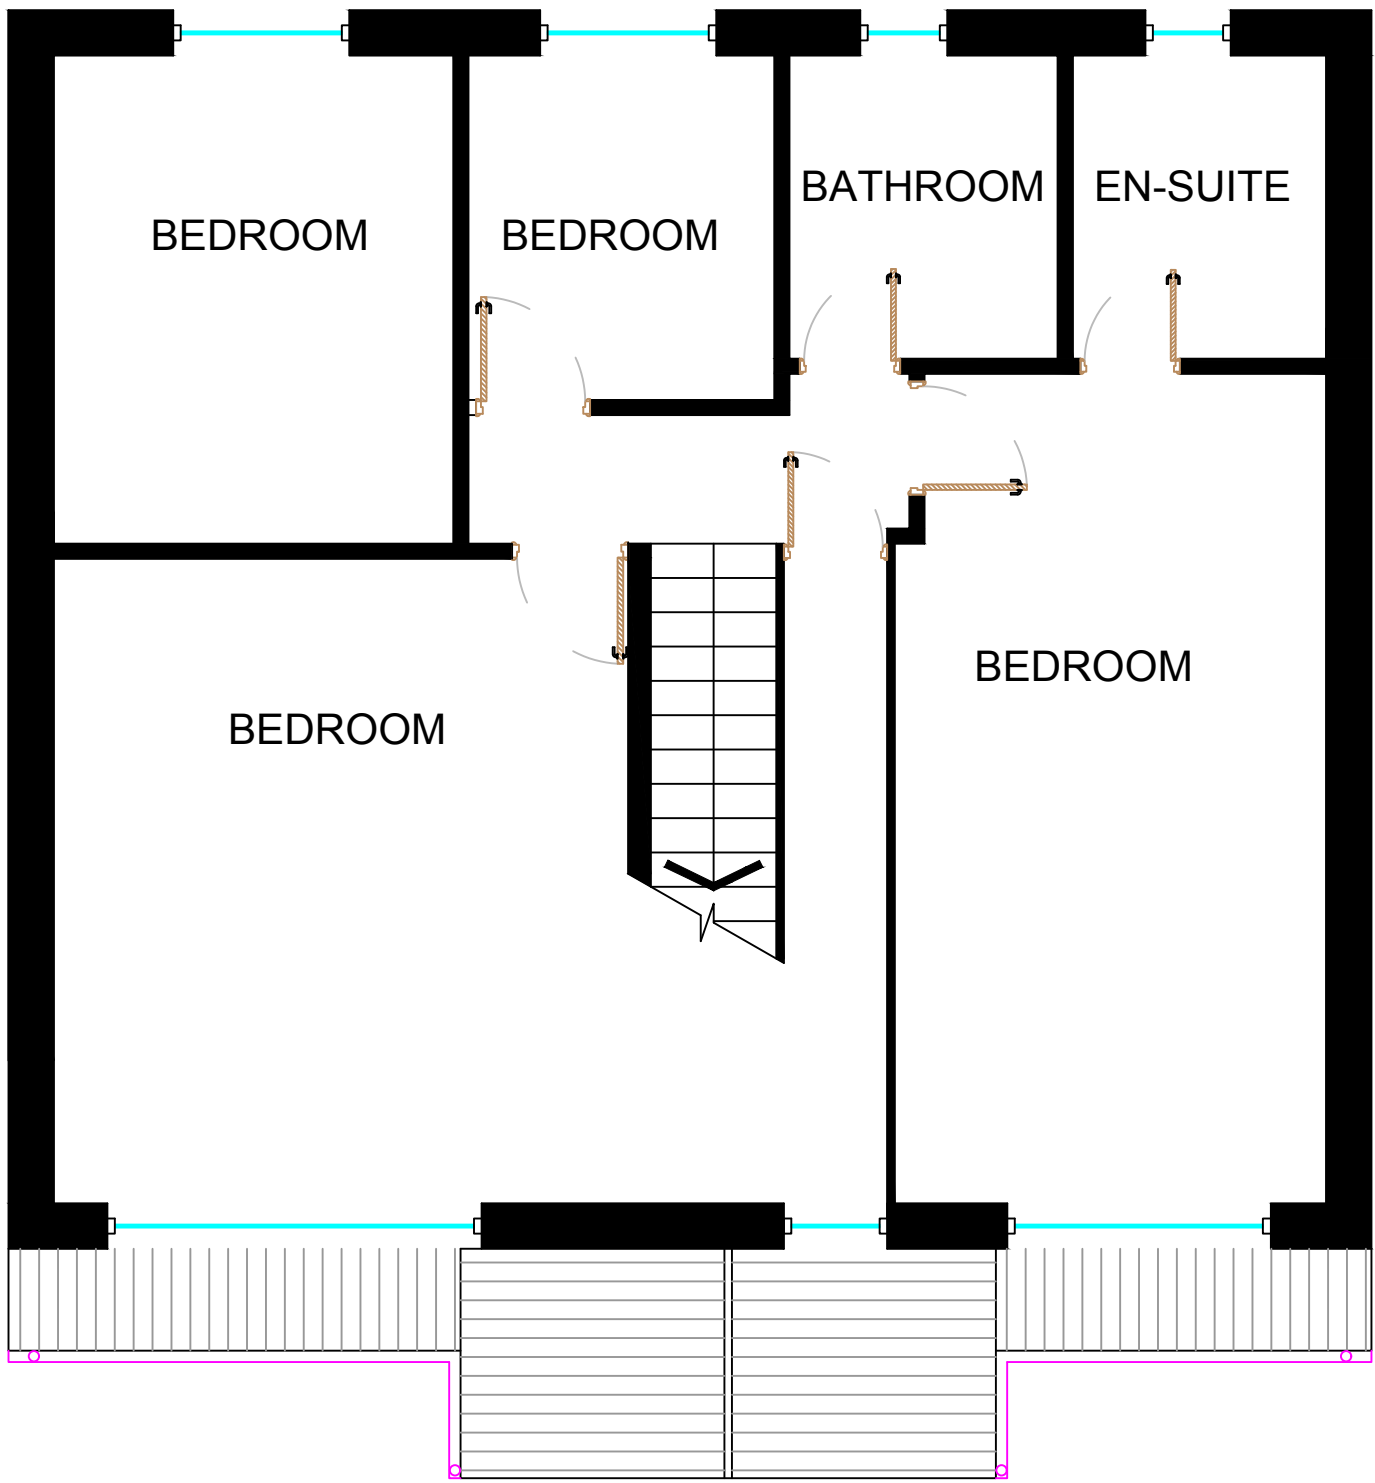
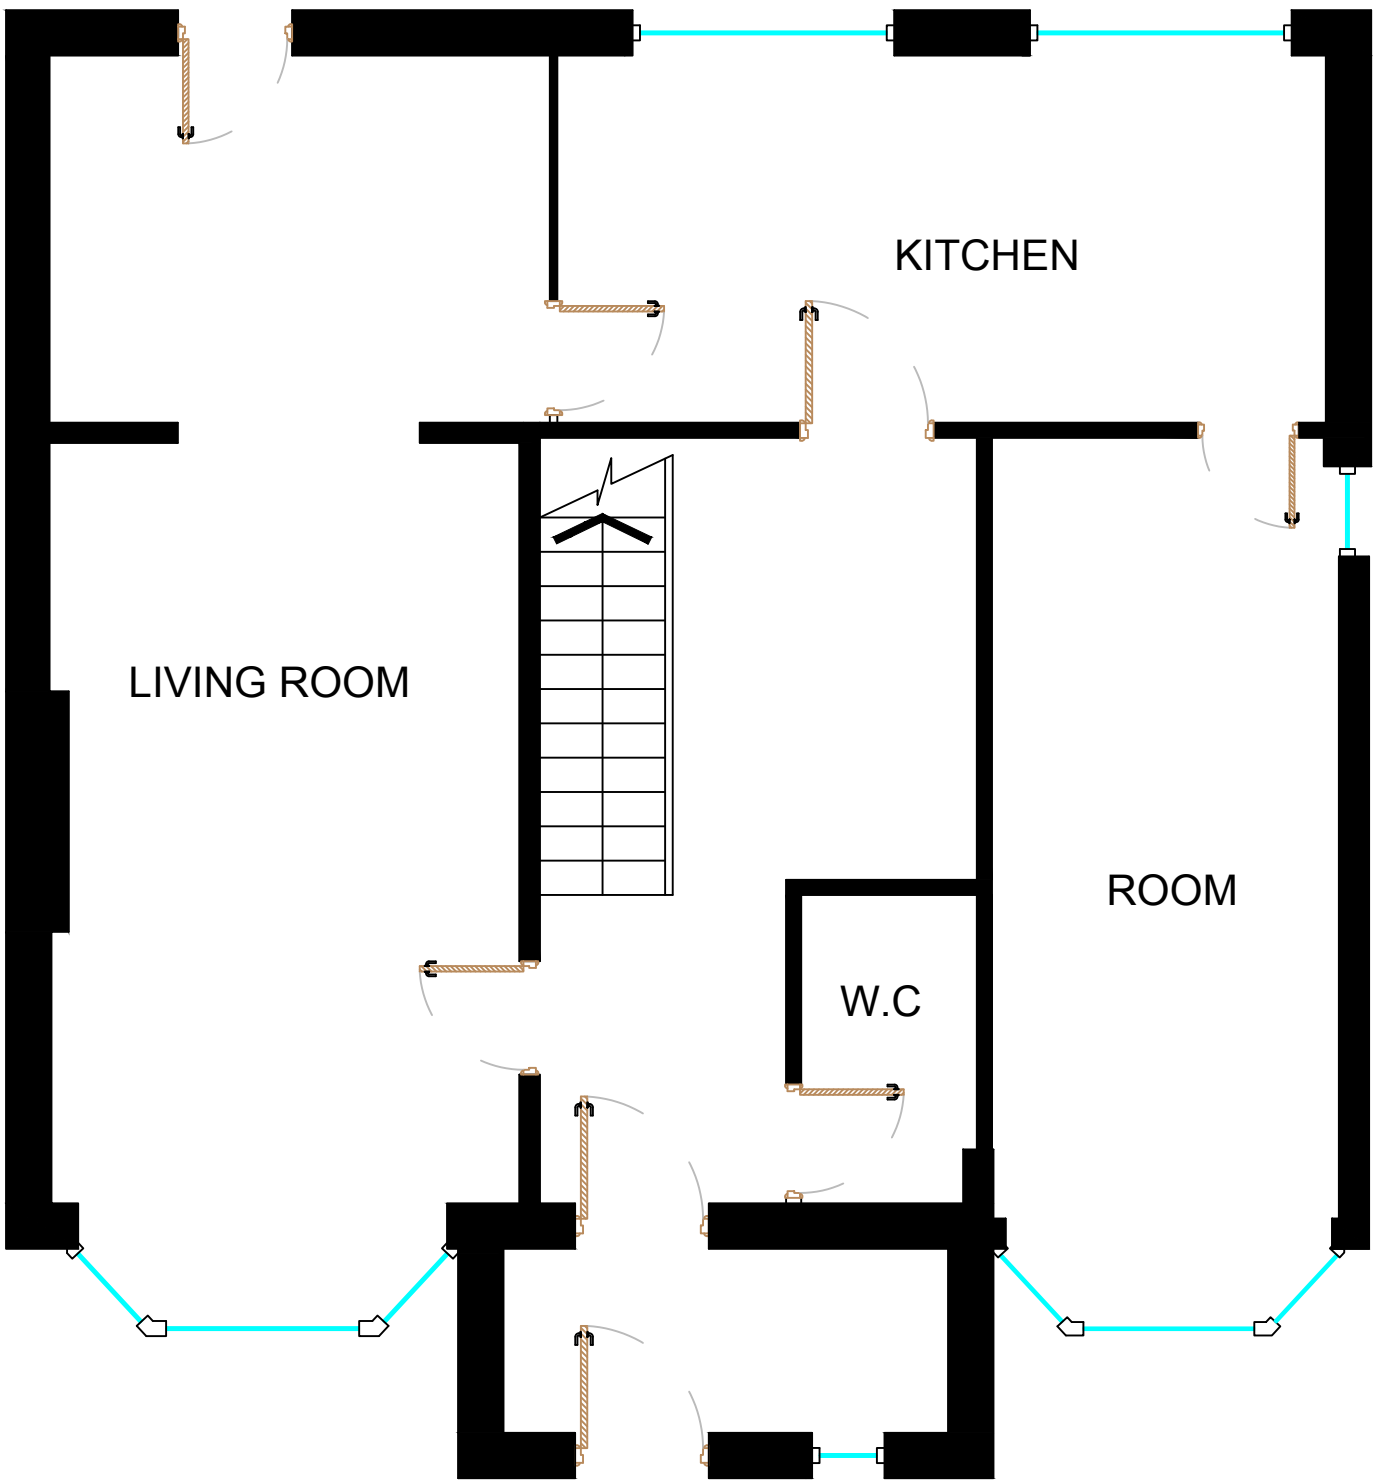


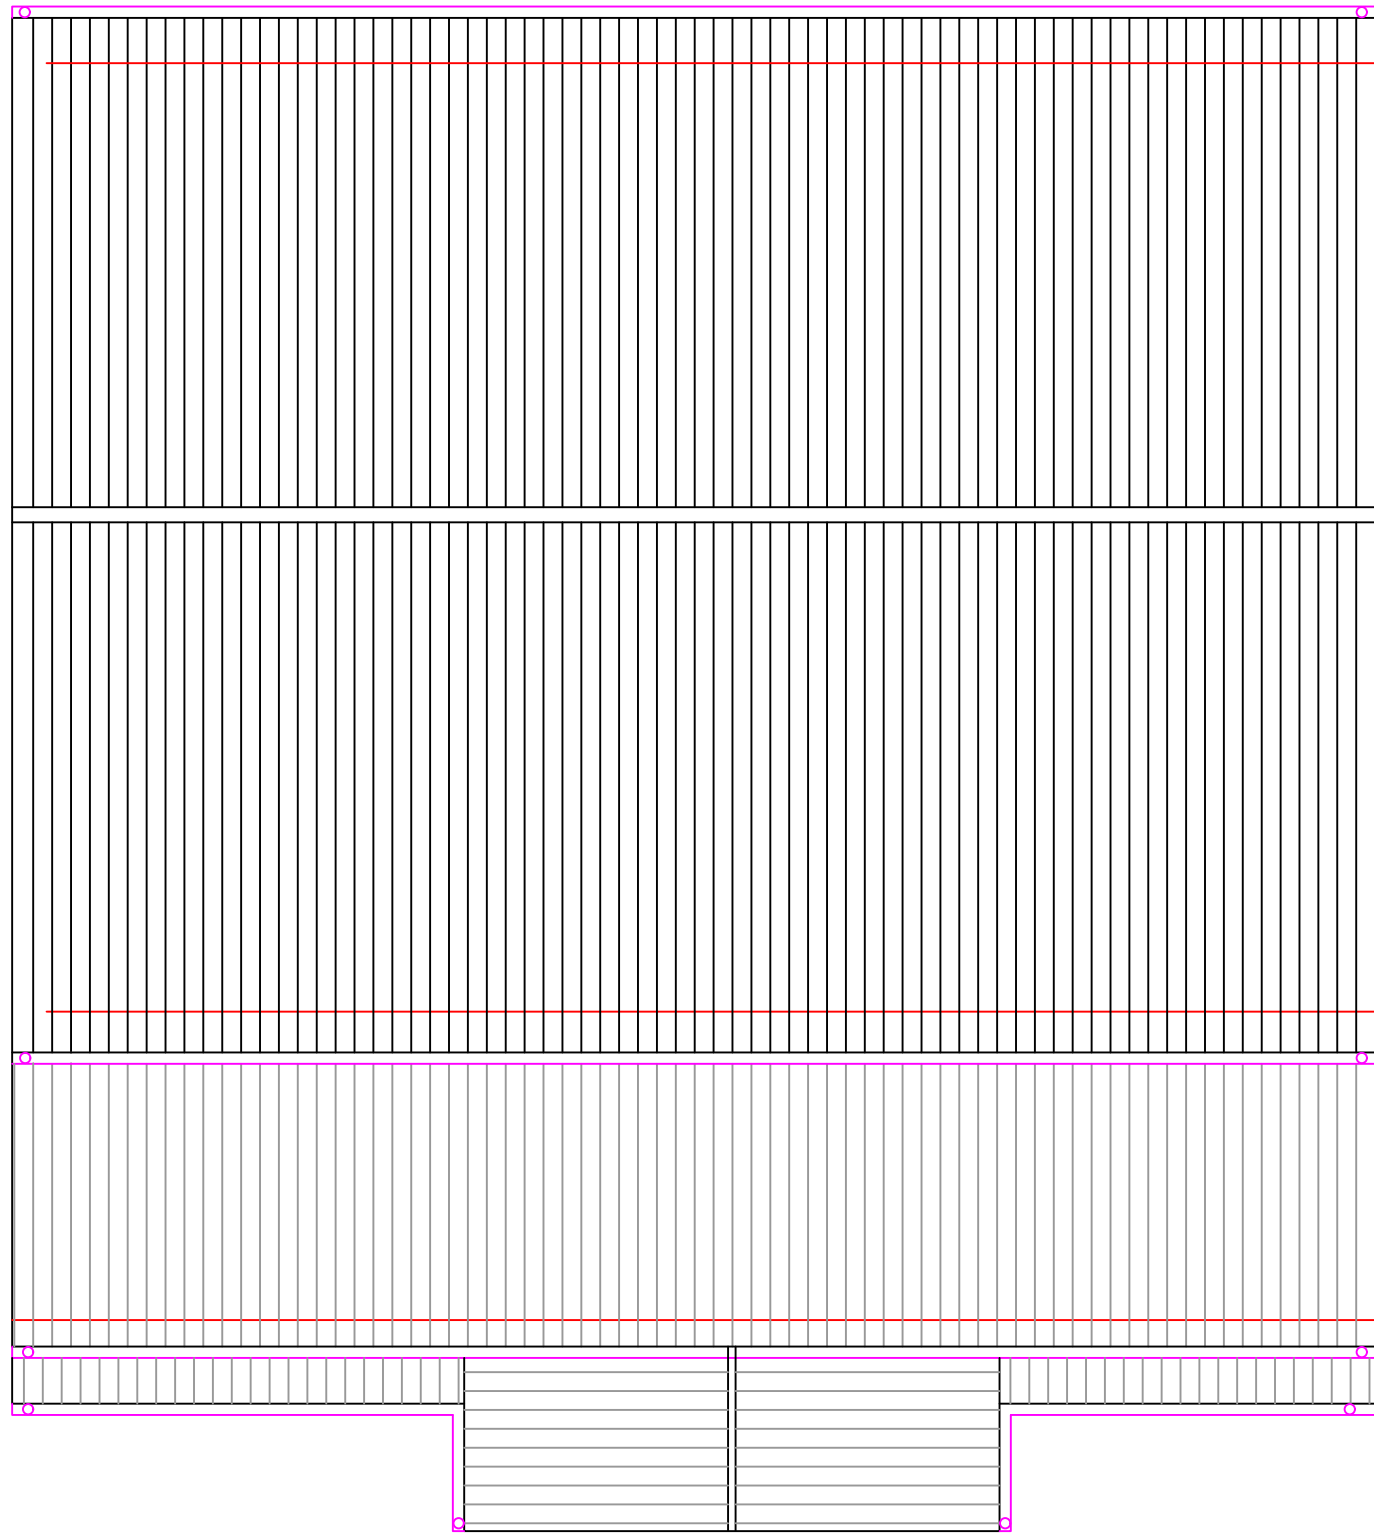

PROPOSED
ROOF PLAN 1:50 @ A1

PROPOSED GROUND
FLOOR PLAN 1:50 @ A1

PROPOSED FIRST
FLOOR PLAN 1:50 @ A1

NU-FIT

ARCHITECTURAL DESIGN LTD

Rev.	Revision details	By	Chk.	App.	Date

NOTE TO CONTRACTOR: DO NOT SCALE FROM THIS DRAWING

Client
1 CATCHES CLOSE, ROCHDALE

Project
DOUBLE STOREY REAR EXTENSION.

Title
PROPOSED FLOOR PLANS

Drawn by	Date APR.	Purpose of issue PLANNING.	Scale 1:50 @ A1
Checked by	Date	Drawing No.	
Approved by	Date	BUILDING/26158192-B	