




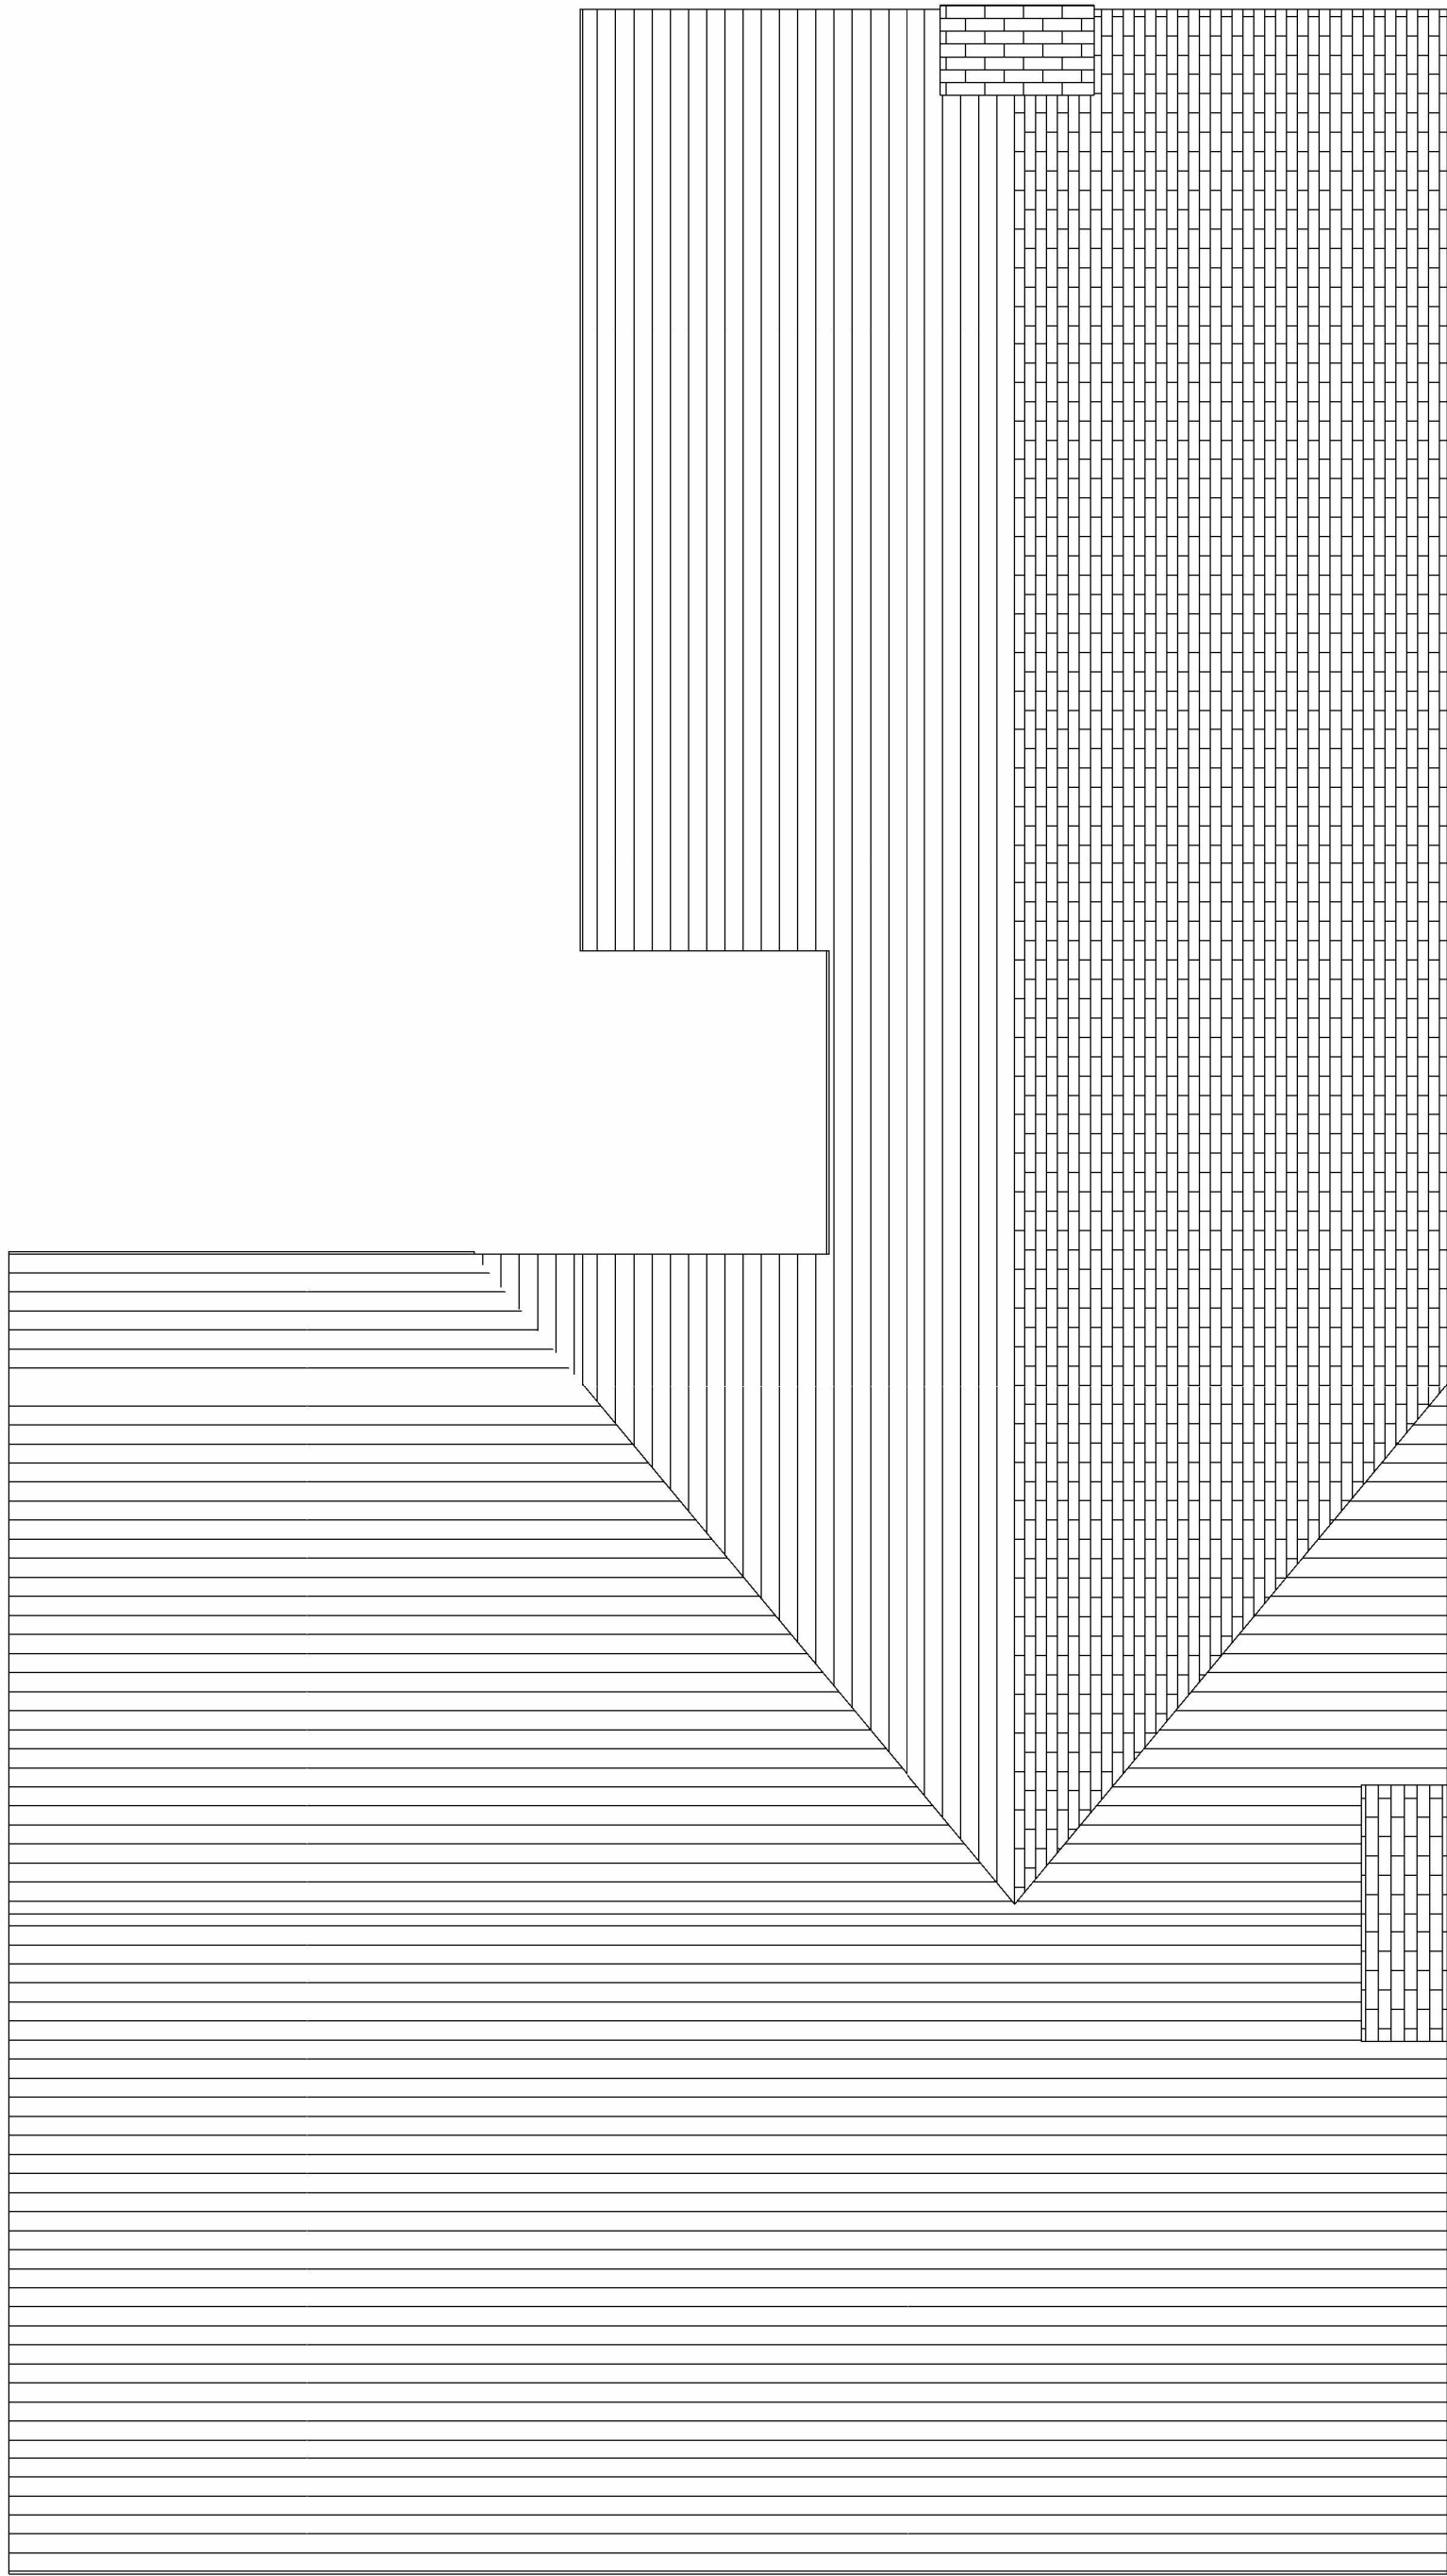

1 Level Roof - Existing
1 : 50

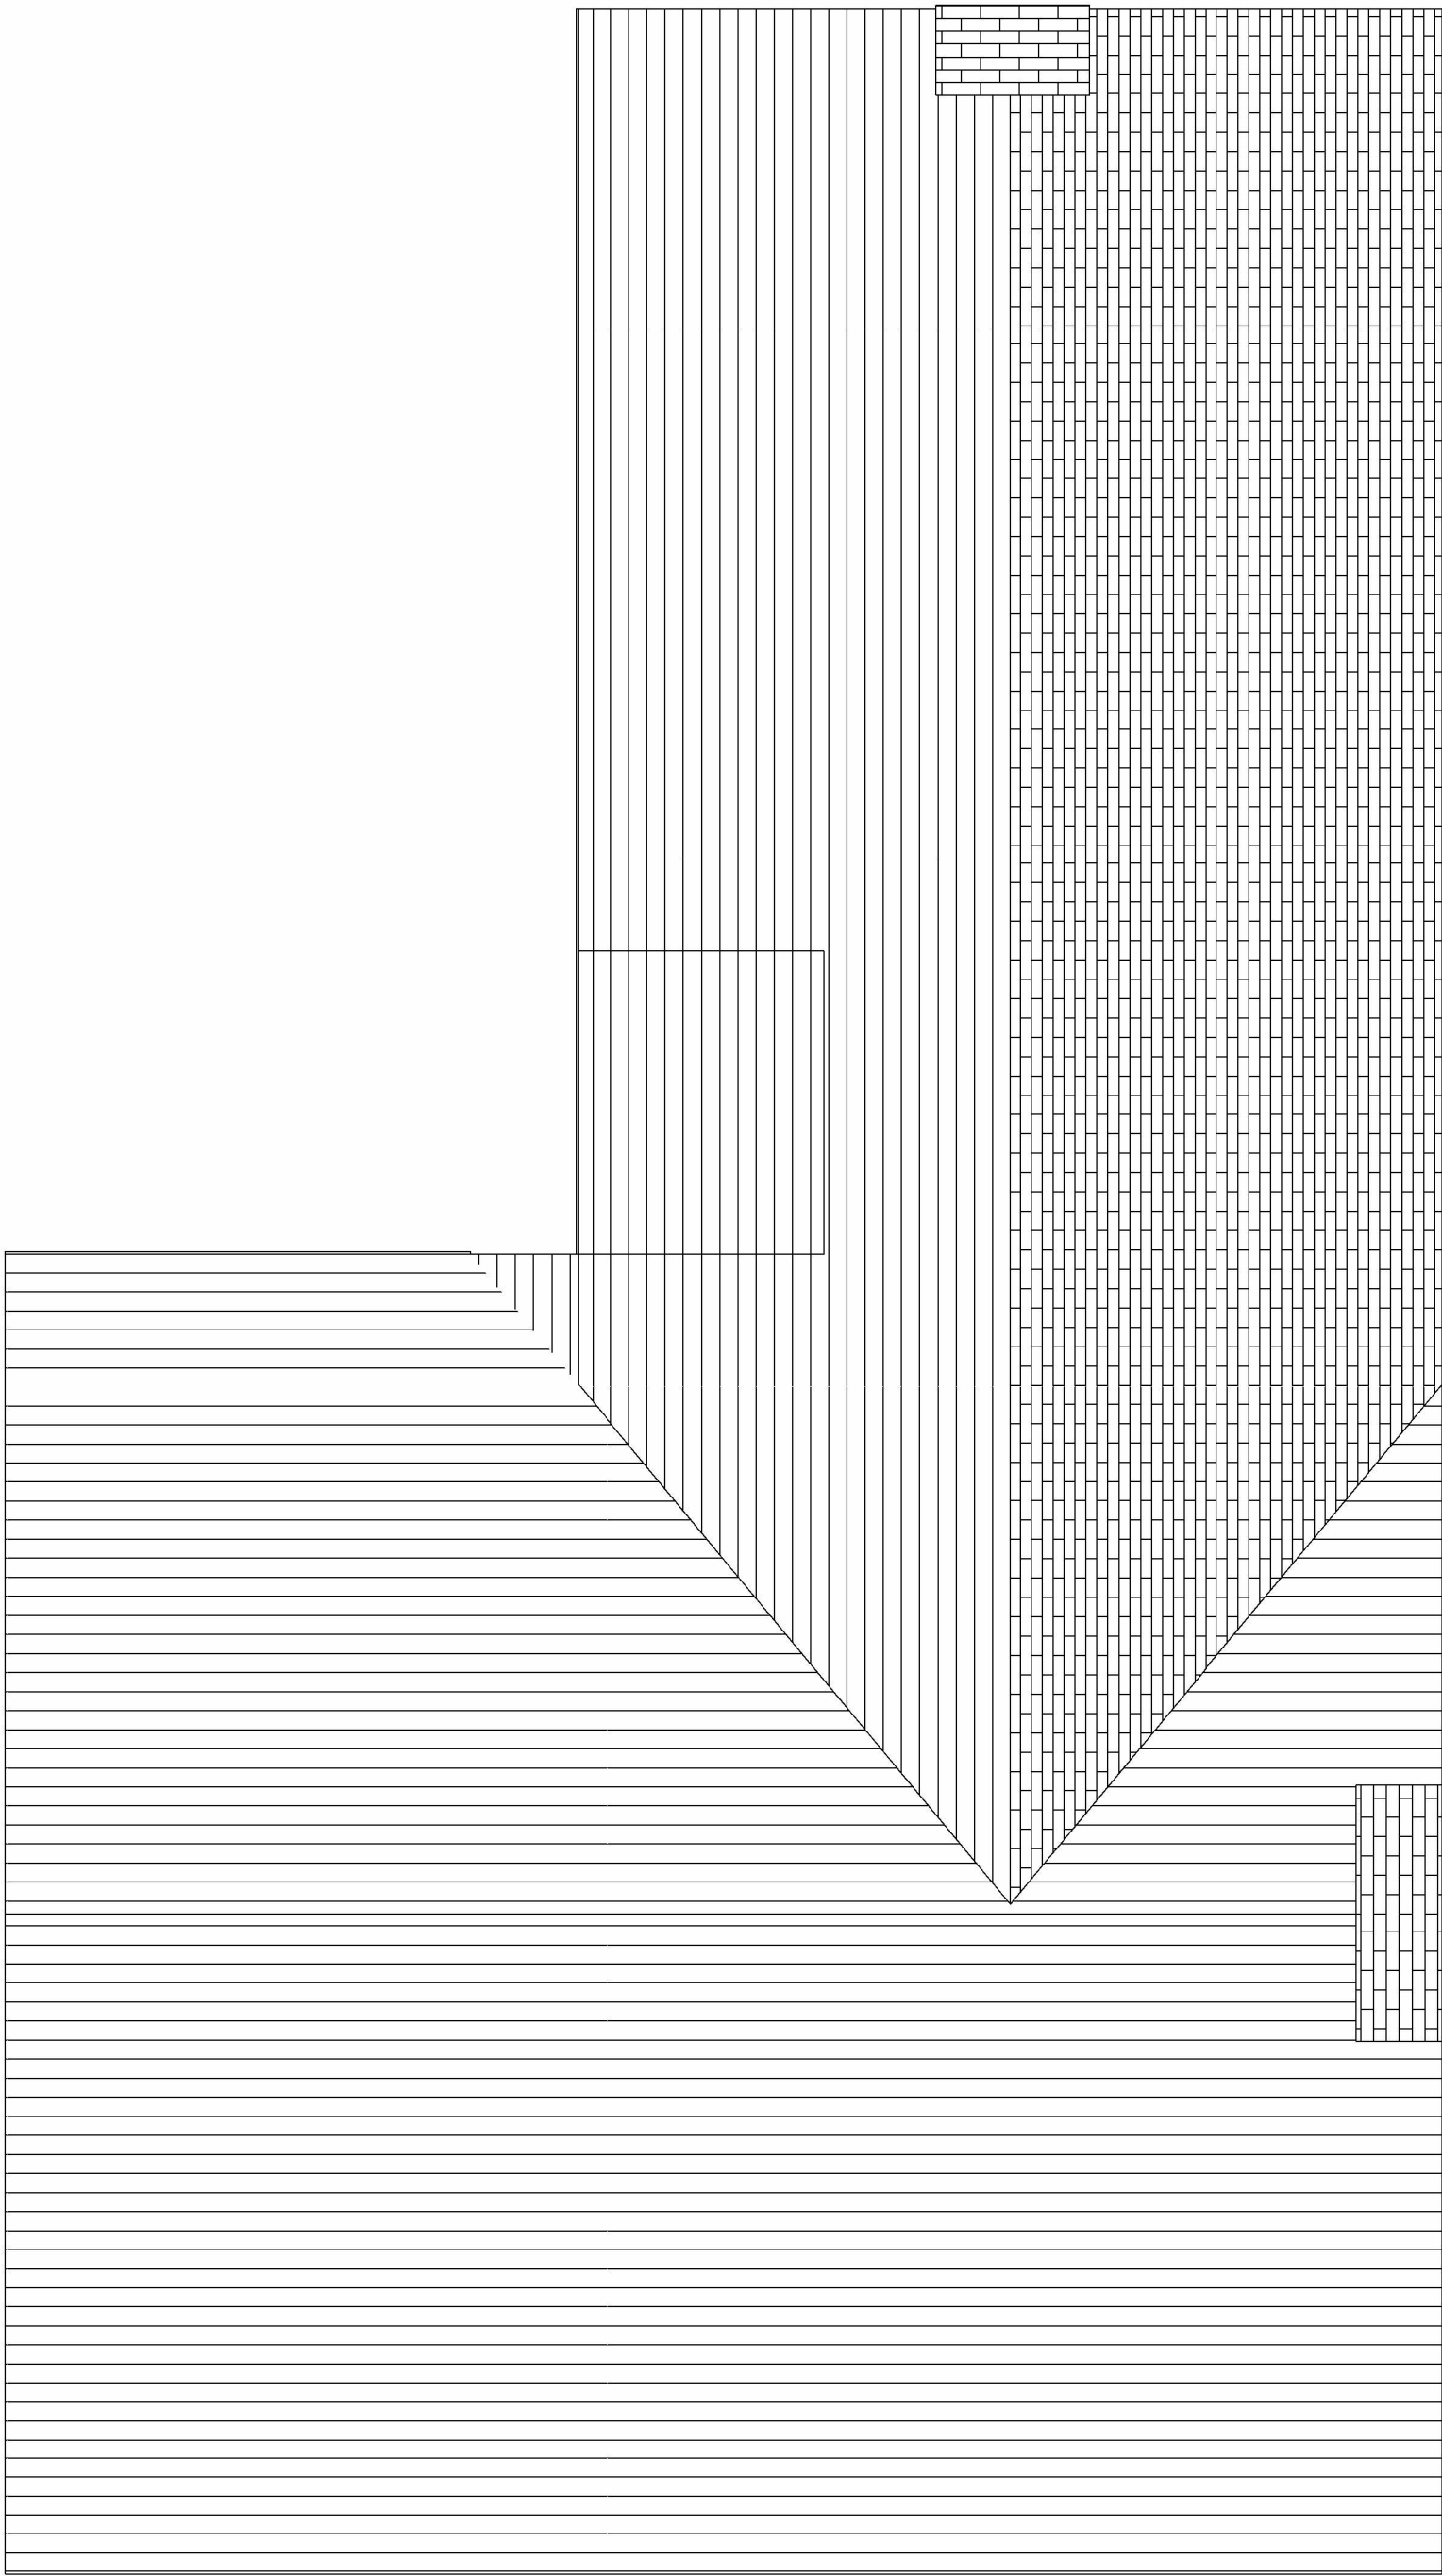

2 Level Roof - Proposed
1 : 50

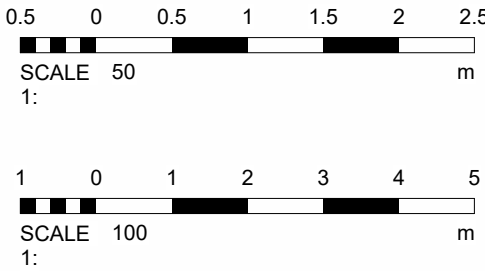

Notes:

© COPYRIGHT : ALL RIGHTS RESERVED.
This drawing and the building works depicted are the copyright of TP and may not be reproduced or amended except by written permission. no liability will be accepted for amendments made by other persons. all dimensions to be checked on site and architect notified of any discrepancies prior to commencement. do not scale.
DRAWING TO BE USED FOR THE STATUS INDICATED ONLY.

REV	DESCRIPTION	BY	DATE
STATUS: DESIGN			

14 Wickentree Holt
Norden
Rochdale
OL127PQ
07718789769
Thomasbpindlebury@gmail.com

CLIENT:
Turner
ARCHITECT:

SITE:
The Plough

TITLE:
Existing and Propsoed Roof Plan

SCALE AT A1:	DATE:	DRAWN:	CHECKED:
1 : 50	11/10/2023	TP	TP
PROJECT NO:	DRAWING NO:	REVISION:	
TP008	006		