
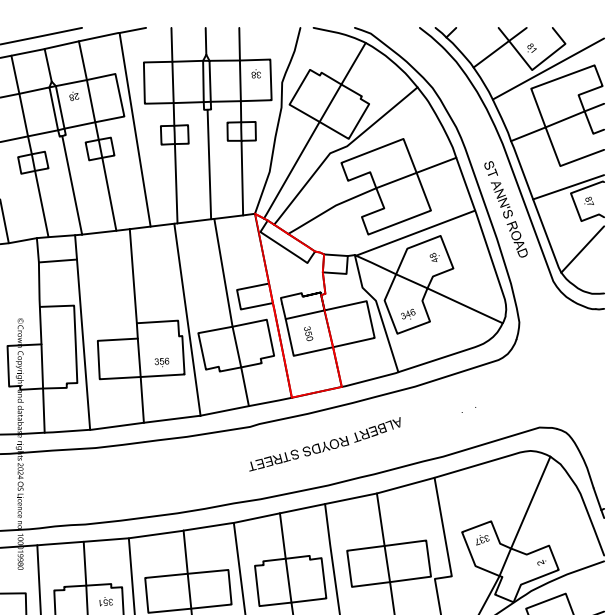


**Do not scale from this drawing.**


All dimensions are to be checked on site prior to construction, manufacture of any components and ordering of materials and equipment.

Any discrepancies are to be reported to the architect for clarification.

All materials and workmanship to be in accordance with the current British Standards and codes of practice.

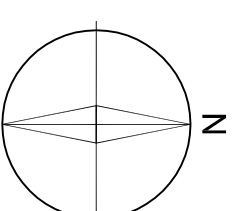

Extg Location Plan Scale 1:1250

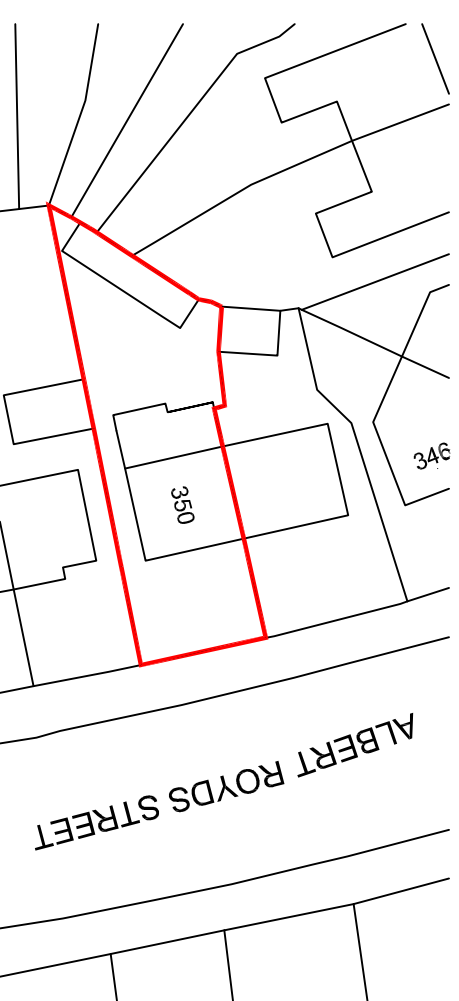

Extg Site Plan Scale 1:500

| REV | DESCRIPTION                                         | CHECK | DATE       |
|-----|-----------------------------------------------------|-------|------------|
| B   | Amended to omit covered way on Site Layout Plan     |       | 26-02-2025 |
| A   | Amended to indicate front porch on Site Layout Plan |       | 21-02-2025 |

CLIENT

Mrs PF Faiz

350, Albert Royds Street, Rochdale. OL16 5AD

PROJECT

Construct new porch/extension and erect a single/ two storey rear extension & demolish extg outldg and erect new outbuilding for gym / games room

## DRAWING

## Site Layout / Location Plan

| SCALE       | DATE              | DRAWN    | CHECKED |
|-------------|-------------------|----------|---------|
| A3 sheet    | Sept 2024         |          |         |
| DRAWING NO. | CAD REFERENCE NO. | REVISION |         |
| 2427/PFF/04 |                   | B        |         |



# Proposed Site Layout Plan Scale 1:500