

This drawing is ©TECH:D Ltd and is not to be copied, reproduced or re-distributed either in whole or in part without the prior permission of the originator. The originator shall have no responsibility for any liability, loss, cost, damage or expense arising from or relating to any use of this document other than for its intended purpose on this project. This drawing shall be read in conjunction with all other relevant drawings, specifications and associated documentation. Any discrepancies, errors or omissions are to be reported to the originator before proceeding with work. This drawing is for Local Authority submission only. The client is to seek approval from the land freeholder and all parties who may have an interest in the land. All materials shall be suitable for their purpose and installed in strict accordance with the manufacturers instructions. All workmanship and materials to comply with Building regulations, British standards, Codes of practice and NHBC requirements where relevant. The contractor and client are to comply with the CDM regulations 2015. All dimensions are to be checked on site by the contractor prior to proceeding with any work.

NOTES / KEY:

- 

Radiator.
- 

rw p Rainwater pipe.Gu=Gully
- 

sv p soil & vent pipe.
- FtC=2760


Floor to ceiling.
- 

b Boiler.
- 

mh Manhole/ inspection chamber.
- E

Elec meter+ dist board.
- G

Gas meter
- F

 Fire
- 

Timber floor joists span. If known. sf=solid floor

B	Amended to plan officer comments	DD	090725
A	Walkway/access retaining finish	DD	100425



Architectural Designer


10 Beechwood Avenue Bury
BL00BH
t: 07887876428
ddriver@techdtd.co.uk
www.techdtd.co.uk

client
Mr D.Soro & Ms E.Foley.
1 Eton Close Bamford,
Rochdale, OL11 4DT.

project
EXTENSION TO THE SIDE &
REAR.EXTENDED LOFT
+DORMERS & INT WORKS.
status Planning & Building regulations

drawing
PROPOSED GROUND
FLOOR PLAN.

L.A.	Rochdale	date	Mar 25
drawn by	DD.	scale	1:100@A3
dwg no	25-03	03.	rev B

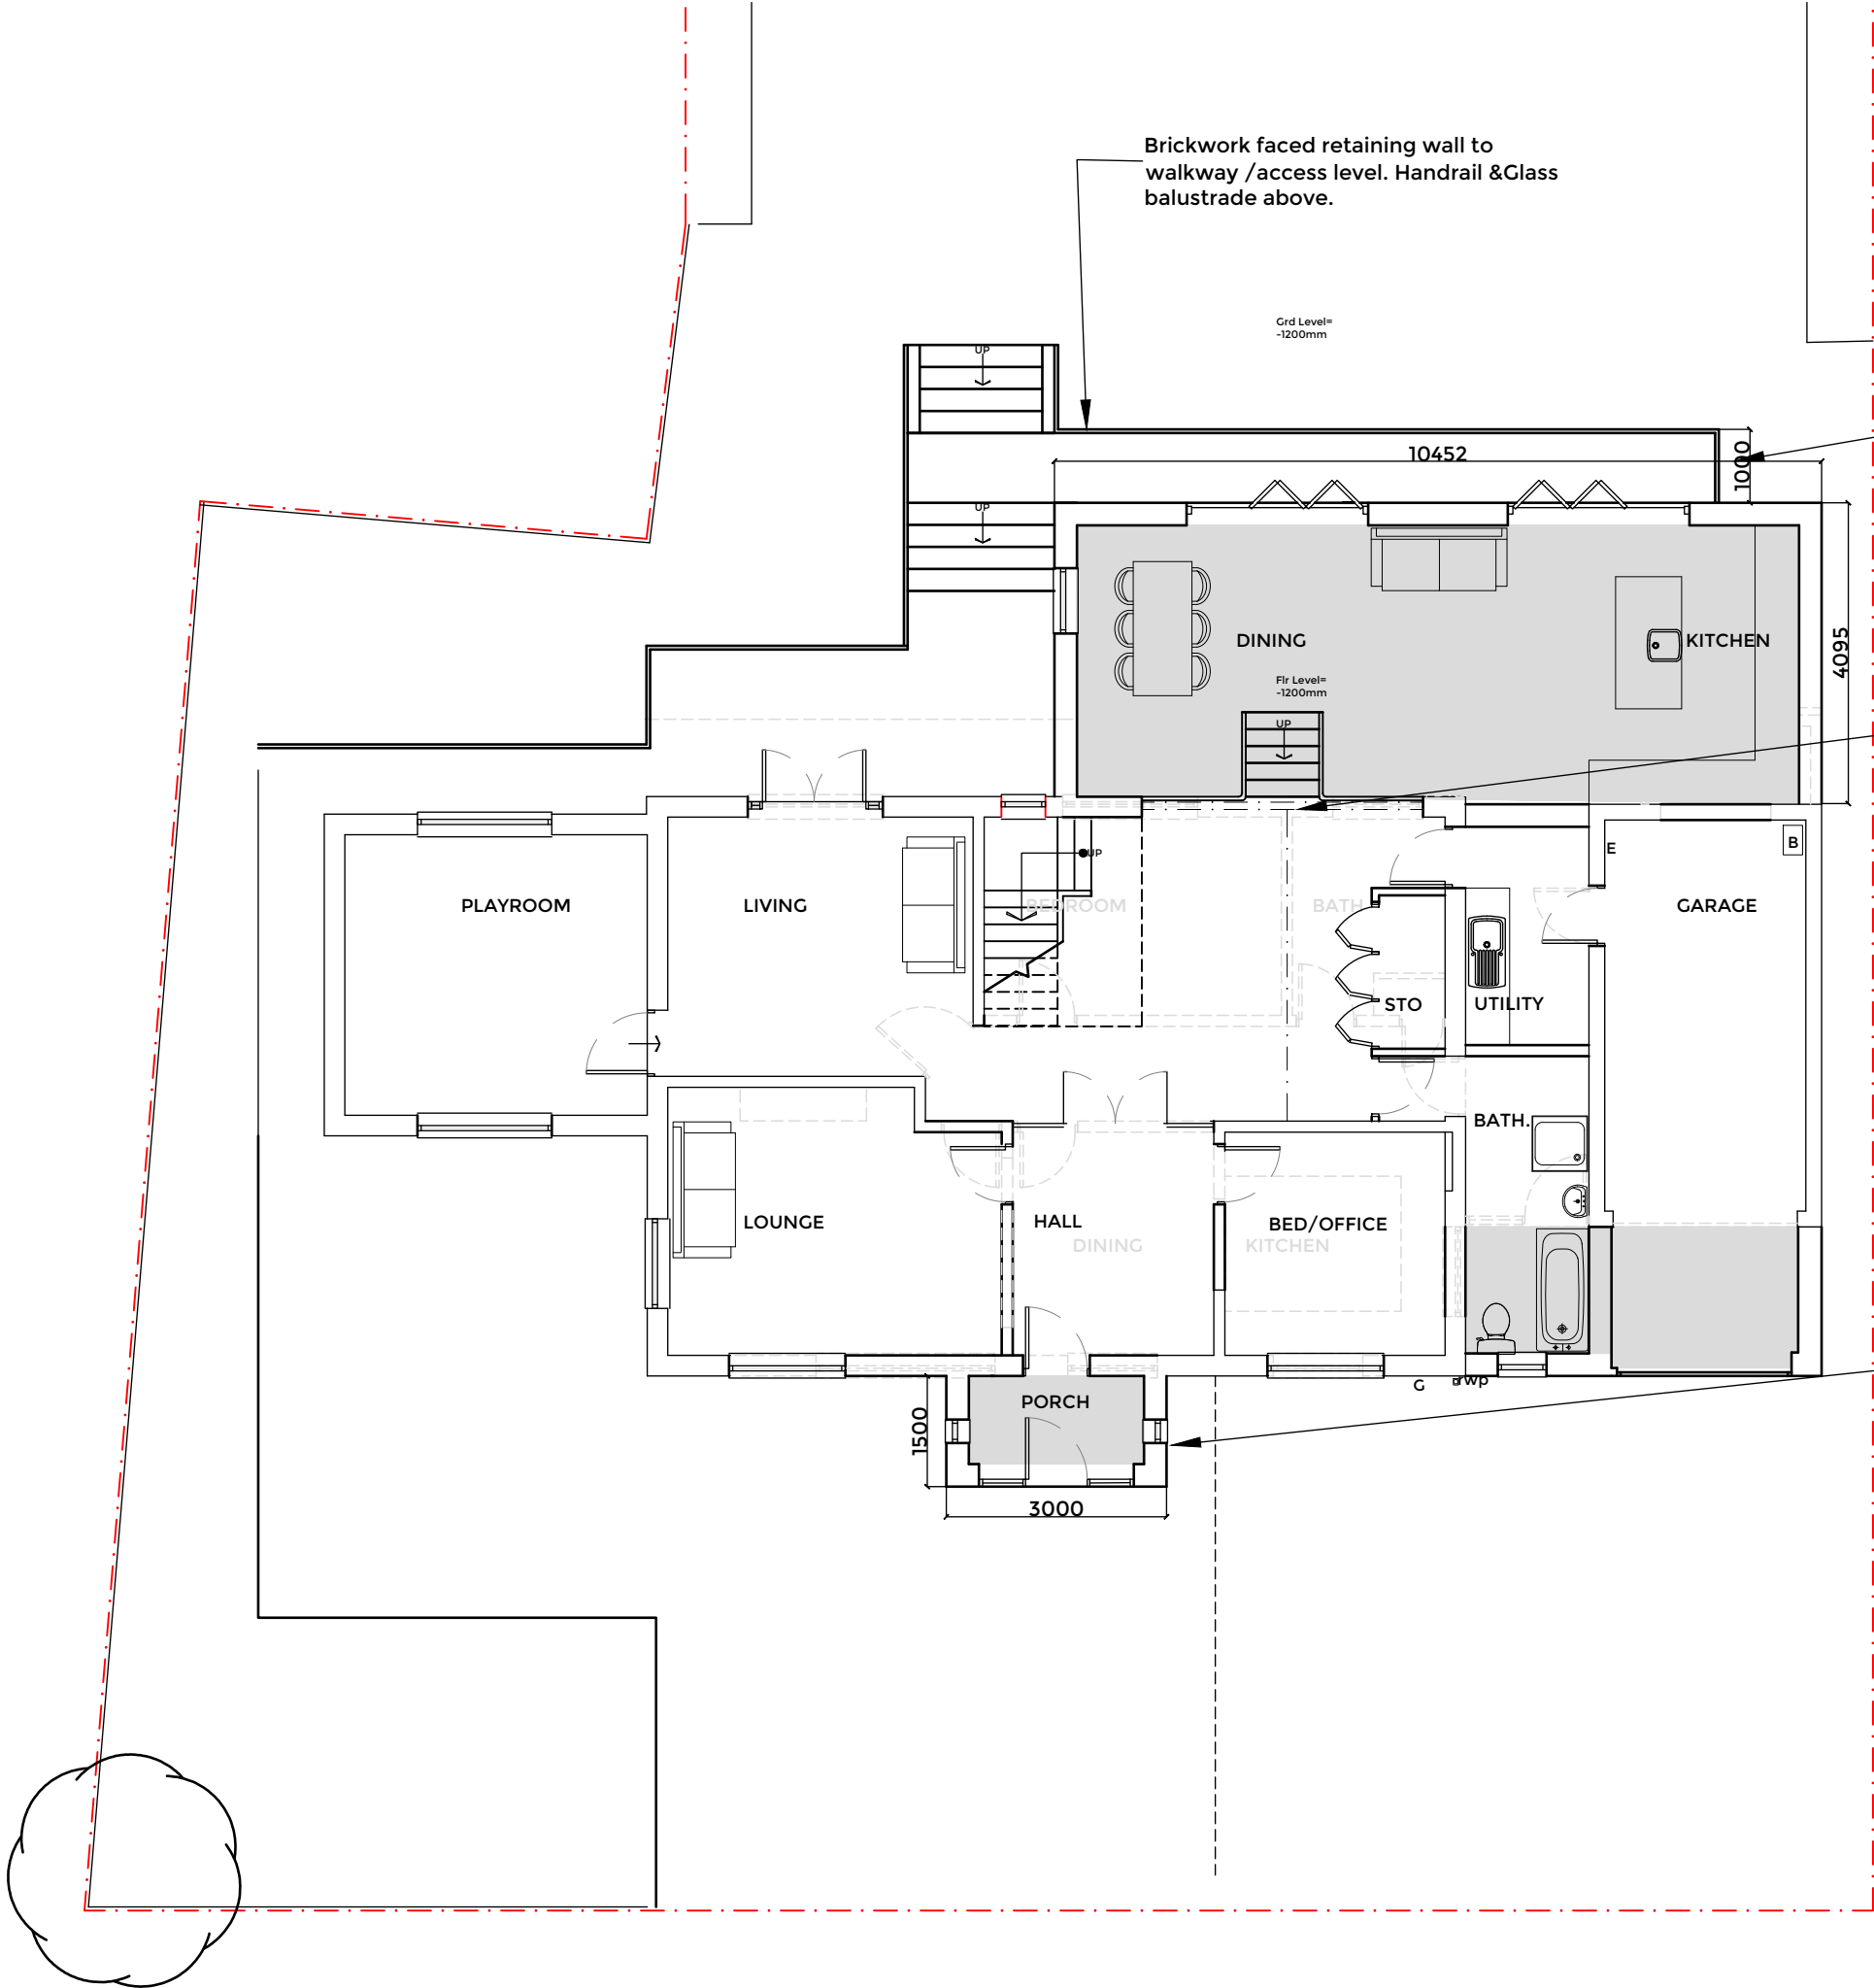

Approx dim. To suit dimension to boundary as indicated on site plan.

Indicates steel beams by Structural engineer.

Furniture/appliances layout/positions are indicative. Kitchen/Utility layout is indicative. To clients requirements.

New entrance position with porch.

Proposed floor area:
Ground floor = 47m2
First floor = 98m2
Total = 145m2.

NOTE: Previous planning applications-
21 / 00129 & 24 / 01187 have been
referenced in this proposed design.

PROPOSED GROUND FLOOR PLAN 1:100



TECH:D LTD