



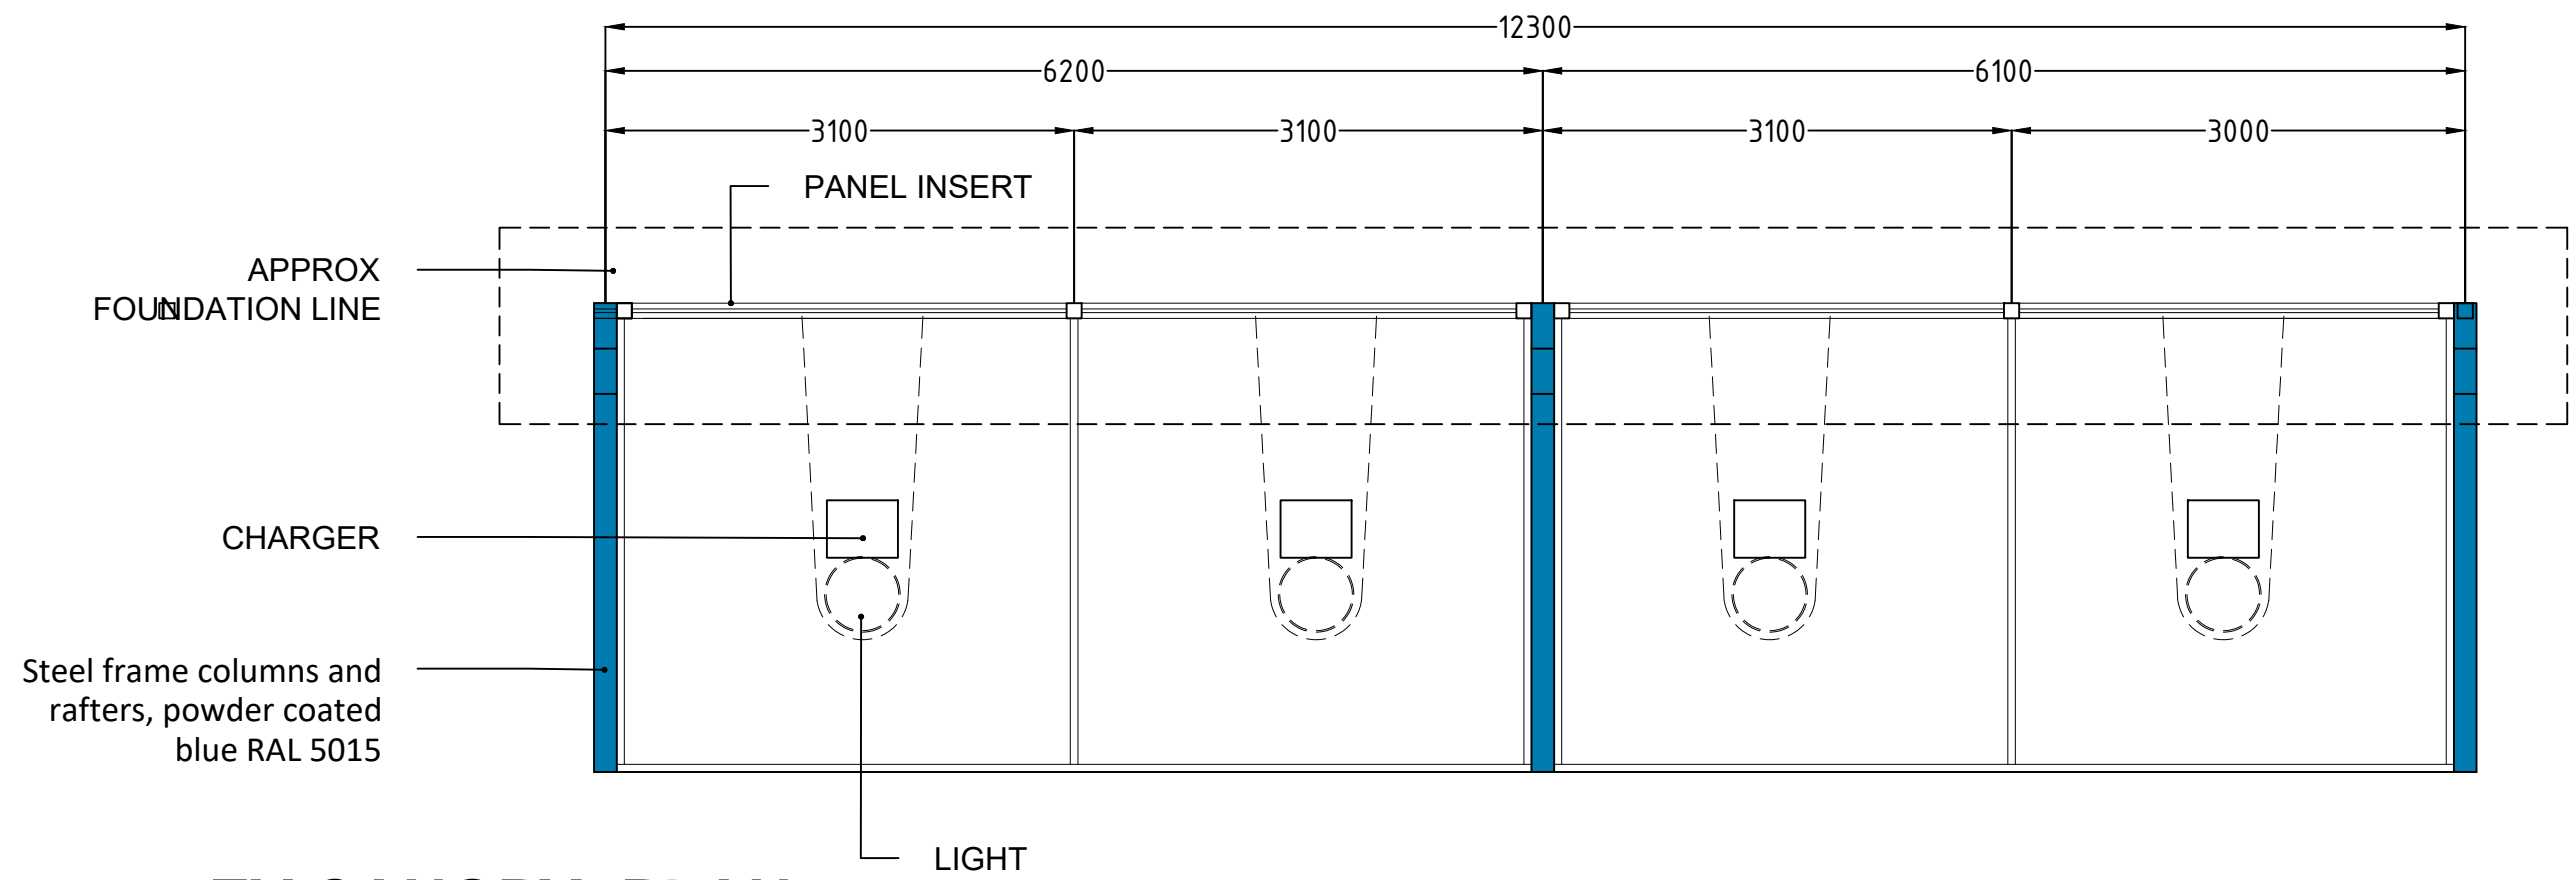


EV CANOPY- PLAN

Scale 1:50

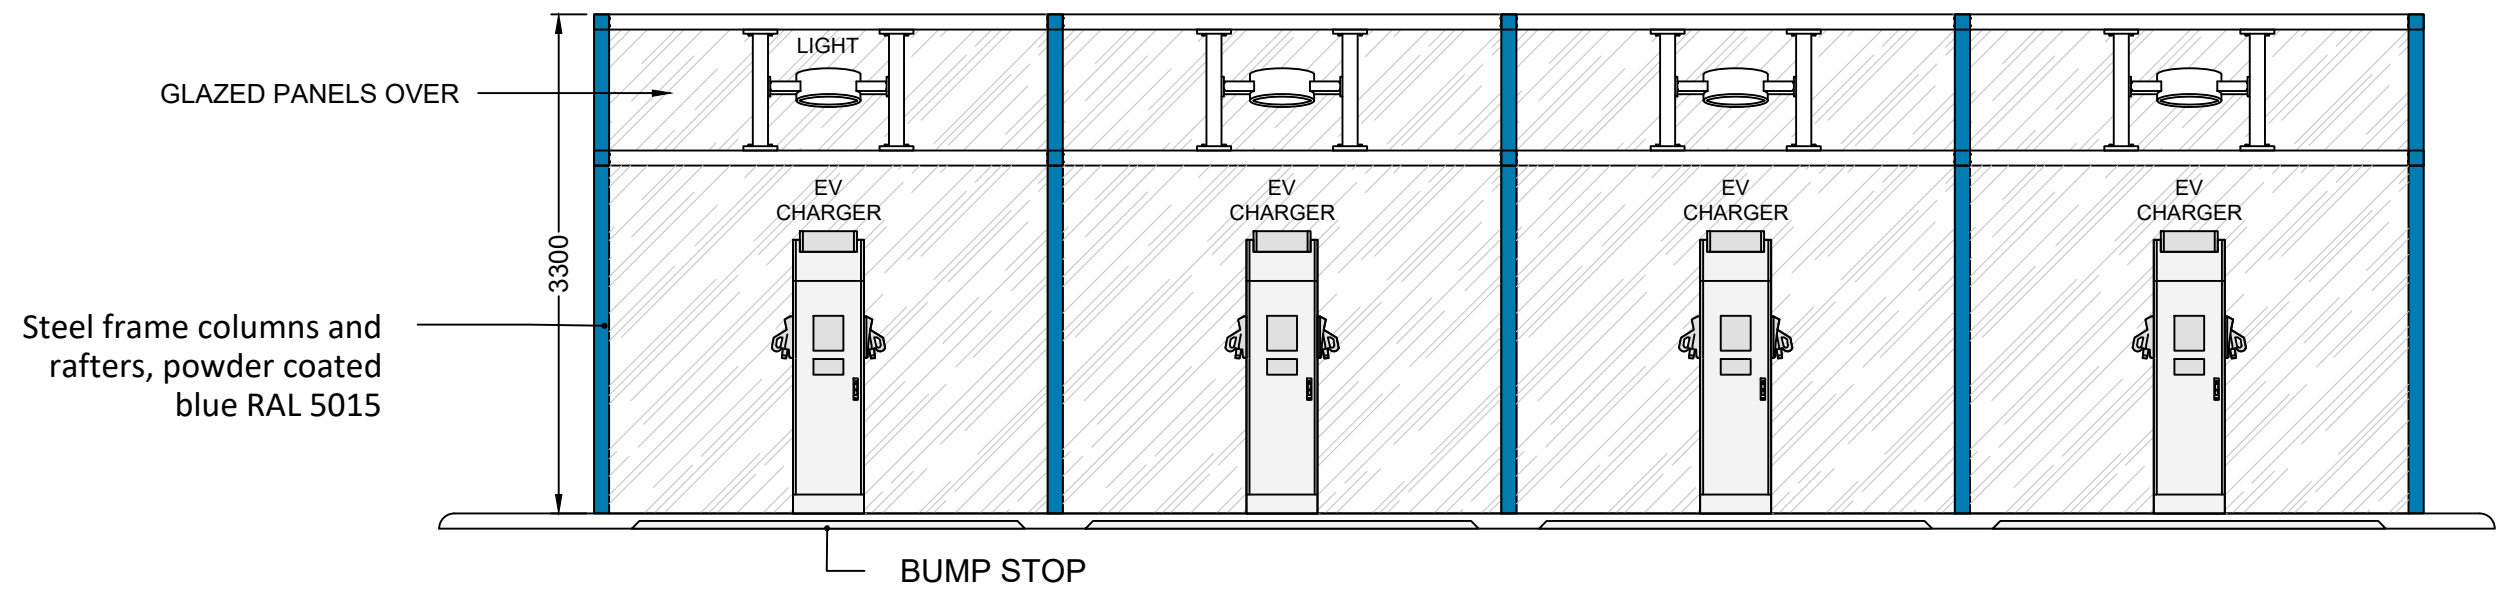


EV CANOPY FRONT ELEVATION

Scale 1:50

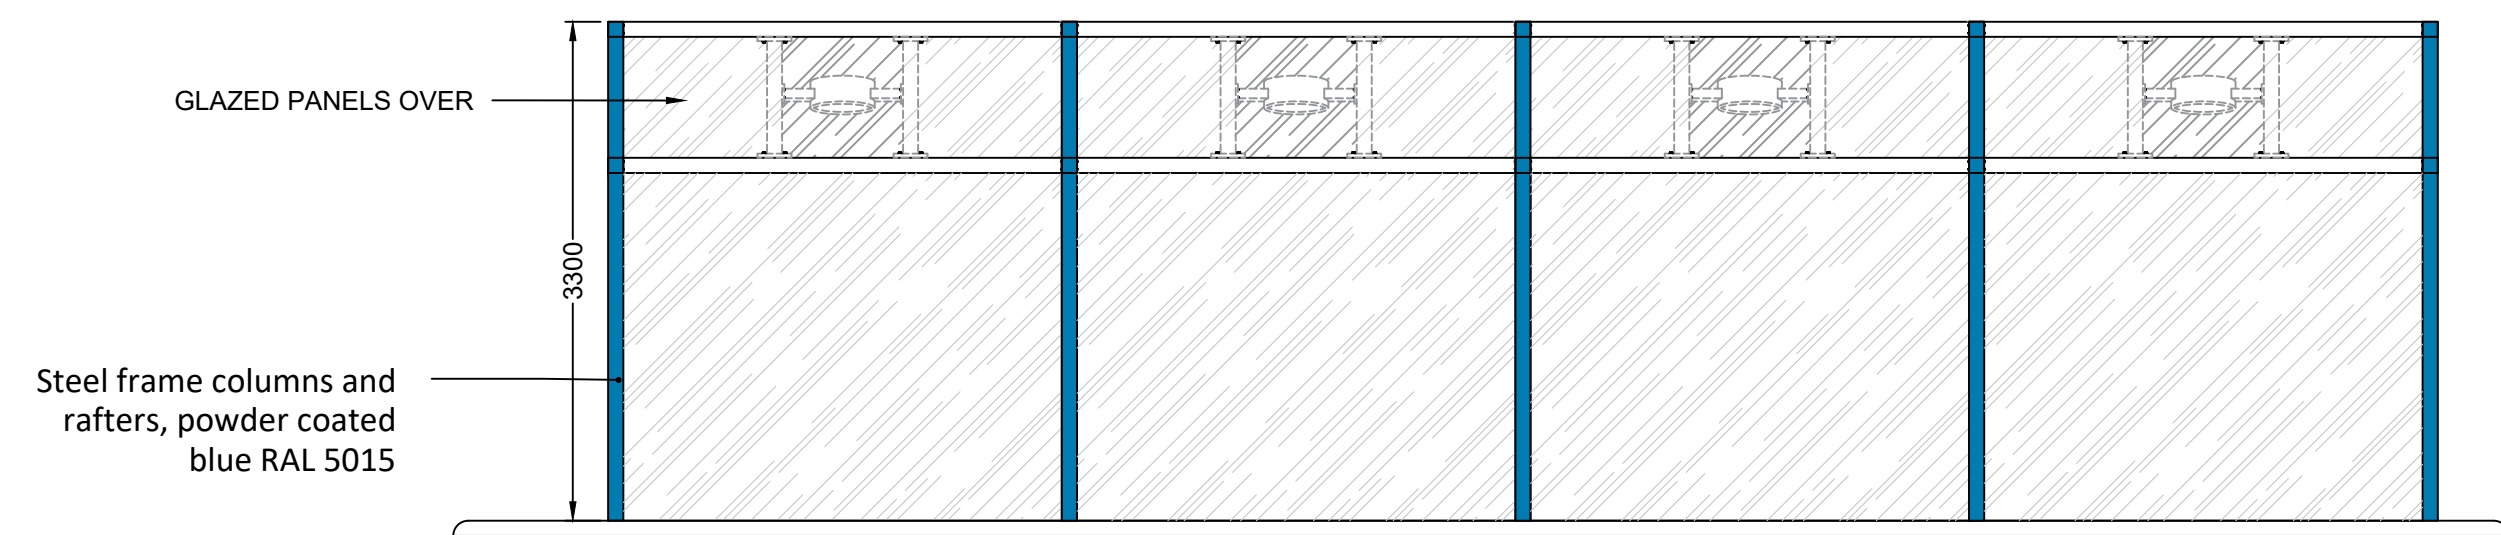

EV CANOPY BACK ELEVATION

Scale 1:50


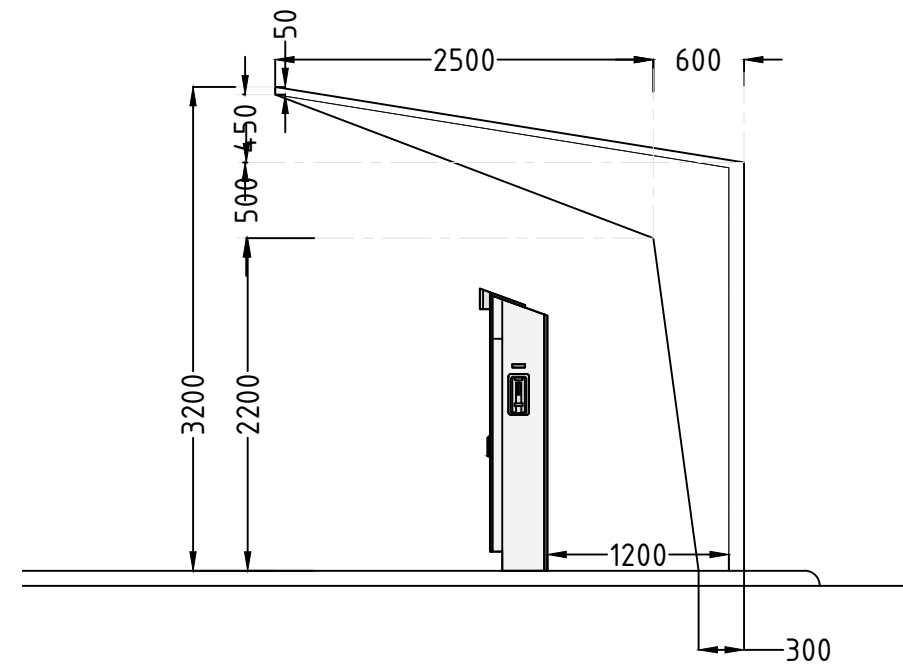


EV CANOPY SIDE ELEVATION

Scale 1:50

RAPTION 150 SERIES POWER PACK



1000 w x 800 d x 2100mm h

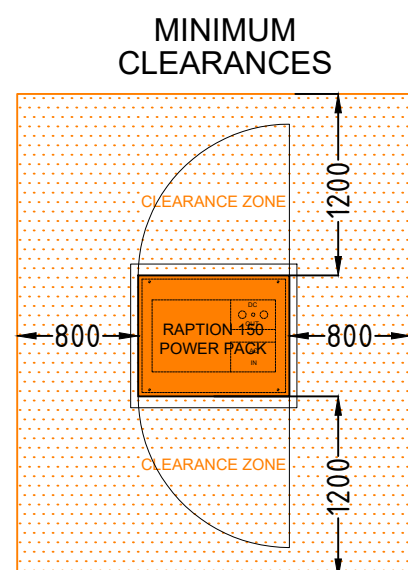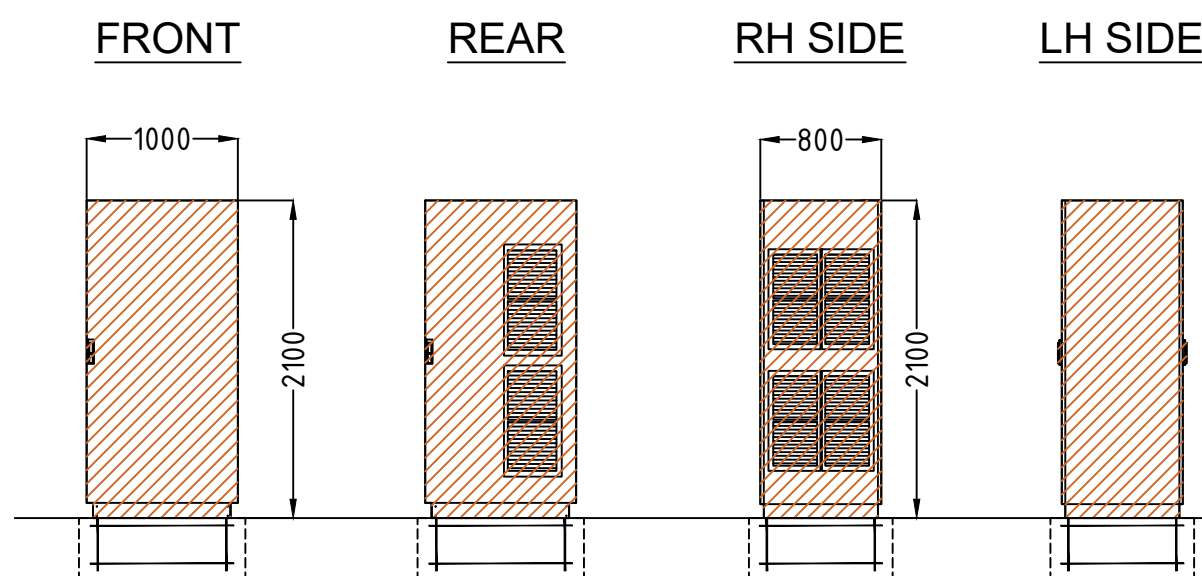


Concrete Foundations for typical soft ground installation 1100mm L x 950mm W x 400mm D refer to manual

RAPTION 150 SERIES CHARGER

470 w x 380 d x 1867mm h

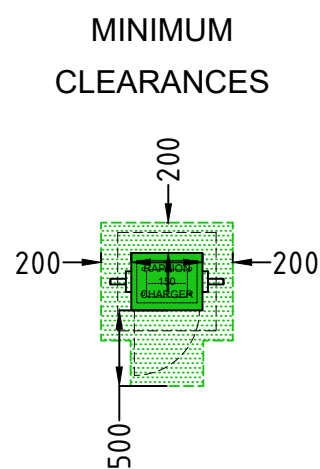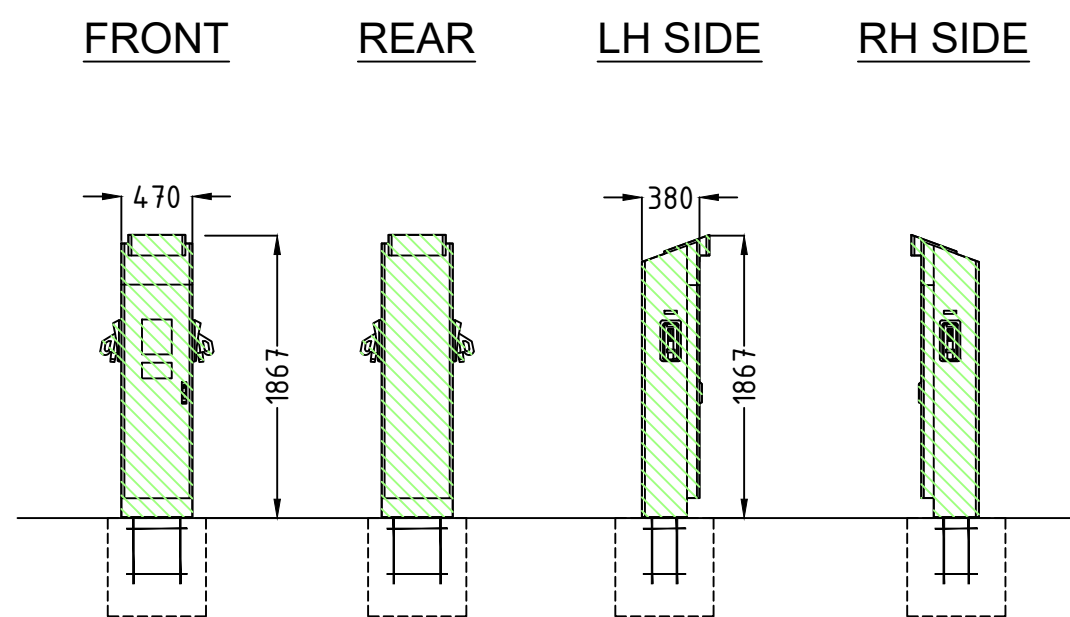

Concrete Foundations for typical soft ground installation 650mm L x 650mm W x 650mm D refer to manual

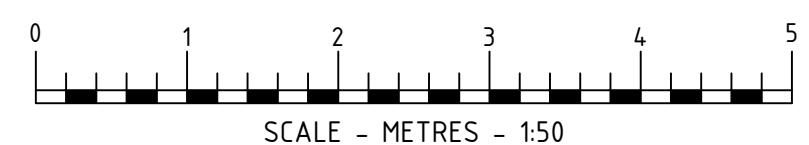

DRAWING NOTES

COPYRIGHT ©
This drawing and the details herein are the copyright of MBH Design Studio Ltd. and must not be reproduced, altered or passed to any third party without prior written consent.
This drawing has been produced for the project listed below, is submitted in support of this application application to the Local Planning Authority and is not intended for use by any other person or for any other purpose.
Every effort has been made to ensure the accuracy of these drawings, however MBH Design Studio Ltd. accept no responsibility for any discrepancies arising from the reuse of survey information and preliminary drawings commissioned by the Applicant from others.

Materials

- Powder coated aluminium cladding panels, blue RAL 5015
- Steel frame columns and rafters, powder coated blue RAL 5015
- Glass support beam SHS finished in grey RAL 7016.
- Roof finished in 10mm toughened glass

Lighting

- LED Down lights to achieve 100 lux on each bay

B	12.12.2022	REVISED CANOPY DETAILS.	DT/WG
A	2022.11.10	NEW CANOPY DETAILS	WG
REV	DATE	DESCRIPTION	DRAWN/CHECKED
REVISION NOTES			
PLANNING			
 MBH Design Studio Ltd. Rosemount House, Rosemount Avenue, West Byfleet, Surrey, KT14 6LB www.mbhtd.com t: 01932 352 727 f: 01932 351 545			
CLIENT 			
PROJECT FS352 GREENGATE SERVICE STATION GREENGATE, MIDDLETON, MANCHESTER, M24 1RD			
DRAWING TITLE EV CANOPY DETAIL			
DRAWN BY JP	DATE 01.09.2020	SCALE 1:50	PAPER SIZE A1
CHECKED BY JN	DRAWING NUMBER 13664-P05-352	REV. B	