



ALL DIMENSIONS ARE FOR REFERENCE
PURPOSES ONLY DISCRPENCIES ARE TO BE
REPORTED TO THE DRAWINGS AUTHOR. DO NOT
SCALE FROM DRAWING.

PERMEABLE
TARMAC

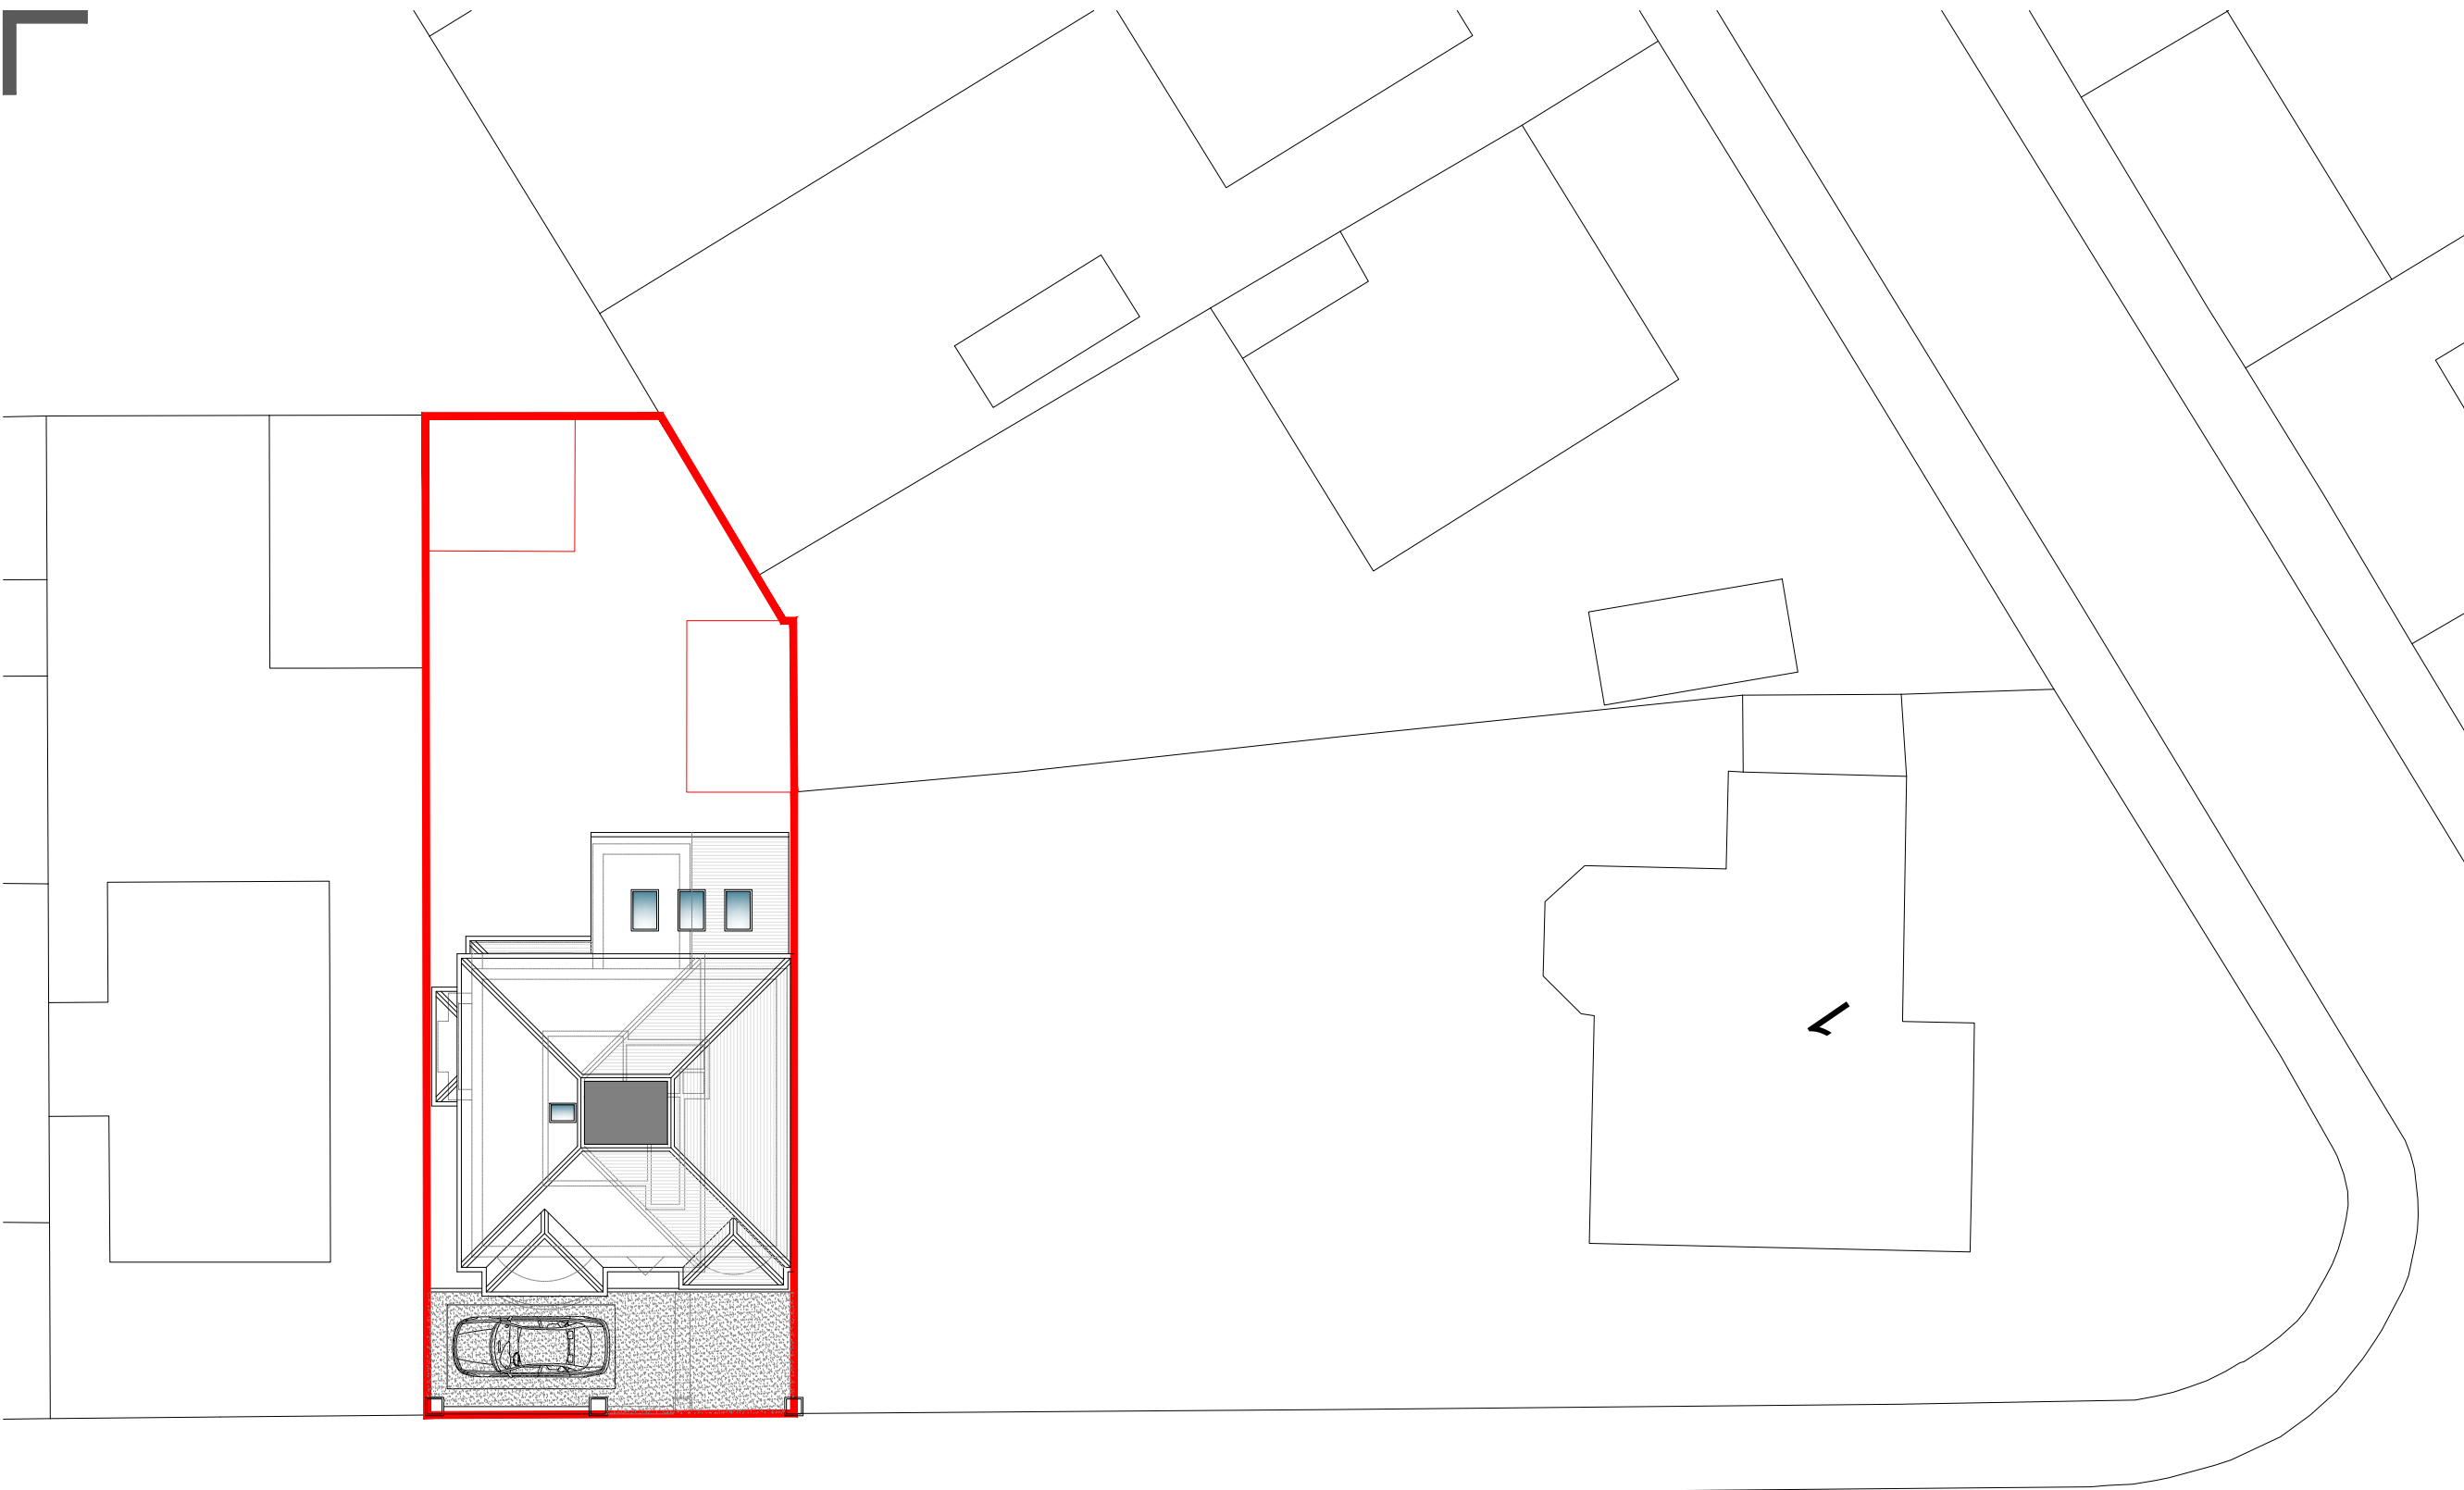

W6.96
x

PROPOSED SITE PLAN

 

B	31-01-24	Updated to suit latest amendments.		
A	31-01-24	Rooflights added.		
Rev	Date	Description	Rev By	Chk'd By
Drawing Title		PROPOSED SITE AND ROOF PLAN		
Job-Dwg No		053ROC-101.1B		
Project Title		EXTENSIONS AND INTERNAL REMODEL 26 MOSS LANE MIDDLETON ROCHDALE M24 1WX		
Client		MR & MRS CHEVREAU		
Status		PLANNING		
Scale		1:200	Drawing Size	A3
Date		12/23		