

NOTES:
This drawing is to be read in conjunction with all relevant Design Safety Risk Assessments.
DO NOT SCALE FROM DRAWING.
WRITTEN DIMENSIONS ONLY.
ALL DIMENSIONS TO BE CHECKED & VERIFIED ON SITE PRIOR TO CONSTRUCTION.

MATERIALS:

External Walls:
Brick, to match existing.

Roof:
Profiled concrete interlocking tiles, to match existing*.


Fascias and Soffits:
White uPVC.

Rooflights:
Double-glazed PPC aluminium, Anthracite.

Bi-Fold Doors:
Double-glazed PPC aluminium, colour TBC.

Main Entrance Door, Sidelight and Fanlight:
Double-glazed PPC aluminium, colour TBC.


*Roof tiles to rear extension to be suitable for low pitch.

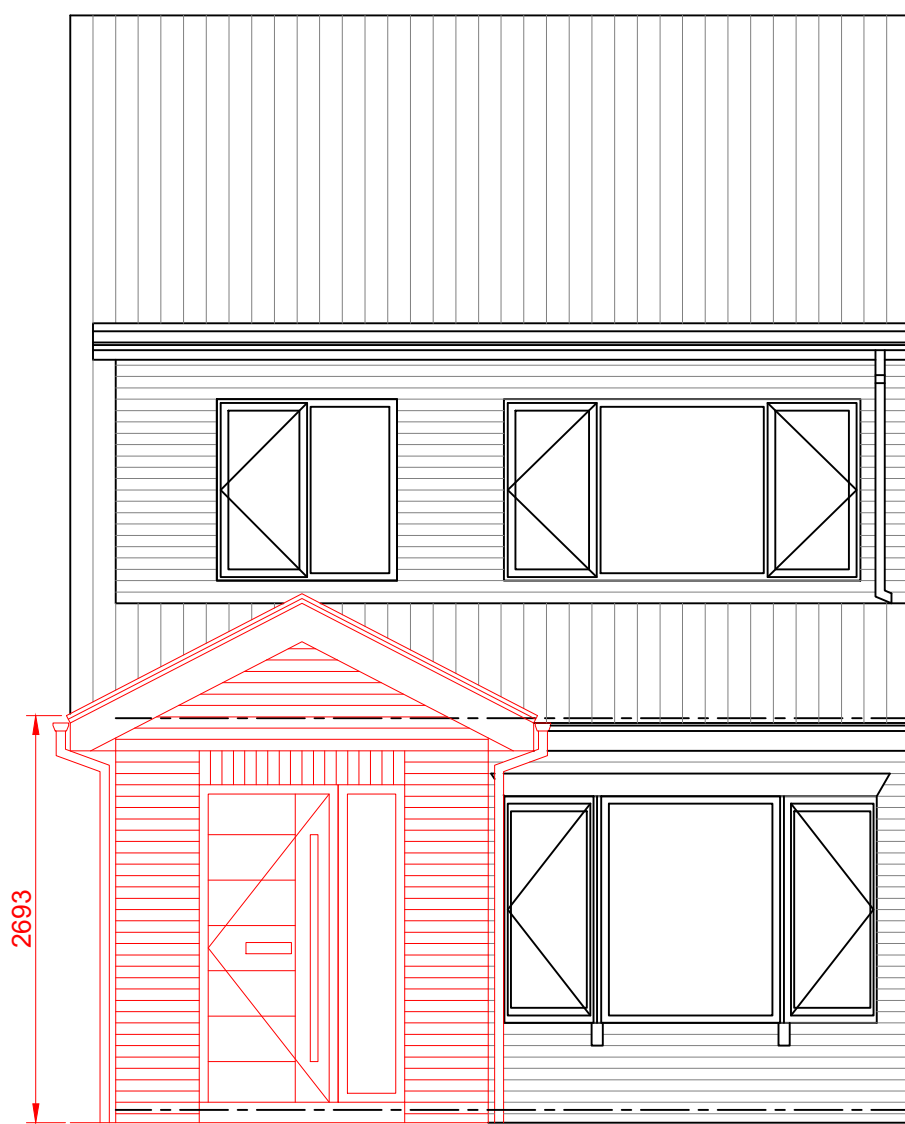

FRONT ELEVATION
PROPOSED



REAR ELEVATION
PROPOSED

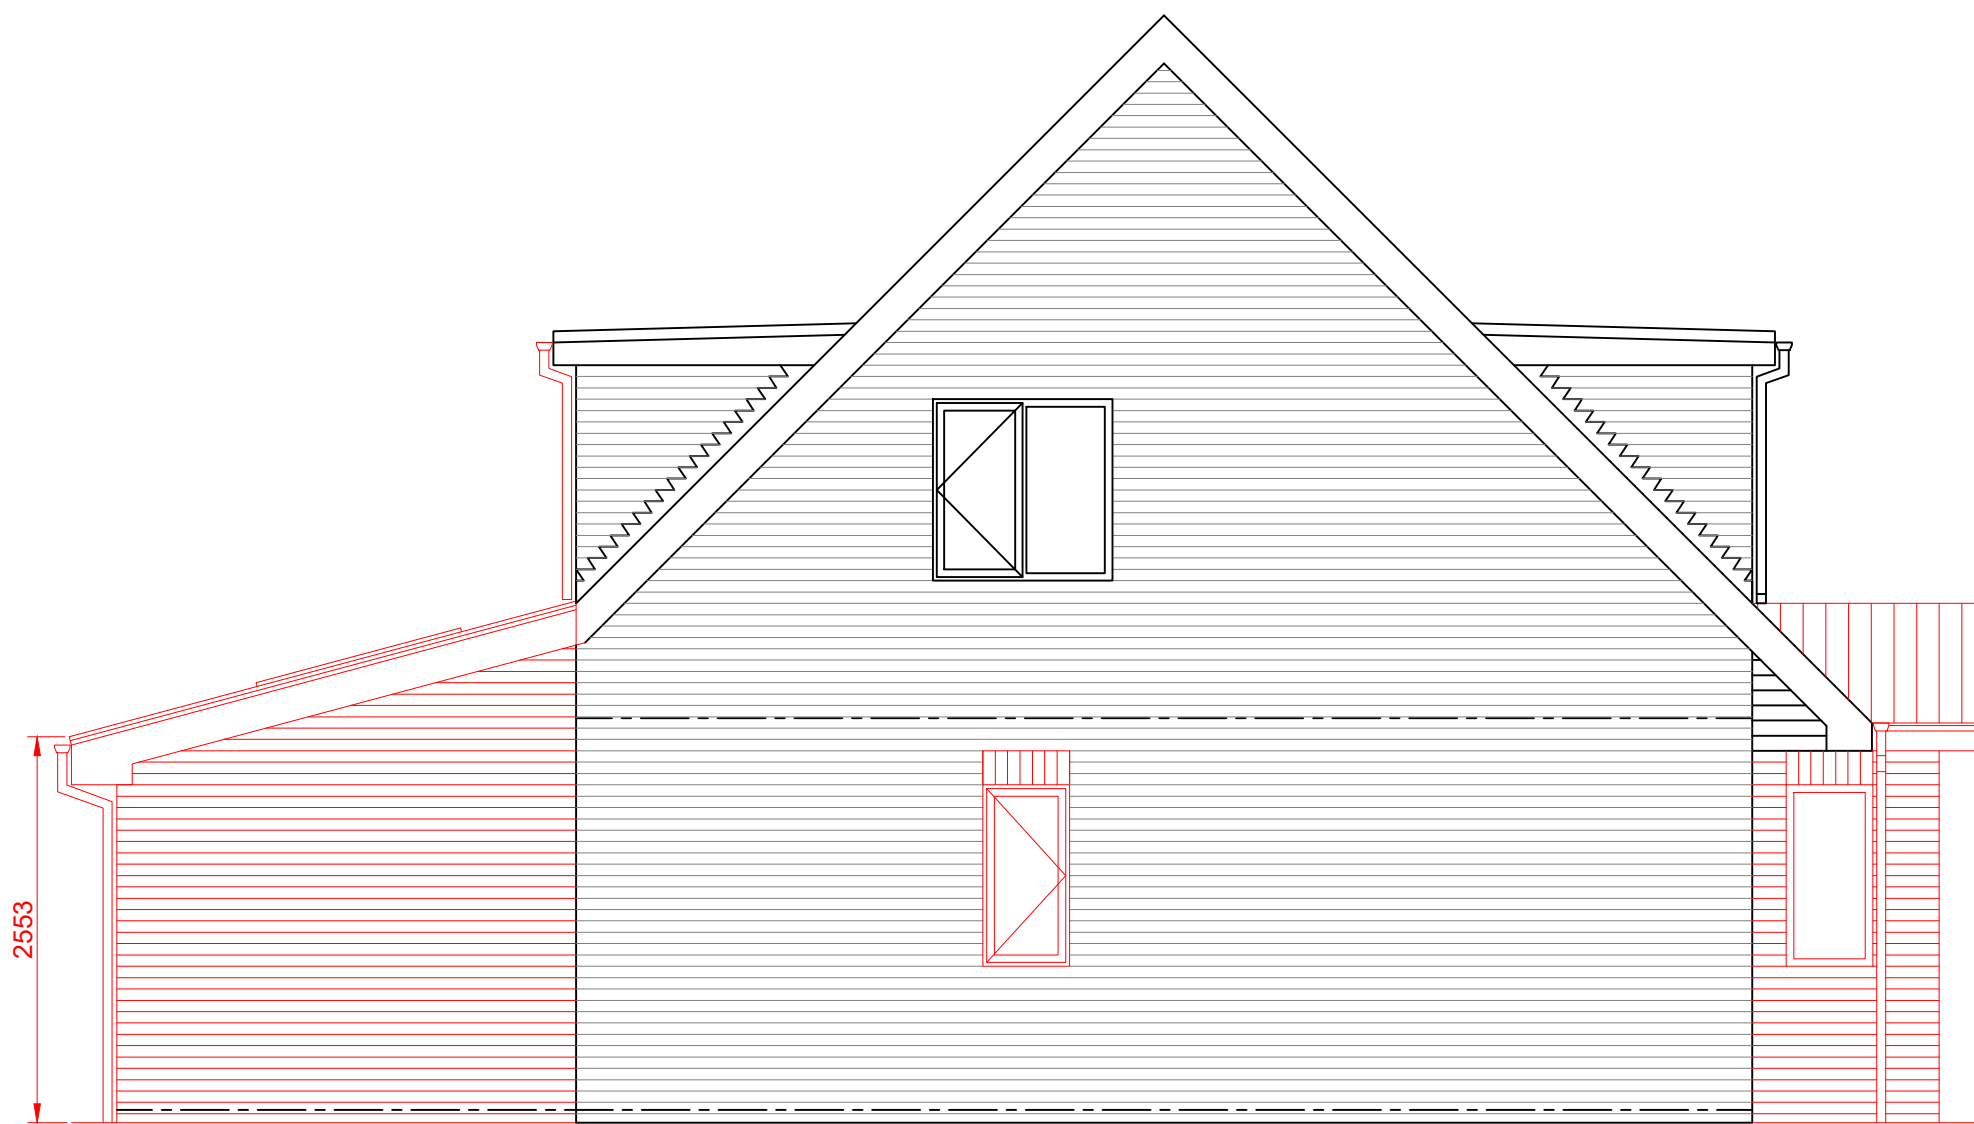

SIDE ELEVATION
PROPOSED



Revision	P02	Planning Issue.	Drawn	JH	Date	23/10/24
	P01	Issued to client for costing.	Drawn	JH	Date	07/10/24
		Description				
Revisions						

Project	Proposed porch & single storey rear extension 67 Newhouse Road, Heywood OL10 2NX		
Client	Mr C Fox		
Title	General Arrangement - Elevations Proposed		

Scale	Drawn	Checked	Approved
1:50	JH	JH	JH
Date	Sep 2024	Date	Date

Project number	Drawing number	Revision
240801	0005	P02