
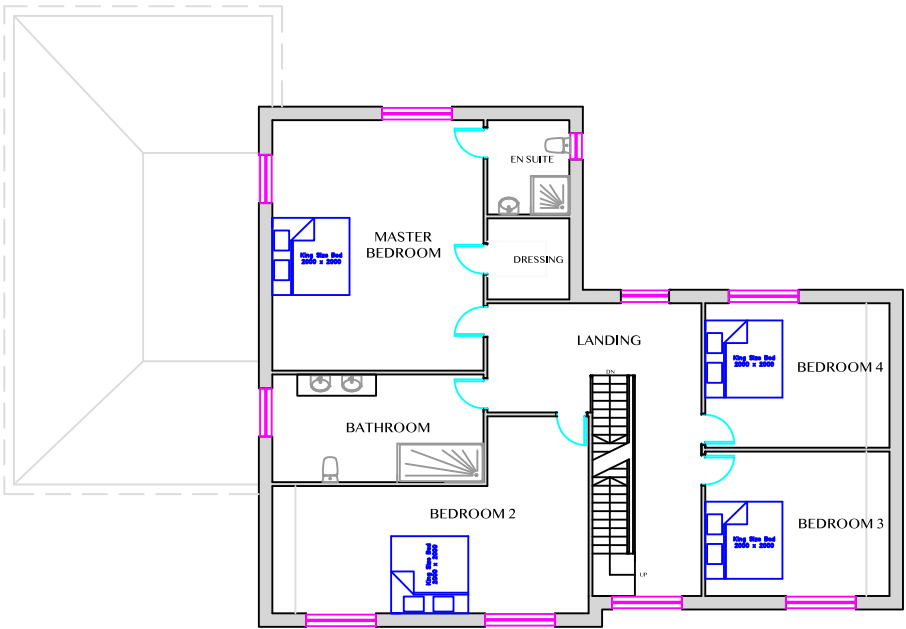


Ground Floor Plan
- As Proposed

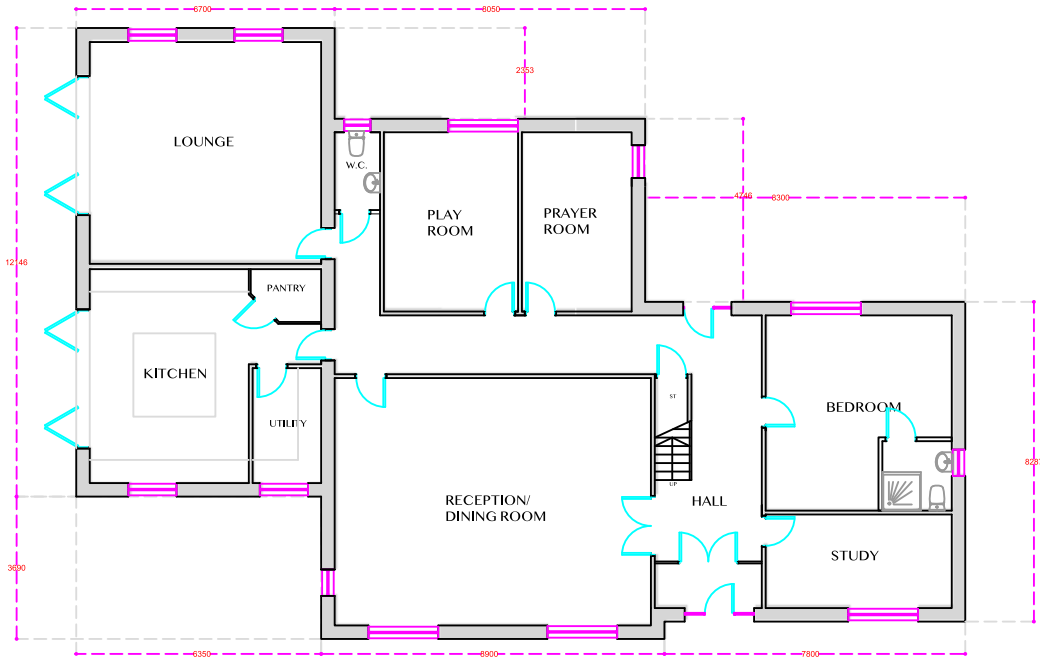

First Floor Plan
- As Proposed

General Notes
Do not scale from this drawing. Specified dimensions may be relied upon. All dimensions to be confirmed by site measurement by the contractor before opening up works or ordering any materials. We accept no liability for incorrect site measurement. Report any discrepancies to the architect or surveyor.

When printing out this drawing, use a professional service rather than an office printer. It should be printed at A3 size in order to be read at the scale indicated. Check scale bar to confirm printed scale before using any scale rule.

These drawings are prepared for planning or Building Regulations approval only.



**Oldham, Rochdale
& Tameside**
www.architectural.uk.com
07872 577 565

Project Description:
**Proposed New Dwelling
(s.73 Application)**

For: **Mrs. Musurrat
Perveen**

Site Address:
**47 Crescent RD,
ROCHDALE, OL11 3LG**

Date: **November 2022**



Scale: **1:200 @ A3**

Sheet Description:
**Ground & First Floor
Plans - As Proposed**

No.	Revision /Issue

Drawing Number:
160518/001

Second Floor Plan
- As Proposed

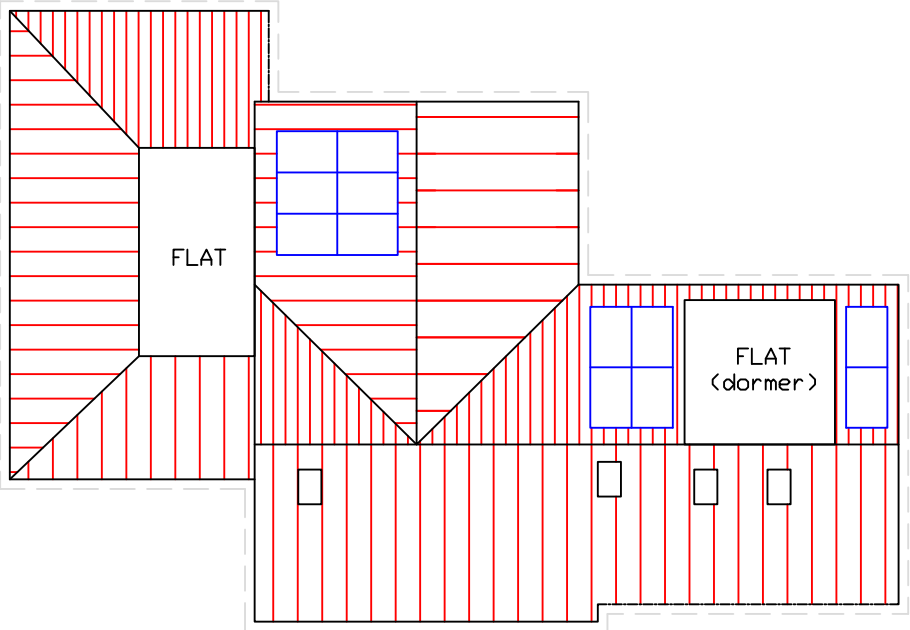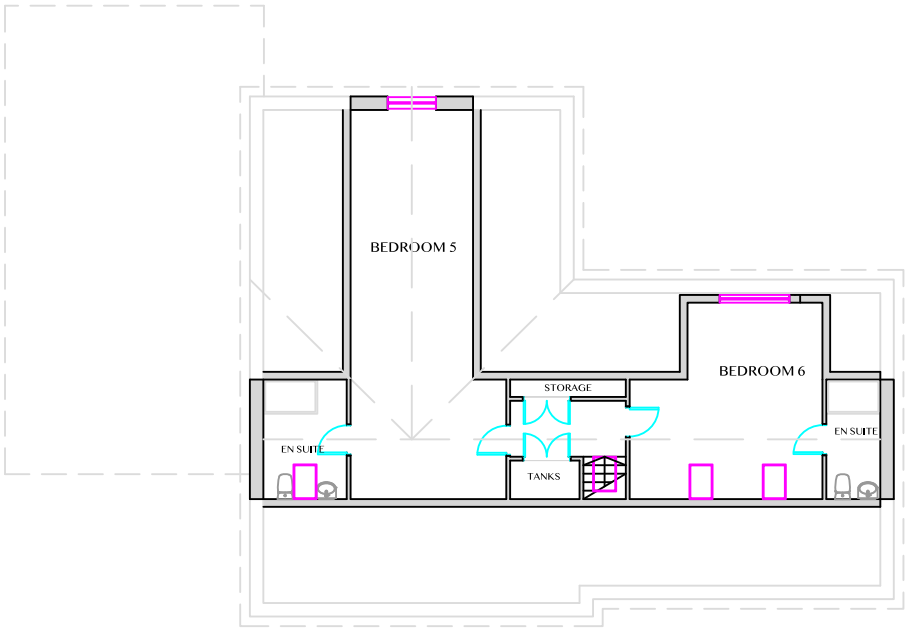

Roof Plan
- As Proposed
(Proposed Solar Panels
shown in blue)

General Notes
Do not scale from this drawing. Specified dimensions may be relied upon. All dimensions to be confirmed by site measurement by the contractor before opening up works or ordering any materials. We accept no liability for incorrect site measurement. Report any discrepancies to the architect or surveyor.

When printing out this drawing, use a professional service rather than an office printer. It should be printed at A3 size in order to be read at the scale indicated. Check scale bar to confirm printed scale before using any scale rule.

These drawings are prepared for planning or Building Regulations approval only.



Oldham, Rochdale
& Tameside
www.architectural.uk.com
07872 577 565

Project Description:
**Proposed New Dwelling
(s.73 Application)**

For: **Mrs. Musurrat
Perveen**

Site Address:
**47 Crescent RD,
ROCHDALE, OL11 3LG**

Date: **November 2022**

Scale: **1:200 @ A3**

Sheet Description:
**Second Floor& Roof
Plans - As Proposed**

A	Rvsd. rooflights (4th in new posn.) 19/12/22
No.	Revision /Issue


Drawing Number:
160518/002A

All external materials to be in accordance with RMBC Consent **22/0141/DOC**



Front Elevation - As Proposed

All external materials to be in accordance with RMBC Consent **22/0141/DOC**

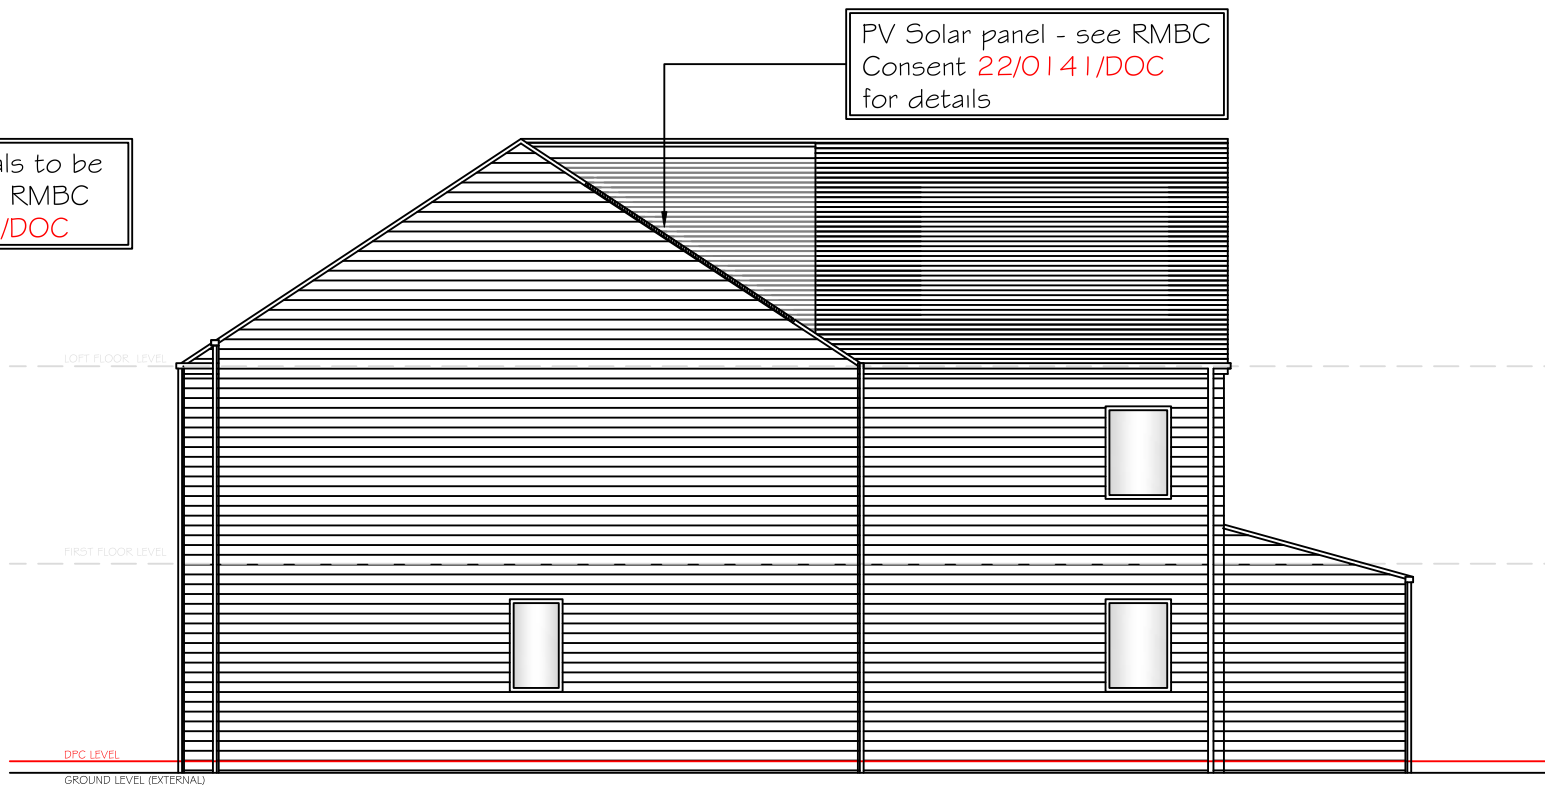

RH Side Elevation - As Proposed

General Notes
Do not scale from this drawing. Specified dimensions may be relied upon. All dimensions to be confirmed by site measurement by the contractor before opening up works or ordering any materials. We accept no liability for incorrect site measurement. Report any discrepancies to the architect or surveyor.

When printing out this drawing, use a professional service rather than an office printer. It should be printed at A3 size in order to be read at the scale indicated. Check scale bar to confirm printed scale before using any scale rule.

These drawings are prepared for planning or Building Regulations approval only.

planning by design
**Architectural
Services**

**Oldham, Rochdale
& Tameside**
www.architectural.uk.com
07872 577 565

Project Description:
**Proposed New Dwelling
(s.73 Application)**

For: **Mrs. Musurrat
Perveen**

Site Address:
**47 Crescent RD,
ROCHDALE, OL11 3LG**

Date: **November 2022**

Scale: **1:100 @ A3**

Sheet Description:
**Front & RH Side
Elevations
- As Proposed**

A	Rvsd. rooflights (4th in new posn.) Solar panels shown flush in roof 19/12/22
No.	Revision /Issue

Drawing Number:
160518/003A



Rear Elevation - As Proposed



LH Side Elevation - As Proposed

General Notes
Do not scale from this drawing. Specified dimensions may be relied upon. All dimensions to be confirmed by site measurement by the contractor before opening up works or ordering any materials. We accept no liability for incorrect site measurement. Report any discrepancies to the architect or surveyor.

When printing out this drawing, use a professional service rather than an office printer. It should be printed at A3 size in order to be read at the scale indicated. Check scale bar to confirm printed scale before using any scale rule.

These drawings are prepared for planning or Building Regulations approval only.



**Oldham, Rochdale
& Tameside**
www.architectural.uk.com
07872 577 565

Project Description:

**Proposed New Dwelling
(s.73 Application)**

For:

**Mrs. Musurrat
Perveen**

Site Address:

**47 Crescent RD,
ROCHDALE, OL11 3LG**

Date:

November 2022

Scale:

1:100 @ A3


Sheet Description:

**Rear & LH Side
Elevations
- As Proposed**

A	Solar panels shown flush 'in roof' 19/12/22
No.	Revision /Issue

Drawing Number:

160518/004A

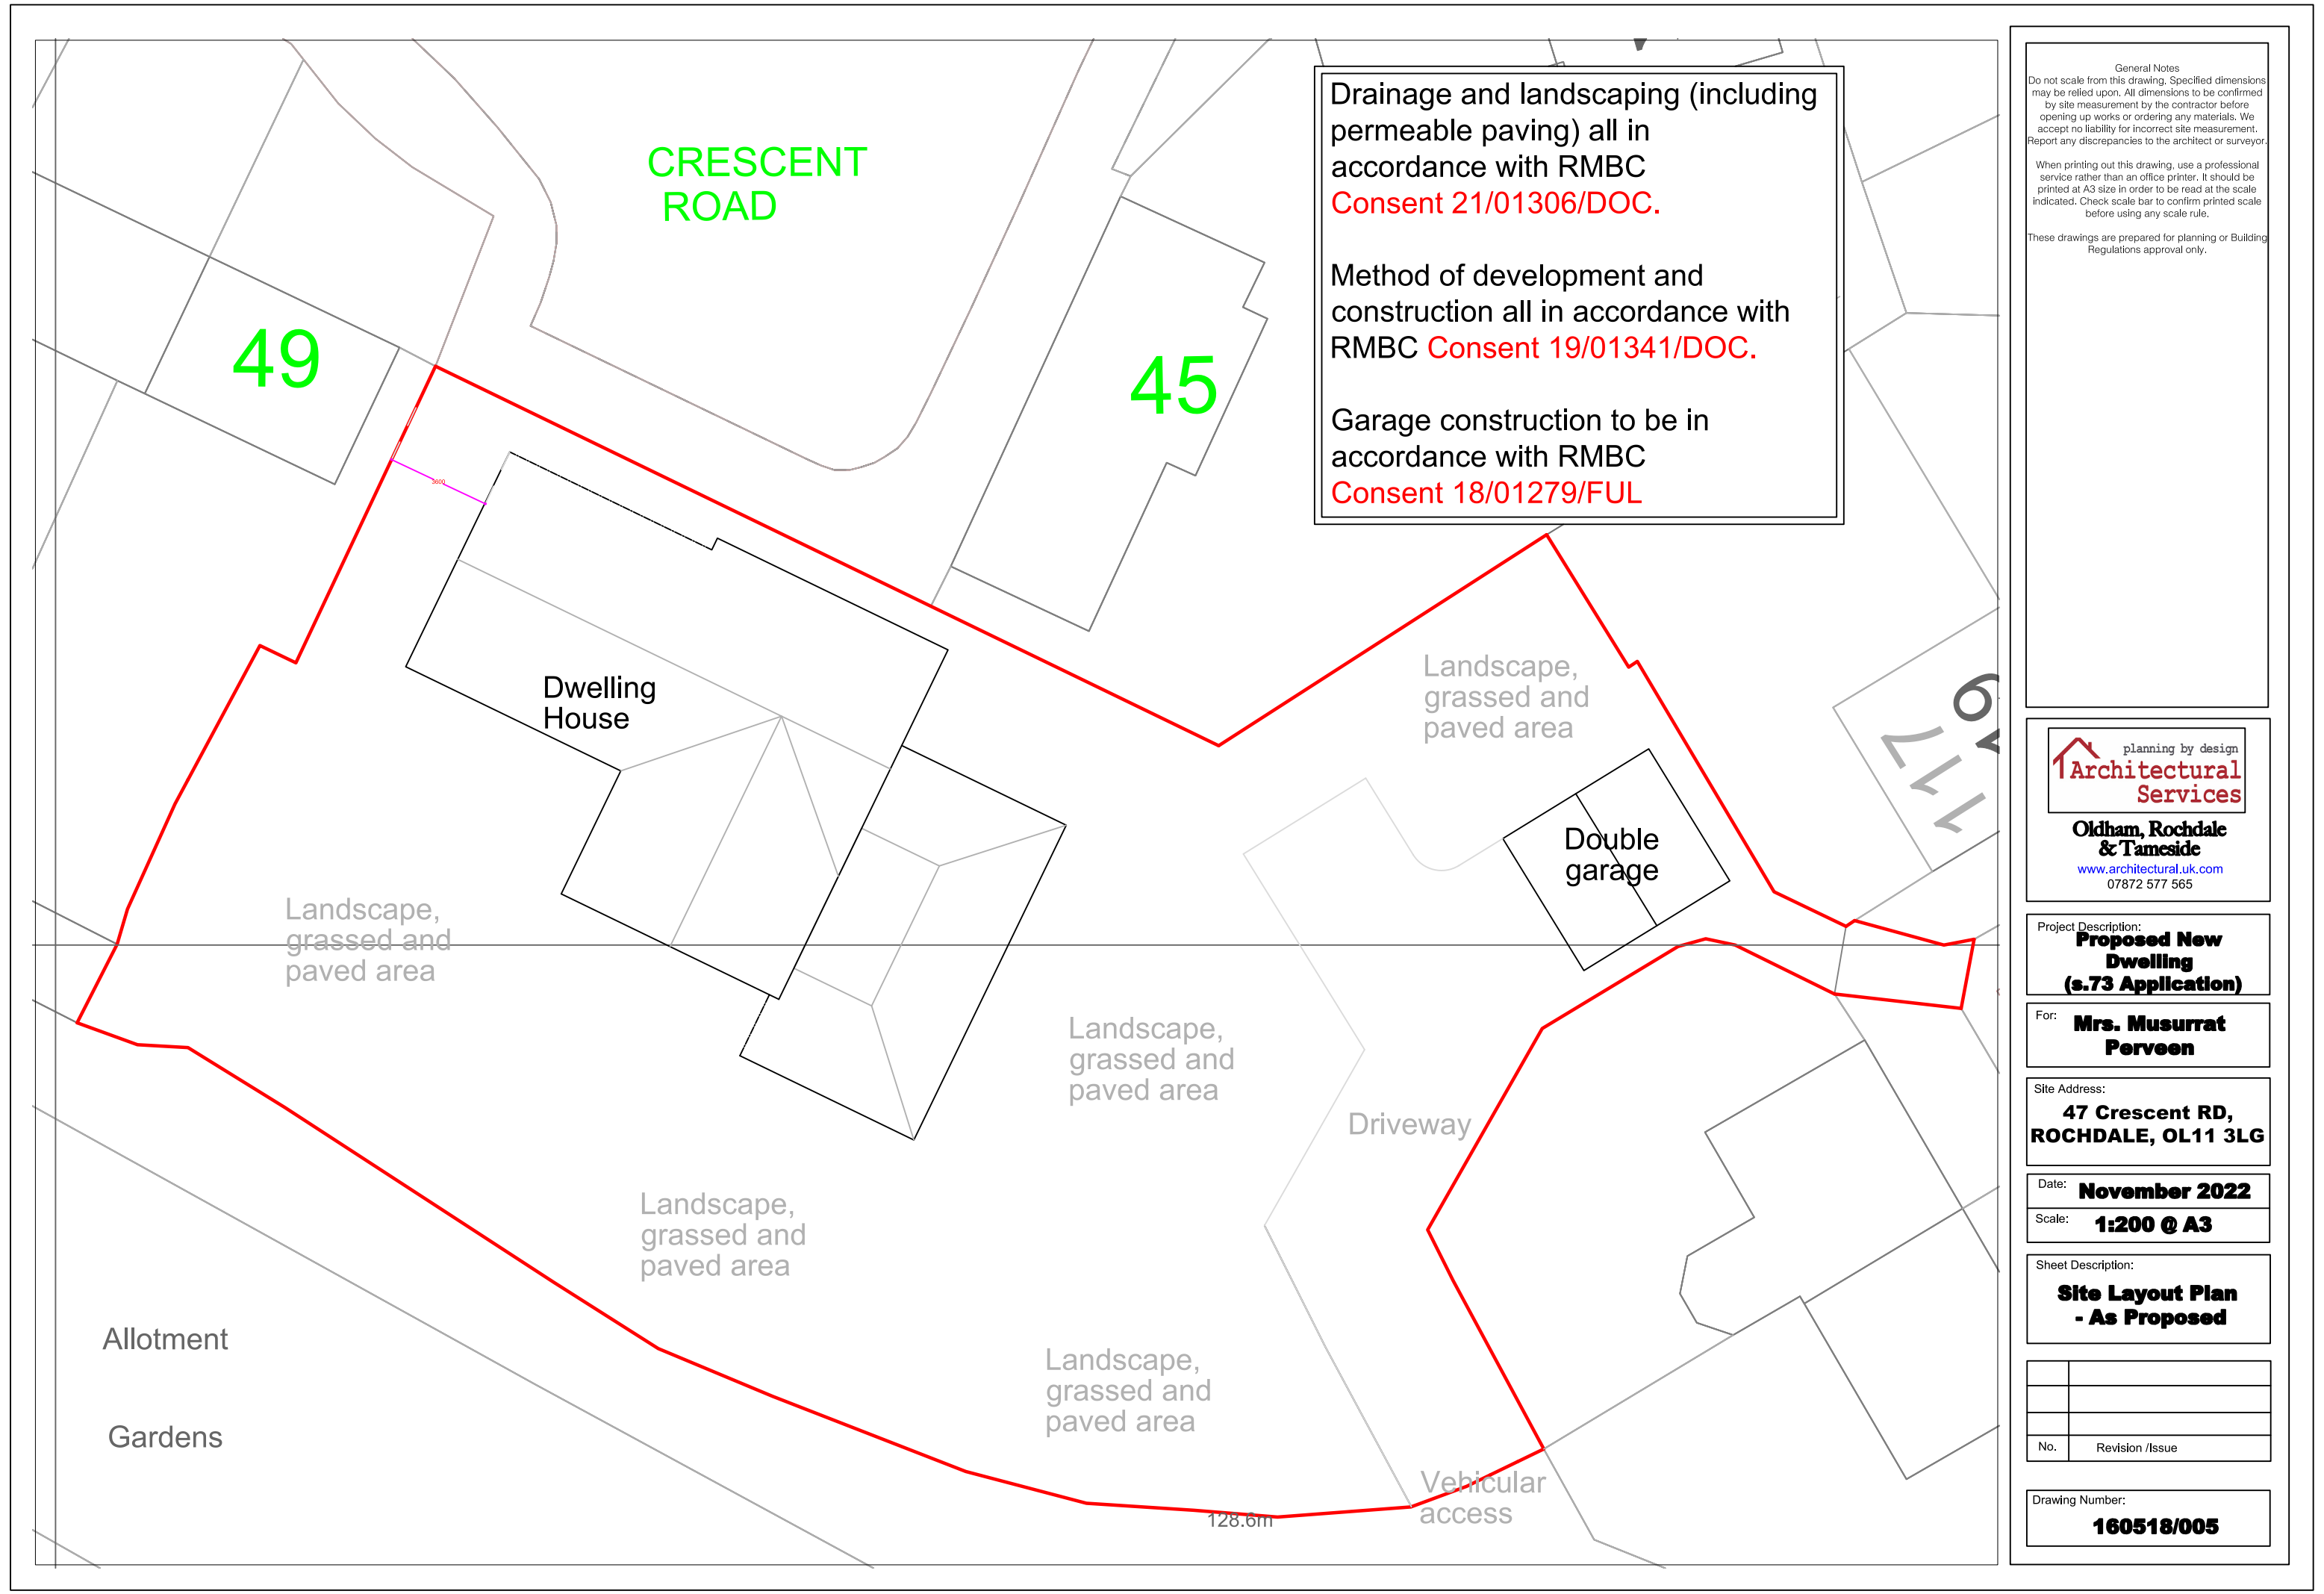

General Notes
Do not scale from this drawing. Specified dimensions may be relied upon. All dimensions to be confirmed by site measurement by the contractor before opening up works or ordering any materials. We accept no liability for incorrect site measurement. Report any discrepancies to the architect or surveyor.

When printing out this drawing, use a professional service rather than an office printer. It should be printed at A3 size in order to be read at the scale indicated. Check scale bar to confirm printed scale before using any scale rule.

These drawings are prepared for planning or Building Regulations approval only.



Oldham, Rochdale & Tameside
www.architectural.uk.com
07872 577 565

Project Description:
Proposed New Dwelling (s.73 Application)

For: **Mrs. Musurrat Perveen**

Site Address:
47 Crescent RD, ROCHDALE, OL11 3LG

Date: **November 2022**

Scale: **1:200 @ A3**

Sheet Description:
Site Layout Plan - As Proposed

No.	Revision /Issue

Drawing Number:
160518/005



Allotment
Gardens

128.6m

General Notes
Do not scale from this drawing. Specified dimensions may be relied upon. All dimensions to be confirmed by site measurement by the contractor before opening up works or ordering any materials. We accept no liability for incorrect site measurement. Report any discrepancies to the architect or surveyor.

When printing out this drawing, use a professional service rather than an office printer. It should be printed at A3 size in order to be read at the scale indicated. Check scale bar to confirm printed scale before using any scale rule.

These drawings are prepared for planning or Building Regulations approval only.



Oldham, Rochdale
& Tameside
www.architectural.uk.com
07872 577 565

Project Description:
Proposed New Dwelling
(s.73 Application)

For: **Mrs. Musurrat Perveen**

Site Address:
47 Crescent RD,
ROCHDALE, OL11 3LG

Date: **November 2022**

Scale: **1:200 @ A3**

Sheet Description:
Site Block Plan
- As Proposed

No.	Revision /Issue


Drawing Number:
160518/006



General Notes
Do not scale from this drawing. Specified dimensions may be relied upon. All dimensions to be confirmed by site measurement by the contractor before opening up works or ordering any materials. We accept no liability for incorrect site measurement. Report any discrepancies to the architect or surveyor.

When printing out this drawing, use a professional service rather than an office printer. It should be printed at A3 size in order to be read at the scale indicated. Check scale bar to confirm printed scale before using any scale rule.

These drawings are prepared for planning or Building Regulations approval only.

 

**Oldham, Rochdale
& Tameside**
www.architectural.uk.com
07872 577 565

Project Description:
**Proposed New
Dwelling
(s.73 Application)**

For: **Mrs. Musurrat
Perveen**

Site Address:
**47 Crescent RD,
ROCHDALE, OL11 3LG**


Date: **November 2022**

Scale: **1:200 @ A3**

Sheet Description:
Site Location Plan

No.	Revision /Issue

Drawing Number:
160518/007

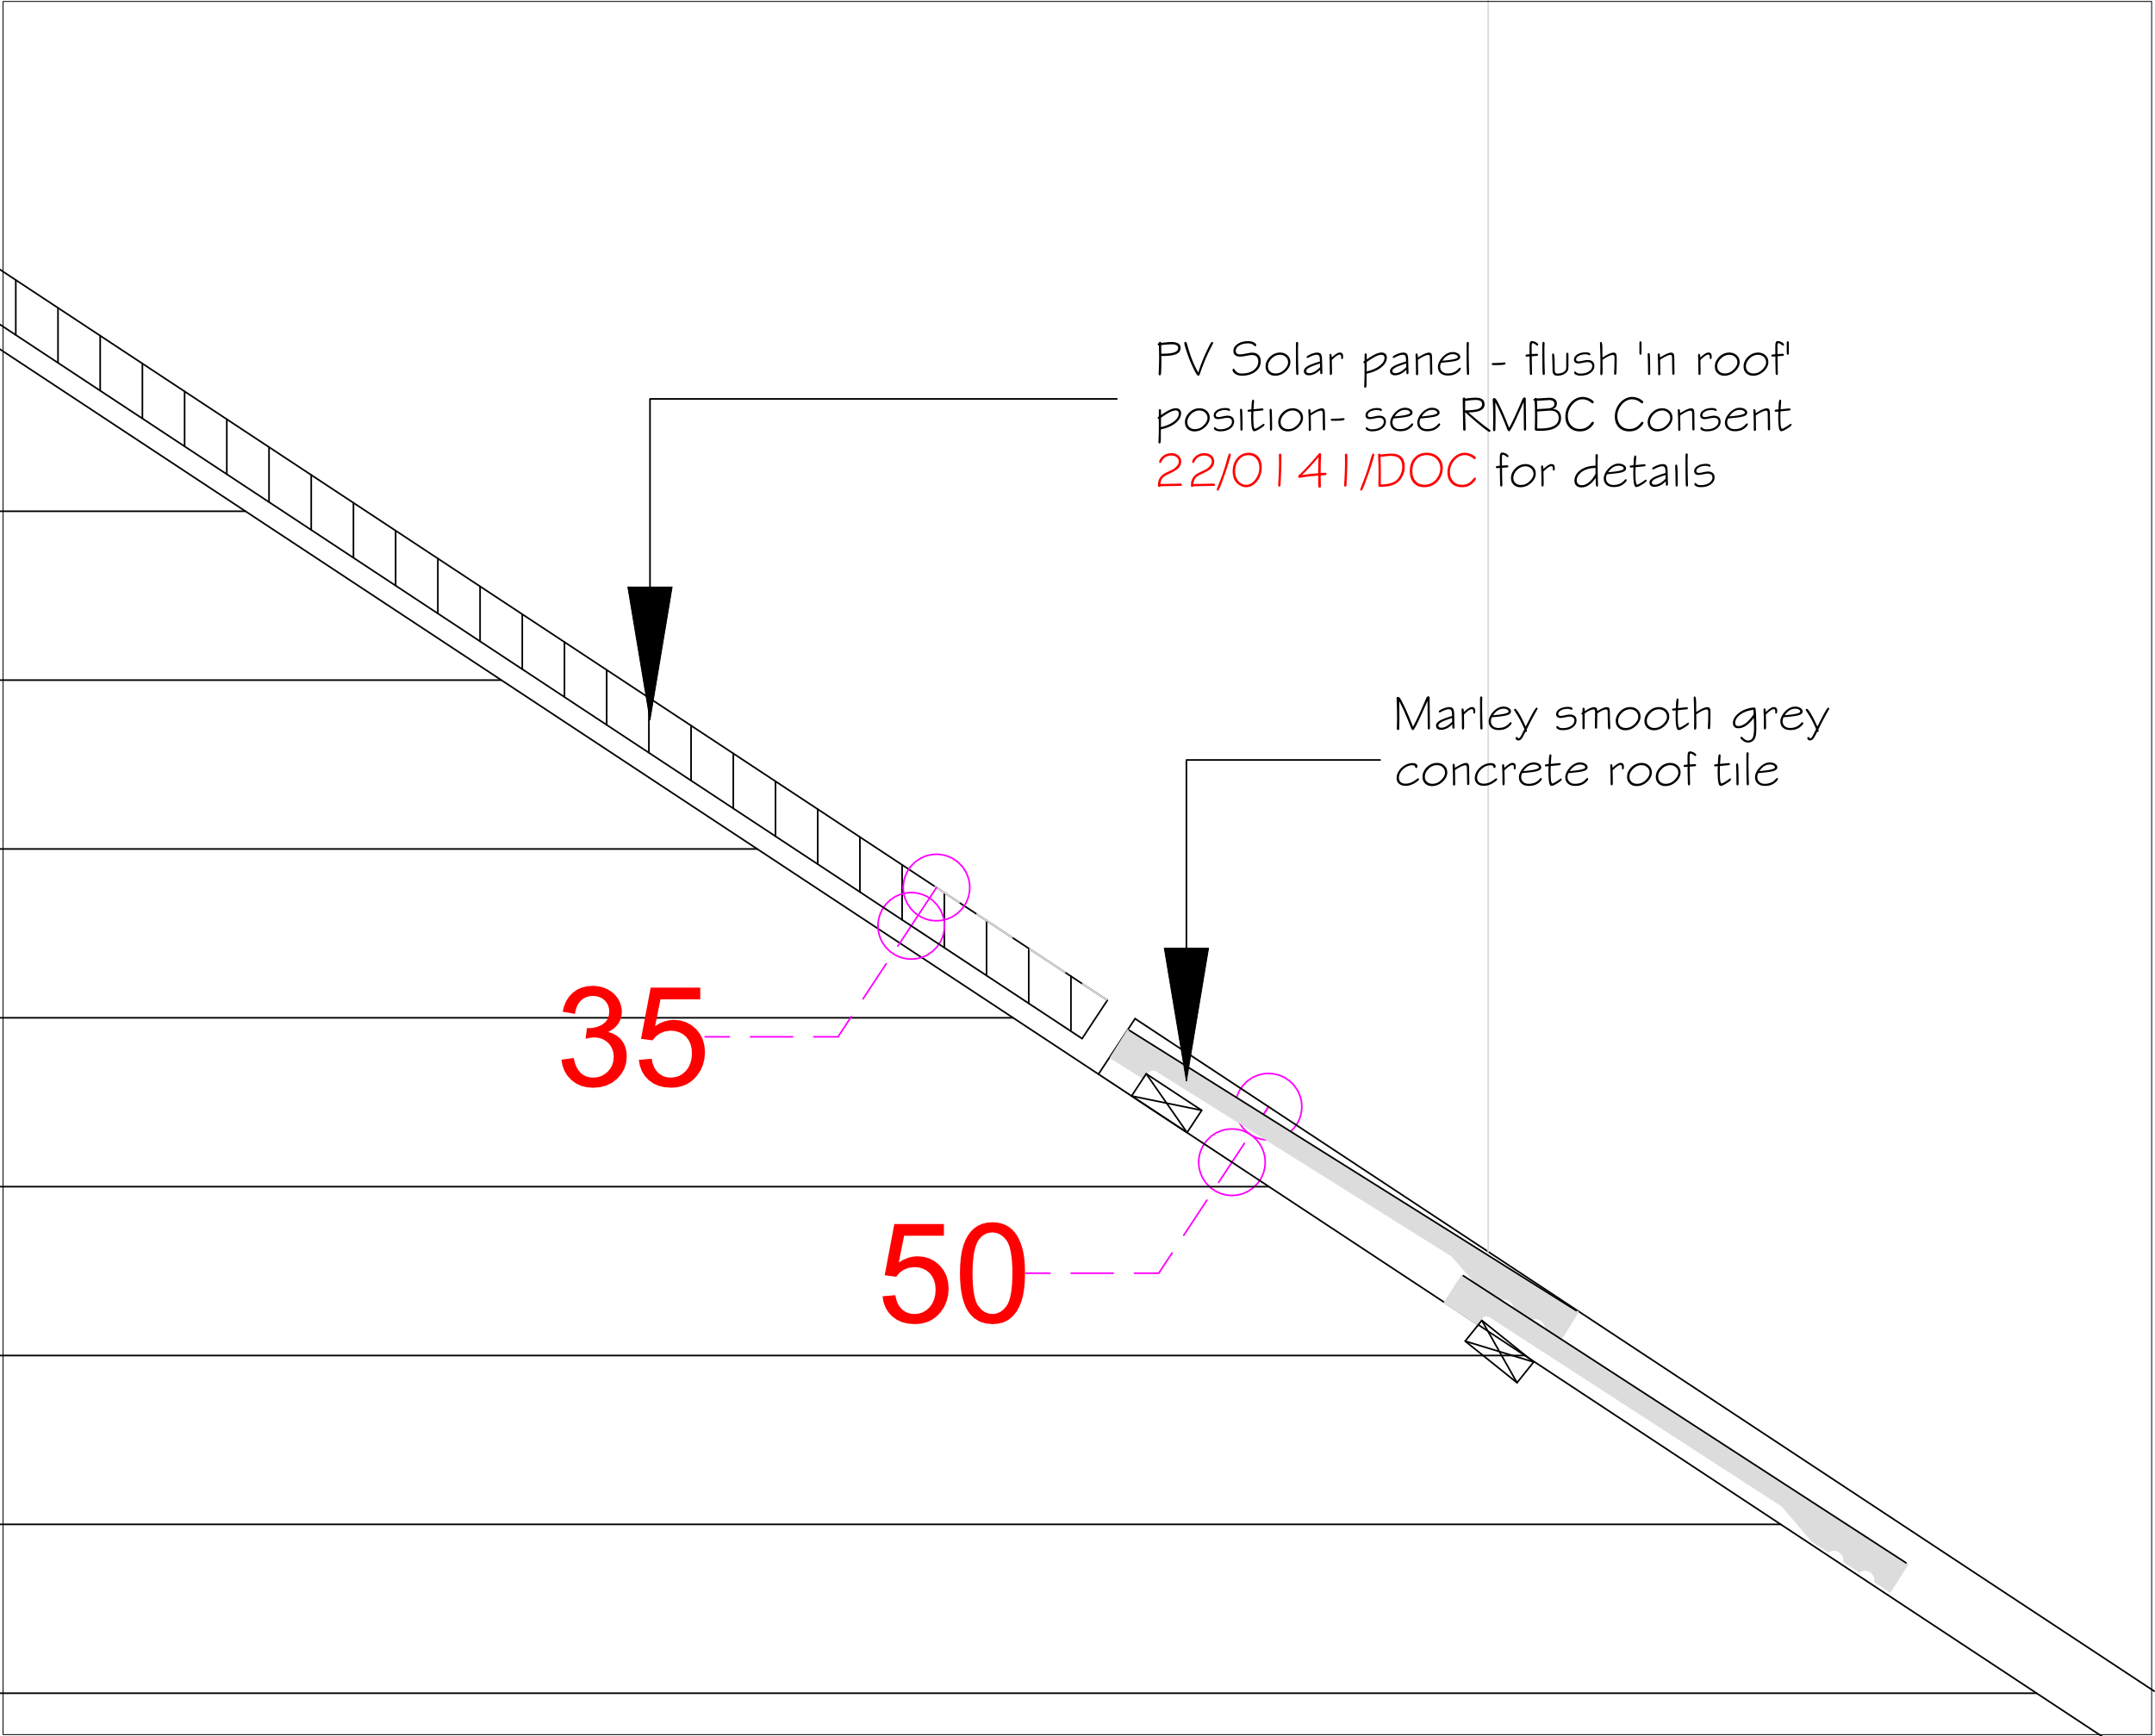

General Notes
Do not scale from this drawing. Specified dimensions may be relied upon. All dimensions to be confirmed by site measurement by the contractor before opening up works or ordering any materials. We accept no liability for incorrect site measurement. Report any discrepancies to the architect or surveyor.

When printing out this drawing, use a professional service rather than an office printer. It should be printed at A3 size in order to be read at the scale indicated. Check scale bar to confirm printed scale before using any scale rule.

These drawings are prepared for planning or Building Regulations approval only.



**Oldham, Rochdale
& Tameside**
www.architectural.uk.com
07872 577 565

Project Description:
**Proposed New Dwelling
(s.73 Application)**

For:
**Mrs. Musurrat
Perveen**

Site Address:
**47 Crescent RD,
ROCHDALE, OL11 3LG**

Date:
December 2022

Scale:
1:5 @ A3

Sheet Description:
**Roof & Solar
Panel Detail
As Proposed**

No.	Revision /Issue

Drawing Number:
160518/008

SITE LOCATION PLAN
 AREA 2 HA
 SCALE: 1:1250 on A4
 CENTRE COORDINATES: 387764 , 411473



Supplied by Streetwise Maps Ltd
www.streetwise.net
 Licence No: 100047474
 17:22:56 08/11/2022



47 Crescent Road, ROCHDALE, OL11 3LG
 Site Location boundaries (shown red) with site
 access (shown blue)