




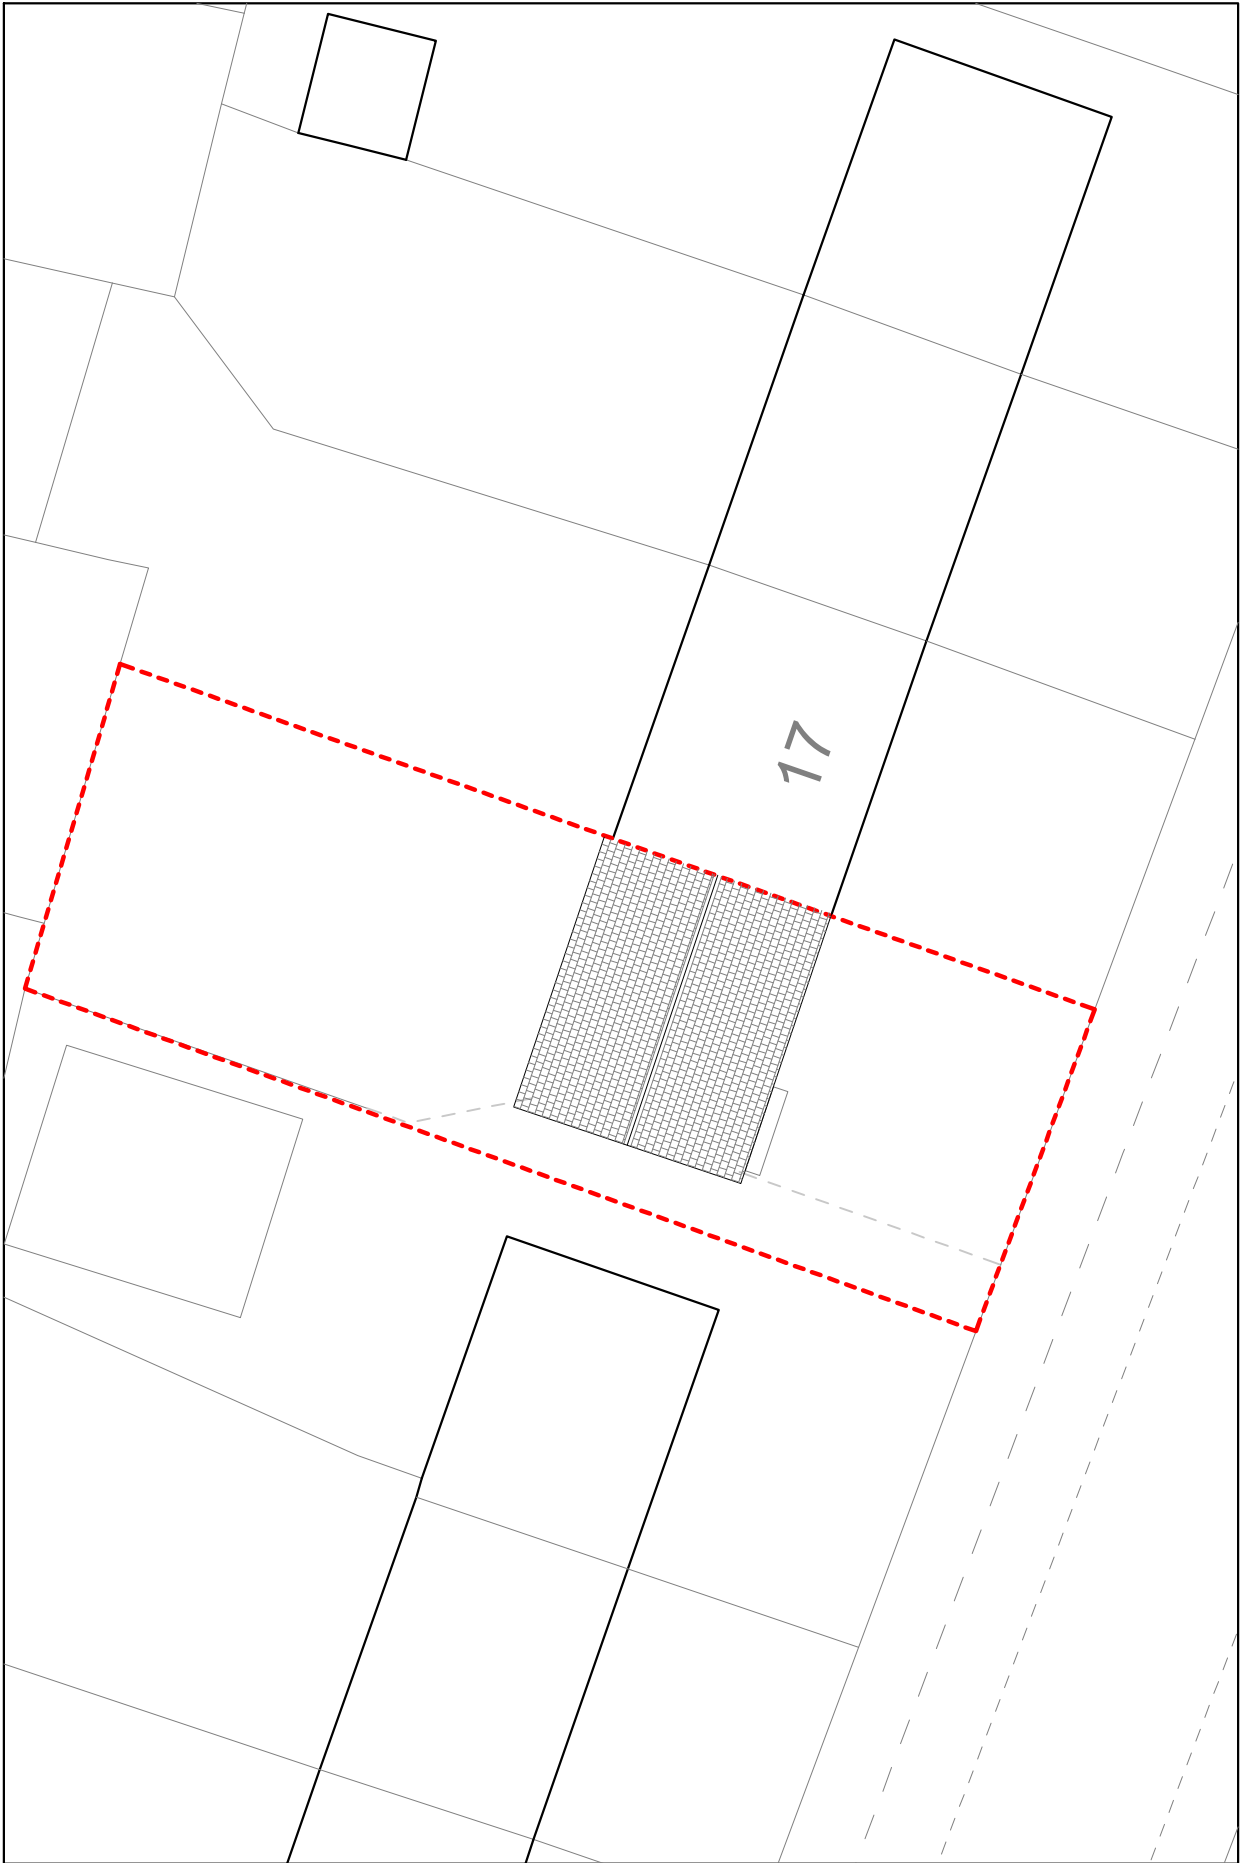

EXISTING SITE PLAN
1:200 @ A3

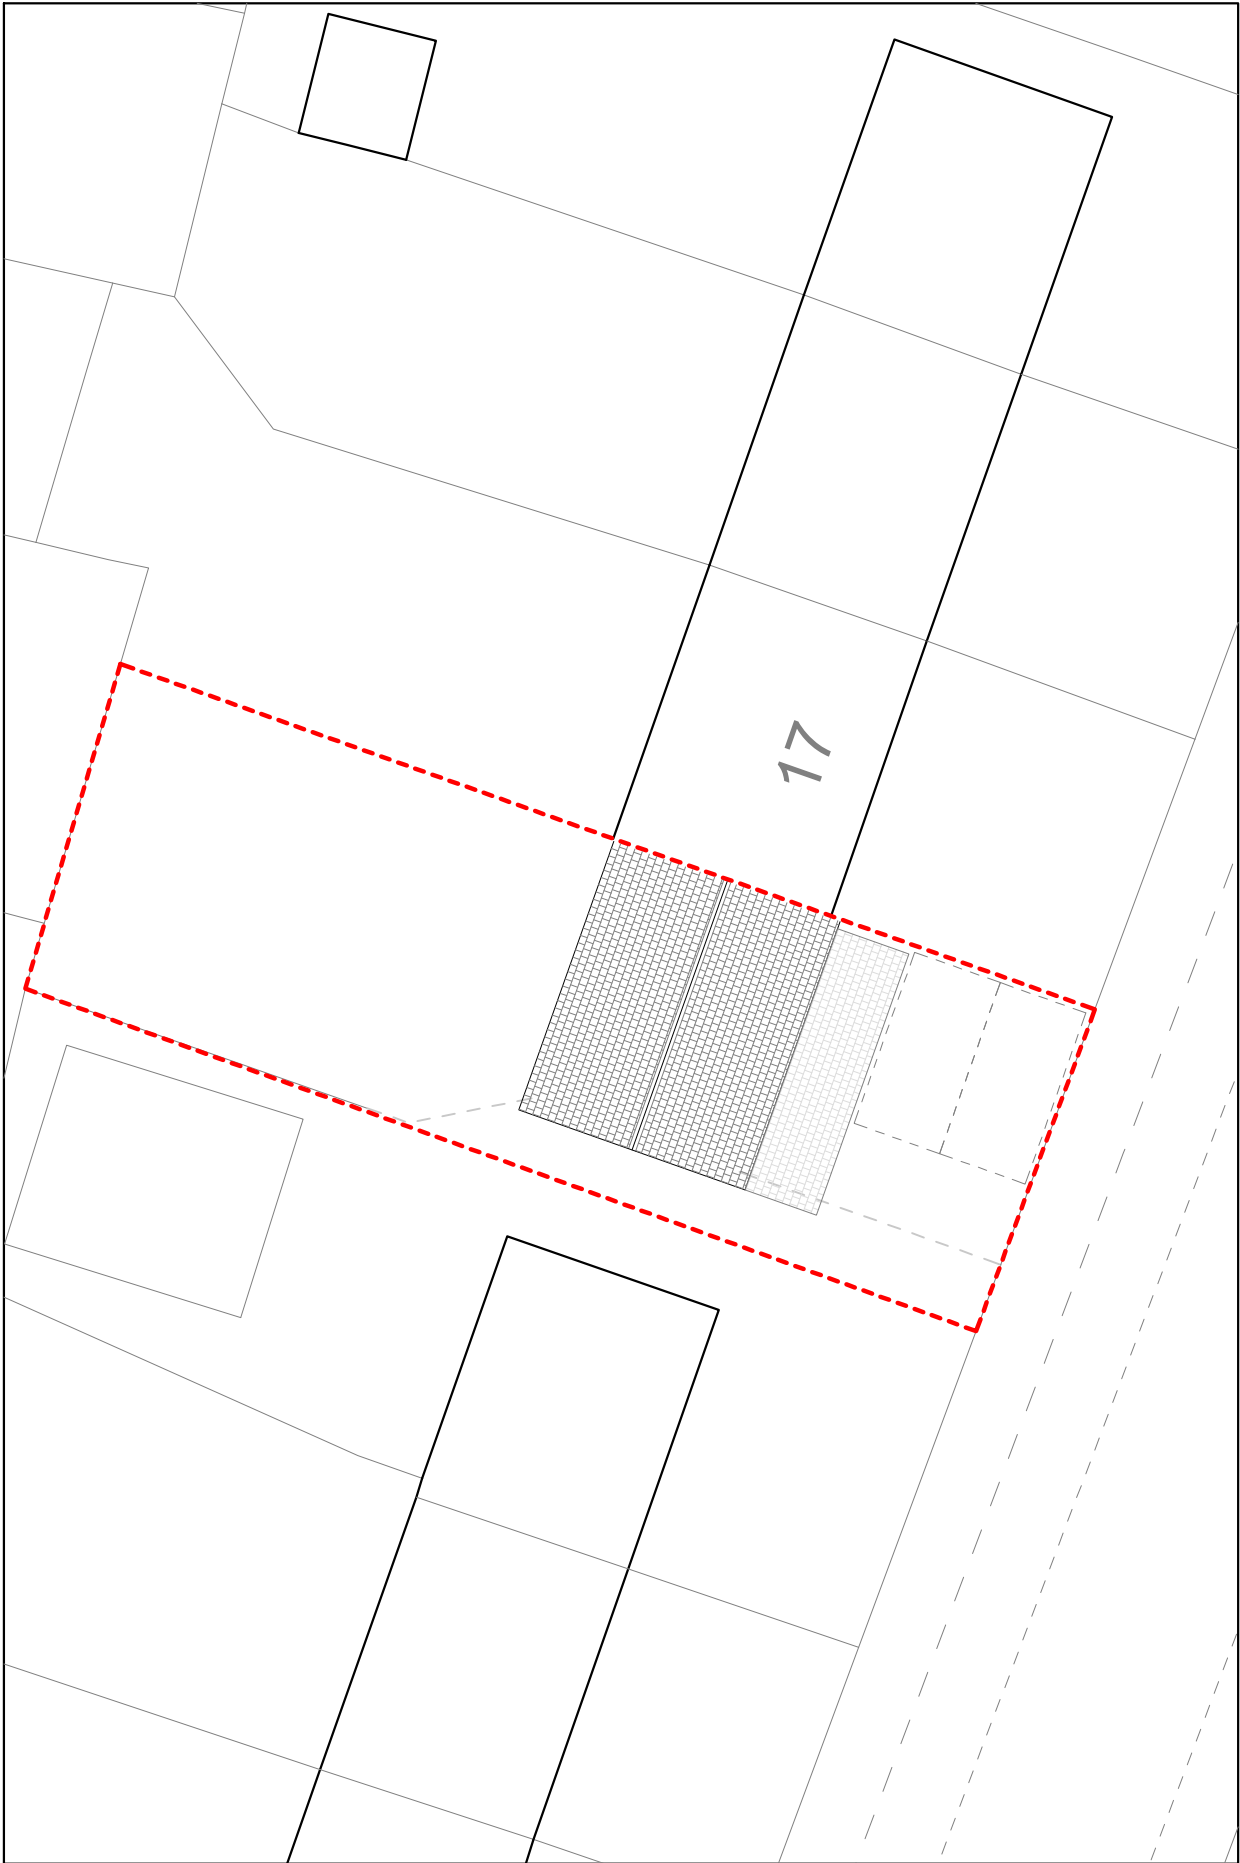

PROPOSED SITE PLAN
1:200 @ A3

 

Dimensioning

Figured dimensions only to be taken from these designs and drawings. Work to annotated dimensions only. All dimensions to be checked on site. Architectural designers to be informed immediately of any discrepancies before work proceeds. Drawings are to be read in conjunction with relevant specifications, structural engineers and service engineers' drawings.

Rev	Date	Description
-	04/07/24	Issued to client for comments



SALCEM
ARCHITECTS

Architecture | Masterplanning | Graphics

CLIENT:	Homeowner	REV:
PROJECT:	15 Bonscale Crescent Middleton M24 5LX	DATE:
TITLE:	Existing & Proposed Site Plan	July 2024
SCALE:	1:200 @ A3	DRAWING NO.
		Sheet 6