

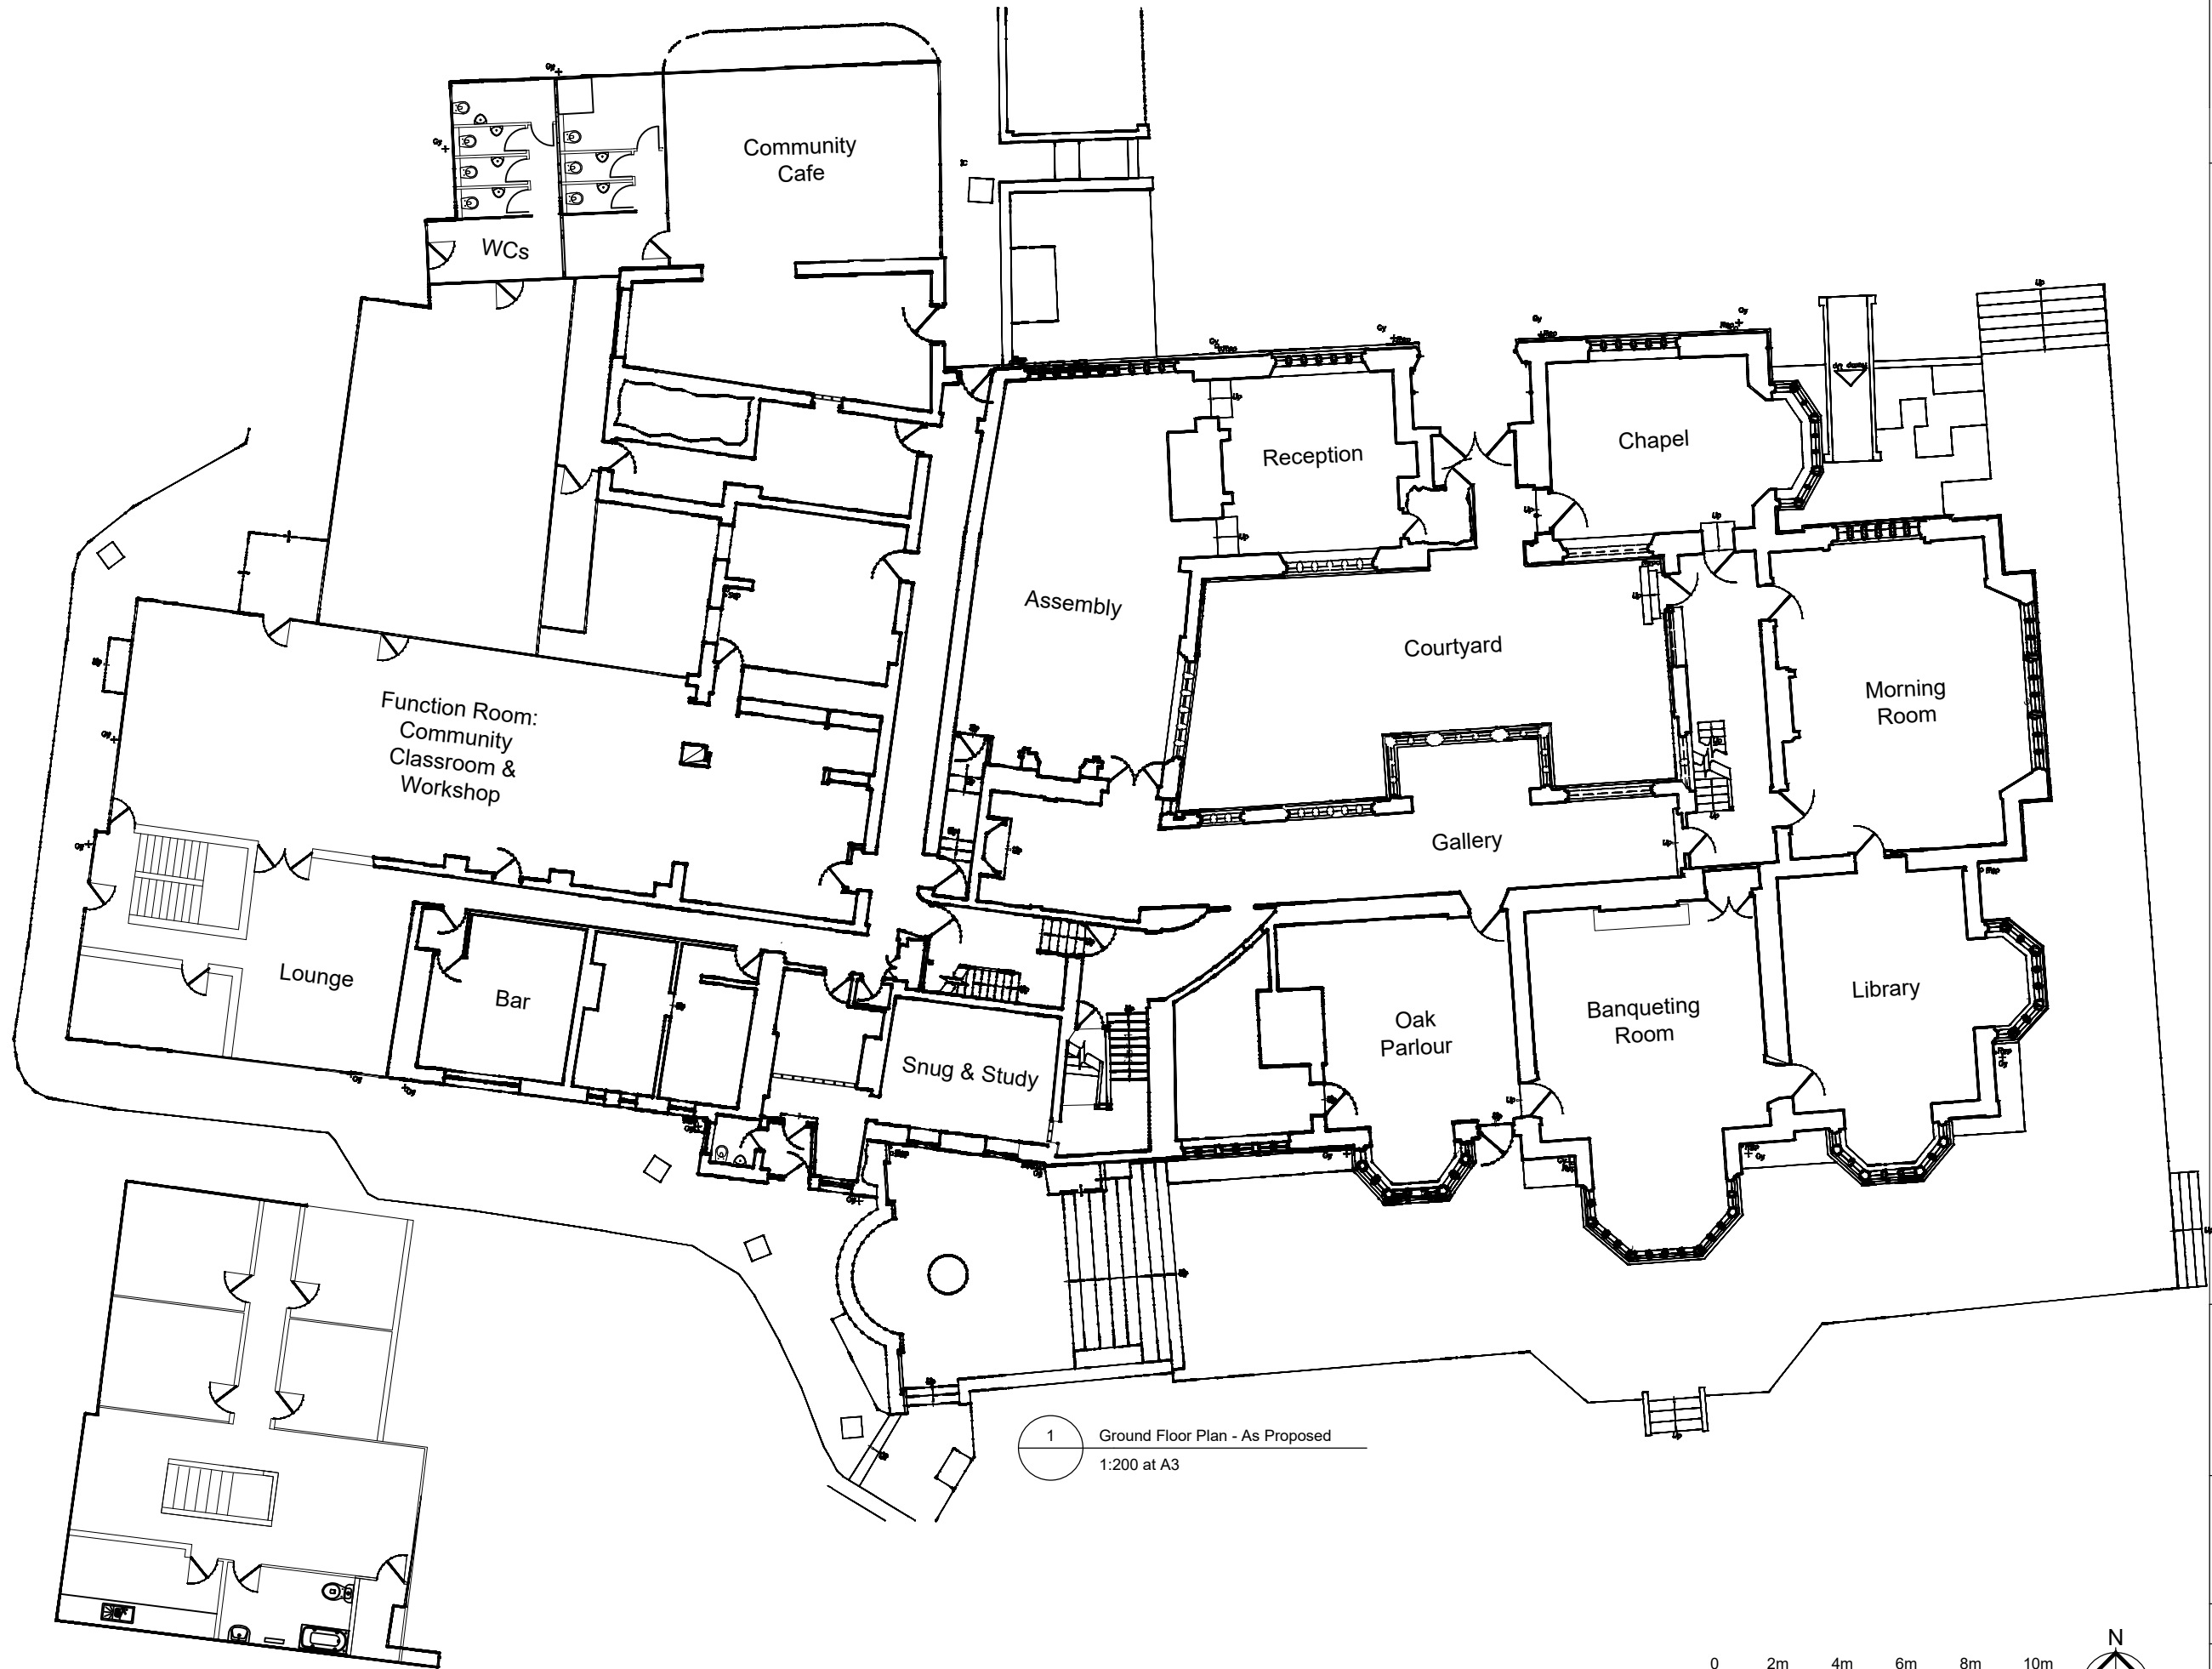


 

1 Ground Floor Plan - As Proposed
1:200 at A3

2 Mezzanine Plan - As Proposed
1:200 at A3

 

Notes:

Drawings are based on survey data and may not accurately represent what is physically present.

Do not scale from this drawing. All dimensions are to be verified on site before proceeding with the work.

All dimensions are in millimetres unless noted otherwise.

Purcell shall be notified in writing of any discrepancies.

All digital Information within this DWG format file is the copyright of Purcell Architecture Limited and is for information purposes only. No digital information may be reused or reproduced by any party for any purpose without written permission.

Key Plan
not to scale

P01	24.09.24	CD	LS	First Issue
REV	DATE	BY	CHK	DESCRIPTION

CLIENT
Hopwood DePree

PROJECT
Hopwood Hall

JOB NUMBER
243438

TITLE
**Ground Floor Plan
As Proposed**

SIZE SCALE
A3L 1:200 at A3

REV SUITABILITY/REASON FOR ISSUE
For Planning

DRAWING NUMBER
243438-PUR-ZZ-XX-DR-A-0001

PURCELL® IS THE REGISTERED TRADE NAME FOR PURCELL ARCHITECTURE LTD AND ALL SUBSIDIARY COMPANIES AND IS REGISTERED IN THE UNITED KINGDOM, EUROPEAN UNION, HONG KONG, CHINA AND AUSTRALIA.
© PURCELL 2024. www.purcella.com

