


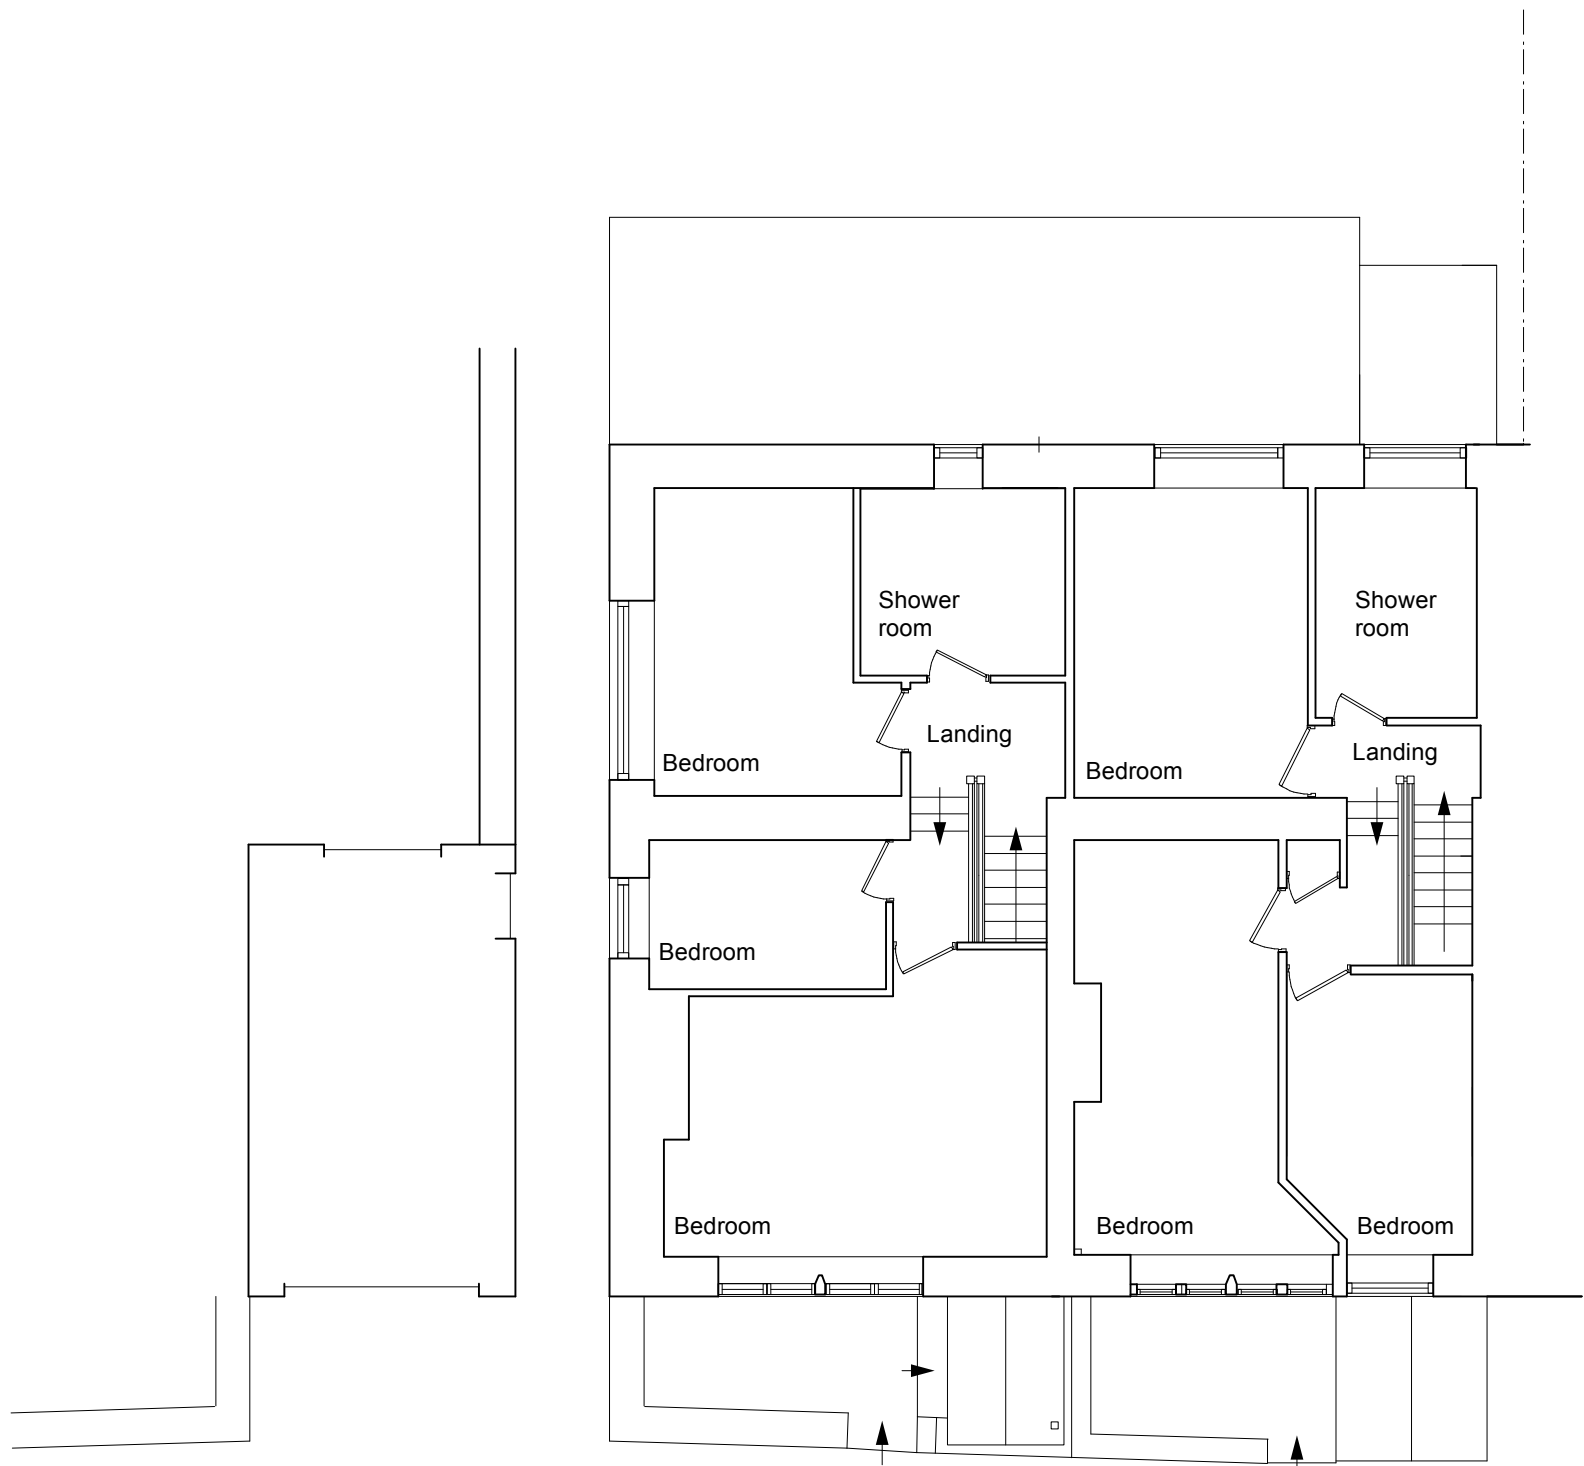


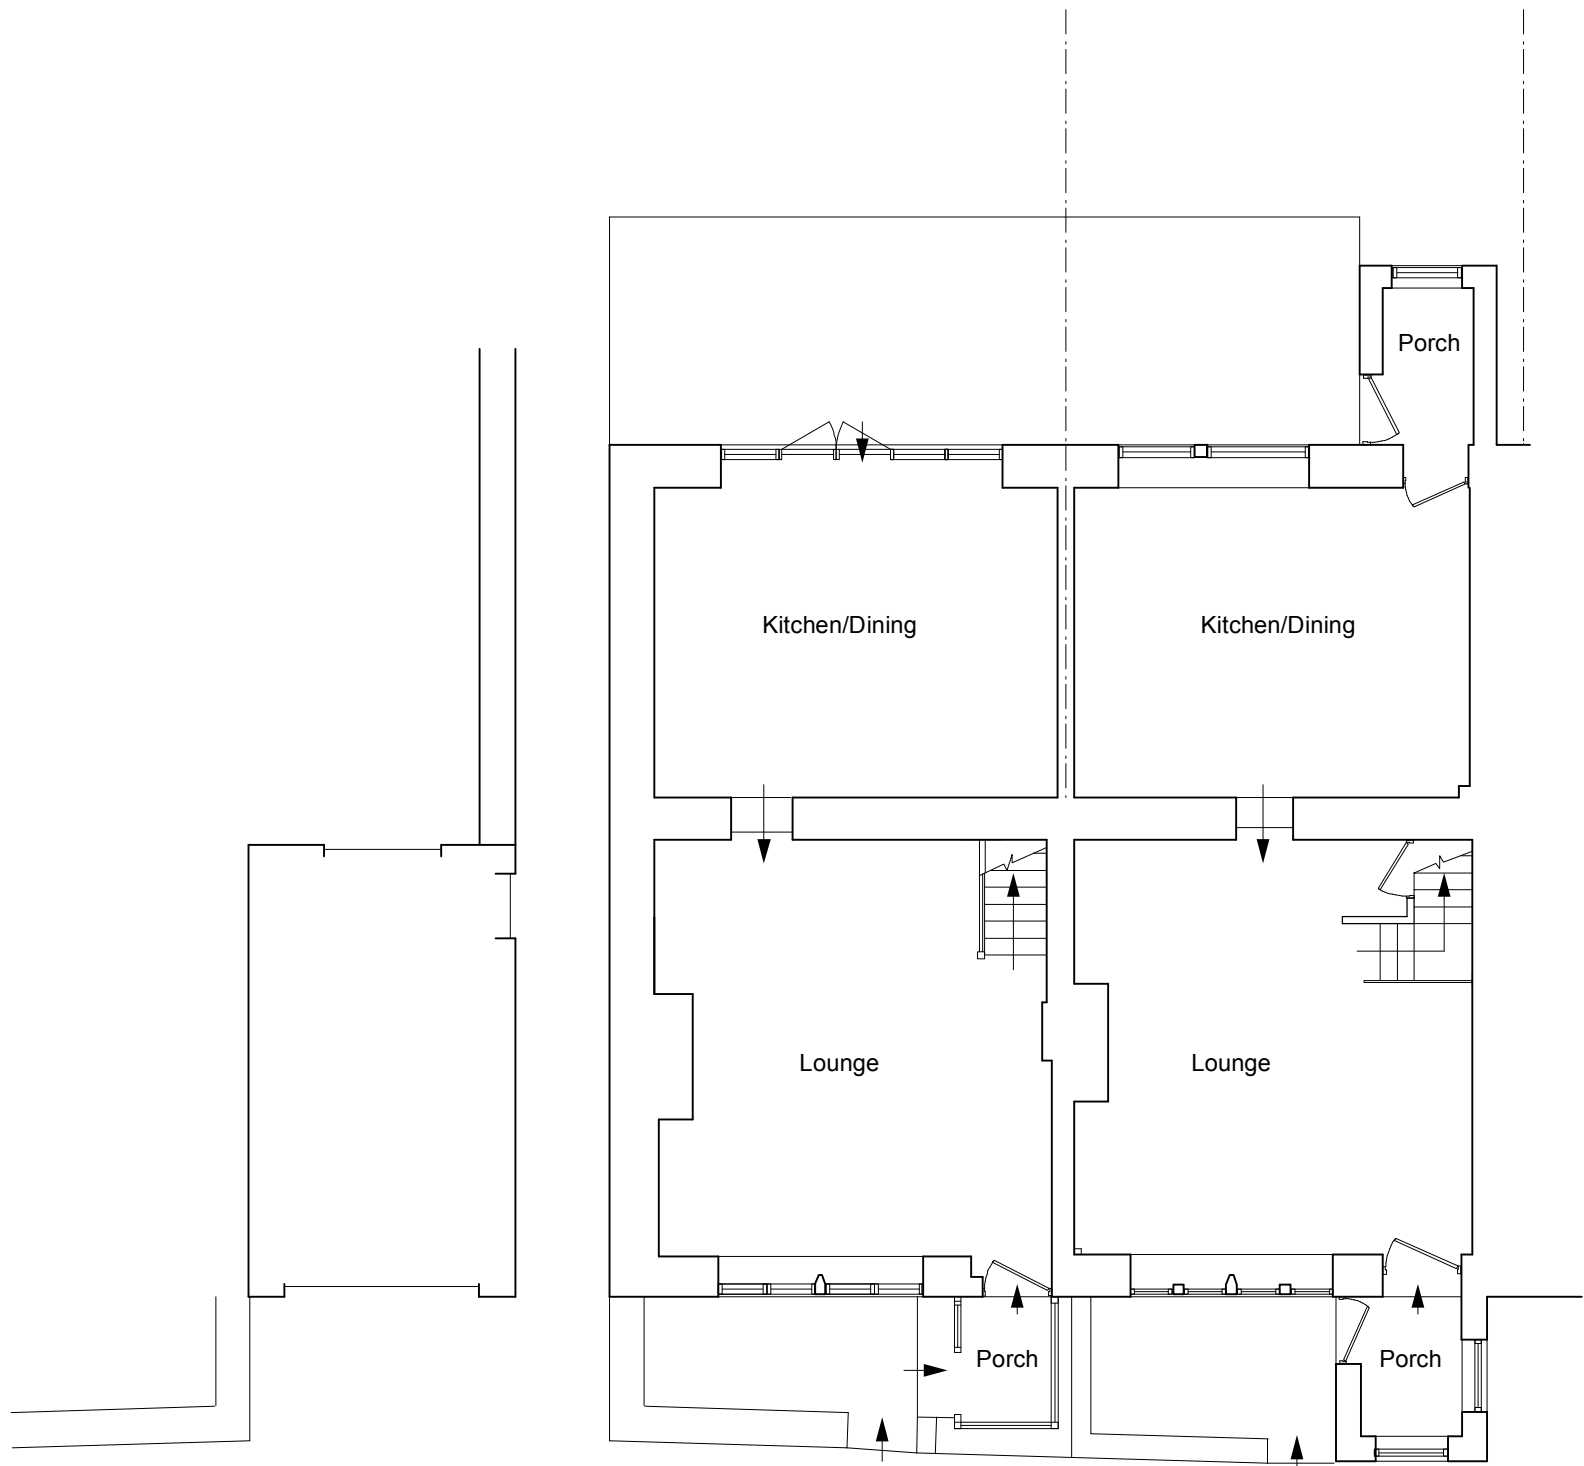

EXISTING FIRST FLOOR PLAN Scale 1:100

 



EXISTING GROUND FLOOR PLAN Scale 1:100

 

EXISTING FRONT ELEVATION Scale 1:100



EXISTING REAR ELEVATION Scale 1:100

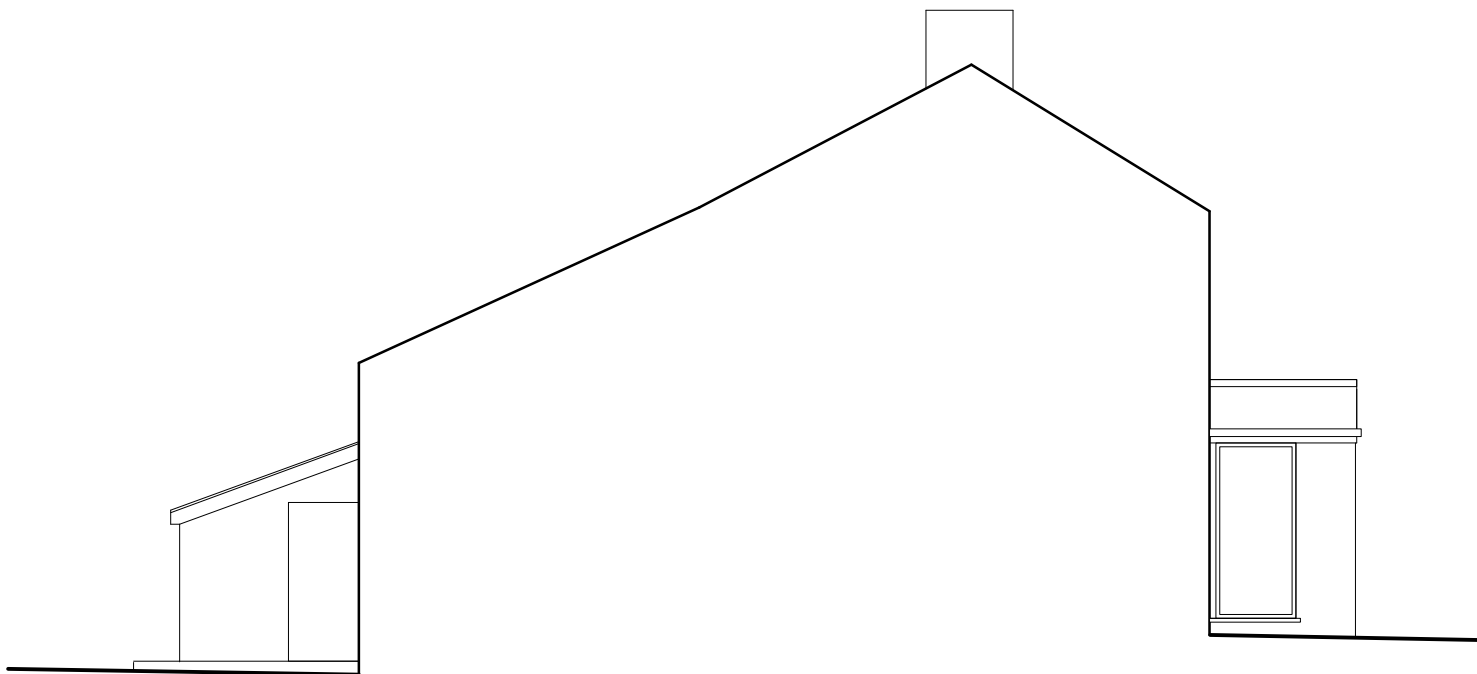 

EXISTING SIDE ELEVATION Scale 1:100



REVISIONS
July 2023
1 Added existing side elevation as requested by planning
August 2023
1 Changed drawing number

CLIENT
Mrs Kerry Lee

PROJECT
3 Gatehouse
Blackstone Edge Old Road
Littleborough

DRAWING
Existing Plan & elevations

DRAWING NO	DRAWN
PL.2313.001B	AAL
DATE	SCALE
March 2023	1:100@A1

design306
design306
306 Milnrow Road
Rochdale
OL16 5BQ
Tel 07794 332098
email alex@design306.co.uk