




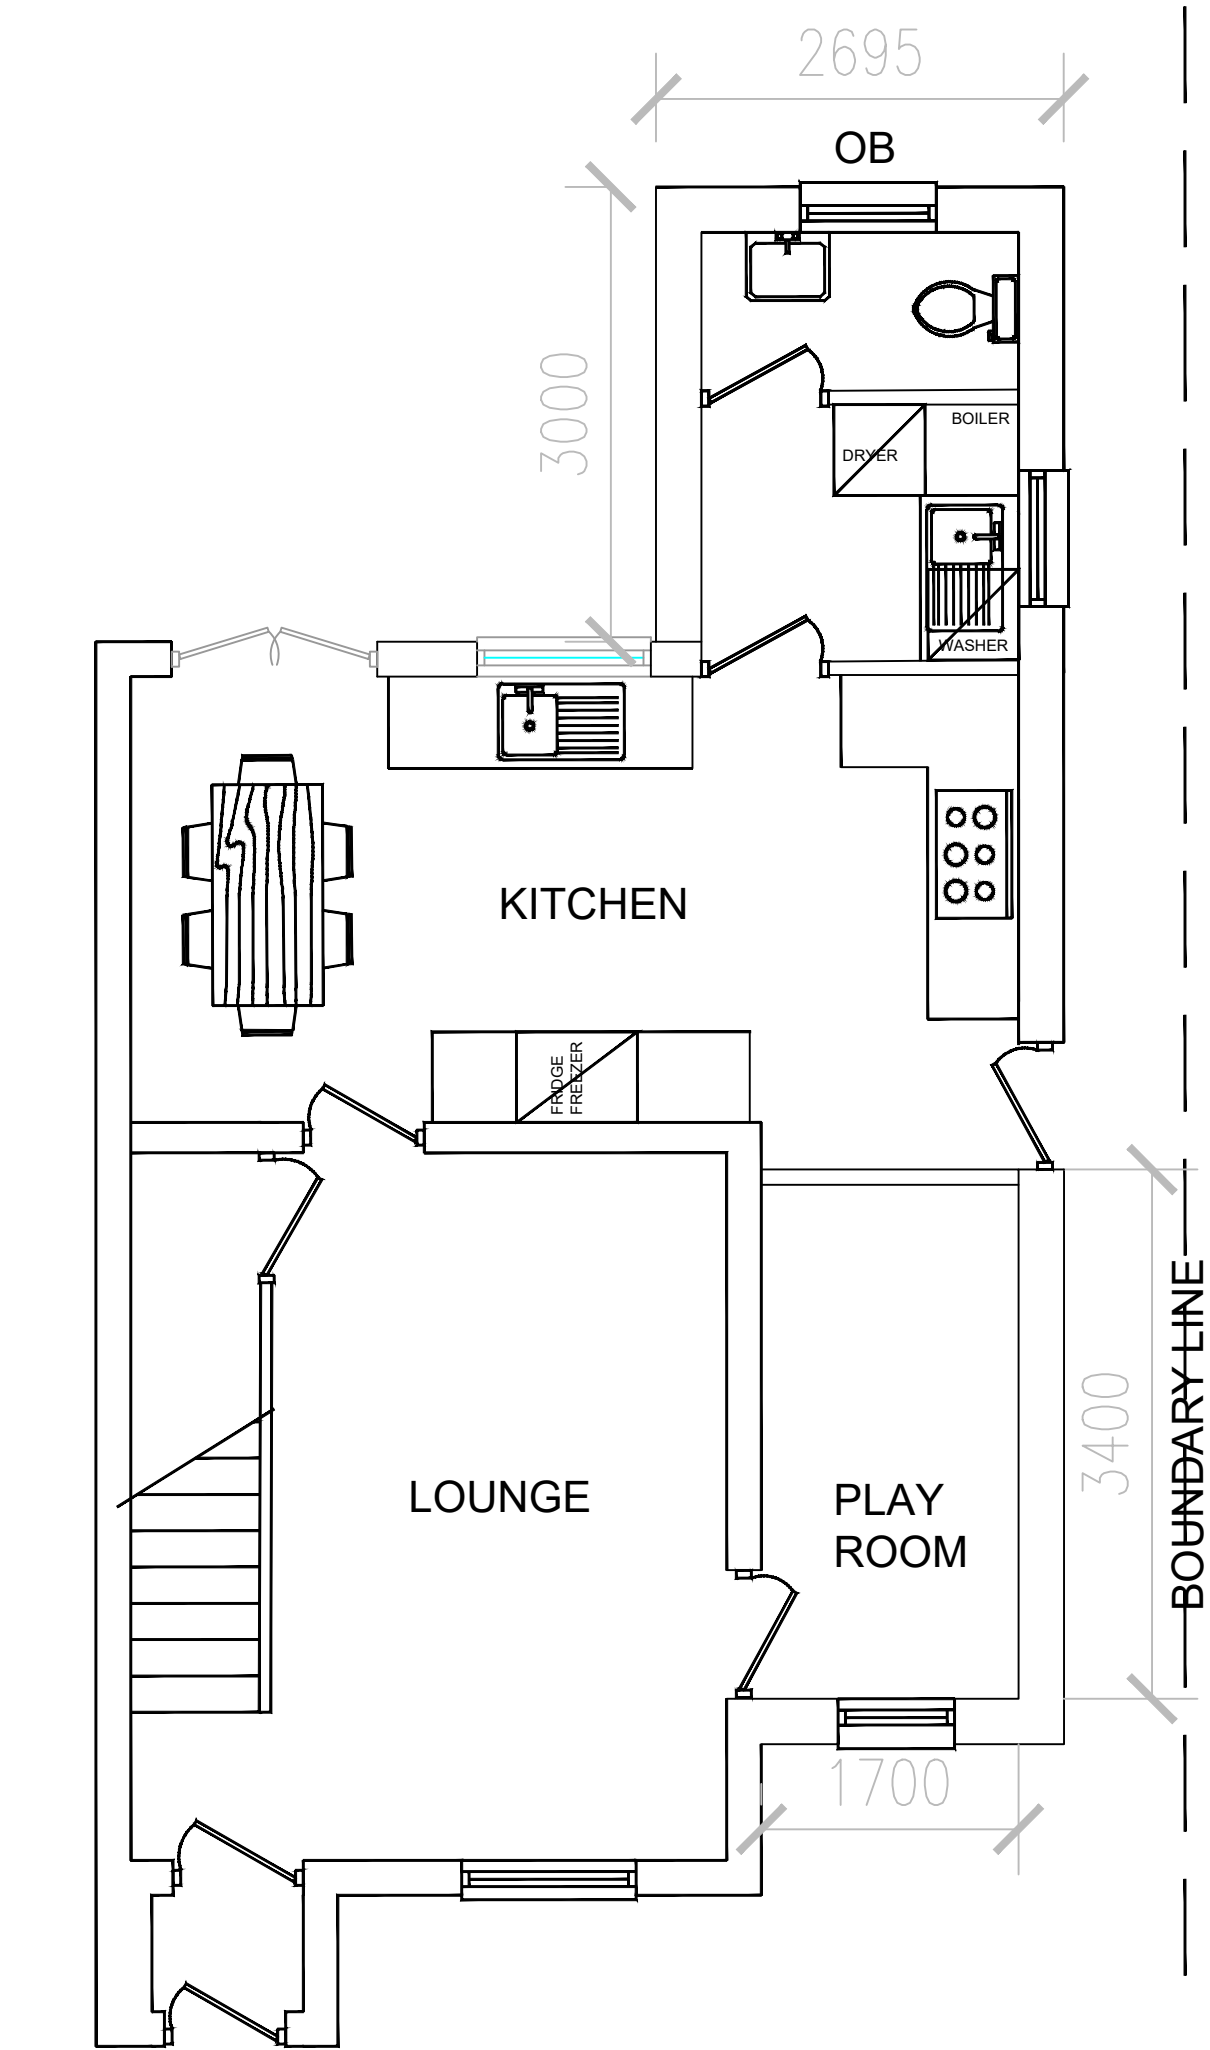

PROPOSED GROUND FLOOR

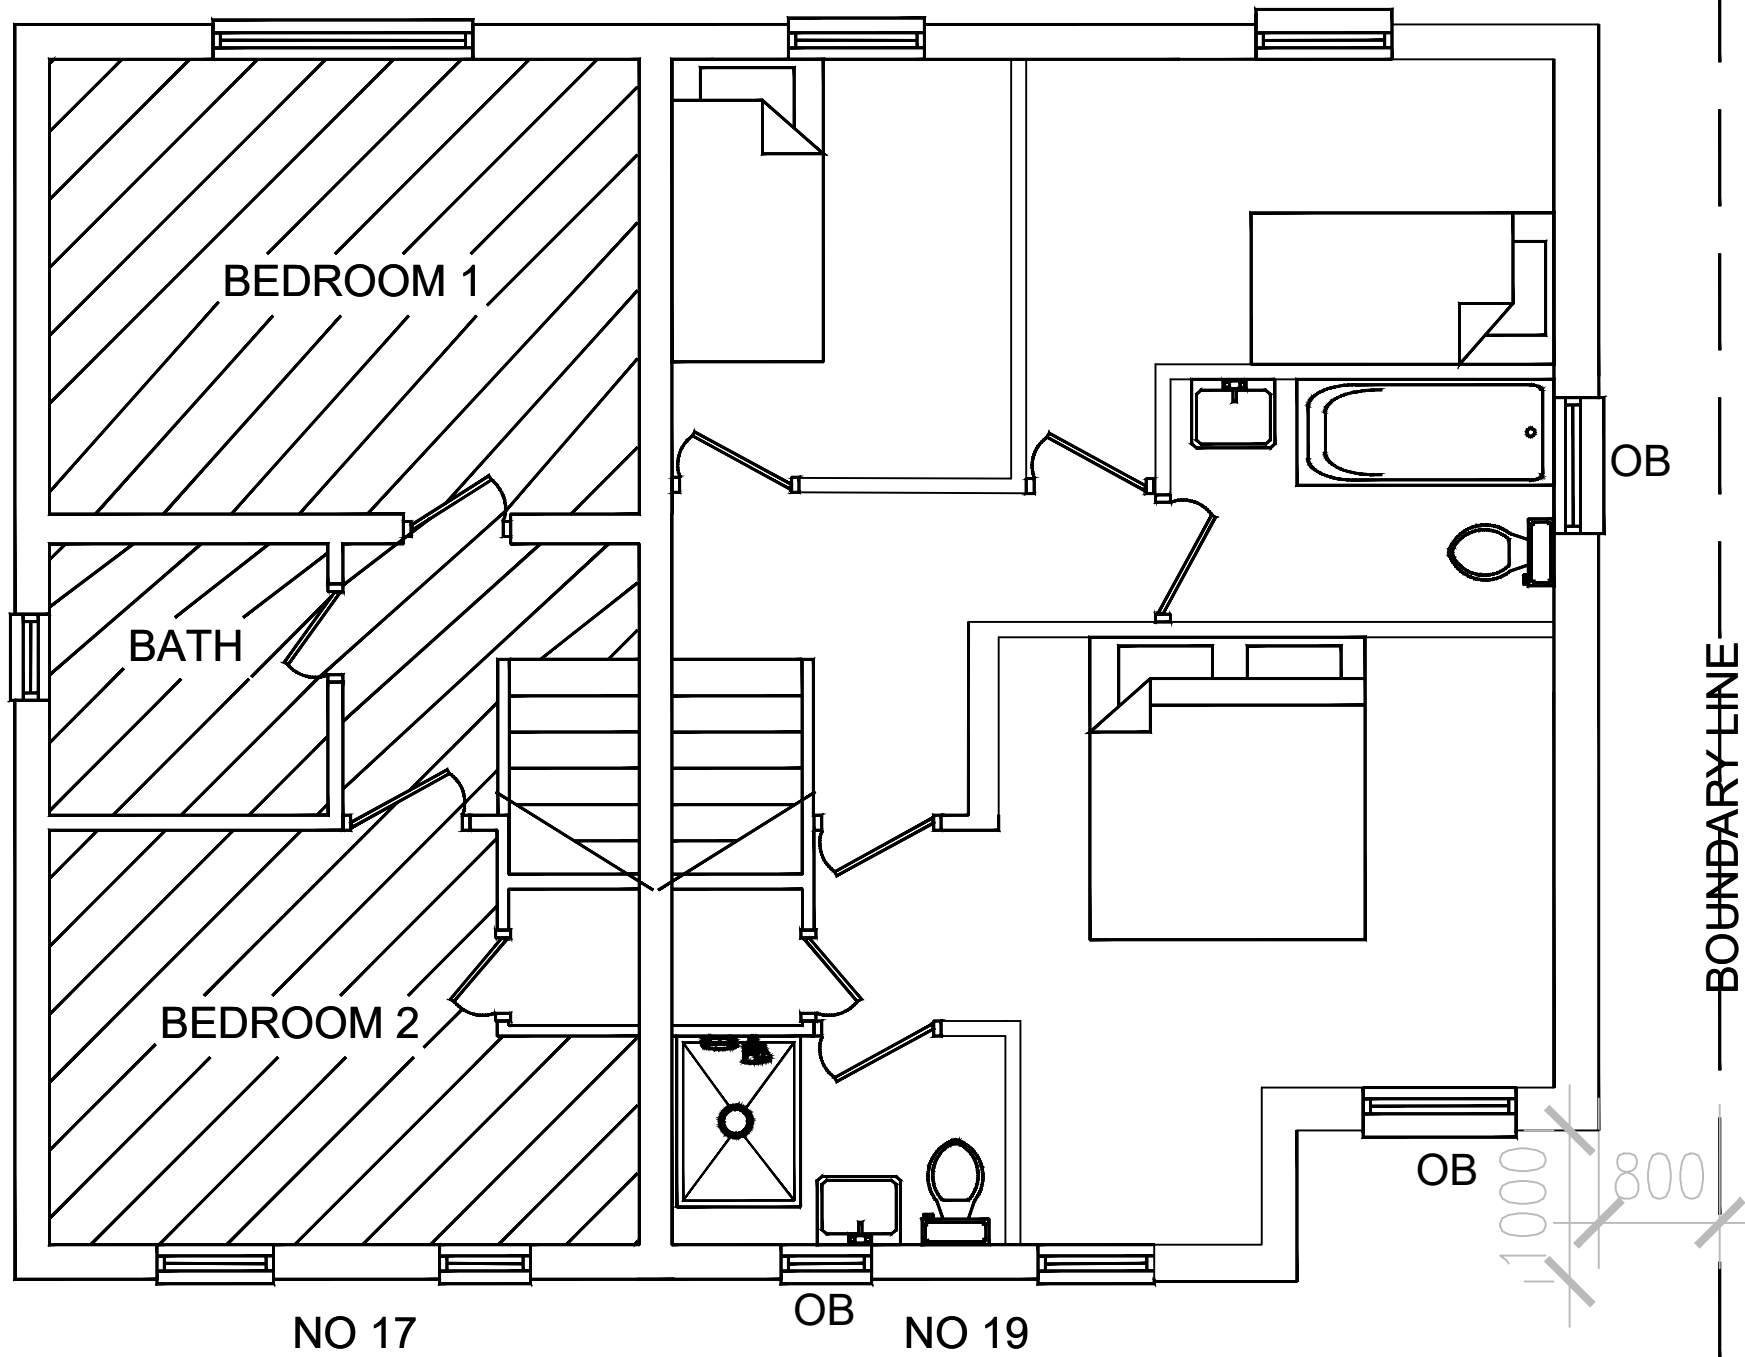


PROPOSED FIRST FLOOR

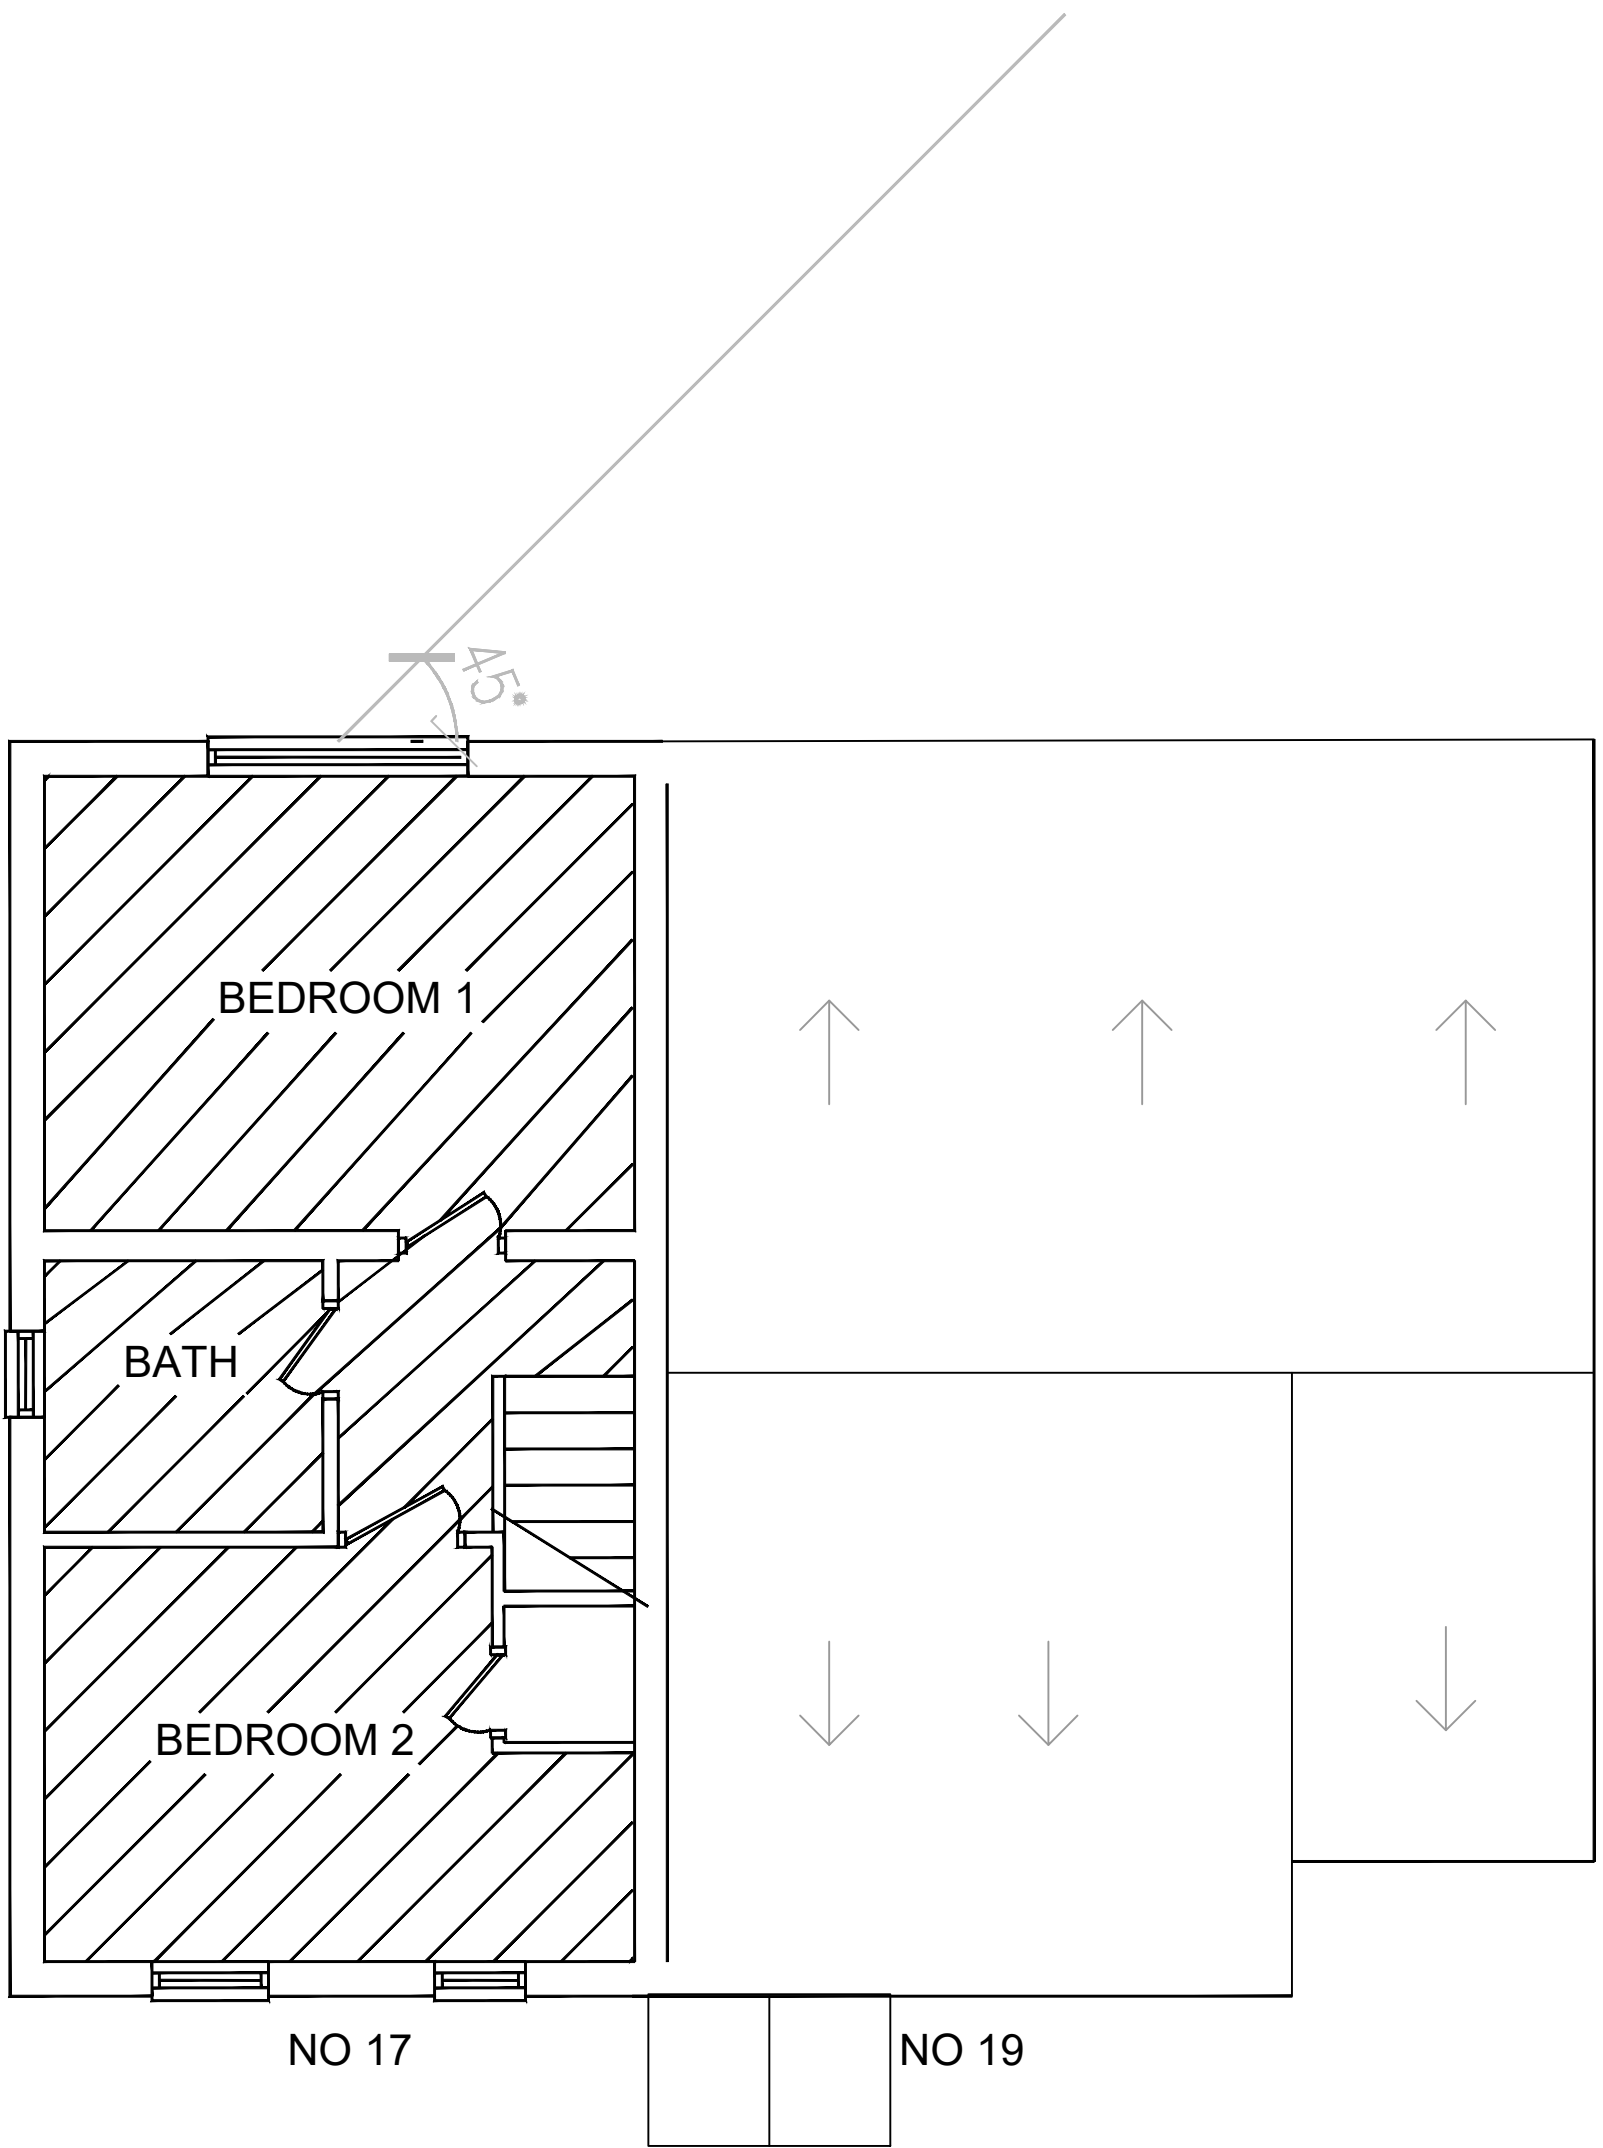


PROPOSED ROOF PLAN



PROPOSED FRONT ELEVATION

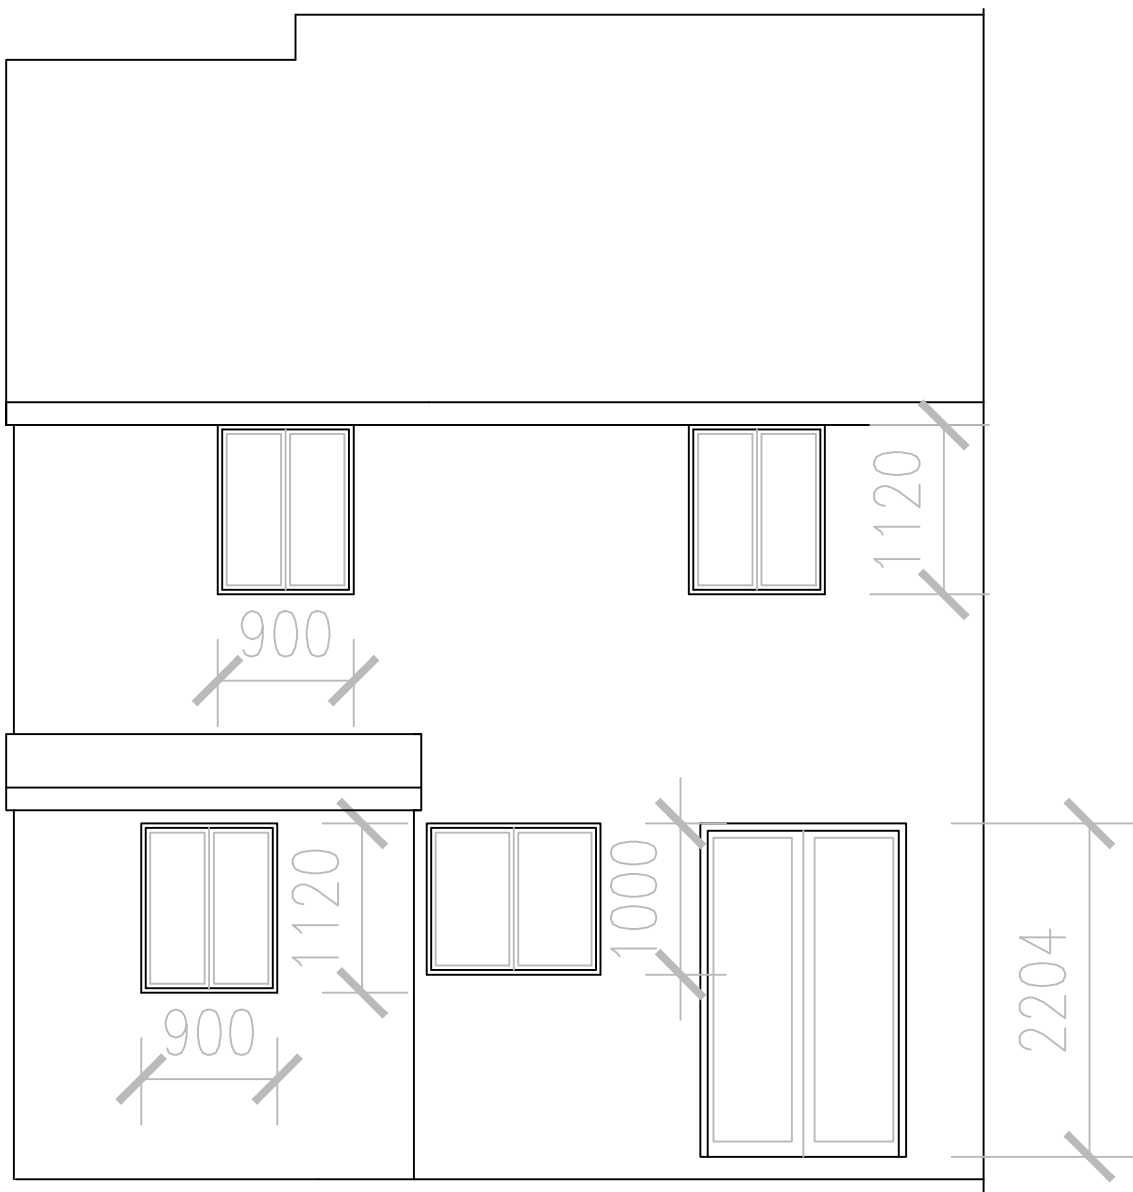

PROPOSED REAR ELEVATION

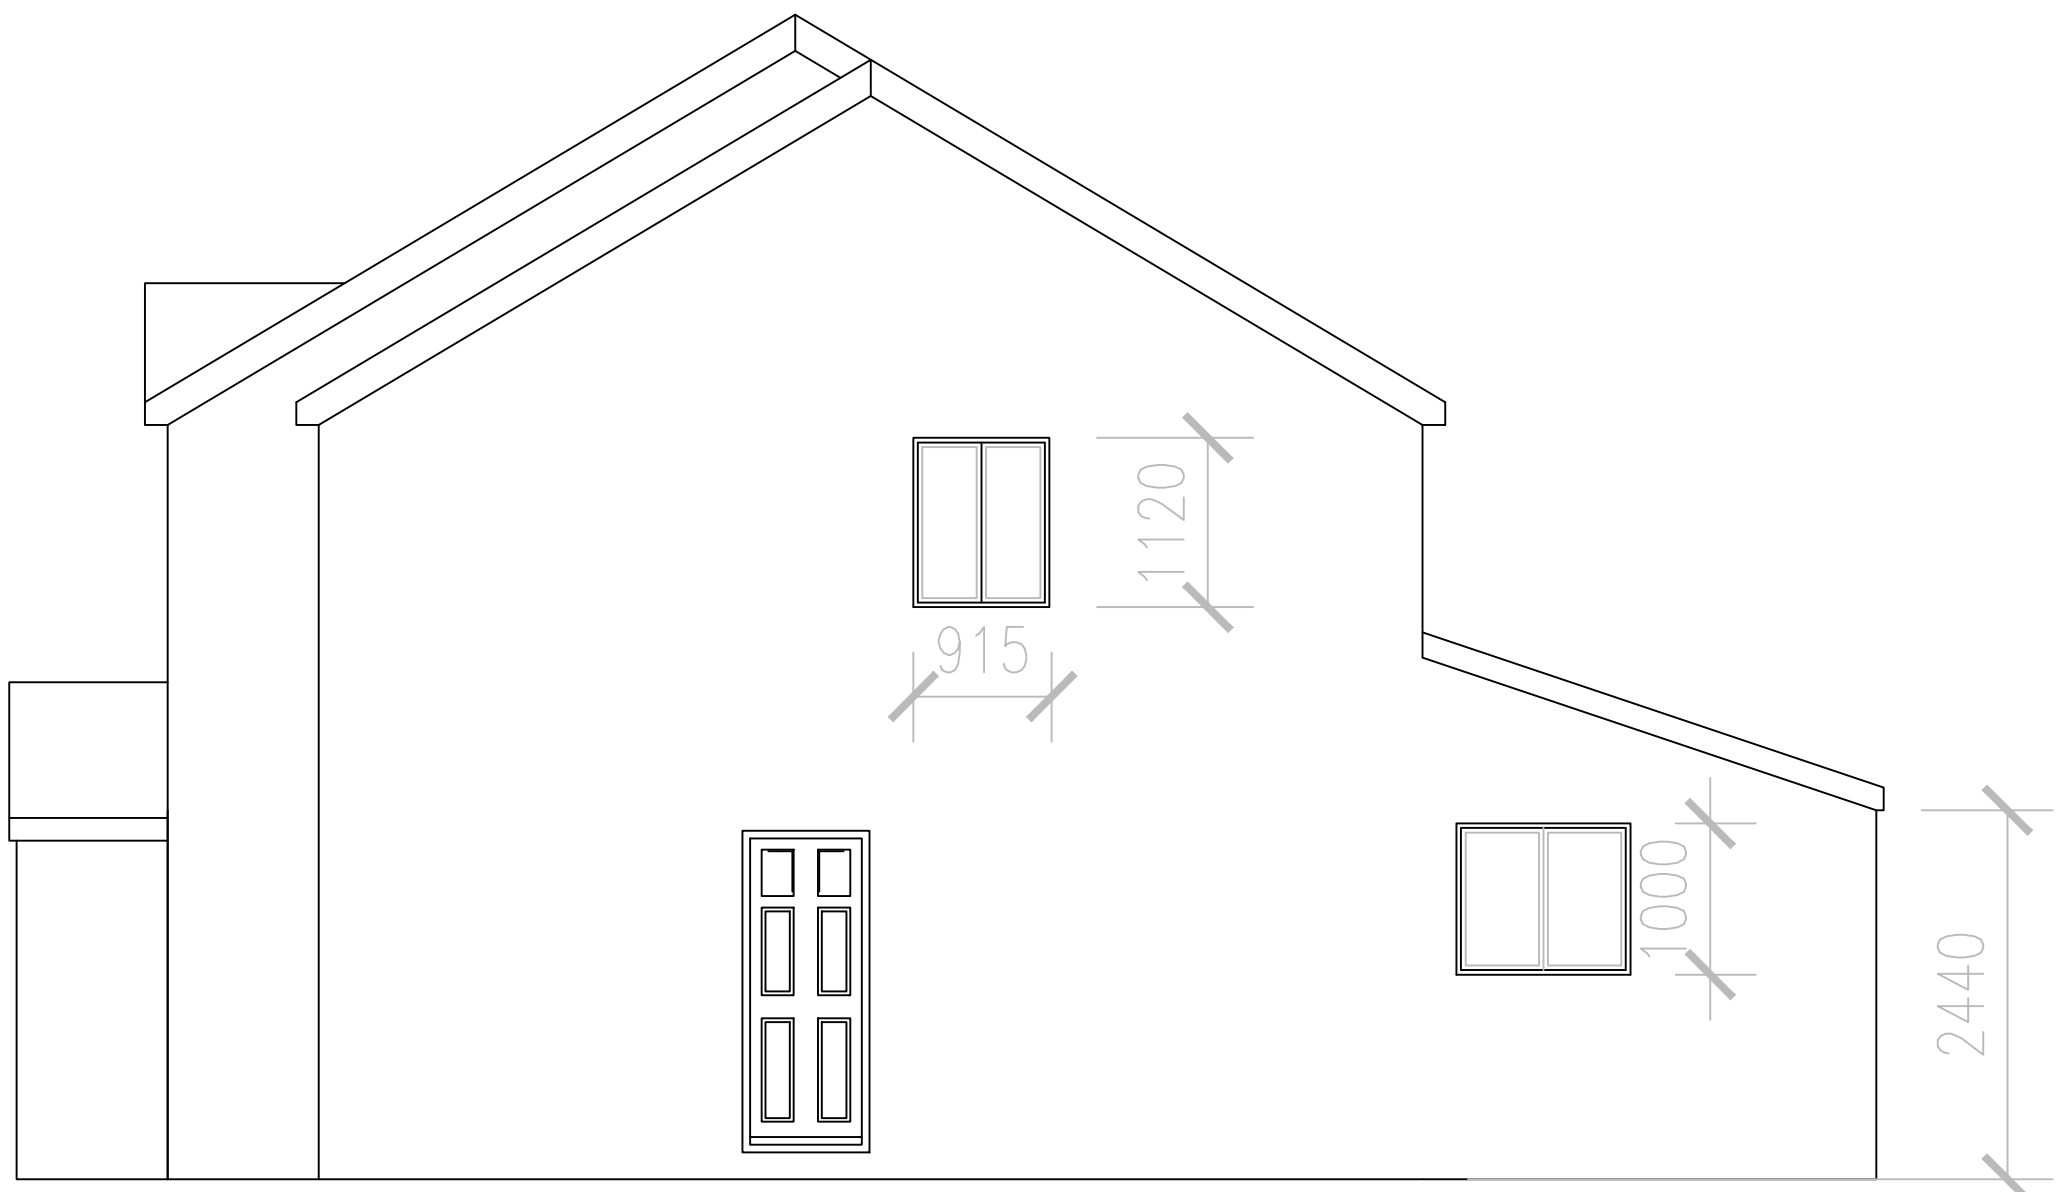

PROPOSED GABLE ELEVATION

Amendments		November 2023
Rev D - Alternative layout Proposed		
JB DESIGNS Rebecca Beech 36 Brown Street Radcliffe 07748282012 rjbcaad@gmail.com		
Client: Miss Wright		
Address: 19 Lyme Clough Way, Middleton, M24 6TN		
Scale: 1:50@A1		
Drawing: Proposed Plans and Elevations - Rev D		Date Aug 2023