


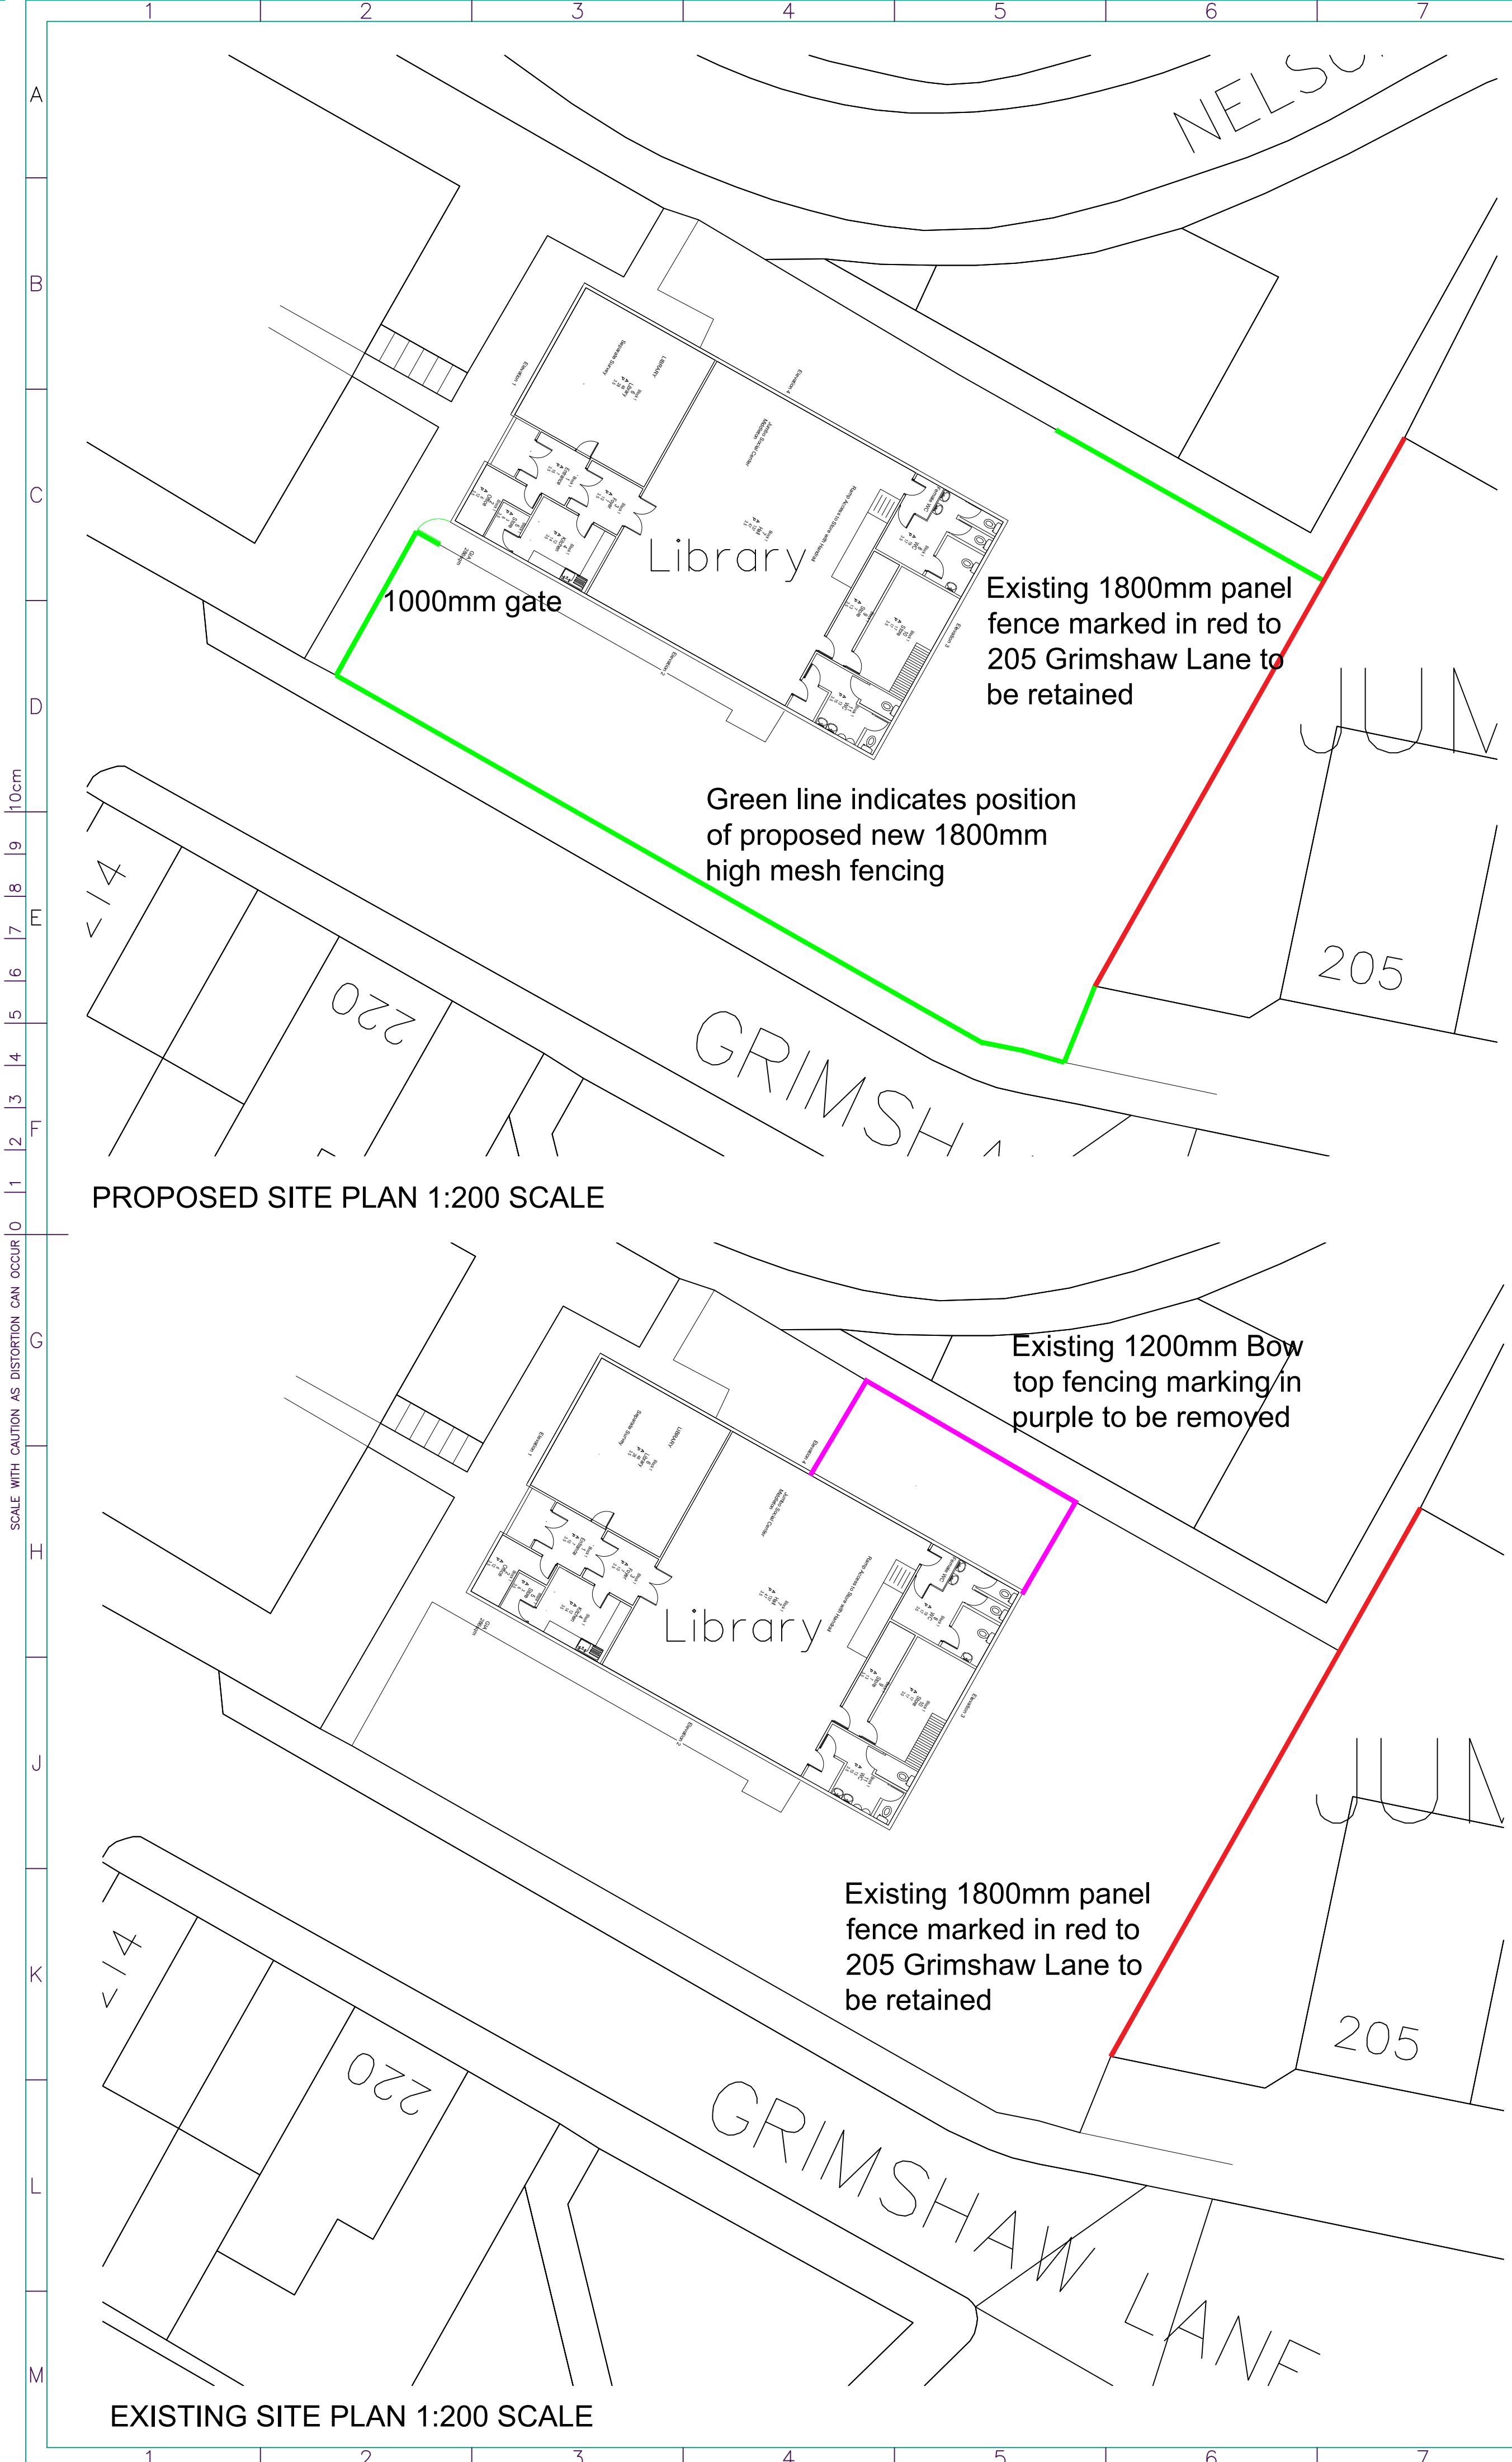


PROPOSED SITE PLAN 1:200 SCALE


EXISTING SITE PLAN 1:200 SCALE



TYPICAL PHOTO OF FENCE & GATE

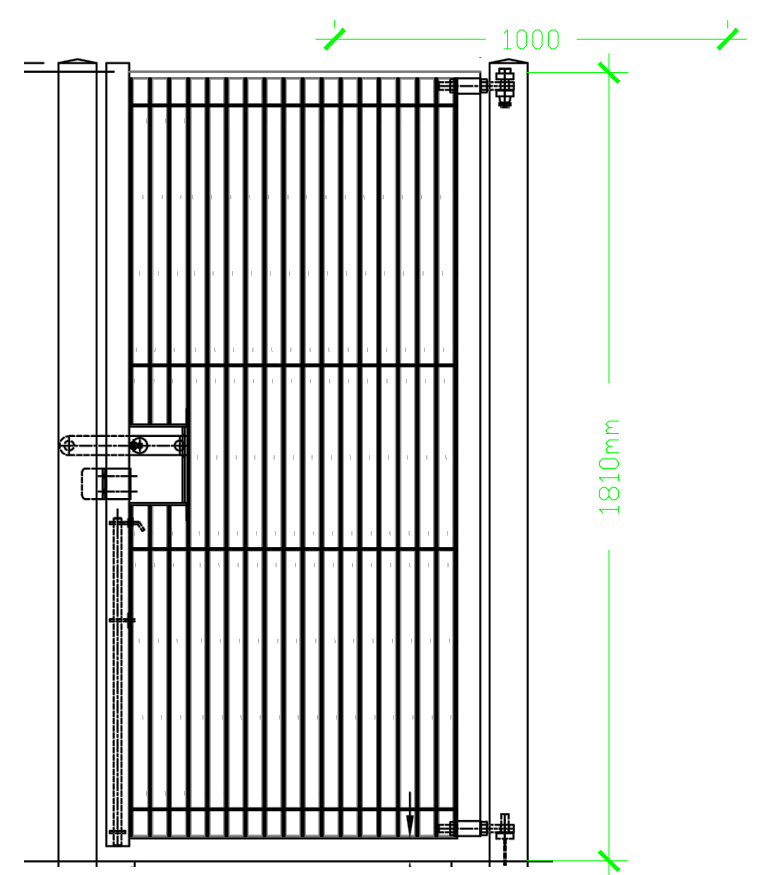

GATE DETAIL 1:20 SCALE

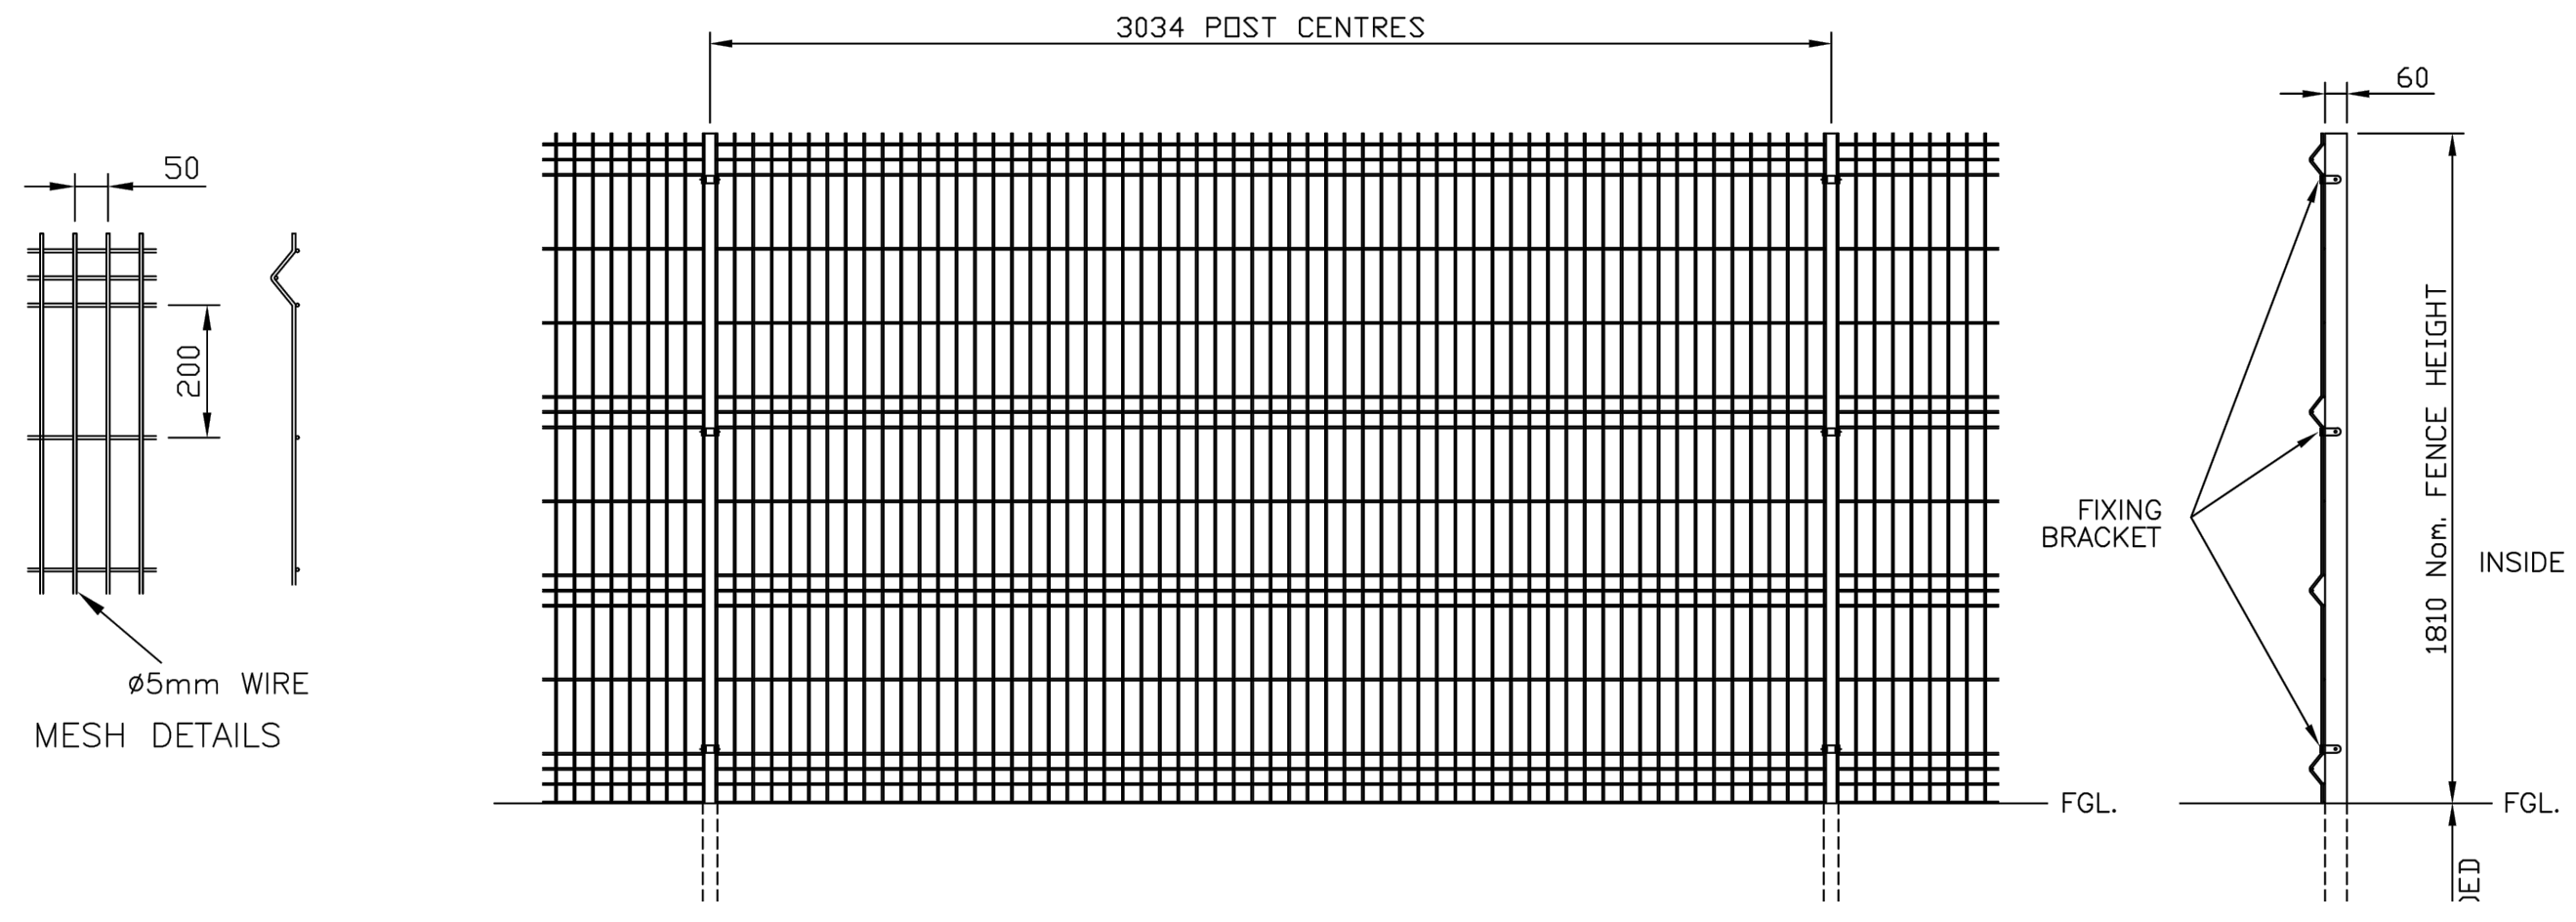



FENCING DETAIL 1:20 SCALE

SPECIFICATION

1810mm high Euroguard Regular powder coated mesh fencing as supplied by Jackson Fencing Ltd or similar with 60 x 40mm powder coated posts at maximum 3.0 m centres

Panels 3000mm wide with 200 x 45mm mesh, 5mm wires with 3 - 4 reinforcing folds according to height, Galfan® Zinc alloy treated as standard. Vertical wires are at 50mm centres.

Colour Green RAL 6005

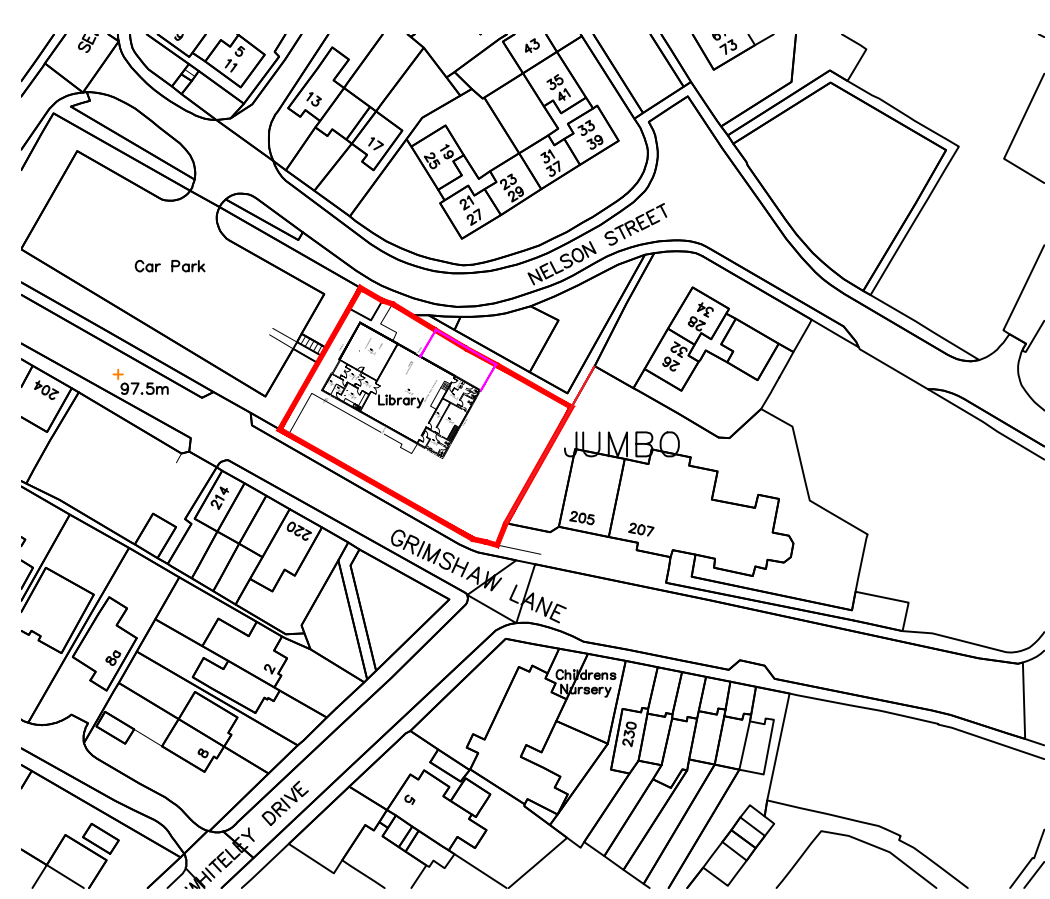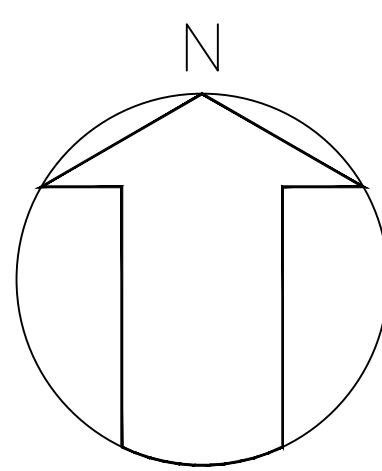

LOCATION PLAN 1:1250 SCALE

- NOTES
1. All dimensions are in millimetres unless noted otherwise.
 2. All dimensions must be taken on site and not measured off drawing.

A Added Ext Plan & Gate elevation					AMR	*	08/03/24
Rev	Details of revision			By	Chkd	Date	

ROCHDALE BOROUGH COUNCIL

NEIGHBOURHOODS

Director: M. Widdup

HIGHWAYS & PROPERTY

Assistant Director: D. Bowler

Project: Jumbo Community Centre
Grimshaw Lane

Title: Existing & Proposed Fencing *

Drawn: AMR	Checked and Approved: *	Safety Audit Check: *
Scale: 1:1250, 1:200 & 1:20 at A1		Date: 23/01/24
Dwg No.: A1/147/001 REV A.		